Agenda

Regular Meeting of the Public Works and Utilities Committee
February 17, 2025 at 5:00 PM
Council Chambers, City Hall
200 Lincoln Avenue

Procedures for Public Works and Utilities Committee Meeting

Viewing: Members of the public may view the meeting through the Government Channel on Comcast Channel 28 and Comcast HD928 or may stream the meeting live on the City of Santa Fe's YouTube channel. The YouTube livestream can be accessed from most smartphones, tablets, or computers.

The agenda and packet for the meeting will be posted at https://santafe.primegov.com/public/portal.

1. Call to Order
2. Roll Call
3. Approval of Agenda
4. Approval of Consent Agenda
5. Public Comment
6. Presentations
7. Action Items: Consent Agenda

   a. Request for Approval of New Mexico Department of Transportation Grant Agreement C5243318 in the Total Amount of $4,500,000 for Project 24-I3318 the New Mexico Highway 599 Access Road to the Santa Fe Regional Airport. (James Harris, Airport Director; jcharris@santafenm.gov)

   1. Request For Approval of a Budget Amendment Resolution (BAR) in the Total Amount of $4,500,000 from the Legislative Grant to FY25 Airport Revenue and WIP Design and WIP Construction for Capital Project 24-I3318 599 Access Road to the Airport.

   Committee Review:
   Public Works and Utilities Committee: 02/17/2025
   Finance Committee: 02/24/2025
   Governing Body: 02/26/2025

b. Request for Approval of General Services Contract with Accent Landscape Contractors, Inc. in the Total Amount of $637,807.74 for the Railyard Park Irrigation and Water Harvesting System Replacement and Repairs with Term Ending June 30, 2026. (Joshua Bohlman, Public Works Project Manager; jbohlman@santafenm.gov)

1. Request for Approval of a Budget Amendment Resolution (BAR) to Allocate $750,000 From the Railyard Fund Balance into Railyard Operations WIP Construction for the Railyard Irrigation and Water Harvesting Improvements.

Committee Review:
Public Works and Utilities Committee: 02/17/2025
Finance Committee: 02/24/2025
Governing Body: 02/26/2025

c. Request for Approval to Purchase Two Rear-Loading Trucks in the Total Amount of $805,068 from Bond Equipment Company. (Lawrence Garcia, ESD Fleet Manager; lmgarcia@samtafem.gov)

Committee Review:
Public Works and Utilities Committee: 02/17/2025
Finance Committee: 02/24/2025
Governing Body: 02/26/2025

d. Request for Approval of a Construction Contract with Pluma, LLC for On-Call General Electrical Services in the Total Amount of $649,125 Including NMGRT for a Four-Year Term. (Paul F. Heerbrant, PE Engineer Supervisor; pfheerbrandt@santafenm.gov)

1. Request for Approval of Budget Amendment Resolution (BAR) in the Total Amount of $649,125 from the Wastewater Enterprise Fund to Wastewater Capital Projects to Fund the Contract.

Committee Review:
Public Works and Utilities Committee: 02/17/2025
Finance Committee: 02/24/2025
Governing Body: 02/26/2025

e. Request for Approval of a Construction Contract with Great Western Electrical for On-Call General Electrical Services In the Total Amount of $649,125 Including NMGRT for a Four-Year Term. (Paul F. Heerbrandt, PE Engineer Supervisor; pfheerbrandt@santafenm.gov)

1. Request for Approval of Budget Amendment Resolution (BAR) in the Total Amount of $649,125 from the Wastewater Enterprise Fund to Wastewater Capital Projects to Fund the Contract.

Committee Review:
Public Works and Utilities Committee: 02/17/2025
Finance Committee: 02/24/2025
Governing Body: 02/26/2025

f. Request for Approval of a Construction Contract with B&D Industries, Inc. in the Total Amount of $10,818,750 Including NMGRT for On-Call Mechanical and Plumbing Services through December 31, 2029. (Caryn Grosse, Public Works Project Manager III; clgrosse@santafenm.gov)

Committee Review:
Public Works and Utilities Committee: 02/17/2025
Finance Committee: 02/24/2025
Governing Body: 02/26/2025

g. Request Approval of Amendment No. 3 to item #21-0483 with AAC Construction to Correct Compensation Language in Amendment No. 2 Item No. 24-0653. (Bill Huey, Engineer; bchuey@santafenm.gov)

Committee Review:
Public Works and Utilities Committee: 02/17/2025
Finance committee: 02/24/2025
Governing Body: 02/26/2025

h. Request for Approval of a Budget Amendment Resolution (BAR) in the Total Amount of $92,737 using $69,553 of Grant Funding and $23,184 of Road Impact Fees for the Complete Streets WIP Design for the Santa Fe Rail Trail Intersection Improvement Project. (Romella Glorioso-Moss, Complete Streets Capital Projects Manager, rsglorioso-moss@santafenm.gov)

Committee Review:
Public Works and Utilities Committee: 02/17/2025
Finance Committee: 02/24/2025
Governing Body: 02/26/2025

i. Request Approval of a Budget Amendment Resolution (BAR) in the Amount of $150,000 to Fund Temporary Positions within the Public Utilities Department Administrative Division. (Nancy Jimenez, Utility Billing Division Director; nljimenez@santafenm.gov)

Committee Review:
Public Works and Utilities Committee: 02/17/2025
Finance Committee: 02/24/2025
Governing Body: 02/26/2025

j. Request for Approval of a Budget Amendment Resolution (BAR) to Allocate $1,100,000 from Fire Impact Fees Fund, $500,000 from Gross Receipts Tax Fund and $150,000 from 1/2% Capital GRT Fund for a Total Amount of $1,750,000 to Construct Equipment Storage and Training Facilities at Fire Station 5. (Brian J. Moya, Fire Chief; bjmoya@santafenm.gov)

Committee Review:
Public Works & Utilities Committee: 02/17/2025
Finance Committee: 02/24/2025
Governing Body: 02/26/2025

k. Request for Approval of a Budget Amendment Resolution (BAR) to Allocate $491,110 from General Fund Balances for Installation of a Wildfire Identification Thermal Camera, Continuity of Operations and Distribution Management Planning and the Purchase of Mobile Anti-Vehicle Ramming Barriers. (Brian Williams, Director Office of Emergency Mangement; bgwilliams@santafenm.gov)

Committee Review:
Public Works & Utilities Committee: 02/17/2025
Finance Committee: 02/24/2025
Governing Body: 02/26/2025

l. Request for Approval of a Budget Amendment Resolution (BAR) to Allocate $140,000 from ½% Capital GRT Fund Balances for the Repair and/or Replacement of the Cooling Tower at the Genoveva Chavez Community Center. (Maria Sanchez-Tucker, Community Services Director; metucker@santafenm.gov and Henri Hammond-Paul, Community Health and Safety Director; hmhammondpaul@santafenm.gov)

Committee Review:
Public Works & Utilities Committee: 02/17/2025
Finance Committee: 02/24/2025
Governing Body: 02/26/2025

m. Request for Approval of a Budget Amendment Resolution (BAR) to Allocate $70,000 from ½% Capital GRT Fund Balances for the Therapy Pool Deck Drain Repair and/or Replacement at the Genoveva Chavez Community Center. (Maria Sanchez-Tucker, Community Services Director; metucker@santafenm.gov and Henri Hammond-Paul, Community Health and Safety Director; hmhammondpaul@santafenm.gov)

Committee Review:
Public Works & Utilities Committee: 02/17/2025
Finance Committee: 02/24/2025
Governing Body: 02/26/2025

n. Request for Approval of a Budget Amendment Resolution (BAR) to Allocate $70,000 from ½% Capital GRT Fund Balances for the Maintenance and Refinishing of the Genoveva Chavez Community Center Gymnasium Floor. (Maria Sanchez-Tucker, Community Services Director; metucker@santafenm.gov and Henri Hammond-Paul, Community Health and Safety Director; hmhammondpaul@santafenm.gov)

Committee Review:
Public Works & Utilities Committee: 02/17/2025
Finance Committee: 02/24/2025
Governing Body: 02/26/2025

o. Request for Approval of a Budget Amendment Resolution (BAR) to Allocate $1,500,000 from Gross Receipts Tax Fund Balances for the Replacement of Stucco on the Genoveva Chavez Community Center Facility. (Sam Burnett, Facilities Division Director; jsburnett@santafenm.gov)

Committee Review:
Public Works & Utilities Committee: 02/17/2025
Finance Committee: 02/24/2025
Governing Body: 02/26/2025

p. Request for Approval of a Budget Amendment Resolution (BAR) to Allocate $550,000 from ½% Capital GRT Fund Balances for the Purchase of a Replacement Vactor Truck. (Jennifer Morrow, Complete Streets Division Director; jlmorrow@santafenm.gov)

Committee Review:
Public Works & Utilities Committee: 02/17/2025
Finance Committee: 02/24/2025
Governing Body: 02/26/2025

q. Request for Approval of a Budget Amendment Resolution (BAR) to Allocate $400,000 from ½% Capital GRT Fund Balances for ADA Sidewalk and Parking Lot Repairs at the Southside and LaFarge Libraries. (Sam Burnett, Facilities Division Director; jsburnett@santafenm.gov)

Committee Review:
Public Works & Utilities Committee: 02/17/2025
Finance Committee: 02/24/2025
Governing Body: 02/26/2025

r. Request for Approval of a Budget Amendment Resolution (BAR) to Allocate $200,000 from ½% Capital GRT Fund Balances for Infrastructure to Repair the Bell Tower Elevators between City Hall and the Santa Fe Community Convention Center. (Sam Burnett, Facilities Division Director;

jsburnett@santafenm.gov)

Committee Review:
Public Works & Utilities Committee: 02/17/2025
Finance Committee: 02/24/2025
Governing Body: 02/26/2025

s. Request for Approval of a Budget Amendment Resolution (BAR) to Allocate $1,010,000 from ½% Capital GRT Fund Balances to Fund West Alameda Culvert Improvements and Parks and Open Space Equipment Replacement. (Regina A. Wheeler, Public Works Director; rawheeler@santafenm.gov and Melissa McDonald, Parks and Open Space Division Director; mamcdonald@santafenm.gov)

Committee Review:
Public Works & Utilities Committee: 02/17/2025
Finance Committee: 02/24/2025
Governing Body: 02/26/2025

t. Request for Approval of a Budget Amendment Resolution (BAR) to Allocate $270,000 from the Gross Receipts Tax Fund Balances to Fund Service Contracts to Enhance Weed Control and Median Maintenance. (Melissa McDonald, Parks and Open Space Division Director; mamcdonald@santafenm.gov)

Committee Review:
Public Works & Utilities Committee: 02/17/2025
Finance Committee: 02/24/2025
Governing Body: 02/26/2025

u. Request for Approval of a Budget Amendment Resolution (BAR) to Allocate $120,000 from Gross Receipts Tax Fund Balances to Fund the Contractually Required Fiscal Agent Fees. (Regina Wheeler, Public Works Director; rawheeler@santafenm.gov)

Committee Review:
Public Works & Utilities Committee: 02/17/2025
Finance Committee: 02/24/2025
Governing Body: 02/26/2025

v. Request for Approval of a Budget Amendment Resolution (BAR) to Allocate $320,000 from Gross Receipts Tax Fund Balances and $680,000 from the 1/2% Capital GRT Fund for a Total Amount of $1,000,000 to Support the Construction to Repair Ponds at the Marty Sanchez Golf Course for Compliance with a Corrective Action Plan. (Scott Overlie, Parks and Open Space Project Manager; saoverlie@santafenm.gov and Sam Ulibarri, Parks

and Open Space Water Resources Superintendent; ssulibarri@santafenm.gov)

Committee Review:
Public Works & Utilities Committee: 02/17/2025
Finance Committee: 02/24/2025
Governing Body: 02/26/2025

w. Request for Approval of a Budget Amendment Resolution (BAR) to Allocate $150,000 from ½% Capital GRT Fund Balances for Aquatic Mechanical Systems, Motors and Impeller Remodel and Replacement. (Maria Sanchez-Tucker, Community Services Director; metucker@santafenm.gov and Henri Hammond-Paul, Community Health and Safety Director; hmhammondpaul@santafenm.gov)

Committee Review:
Public Works & Utilities Committee: 02/17/2025
Finance Committee: 02/24/2025
Governing Body: 02/26/2025

x. Request for Approval of Budget Amendment Resolution (BAR) in the Total Amount of $120,000 to Pay Wells Fargo Bank Credit Card Fees. (Clarence Romero, Treasury Officer; clromero@santafenm.gov)

Committee Review:
Public Works and utilities Committee: 02/17/2025
Finance Committee: 02/24/2025
Governing Body: 02/26/2025

y. CONSIDERATION OF RESOLUTION NO. 2025____. (Councilor Amanda Chavez and Councilor Jamie Cassutt)
A Resolution Authorizing Representatives and Agents for an Agreement with the New Mexico Department of Finance and Administration Regarding Appropriation ID Number G3169, New Mexico Department of Transportation Control Number C5223169, to Acquire Easements and Rights of Way for and to Plan, Design, Construct, and Repair Governor Miles Road from Richards Avenue to Nizhoni Drive. (Romella Glorioso-Moss, Complete Streets Capital Projects Manager; rsglorioso-moss@santafenm.gov)

Committee Review:
Governing Body: 02/12/2025
Public Works and Utilities Committee: 02/17/2025
Finance Committee: 02/24/2025
Governing Body: 02/26/2025

z. CONSIDERATION OF RESOLUTION NO. 2025____. (Councilor Amanda

Chavez)
A Resolution Authorizing Representatives and Agents for an Agreement with New Mexico Department of Finance and Administration, Regarding Appropriation Number G3170, New Mexico Department of Transportation Control Number C5223170, to Acquire Easements and Rights of Way for and to Plan, Design, Construct, and Improve Pacheco Street, Including Pedestrian and Bicycle Improvements Between West San Mateo Road and Alta Vista Street. (Romella Glorioso-Moss, Complete Streets Capital Projects Manager; rsglorioso-moss@santafenm.gov)

Committee Review:
Governing Body: 02/12/2025
Public Works and Utilities Committee: 02/17/2025
Finance Committee: 02/24/2025
Governing Body: 02/26/2025

8. Action Items: Discussion Agenda

9. Introduction of Legislation

    a. CONSIDERATION OF RESOLUTION NO. 2025____. (Councilor Lee Garcia)
    A Resolution Authorizing the Filing of Applications to the Federal Transit Administration, an Operating Administration of the United States Department of Transportation, for Federal Transportation Assistance as Authorized by 49 U.S.C. 53, Title 23, United States Code, or other Federal States Administered by the Federal Transit Administration. (Gabrielle Chavez, Transit Director of Administration; gnchavez@santafenm.gov)

    Committee Review:
    Public Works and Utilities Committee: 02/17/2025
    Finance Committee: 02/24/2025
    Governing Body: 02/26/2025

10. Executive Session

11. Matters from Staff

12. Matters from the Committee

13. Matters from the Chair

14. Next Meeting:

    a. March 3, 2025

15. Adjourn

Persons with disabilities in need of accommodations, contact the City Clerk's office at

955-6521, five (5) working days prior to meeting date.

CITY OF SANTA FE

DATE: **February 10, 2025**

TO: **Governing Body**

VIA: **Regina Wheeler, Public Works Department Director** Regina Wheeler (Feb 10, 2025 16:41 MST)

FROM: **James Harris, Airport Director** James Harris (Feb 10, 2025 16:22 MST)

ACTION:

Request for Approval of New Mexico Department of Transportation Grant Agreement C5243318 in the Total Amount of $4,500,000 for Project 24-I33818 the New Mexico Highway 599 Access Road to the Santa Fe Regional Airport. (James Harris, Airport Director; jcharris@santafenm.gov)

1. Request For Approval of a Budget Amendment Resolution (BAR) in the Total Amount of $4,500,000 from the Legislative Grant to FY25 Airport Revenue and WIP Design and WIP Construction for Capital Project 24-I33818 599 Access Road to the Airport.

BACKGROUND AND SUMMARY:

The 2024 New Mexico Legislature appropriated $4,500,000 for an access road from New Mexico Highway 599 to the Santa Fe Regional Airport.

The Airport's Engineer of Record, Molzen Corben is preparing a quotation and schedule for the design phase. It is expected to issue a purchase order for design of the roadway soon after execution of this agreement and securing a Notice of Obligation from NMDOT. Construction cost and schedule estimates will be developed during the design process. Public engagement will be included in the design process.

FUNDING SOURCE: State of New Mexico Department of Transportation
Fund Name/Number: Airport / 545
Munis Org Name/Number: Airport CIP / 5450407
Munis Expenditure Object Name/Number: WIP Design / 572960 ; WIP Construction 572970

ATTACHMENTS:
Grant Agreement
PLID
BAR

Contract Number: _____
Vendor Number: 0000054360
Control Number: C5243318

STATE OF NEW MEXICO
DEPARTMENT OF TRANSPORTATION
FUND 93100 CAPITAL APPROPRIATION PROJECT

THIS AGREEMENT is between the Department of Transportation, hereinafter called the "Department" or abbreviation such as "NMDOT", and City of Santa Fe, hereinafter called the "Grantee". This Agreement is effective as of the date of the last party to sign it on the signature page below.

RECITALS

WHEREAS, in the Laws of 2024, SB 275, Chapter 66, Section 33, Subsection 88, the Legislature made an appropriation to the Department, funds from which the Department is making available to the Grantee pursuant to this Agreement; and

WHEREAS, the Department is granting to Grantee, and the Grantee is accepting the grant of, funds from this appropriation, in accordance with the terms and conditions of this Agreement; and

WHEREAS, pursuant to the NMSA 1978, Section 67-3-28, as amended, and State Highway Commission Policy No. 44, the Department has the authority to enter into this Grant Agreement.

AGREEMENT

NOW, THEREFORE, in consideration of the mutual covenants and obligations contained herein, the parties hereby mutually agree as follows:

ARTICLE I. PROJECT DESCRIPTION, AMOUNT OF GRANT AND REVERSION DATE

A. The project that is the subject of this Agreement is described as follows:

DFA Appropriation ID I3318 NMDOT Control Number C5243318 **$4,500,000**
APPROPRIATION REVERSION DATE: 6/30/2028
Laws of 2024, Chapter 66, Section 33, Subsection 88, Four Million Five Hundred Thousand Dollars and No Cents ($4,500,000), to acquire rights of way for and to plan, design and construct a road connection from the New Mexico highway 599-Jaguar drive interchange to the Santa Fe regional airport for Santa Fe in Santa Fe county.

The Grantee's total reimbursements shall not exceed Four Million Five Hundred Thousand Dollars and No Cents $4,500,000 (the "Appropriation Amount") minus the allocation for Art in Public Places ("AIPP amount")[1], if applicable, (), which equals () (the "Adjusted Appropriation Amount").

In the event of a conflict among the Appropriation Amount, the Reversion Date, as defined herein and/or the purpose of the Project, as set forth in this Agreement, and the corresponding appropriation language in the laws cited above in this Article I(A), the language of the laws cited herein shall control.

This project is referred to throughout the remainder of this Agreement as the "Project"; the information contained in Article I(A) is referred to collectively throughout the remainder of this Agreement as the "Project Description." Optional Attachment A sets forth additional or more stringent requirements and conditions, which are incorporated by this reference as if set forth fully herein. If Optional Attachment A imposes more stringent requirements than any requirement set forth in this Agreement, the more stringent requirements of Attachment A shall prevail, in the event of irreconcilable conflict. The Grantee shall reference the Project's number in all correspondence with and submissions to the Department concerning the Project, including, but not limited to, Requests for Payment and reports.

ARTICLE II. LIMITATION ON DEPARTMENT'S OBLIGATION TO MAKE GRANT DISBURSEMENT TO GRANTEE

A. Upon the Effective Date of this Agreement, for permissible purposes within the scope of the Project Description, the Grantee shall only be reimbursed monies for which the Department has issued and the Grantee has received a Notice of Department's Obligation to Reimburse[2] Grantee (hereinafter referred to as "Notice of Obligation"). This Grant Agreement and the disbursement of any and all amounts of the above referenced Adjusted Appropriation Amount are expressly conditioned upon the following:

(i) Irrespective of any Notice of Obligation, the Grantee's expenditures shall be made on or before the Reversion Date and, if applicable, an Early Termination Date (i.e., the goods have been delivered and accepted or the title to the goods has been transferred to the Grantee and/or the services have been rendered for the Grantee); and

(ii) The total amount received by the Grantee shall not exceed the lesser of: (a) the Adjusted Appropriation Amount identified in Article I(A) herein or (b) the total of all amounts stated in the Notice(s) of Obligation evidencing that the Department has received and accepted the Grantee's Third Party Obligation(s), as defined in subparagraph iii of this Article II(A); and

(iii) The Grantee's expenditures were made pursuant to the State Procurement Code and execution of binding written obligations or purchase orders with third party contractors or vendors for the provision of services, including professional services, or the purchase of tangible personal property and real property for the Project, hereinafter referred to as "Third Party Obligations"; and

(iv) The Grantee's submittal of timely Requests for Payment in accordance with the procedures set forth in Article IX of this Agreement; and

[1] The AIPP amount is "an amount of money equal to one percent or two hundred thousand dollars ($200,000), whichever is less, of the amount of money appropriated for new construction or any major renovation exceeding one hundred thousand dollars ($100,000)." Section 13-4A-4 NMSA 1978.

[2] "Reimburse" as used throughout this Agreement includes Department payments to the Grantee for invoices received, but not yet paid, by the Grantee from a third party contractor or vendor, if the invoices comply with the provisions of this Agreement and are a valid liability of the Grantee.

(v) In the event that capital assets acquired with Project funds are to be sold, leased, or licensed to or operated by a private entity, the sale, lease, license, or operating agreement:

a. must be approved by the applicable oversight entity (if any) in accordance with law; or
b. if no oversight entity is required to approve the transaction, the Department must approve the transaction as complying with law.

Prior to the sale, lease, license, or operating agreement being approved pursuant to Articles II(A)(v)(a) and II(A)(v)(b) herein, the Department may, in its sole and absolute discretion and unless inconsistent with State Board of Finance imposed conditions, reimburse the Grantee for necessary expenditures incurred to develop the Project sufficiently to make the sale, lease, license, or operating agreement commercially feasible, such as plan and design expenditures; and

(vi) The Grantee's submission of documentation of all Third Party Obligations and amendments thereto (including terminations) to the Department and the Department's issuance and the Grantee's receiving of a Notice of Obligation for a particular amount in accordance with the terms of this Agreement shall be governed by the following:

a. The Grantee shall submit to the Department one copy of all Third Party Obligations and amendments thereto (including terminations) as soon as possible after execution by the Third Party **but prior to execution by the Grantee.**

b. Grantee acknowledges and agrees that if it chooses to enter into a Third Party Obligation prior to receiving a Notice of Obligation that covers the expenditure, it is solely responsible for such obligations.

c. The Department may, in its sole and absolute discretion, issue to Grantee a Notice of Obligation for the particular amount of that Third Party Obligation that only obligates the Department to reimburse Grantee's expenditures made on or before the Reversion Date or an Early Termination Date. The current Notice of Obligation form is attached to this Agreement as Exhibit 2.

d. The date the Department signs the Notice of Obligation is the date that the Department's Notice of Obligation is effective. After that date, the Grantee is authorized to budget the particular amount set forth in the Notice of Obligation, execute the Third Party Obligation and request the Third Party to begin work. Payment for any work performed or goods received prior to the effective date of the Notice of Obligation is wholly and solely the obligation of the Grantee.

B. The Grantee shall implement, in all respects, the Project. The Grantee shall provide all necessary qualified personnel, material, and facilities to implement the Project. The Grantee shall finance its share (if any) of the costs of the Project, including all Project overruns.

C. Project funds shall not be used for purposes other than those specified in the Project Description.

D. Unless specifically allowed by law, Project funds cannot be used to reimburse Grantee for indirect Project costs.

ARTICLE III. NOTICE PROVISIONS AND GRANTEE AND DEPARTMENT DESIGNATED REPRESENTATIVES

Whenever written notices, including written decisions, are to be given or received, related to this Agreement, the following provisions shall apply.

The Grantee designates the person(s) listed below, or their successor, as their official representative(s) concerning all matters related to this Agreement:

Grantee: City of Santa Fe
Name: David Chapman
Title: Grants Administrator
Address: P.O. Box 909, Santa Fe, New Mexico 87504
Email: dachapman@ci.santa-fe.nm.us
Telephone: 505-955-2012

The Grantee designates the person(s) listed below, or their successor, as their Fiscal Officer or Fiscal Agent concerning all matters related to this Agreement:

Grantee: _____
Name: _____
Title: _____
Address: _____
Email: _____
Telephone: _____

The Department designates the persons listed below, or their successors, as the Points of Contact for matters related to this Agreement.

Department: Department of Transportation District 5 Office
Name: Amanda Nino
Title: Capital Outlay District Coordinator
Address: P.O. Box 4127, Santa Fe, NM 87502
Email: Amanda.Nino@dot.nm.gov
Telephone: 505-660-6357

The Grantee and the Department agree that either party shall send all notices, including written decisions, related to this Agreement to the above named persons by email or regular mail. In the case of mailings, notices shall be deemed to have been given and received upon the date of the receiving party's actual receipt or five calendar days after mailing, whichever shall first occur. In the case of email transmissions, the notice shall be deemed to have been given and received on the date reflected on the delivery receipt of email.

ARTICLE IV. REVERSION DATE, TERM, DEADLINE TO EXPEND FUNDS

A. As referenced in Article I(A), the applicable law establishes a date by which Project funds must be expended by Grantee, which is referred to throughout the remainder of this Agreement as the "Reversion Date." Upon being duly executed by both parties, this Agreement shall be effective as of the date of execution by the Department. It shall terminate on 6/30/2028 the Reversion Date unless Terminated Before Reversion Date ("Early Termination") pursuant to Article V herein.

B. The Project's funds must be expended on or before the Reversion Date and, if applicable, Early Termination Date of this Agreement. For purposes of this Agreement, it is not sufficient for the Grantee to encumber the Project funds on its books on or before the Project's Reversion Date or Early Termination Date. Funds are expended and an expenditure has occurred as of the date that a particular quantity of goods are delivered to and received by the Grantee or title to the goods is transferred to the Grantee and/or as of the date particular services are rendered for the Grantee. Funds are ***not*** expended and an expenditure has ***not*** occurred as of the date they are encumbered by the Grantee pursuant to a contract or purchase order with a third party.

ARTICLE V. EARLY TERMINATION

A. **Early Termination Before Reversion Date Due to Completion of the Project or Complete Expenditure of the Adjusted Appropriation or Violation of this Agreement**

Early Termination includes:

(i) Termination due to completion of the Project before the Reversion Date; or

(ii) Termination due to complete expenditure of the Adjusted Appropriation Amount before the Reversion Date; or

(iii) Termination for violation of the terms of this Agreement; or

(iv) Termination for suspected mishandling of public funds, including but not limited to, fraud, waste, abuse, and conflicts of interest.

Either the Department or the Grantee may early terminate this Agreement prior to the Reversion Date by providing the other party with a minimum of fifteen (15) days' advance, written notice of early termination. Grantee hereby waives any rights to assert an impairment of contract claim against the Department or the State of New Mexico in the event of Early Termination of this Agreement by the Department pursuant to Article V(A).

B. **Early Termination Before Reversion Date Due to Non-appropriation**

The terms of this Agreement are expressly made contingent upon sufficient appropriations and authorization being made by the Legislature of New Mexico for the performance of this Agreement. Throughout this Agreement the term "non-appropriate" or "non-appropriation" includes the following actions by the New Mexico Legislature: deauthorization, reauthorization or revocation of a prior authorization. The Legislature may choose to non-appropriate the Appropriation referred to in Article I and, if that occurs, the Department shall early terminate this Agreement for non-appropriation by giving the Grantee written notice of such termination, and such termination shall be effective as of the effective date of the law making the non-appropriation. The Department's decision as to whether sufficient appropriations or authorizations are available shall be accepted by the Grantee and shall be final. Grantee hereby waives any rights to assert an impairment of contract claim against the Department or the State of New Mexico in the event of Early Termination of this Agreement by the Department pursuant to Article V(B).

C. **Limitation on Department's Obligation to Make Grant Disbursements to Grantee in the Event of Early Termination**

In the event of Early Termination of this Agreement by either party, the Department's sole and absolute obligation to reimburse the Grantee is expressly conditioned upon the limitations set forth Article II.

ARTICLE VI. SUSPENSION OF NEW OR FURTHER OBLIGATIONS

A. The Department may choose, in its sole and absolute discretion, to provide written notice to the Grantee to suspend entering into new and further obligations. Upon the receipt of such written notice by the Grantee:

(i) The Grantee shall immediately suspend entering into new or further written obligations with third parties; and

(ii) The Department will suspend the issuance of any new or further Notice of Obligation under this Agreement; and

(iii) The Department may direct the Grantee to implement a corrective action plan in accordance with Article VI(D) herein.

B. In the event of Suspension of this Agreement, the Department's sole and absolute obligation to reimburse the Grantee is expressly conditioned upon the limitations set forth in Article II herein.

C. A suspension of new or further obligations under this Agreement shall remain in effect unless or until the date the Grantee receives written notice given by the Department informing the Grantee that the Suspension has been lifted or that the Agreement has been Early Terminated in accordance with Article V herein. If the Suspension is lifted, the Department will consider further requests for Notice of Obligation.

D. Corrective Action Plan in the Event of Suspension

In the event that the Department chooses, in its sole and absolute discretion to direct the Grantee to suspend entering into new or further written obligations with third parties pursuant to Article VI(A), the Department may, but is not obligated to, require the Grantee to develop and implement a written corrective action plan to remedy the grounds for the Suspension. Such corrective action plan must be approved by the Department and be signed by the Grantee. Failure to sign a corrective action plan or meet the terms and deadlines set forth in the signed corrective action plan, is hereby deemed a violation of the terms of this Agreement for purposes of Early Termination, Article V(A)(iii). The corrective action plan is in addition to, and not in lieu of, any other equitable or legal remedy, including but not limited to Early Termination.

ARTICLE VII. AMENDMENT

This Agreement shall not be altered, changed, or amended except by instrument in writing duly executed by both the parties hereto.

ARTICLE VIII. REPORTS

A. Database Reporting

The Grantee shall report quarterly Project activity by entering such Project information as the Department and the Department of Finance and Administration may require, such information entered directly into a database maintained by the Department of Finance and Administration (http://cpms.dfa.state.nm.us). Additionally, the Grantee shall certify on the Request for Payment form (Exhibit 1) that updates have been maintained and are current in the database. The Grantee hereby acknowledges that failure to perform and/or certify updates into the database will delay or potentially jeopardize the reimbursement of funds. The Department shall give Grantee a minimum of thirty (30) days' advance written notice of any changes to the information the Grantee is required to report.

Quarterly reports shall be due on the last day of the month that is 30 days prior to the end of the quarter following execution of this Agreement by the Department and ending during the quarter of the submission of the final request for reimbursement for the Project, or the following quarter.

B. Requests for Additional Information/Project Inspection

During the term of this Agreement and during the period of time during which the Grantee must maintain records pursuant to Article VIII, the Department may:

(i) request such additional information regarding the Project as it deems necessary; and

(ii) conduct, at reasonable times and upon reasonable notice, onsite inspections of the Project.

Grantee shall respond to such requests for additional information within a reasonable period of time, as established by the Department.

ARTICLE IX. REQUEST FOR PAYMENT PROCEDURES AND DEADLINES

A. The Grantee shall request payment by submitting a Request for Payment, in the form attached hereto as Exhibit 1. Payment requests are subject to the following procedures:

(i) The Grantee must submit a Request for Payment; and

(ii) Each Request for Payment must contain proof of payment by the Grantee or liabilities incurred by the Grantee showing that the expenditures are valid or are liabilities incurred by the Grantee in the form of actual unpaid invoices received by the Grantee for services rendered by a third party or items of tangible personal property received by the Grantee for the implementation of the Project; provided, however, that the Grantee may be reimbursed for unpaid liabilities only if the Department, in its sole and absolute discretion, agrees to do so and in accordance with any special conditions imposed by the Department.

(iii) In cases where the Grantee is submitting a Request for Payment to the Department based upon invoices received, but not yet paid, by the Grantee from a third party contractor or vendor, if the invoices comply with the provisions of this Agreement and are a valid liability of the Grantee, the Grantee shall make payment to those contractors or vendors within five (5) business days from the date of receiving reimbursement from the Department or such shorter period of time as the Department may prescribe in writing. The Grantee is required to certify to the Department proof of payment to the third party contractor or vendor within ten (10) business days from the date of receiving reimbursement from the Department.

B. The Grantee must obligate 5% of the Adjusted Appropriation Amount within six months of acceptance of the grant agreement and must have expended no less than 85% of the Adjusted Appropriation Amount six months prior to the reversion date.

C. **Deadlines**

Requests for Payments shall be submitted by Grantee to the Department on the earlier of:

(i) Immediately as they are received by the Grantee but at a minimum thirty (30) days from when the expenditure was incurred or liability of the Grantee was ~~a~~approved as evidenced by an unpaid invoice received by the Grantee from a third party contractor or vendor; or

(ii) Twenty (20) days from date of Early Termination; or

(iii) Twenty (20) days from the Reversion Date.

D. The Grantee's failure to abide by the requirements set forth in Article II and Article IX herein will result in the denial of its Request for Payment or will delay the processing of Requests for Payment. The Department has the right to reject a payment request for the Project unless and until it is satisfied that the expenditures in the Request for Payment are for permissible purposes within the meaning of the Project Description and that the expenditures and the Grantee are otherwise in compliance with this Agreement, including but not limited to, compliance with the reporting requirements and the requirements set forth in Article II herein to provide Third Party Obligations and the Deadlines set forth in Article IX herein. The Department's ability to reject any Request for Payment is in addition to, and not in lieu of, any other legal or equitable remedy available to the Department due to Grantee's violation of this Agreement.

ARTICLE X. PROJECT CONDITIONS AND RESTRICTIONS; REPRESENTATIONS AND WARRANTIES

A. The following general conditions and restrictions are applicable to the Project:

(i) The Project's funds must be spent in accordance with all applicable state laws, regulations, policies, and guidelines, including, but not limited to, the State Procurement Code (or local procurement ordinance, where applicable).

(ii) The Project must be implemented in accordance with the New Mexico Public Works Minimum Wage Act, Section 13-4-10 through 13-4-17 NMSA 1978, as applicable. Every contract or project in excess of sixty thousand dollars ($60,000) that the Grantee is a party to for construction, alteration, demolition or repair or any combination of these, including painting and decorating, of public buildings, public works or public roads and that requires or involves the employment of mechanics, laborers or both shall contain a provision stating the minimum wages and fringe benefits to be paid to various classes of laborers and mechanics, shall be based upon the wages and benefits that will be determined by the New Mexico Department of Workforce Solutions to be prevailing for the corresponding classes of laborers and mechanics employed on contract work of a similar nature in the locality. Further, every contract or project shall contain a stipulation that the contractor, subcontractor, employer or a person acting as a contractor shall pay all mechanics and laborers employed on the site of the project, unconditionally and not less often than once a week and without subsequent unlawful deduction or rebate on any account, the full amounts accrued at time of payment computed at wage rates and fringe benefit rates not less than those determined pursuant to Section 13-4-11 (B) NMSA 1978 to be the prevailing wage rates and prevailing fringe benefit rates issued for the project.

(iii) The Project may only benefit private entities in accordance with applicable law, including, but not limited to, Article IX, Section 14 of the Constitution of the State of New Mexico, the "Anti-Donation Clause."

(iv) The Grantee shall not for a period of 10 years from the date of this agreement convert any property acquired, built, renovated, repaired, designed or developed with the Project's funds to uses other than those specified in the Project Description without the Department's and the Board of Finance's express, advance, written approval, which may include a requirement to reimburse the State for the cost of the project, transfer proceeds from the disposition of property to the State, or otherwise provide consideration to the State.

(v) The Grantee shall comply with all federal and state laws, rules and regulations pertaining to equal employment opportunity. In accordance with all such laws, rules and regulations the Grantee agrees to assure that no person shall, on the grounds of race, color, national origin, sex, sexual preference, age or handicap, be excluded from employment with Grantee, be excluded

from participation in the Project, be denied benefits or otherwise be subject to discrimination under, any activity performed under this Agreement. If Grantee is found to be not in compliance with these requirements during the life of this Agreement, Grantee agrees to take appropriate steps to correct any deficiencies. The Grantee's failure to implement such appropriate steps within a reasonable time constitutes grounds for terminating this Agreement.

B. The Grantee hereby represents and warrants the following:

(i) The Grantee has the legal authority to receive and expend the Project's funds.

(ii) This Agreement has been duly authorized by the Grantee, the person executing this Agreement has authority to do so, and, once executed by the Grantee, this Agreement shall constitute a binding obligation of the Grantee, enforceable according to its terms.

(iii) This Agreement and the Grantee's obligations hereunder do not conflict with any law or ordinance or resolution applicable to the Grantee, the Grantee's charter (if applicable), or any judgment or decree to which the Grantee is subject.

(iv) The Grantee has independently confirmed that the Project Description, including, but not limited to, the amount and Reversion Date, is consistent with the underlying appropriation in law.

(v) The Grantee's governing body has duly adopted or passed as an official act a resolution, motion, or similar action authorizing the person identified as the official representative of the Grantee to sign the Agreement and to sign Requests for Payment.

(vi) The Grantee shall abide by New Mexico laws regarding conflicts of interest, governmental conduct and whistleblower protection. The Grantee specifically agrees that no officer or employee of the local jurisdiction or its designees or agents, no member of the governing body, and no other public official of the locality who exercises any function or responsibility with respect to this Grant, during their tenure or for one year thereafter, shall have any interest, direct or indirect, in any contract or subcontract, or the proceeds thereof, for work to be performed or goods to be received, pursuant to this Grant. Further, Grantee shall require all of its contractors to incorporate in all subcontracts the language set forth in this paragraph prohibiting conflicts of interest.

(vii) No funds have been paid or will be paid, by or on behalf of the Grantee, to any person for influencing or attempting to influence an officer or employee of this or any agency or body in connection with the awarding of any Third Party Obligation and that the Grantee shall require certifying language prohibiting lobbying to be included in the award documents for all subawards, including subcontracts, loans and cooperative agreements. All subrecipients shall be required to certify accordingly.

ARTICLE XI. STRICT ACCOUNTABILITY OF RECEIPTS AND DISBURSEMENTS; PROJECT RECORDS

A. The Grantee shall be strictly accountable for receipts and disbursements relating to the Project's funds. The Grantee shall follow generally accepted accounting principles, and, if feasible, maintain a separate bank account or fund with a separate organizational code, for the funds to assure separate budgeting and accounting of the funds.

B. For a period of six (6) years following the Project's completion, the Grantee shall maintain all Project related records, including, but not limited to, all financial records, requests for proposals, invitations to bid, selection and award criteria, contracts and subcontracts, advertisements, minutes of pertinent meetings, as well

as records sufficient to fully account for the amount and disposition of the total funds from all sources budgeted for the Project, the purpose for which such funds were used, and such other records as the Department shall prescribe.

C. The Grantee shall make all Project records available to the Department, the Department of Finance and Administration, and the New Mexico State Auditor upon request. With respect to the funds that are the subject of this Agreement, if the State Auditor or the Department of Finance and Administration finds that any or all of these funds were improperly expended, the Grantee may be required to reimburse to the State of New Mexico, to the originating fund, any and all amounts found to be improperly expended.

ARTICLE XII. IMPROPERLY REIMBURSED FUNDS

If the Department determines that part or all of the Appropriation Amount was improperly reimbursed to Grantee, including but not limited to, Project funds reimbursed to Grantee based upon fraud, mismanagement, misrepresentation, misuse, violation of law by the Grantee, or violation of this Agreement, the Grantee shall return such funds to the Department for disposition in accordance with law.

ARTICLE XIII. LIABILITY

Neither party shall be responsible for liability incurred as a result of the other party's acts or omissions in connection with this Agreement. Any liability incurred in connection with this Agreement is subject to immunities and limitations of the New Mexico Tort Claims Act.

ARTICLE XIV. SCOPE OF AGREEMENT

This Agreement constitutes the entire and exclusive agreement between the Grantee and Department concerning the subject matter hereof. The Agreement supersedes any and all prior or contemporaneous agreements, understandings, discussions, communications, and representations, written or verbal.

ARTICLE XV. REQUIRED NON-APPROPRIATIONS CLAUSE IN CONTRACTS FUNDED IN WHOLE OR PART BY FUNDS MADE AVAILABLE UNDER THIS AGREEMENT

The Grantee acknowledges, warrants, and agrees that Grantee shall include a “non-appropriations” clause in all contracts between it and other parties that are (i) funded in whole or part by funds made available under this Agreement and (ii) entered into after the effective date of this Agreement that states:

“The terms of this Agreement are contingent upon sufficient appropriations and authorization being made by the Legislature of New Mexico for the performance of this Agreement. If sufficient appropriations and authorization are not made by the Legislature, the City of Santa Fe may immediately terminate this Agreement by giving Contractor written notice of such termination. The City of Santa Fe’s decision as to whether sufficient appropriations are available shall be accepted by the Contractor and shall be final. Contractor hereby waives any rights to assert an impairment of contract claim against the City of Santa Fe or the Department of Transportation or the State of New Mexico in the event of immediate or Early Termination of this Agreement by the City of Santa Fe or the Department”

ARTICLE XVI. REQUIRED TERMINATION CLAUSE IN CONTRACTS FUNDED IN WHOLE OR PART BY FUNDS MADE AVAILABLE UNDER THIS AGREEMENT

Grantee acknowledges, warrants, and agrees that Grantee shall include the following termination clause in all contracts that are (i) funded in whole or part by funds made available under this Agreement and (ii) entered into after the effective date of this Agreement:

"This contract is funded in whole or in part by funds made available under a Department of Transportation Grant Agreement. Should the Department of Transportation early terminate the grant agreement, the City of Santa Fe may early terminate this contract by providing Contractor written notice of such termination. In the event of termination pursuant to this paragraph, the City of Santa Fe only liability shall be to pay Contractor for acceptable goods delivered and services rendered before the termination date."

Grantee hereby waives any rights to assert an impairment of contract claim against the Department or the State of New Mexico in the event of Early Termination of this Agreement by the Department.

XVII. COMPLIANCE WITH UNIFORM FUNDING CRITERIA.

A. Throughout the term of this Agreement, Grantee shall:

1. submit all reports of annual audits and agreed upon procedures required by Section 12-6-3(A)-(B) NMSA 1978 by the due dates established in 2.2.2 NMAC, reports of which must be a public record pursuant to Section 12-6-5(A) NMSA 1978 within forty-five days of delivery to the State Auditor;
2. have a duly adopted budget for the current fiscal year approved by its budgetary oversight agency (if any);
3. timely submit all required financial reports to its budgetary oversight agency (if any); and
4. have adequate accounting methods and procedures to expend grant funds in accordance with applicable law and account for and safeguard grant funds and assets acquired by grant funds.

B. In the event Grantee fails to comply with the requirements of Paragraph A of this Article XVII, the Department may take one or more of the following actions:

1. suspend new or further obligations pursuant to Article VI(A) of this Agreement;
2. require the Grantee to develop and implement a written corrective action plan pursuant to Article VI(D) of this Agreement to remedy the non-compliance;
3. impose special grant conditions to address the non-compliance by giving the Grantee notice of such special conditions in accordance with Article III of this Agreement; the special conditions shall be binding and effective on the date that notice is deemed to have been given pursuant to Article III; or
4. terminate this Agreement pursuant to Article V(A) of this Agreement.

ARTICLE XVIII. SEVERANCE TAX BOND AND GENERAL OBLIGATION BOND PROJECT CLAUSES

A. Grantee acknowledges and agrees that the underlying appropriation for the Project is a severance tax bond or general obligation bond appropriation, and that the associated bond proceeds are administered by the New Mexico State Board of Finance (SBOF), an entity separate and distinct from the Department. Grantee acknowledges and agrees that (i) it is Grantee's sole and absolute responsibility to determine through SBOF staff what (if any) conditions are currently imposed on the Project; (ii) the Department's failure to inform Grantee of a SBOF imposed condition does not affect the validity or enforceability of the condition; (iii) the

SBOF may in the future impose further or different conditions upon the Project; (iv) all SBOF conditions are effective without amendment of this Agreement; (v) all applicable SBOF conditions must be satisfied before the SBOF will release to the Department funds subject to the condition(s); and (vi) the Department's obligation to reimburse Grantee from the Project is contingent upon the then current SBOF conditions being satisfied.

B. Grantee acknowledges and agrees that the SBOF may in its sole and absolute discretion remove a project's assigned bond proceeds if the project doesn't proceed sufficiently. Entities must comply with the requirement to encumber five percent (5%) of Project funds within six months of bond issuance as certified by the grantee in the Bond Questionnaire and Certification documents submitted to the SBOF. Failure to comply may result in the bond proceeds reassignment to a new ready project. If this should occur this grant agreement will be suspended until the entity has demonstrated readiness as determined by the SBOF and the Department.

C. Grantee acknowledges and agrees that this Agreement is subject to the SBOF's Bond Project Disbursements rule, NMAC 2.61.6, as may be amended or re-codified. The rule provides definitions and interpretations of grant language for the purpose of determining whether a particular activity is allowable under the authorizing language of the agreement.

[THIS SPACE LEFT BLANK INTENTIONALLY]

IN WITNESS WHEREOF, the parties have duly executed this Agreement as of the date of execution by the Department.

GRANTEE

_____
Signature of Official with Authority to Bind Grantee

_____
Entity Name

By: _____
(Type or Print Name)

Its: _____
(Type or Print Title)

_____
Date

DEPARTMENT OF TRANSPORTATION

_____
By:

Its: Cabinet Secretary or Designee

_____
Date

REVIEWED AND APPROVED AS TO FORM AND LEGAL SUFFICIENCY BY THE DEPARTMENT'S OFFICE OF GENERAL COUNSEL

_____
By: Aaron Frankland or Designee

Its: Deputy General Counsel

_____
Date

IN WITNESS WHEREOF, the parties have executed this Capital Appropriation Project as of the dates set forth below.

CITY OF SANTA FE:

SEE ABOVE

_____

ALAN WEBBER, MAYOR

ATTEST:

_____

GERALYN CARDENAS, INTERIM CITY CLERK

CITY ATTORNEY'S OFFICE:

Kevin L. Nault

Kevin L. Nault (Aug 9, 2024 15:27 MDT)

ASSISTANT CITY ATTORNEY

FINANCE DIRECTOR:

Emily K. Oster

EMILY OSTER

STATE OF NEW MEXICO
CAPITAL GRANT PROJECT
Request for Payment Form
Exhibit 1

I. Grantee Information

(Make sure information is complete & accurate)

A. Grantee:

B. Address:

(Complete Mailing, including Suite, if applicable)

City State Zip

C. Phone No:

D. Grant No:

E. Project Title:

F. Grant Expiration Date:

II. Payment Computation

A. Payment Request No.

B. Grant Amount:

C. AIPP Amount *(If Applicable)*:

D. Funds Requested to Date:

E. Amount Requested this Payment:

F. Reversion Amount (If *Applicable*):

G. Grant Balance:

H. ☐ GF ☐ GOB ☐ STB (*attach wire if first draw*)

I. ☐ Final Request for Payment (*if Applicable*)

III. Fiscal Year :

(The State of NM Fiscal Year is July 1, 20XX through June 30, 20XX of the following year)

IV. ☐ **Reporting Certification:** I hereby certify to the best of my knowledge and belief, that database reporting is up to date; to include the accuracy of expenditures and grant balance, project status, project phase, achievements and milestones; and in compliance with Article VIII of the Capital Outlay Grant Agreement.

V. ☐ **Compliance Certification:** Under penalty of law, I hereby certify to the best of my knowledge and belief, the above information is correct; expenditures are properly documented, and are valid expenditures or actual receipts; and that the grant activity is in full compliance with Article IX, Sec. 14 of the New Mexico Constitution known as the "anti donation" clause.

Grantee Fiscal Officer
or **Fiscal Agent** (*if applicable*)

Printed Name

Date:

Grantee Representative

Printed Name

Date:

(State Agency Use Only)

Vendor Code: **Fund No.:** **Loc No.:**

I certify that the State Agency financial and vendor file information agree with the above submitted information.

Division Fiscal Officer Date

Division Project Manager Date

NOTICE OF OBLIGATION TO REIMBURSE GRANTEE
EXHIBIT 2

Notice of Obligation to Reimburse Grantee [# 1]

DATE: [_____]

TO: Department Representative: [_____,_____]
FROM: Grantee: [_____]
Grantee Official Representative: [_____]

SUBJECT: Notice of Obligation to Reimburse Grantee
Grant Number: [_____]
Grant Termination Date: [_____]

As the designated representative of the Department for Grant Agreement number [_____] entered into between Grantee and the Department, I certify that the Grantee has submitted to the Department the following third party obligation executed, in writing, by the third party's authorized representative:

Vendor or Contractor: [_____]
Third Party Obligation Amount: [_____]

Vendor or Contractor: [_____]
Third Party Obligation Amount: [_____]

Vendor or Contractor: [_____]
Third Party Obligation Amount: [_____]

I certify that the State is issuing this Notice of Obligation to Reimburse Grantee for permissible purposes within the scope of the project description, subject to all the terms and conditions of the above referenced Grant Agreement.

Grant Amount (Minus AIPP if applicable): [_____]
The Amount of this Notice of Obligation: [_____]
The Total Amount of all Previously Issued Notices of Obligation: [_____]
The Total Amount of all Notices of Obligation to Date: [_____]
Note: Contract amounts may exceed the total grant amount, but the invoices paid by the grant will not exceed the grant amount.

Department Rep. Approver: [_____]
Title: [_____]
Signature: [_____]
Date: [_____]

1 Administrative and/or Indirect Cost – generally, the legislation authorizing the issuance of bonds prohibits the use of its proceeds for indirect expenses (e.g. penalty fees or damages other than pay for work performed, attorney fees, and administrative fees). Such use of bond proceeds shall not be allowed unless specifically authorized by statute.

NMDOT ATTACHMENT A

The City of Santa Fe shall agree to comply with the following Provisions:

1. Assume the lead role for the Project.
2. Be responsible for all applicable design, environmental and archaeological clearances, and right-of-way acquisition, in accordance with current local, state, federal laws, Uniform Relocation Act, and current design practices and specifications.
3. Be responsible for project development, project construction, construction management, and testing.
4. Utilize the Project Control Number in all correspondence and submittals to the Department.
5. Adopt a written resolution of support for the Project, including as applicable an assumption of ownership, liability, and maintenance responsibility for the scope, or related amenities and required funding to support the Project.
6. Complete the Project using current American Public Works Association (APWA) specifications, implemented Grantee's design standards and specifications, or Department specifications.
7. Use Rental Rate Blue Book rates, if not provided in the Department established equipment rates, in the implementation of this Project. Any equipment rates not found in the Department established rates shall be reimbursed at the Blue Book rates.

The City of Santa Fe shall agree to comply with the following Lighting and Signal Provisions as applicable:

1. After subject signal system(s) has/have been constructed, make provisions for and provide, at its own expense, all electrical energy, routine maintenance such as lamp replacement, emergency shutdown in case of accidental damage or equipment failure and make any repairs necessary due to accidental damage to, or equipment failure of, the signal head and poles.
2. In the event that accidental damage or equipment failure should occur, provide for equipment shut down/or emergency traffic control as needed. In addition, should the accidental damage or equipment failure involve the Controller (and cabinet) or the loop detection system, promptly notify the Traffic Technical Support Bureau of the Department.
3. In the event that the traffic signal should be rendered completely inoperable as a result of accidental damage, secure the intersection with stop signs at all approach legs until such time as the traffic signal is made operable.
4. Make ample future provisions in its budget each year for the cost of maintaining and providing energy to the traffic signals and telephone service to the signal system and intersection lighting.
5. At its own expense, maintain the signal controller and control equipment (the "Controller") including and maintenance of the machine vision vehicle detection system with cameras and emergency vehicle pre-empt system and repair or replace the Controller in the event the Controller and/or cabinet is damaged or there is an equipment failure.
6. After the installation of the roadway lighting system, if any, provide any and all utilities, maintenance, and such other items as may be necessary of continued satisfactory operation of said subject lighting system.
7. Make all timing adjustments to the Signal Control equipment and review the Signal System(s) for efficient and satisfactory operation.
8. Obtain approval from the Department for all signal equipment prior to installation.
9. Require the construction contractor to name the Department and the Grantee as an additional insured in the construction contractor's general liability policy.
10. Enter into a Signalization and Lighting Agreement with the Department's Traffic Technical Support Bureau as required.

City of Santa Fe New Mexico

Finance Department

Project Ledger Request Form

Date of Request: 02/07/2025

Project Title: 599 Access Road to Airport

Project Type: ☑ CIP ☑ Grant ☐ Internal Tracking

Project ID: AIR25547515
Grant ID: S2509
Approved By: 2/10/25
Entered By: (Finance Use Only)

Department: Airport Project Manager: James Garduno Ext: _____

Project Date Range: 02/07/2025 to 06/30/2028 ☐ Create Fixed Asset

---

☐ Multi-Funding (complete all funding sources, should equal 100%)

Funding Source: NM DOT C5243318 % of Funding: 100%

MUNIS ORG: 5450407 MUNIS OBJ: 490150 Awarded Amount: $4,500,000

Funding Source: _____ % of Funding: _____

MUNIS ORG: _____ MUNIS OBJ: _____ Awarded Amount: _____

Expense String Phase:

A project must have at least one phase identified, this can be used as an additional level of tracking, for example, CIP - Design, Construction, etc. For Grants can be used as reimbursable types, such as transportation, salaries.

(You can create more than one phase and you can default MUNIS ORGs and OBJs, optional)

Phase: Design MUNIS ORG: 5450407 MUNIS OBJ: 572960

Phase: Construction MUNIS ORG: 5450407 MUNIS OBJ: 572970

Phase: _____ MUNIS ORG: _____ MUNIS OBJ: _____

Contract number: _____ Comments/Other:

GRANTS ONLY:

Grantor Name: DFA approp 13318-NMDOT C5243318 Awarded Amount: $4,500,000

AR Charge Code: 5450407.490150 ☐ Grant funds multiple projects (Complete a form for each project)

Grantor Id: 700000 Federal CFDA (if applicable): N/A

(If grants please provide all grant award documents with form) ☑ Attached Grant Documentation

Log # *{Finance use only}*:	
Journal # *{Finance use only}*:	

City of Santa Fe, New Mexico
BUDGET AMENDMENT RESOLUTION (BAR)

DEPARTMENT / DIVISION NAME	DATE
Airport / Airport CIP	2/10/2025

ITEM DESCRIPTION	ORG	OBJECT	PROJECT	INCREASE	DECREASE
EXPENDITURES				*{enter as positive #}*	*{enter as negative #}*
WIP Design - 599 Access Road	5450407	572960	AIR2554515	500,000	
WIP Construction - 599 Access Road	5450407	572970	AIR2554515	4,000,000	
REVENUES				*{enter as negative #}*	*{enter as positive #}*
NM Department of Transportation	5450407	490150	AIR2554515	(4,500,000)	
				$ -	$ -

JUSTIFICATION: *(use additional page if needed)*
--Attach supporting documentation/memo

Legislative Grant with NMDOT C5243318 for Project 24-I3318 to plan, design, construct, a road from NM highway 599 to the Airport in the amount of $4,500,000 . Grant reverts 06/30/2028

{Complete section below if BAR results in a net change to ANY Fund}

Fund(s) Affected	Fund Balance Increase/(Decrease)
TOTAL:	**0**

Kelly Bynon — 2/10/2025
Prepared By *{print name}* — Date

{Use this form for Finance Committee/ City Council agenda items ONLY}

CITY COUNCIL APPROVAL

City Council Approval Date

Agenda Item #:

Andy Hopkins — Feb 10, 2025
Budget Officer — Date

Division Director Signature — Date

Finance Director *{≤ $5,000}* — Date

James Harris (Feb 10, 2025 16:22 MST) — Feb 10, 2025
Department Director Signature — Date

City Manager *{≤ $60,000}* — Date

CITY OF SANTA FE

Date: December 16, 2024

To: Governing Body

From: Joshua Bohlman, Public Works Project Manager Joshua Bohlman

Via: Regina Wheeler, Public Works Director Regina Wheeler Regina Wheeler (Dec 17, 2024 17:26 MST)
Sam Burnett, Facilities Division Director JOHN BURNETT (Dec 17, 2024 12:41 MST)
Melissa McDonald, Parks and Open Space Director Melissa McDonald

Subject: Railyard Irrigation & Water Harvesting Repair and Construction

Vendor Name: Accent Landscape Contractors, Inc.

Vendor Number: 9331

ACTION:
Request for Approval of General Services Contract with Accent Landscape Contractors, Inc. in the Total Amount of $637,807.74 for the Railyard Park Irrigation and Water Harvesting System Replacement and Repairs with Term Ending June 30, 2026. (Joshua Bohlman, Public Works Project Manager, jbohlman@santafenm.gov)

Request for Approval of a Budget Amendment Resolution (BAR) to Allocate $750,000 From the Railyard Fund Balance Into Railyard Operations – WIP Construction to Cover the Cost of the Railyard Irrigation and Water Harvesting Improvements.

CONTRACT NUMBER:
The FY25 Munis Contract Number is 3250258.

BACKGROUND AND SUMMARY:
The horticulture in the Railyard Park is a primary feature of the park and provides free education and experience of a biodiversity of native and drought tolerant plants for residents and visitors. The plants and trees in the park are struggling because the irrigation system, built in 2008, is past its useful life and must be replaced with an upgraded system. This new irrigation system is essential to preserve the plants and trees in the park and will provide considerably more efficient use of water while also enhancing the park's sustainability and aesthetics.

The Railyard water harvesting system has been largely inoperable for a number of years. The Facilities Division will restore the Railyard's water harvesting system. This currently inoperable infrastructure will be reactivated to capture roof runoff, supplementing the new irrigation system and further promoting responsible water use.

These two projects reestablish the demonstration of holistic water management, that is a fundamental feature of the park.

The included BAR will transfer funding from the Railyard's fund balance into operations to cover the cost of both the new irrigation system ($637,807) and water harvesting ($112,193) projects.

ATTACHMENTS:
General Services Contract
Proposal
New Mexico State Price Agreement #30-000000-23-00091
Certificate of Insurance
Horizons Declination
CPO Determination
BAR

PROCUREMENT METHOD:
The procurement method is New Mexico State Price Agreement, General Services #30-000000-23-00091 which expires July 20, 2025.

Chief Procurement Officer (CPS)/Designee: _____ Date: Jan 22, 2025
CPO Comment/Exceptions: NMSA 1978, Section 13-1-129

FUNDING SOURCE:
Fund Name/Number: Railyard/515
Munis Org Name/Number: Railyard Operations/5150403
Munis Object Name/Number: WIP Construction/572970

Budget Officer/Designee: ALEXIS LOTERO (Jan 21, 2025 15:02 MST) Date: Jan 21, 2025
Budget Officer Comment/Exceptions: _____

ASSOCIATED APPROVALS:
IT Components included? ☐ Yes | ☑ No
Approval: _____ Date: _____
Comment/Exceptions: _____

Vehicles included? ☐ Yes | ☑ No
Approval: _____ Date: _____
Comment/Exceptions: _____

Construction, Facilities, Furniture, Fixtures, Equipment included? ☑ Yes | ☐ No
Approval: _____ **Signature:** JOHN BURNETT (Dec 17, 2024 12:41 MST) _____
Comment/Exceptions: _____
Email: jsburnett@santafenm.gov

Capital Asset* or Project? ☑ Yes | ☐ No**
Project Ledger#: PWA2551501
(*will this procurement result in a tangible item that costs more than $5,000?)
(**Capital Projects are new and improvement projects that are going to cost $10,000 or more)
Approval: Josie Bolden Date: Jan 22, 2025
Comment/Exceptions: _____

Is this a Grant Funded Purchase? ☐ Yes | ☑ No
Approval: _____ Title: _____ Date: _____
Comment/Exceptions: _____

Anticipated length of project: completion on or before 6/30/2026

Department Contract Administrator Contact Info:
Elizabeth L. Kahahane (elkahahane@santafenm.gov)

Item #: _____
Munis Contract #: 3250258
SWPA #: 30-000000-23-00091

CITY OF SANTA FE
GENERAL SERVICES CONTRACT

Railyard Irrigation Installation Services

THIS CONTRACT is made and entered into by and between the City of Santa Fe, herein after referred to as the "City," and **Accent Landscape Contractors Inc.**, herein after referred to as the "Contractor."

IT IS MUTUALLY AGREED BETWEEN THE PARTIES:

1. **Definitions**

A. "Products and Services Schedule" refers to the complete list of products and services offered under this Contract and the price for each. Product and service descriptions may be amended with the prior approval of the Contract Administrator. New products and services shall not be added to the Products and Services Schedule.

B. "Business Hours" means 8:00 a.m. to 5:00 p.m. Mountain Time.

2. **Scope of Work**

A. The Contractor shall perform the following work:

Install a new irrigation system at the S.F. Railroad Park as per the plans by Pland Collaborative dated 8/6/2024.

3. **Compensation**

Compensation Schedule. The City shall pay to the Contractor based upon fixed prices for each Deliverable, per the schedule outlined in Exhibit A, less retainage, if any, as identified in paragraph C of this Clause..

A. Payment. The total compensation under this Agreement shall not exceed $637,807.74, including New Mexico gross receipts tax and 20% contingency. This amount is a maximum and not a guarantee that the work assigned to be performed by Contractor under this Agreement shall equal the amount stated herein. The Parties do not intend for the Contractor to continue to provide Services without compensation when the total compensation amount is reached. Contractor is responsible for notifying the City when the Services provided under this Agreement reach the total compensation amount. In no event will the Contractor be paid for Services provided in excess of the total compensation amount without this Agreement being amended in writing prior to services, in excess of the total compensation amount being provided.

B. Payment shall be made upon Acceptance of each Deliverable and upon the receipt and Acceptance of a detailed, certified Payment Invoice. Payment will be made to the Contractor's designated mailing address. In accordance with Section 13-1-158 NMSA 1978, payment shall be tendered to

the Contractor within thirty (30) days of the date of written certification of Acceptance. All Payment Invoices MUST BE received by the City no later than fifteen (15) days after the termination of this Agreement. Payment Invoices received after such date WILL NOT BE PAID.

C. Retainage. Not Applicable. The Parties agree there is no retainage.

D. Performance Bond. Not Applicable. The Parties agree that is Performance Bond.

4. **Term**

THIS CONTRACT SHALL NOT BECOME EFFECTIVE UNTIL APPROVED IN WRITING BY THE CITY. This contract shall terminate **June 30, 2026.**

5. **Default and Force Majeure**

The City reserves the right to cancel all, or any part of any orders placed under this contract without cost to the City, if the Contractor fails to meet the provisions of this contract and, except as otherwise provided herein, to hold the Contractor liable for any excess cost occasioned by the City due to the Contractor's default. The Contractor shall not be liable for any excess costs if failure to perform the order arises out of causes beyond the control and without the fault or negligence of the Contractor; such causes include, but are not restricted to, acts of God or the public enemy, acts of the State or Federal Government, fires, floods, epidemics, quarantine restrictions, strikes, freight embargoes, unusually severe weather and defaults of sub-contractors due to any of the above, unless the City shall determine that the supplies or services to be furnished by the sub-contractor were obtainable from other sources in sufficient time to permit the Contractor to meet the required delivery scheduled. The rights and remedies of the City provided in this paragraph shall not be exclusive and are in addition to any other rights now being provided by law or under this contract.

6. **Termination**

A. Grounds. The City may terminate this Contract for convenience or cause. For contracts within their authority, the City Manager or their designee is authorized to provide the notice of termination, otherwise such notice of termination shall be provided by the Mayor, or their designee as authorized by the Governing Body. The Contractor may only terminate this Contract based upon the City's uncured, material breach of this Contract.

B. Notice: City Opportunity to Cure.

1) The City shall give the Contractor written notice of termination at least thirty (30) days prior to the intended date of termination.

2) Contractor shall give City written notice of termination at least thirty (30) days prior to the intended date of termination, which notice shall (i) identify all the City's material breaches of this Contract upon which the termination is based and (ii) state what the City must do to cure such material breaches. Contractor's notice of termination shall only be effective (i) if the City does not cure all material breaches within the thirty (30) day notice period or (ii) in the case of material breaches that cannot be cured within thirty (30) days, the City does not, within the thirty (30) day notice period, notify the Contractor of its intent to cure and begin with due diligence to cure the material breach.

3) Notwithstanding the foregoing, this Contract may be terminated immediately upon written notice to the Contractor (i) if the Contractor becomes unable to perform the services contracted for, as determined by the City; (ii) if, during the term of this Contract, the Contractor is suspended or debarred by the City; or (iii) the Contract is terminated pursuant to Paragraph 17, "Appropriations", of this Contract.

C. Liability. Except as otherwise expressly allowed or provided under this Contract, the City's sole liability upon termination shall be to pay for acceptable work performed prior to the Contractor's receipt or issuance of a notice of termination; provided, however, that a notice of termination shall not nullify or otherwise affect either party's liability for pre-termination defaults under or breaches of this Contract. The Contractor shall submit an invoice for such work within thirty (30) days of receiving or sending the notice of termination. *THIS PROVISION IS NOT EXCLUSIVE AND DOES NOT WAIVE THE CITY'S OTHER LEGAL RIGHTS AND REMEDIES CAUSED BY THE CONTRACTOR'S DEFAULT/BREACH OF THIS CONTRACT.*

7. **Amendment**

A. This Contract shall not be altered, changed, or amended except by instrument in writing executed by the parties hereto and all other required signatories.

B. If the City proposes an amendment to the Contract to unilaterally reduce funding due to budget or other considerations, the Contractor shall, within thirty (30) days of receipt of the proposed Amendment, have the option to terminate the Contract, pursuant to the termination provisions as set forth in Paragraph 7 herein, or to agree to the reduced funding.

8. **Status of Contractor**

The Contractor, and Contractor's agents and employees, are independent Contractors for the City and are not employees of the City. The Contractor, and Contractor's agents and employees, shall not accrue leave, retirement, insurance, bonding, use of City vehicles, or any other benefits afforded to employees of the City because of this Contract. The Contractor acknowledges that all sums received hereunder are personally reportable by the Contractor for income tax purposes, including without limitation, self-employment tax and business income tax. The Contractor agrees not to purport to bind the City unless the Contractor has written authority to do so, and then only within the strict limits of that authority.

9. **Assignment**

The Contractor shall not assign or transfer any interest in this Contract or assign any claims for money due or to become due under this Contract without the prior written approval of the City.

10. **Subcontracting**

The Contractor shall not subcontract any portion of the services to be performed under this Contract without the prior written approval of the City. No such subcontract shall relieve the primary Contractor from its obligations and liabilities under this Contract, nor shall any subcontract obligate direct payment from the City.

11. **Non-Collusion**

In signing this Contract, the Contractor certifies the Contractor has not, either directly or indirectly, entered into action in restraint of free competitive bidding in connection with this offer submitted to the City.

12. **Inspection of Plant**

The City may inspect, at any reasonable time during Contractor's regular business hours and upon prior written notice, the Contractor's plant or place of business, or any subcontractor's plant or place of business, which is related to the performance of this contract.

13. **Commercial Warranty**

The Contractor agrees that the tangible personal property or services furnished under this Contract shall be covered by the most favorable commercial warranties the Contractor gives to any customer for such tangible personal property or services, and that the rights and remedies provided herein shall extend to the City and are in addition to and do not limit any rights afforded to the City by any other clause of this order. The contractor agrees not to disclaim warranties of fitness for a particular purpose or merchantability.

14. **Condition of Proposed Items**

Where tangible personal property is a part of this Contract, all proposed items are to be NEW and of most current production, unless otherwise specified.

15. **Records and Audit**

During the term of this Contract and for three years thereafter, the Contractor shall maintain detailed records pertaining to the services rendered and products delivered. These records shall be subject to inspection by the City, the State Auditor and other appropriate state and federal authorities. The City shall have the right to audit billings both before and after payment. Payment under this Contract shall not foreclose the right of the City to recover excessive or illegal payments.

16. **Appropriations**

The terms of this Contract, and any orders placed under it, are contingent upon sufficient appropriations and authorization being made by the Governing Body for the performance of this Contract. If sufficient appropriations and authorization are not made by the legislature, this Contract, and any orders placed under it, shall terminate upon written notice being given by the City to the Contractor. The City's decision as to whether sufficient appropriations are available shall be accepted by the Contractor and shall be final. If the City proposes an amendment to the Contract to unilaterally reduce funding, the Contractor shall have the option to terminate the Contract or to agree to the reduced funding, within thirty (30) days of receipt of the proposed amendment.

17. **Release**

The Contractor, upon final payment of the amount due under this Contract, releases the City, its officers, and employees, from all liabilities, claims and obligations whatsoever arising from or under this Contract. The Contractor agrees not to purport to bind the City, unless the Contractor has express written authority to do so, and then only within the strict limits of that authority.

18. **Confidentiality**

Any confidential information provided to or developed by the Contractor in the performance of this Contract shall be kept confidential and shall not be made available to any individual or organization by the Contractor without prior written approval by the City.

19. **Conflict of Interest**

A. The Contractor represents and warrants that it presently has no interest and, during the term of this Contract, shall not acquire any interest, direct or indirect, which would conflict in any manner or degree with the performance or services required under the Contract. The Contractor shall comply with any applicable provisions of the New Mexico Governmental Conduct Act and the New Mexico Financial Disclosures Act.

B. The Contractor further represents and warrants that it has complied with, and, during the term of this Contract, will continue to comply with, and that this Contract complies with all applicable provisions of the Governmental Conduct Act, Chapter 10, Article 16 NMSA 1978.

C. Contractor's representations and warranties in Paragraphs A and B of this Paragraph are material representations of fact upon which the City relied when this Contract was entered into by the parties. Contractor shall provide immediate written notice to the City if, at any time during the term of this Contract, Contractor learns that Contractor's representations and warranties in Paragraphs A and B of this Paragraph 20 were erroneous on the effective date of this Contract or have become erroneous by reason of new or changed circumstances. If it is later determined that Contractor's representations and warranties in Paragraphs A and B of this Paragraph 20 were erroneous on the effective date of this Contract or have become erroneous by reason of new or changed circumstances, in addition to other remedies available to the City and notwithstanding anything in the Contract to the contrary, the City may immediately terminate the Contract.

D. All terms defined in the Governmental Conduct Act have the same meaning in this section.

20. **Approval of Contractor Representative(s)**

The City reserves the right to require a change in Contractor representative(s) if the assigned representative(s) are not, in the opinion of the City, adequately serving the needs of the City.

21. **Scope of Contract; Merger**

This Contract incorporates all the Agreements, covenants and understandings between the parties hereto concerning the subject matter hereof, and all such covenants, agreements, and understandings have been merged into this written contract.

Statewide/Existing Agreements 13-1-129

This Contract is issued against the state or agency Master Agreement, established, and maintained by the New Mexico State Price Agreement, General Services #$30-000000-23-00091, and through this language hereby incorporates this agreement by reference and is included in the order of precedence.

22. **Notice**

The Procurement Code, NMSA 1978, Sections 13-1-28 through 13-1-199, imposes civil and criminal penalties for its violation. In addition, the New Mexico criminal statutes impose felony penalties for bribes, gratuities, and kickbacks.

23. **Equal Opportunity Compliance**

The Contractor agrees to abide by all federal and state laws, and local Ordinances, pertaining to equal employment opportunity. In accordance with all such laws, rules, and regulations, the Contractor agrees to assure that no person in the United States shall on the grounds of race, religion, color, national origin, ancestry, sex, age, physical or mental handicap, or serious medical condition, spousal affiliation, sexual orientation or gender identity, be excluded from employment with or participation in, be denied the benefits of, or be otherwise subjected to discrimination under any program or activity performed under this Contract. If Contractor is found not to be in compliance with these requirements during the life of this Contract, Contractor agrees to take appropriate steps to correct these deficiencies.

24. **Indemnification**

The Contractor shall hold the City and its employees harmless and shall indemnify the City and its employees against any and all claims, suits, actions, liabilities and costs of any kind, including attorney's fees for personal injury or damage to property arising from the acts or omissions of the Contractor, its agents, officers, employees or subcontractors. The Contractor shall not be liable for any injury or damage as a result of any negligent act or omission committed by the City, its officers or employees.

25. **New Mexico Tort Claims Act**

Any liability incurred by the City of Santa Fe in connection with this Contract is subject to the immunities and limitations of the New Mexico Tort Claims Act, Section 41-4-1, et. seq. NMSA 1978, as amended. The City and its "public employees" as defined in the New Mexico Tort Claims Act, do not waive sovereign immunity, do not waive any defense and do not waive any limitation of liability pursuant to law. No provision in this Contract modifies or waives any provision of the New Mexico Tort Claims Act.

26. **Applicable Law**

The laws of the State of New Mexico shall govern this Contract, without giving effect to its choice of law provisions. Venue shall be proper only in a New Mexico court of competent jurisdiction in accordance with NMSA 1978, Section 38-3-2. By execution of this Contract, Contractor acknowledges and agrees to the jurisdiction of the courts of the State of New Mexico over any and all lawsuits arising under or out of any term of this Contract.

27. **Limitation of Liability**

The Contractor's liability to the City, for any cause whatsoever shall be limited to the purchase price paid to the Contractor for the products and services that are the subject of the City's, claim. The foregoing limitation does not apply to paragraph 25 of this Contract or to damages resulting from personal injury caused by the Contractor's negligence.

28. **Incorporation by Reference and Precedence**

If this Contract has been procured pursuant to a request for proposals, this Contract is derived from (1) the request for proposal, (including any written clarifications to the request for proposals and any City response to questions); (2) the Contractor's best and final offer; and (3) the Contractor's response to the request for proposals.

In the event of a dispute under this Contract, applicable documents will be referred to for the purpose of clarification or for additional detail in the following order of precedence: (1) amendments to the Contract in reverse chronological order; (2) the Contract, including the scope of work and all terms and conditions thereof; (3) the request for proposals, including attachments thereto and written responses to questions and written clarifications; (4) the Contractor's best and final offer if such has been made and accepted by the City; and (5) the Contractor's response to the request for proposals.

29. **Workers' Compensation**

The Contractor agrees to comply with state laws and rules applicable to workers' compensation benefits for its employees. If the Contractor fails to comply with the Workers' Compensation Act and applicable rules when required to do so, this Contract may be terminated by the City.

30. **Inspection**

If this contract is for the purchase of tangible personal property (goods), final inspection and acceptance shall be made at Destination. Tangible personal property rejected at Destination for non-conformance to specifications shall be removed at Contractor's risk and expense promptly after notice of rejection and shall not be allowable as billable items for payment.

31. **Inspection of Services**

If this contract is for the purchase of services, the following terms shall apply.

A. Services, as used in this Article, include services performed, workmanship, and material furnished or utilized in the performance of services.

B. The Contractor shall provide and maintain an inspection system acceptable to the City covering the services under this Contract. Complete records of all inspection work performed by the Contractor shall be maintained and made available to the City and for as long thereafter as the Contract requires. The City has the right to inspect and test all services contemplated under this Contract to the extent practicable at all times and places during the term of the Contract. The City shall perform inspections and tests in a manner that will not unduly delay or interfere with Contractor's performance.

C. If the City performs inspections or tests on the premises of the Contractor or a subcontractor, the Contractor shall furnish, and shall require subcontractors to furnish, at no increase in contract price, all reasonable facilities and assistance for the safe and convenient performance of such inspections or tests.

D. If any part of the services do not conform with the requirements of this Contract, the City may require the Contractor to re-perform the services in conformity with the requirements of this Contract at no increase in contract amount. When the defects in services cannot be corrected by re-performance, the City may:

(1) require the Contractor to take necessary action(s) to ensure that future performance conforms to the requirements of this Contract; and

(2) reduce the contract price to reflect the reduced value of the services performed.

E. If the Contractor fails to promptly re-perform the services or to take the necessary action(s) to ensure future performance in conformity with the requirements of this Contract, the City may:

(1) by contract or otherwise, perform the services and charge to the Contractor any cost incurred by the City that is directly related to the performance of such service; or

(2) terminate the contract for default.

32. **Insurance**

If the services contemplated under this Contract will be performed on or in City facilities or property, Contractor shall maintain in force during the entire term of this Contract, the following insurance coverage(s), naming the City as additional insured.

A. Commercial General Liability insurance shall be written on an occurrence basis and be a broad as ISO Form CG 00 01 with limits not less than $2,000,000 per occurrence and $2,000,000 in the aggregate for claims against bodily injury, personal and advertising injury, and property damage. Said policy shall include broad form Contractual Liability coverage and be endorsed to name the City of Santa Fe their officials, officers, employees, and agents as additional insureds.

B. Business Automobile Liability insurance for all owned, non-owned automobiles, with a combined single limit not less than $1,000,000 per accident.

C. Broader Coverage and Limits. The insurance requirements under this Contract shall be the greater of (1) the minimum coverage and limits specified in this Contract, or (2) the broader coverage and maximum limits of coverage of any insurance policy or proceeds available to the Named Insured. It is agreed that these insurance requirements shall not in any way act to reduce coverage that is broader or that includes higher limits than the minimums required herein. No representation is made that the minimum insurance requirements of this Contract are sufficient to cover the obligations of Contractor hereunder.

D. Contractor shall maintain the above insurance for the term of this Contract and name the City as an additional insured and provide for 30 days cancellation notice on any Certificate of Insurance form furnished by Contractor. Such certificate shall also specifically state the coverage provided under the policy is primary over any other valid and collectible insurance and provide a waiver of subrogation.

33. **Impracticality of Performance**

A party shall be excused from performance under this Contract for any period that the party is prevented from performing as a result of an act of God, strike, war, civil disturbance, epidemic, or court order, provided that the party has prudently and promptly acted to take any and all steps that are within the party's control to ensure performance. Subject to this provision, such non-performance shall not be deemed a default or a ground for termination.

34. **Invalid Term or Condition**

If any term or condition of this Contract shall be held invalid or unenforceable, the remainder of this Contract shall not be affected and shall be valid and enforceable.

35. **Enforcement of Contract**

A party's failure to require strict performance of any provision of this Contract shall not waive or diminish that party's right thereafter to demand strict compliance with that or any other provision. No waiver by a party of any of its rights under this Contract shall be effective unless express and in writing, and no effective waiver by a party of any of its rights shall be effective to waive any other rights.

36. **Patent, Copyright and Trade Secret Indemnification**

A. The Contractor shall defend, at its own expense, the City against any claim that any product or service provided under this Contract infringes any patent, copyright to trademark in the United States or Puerto Rico, and shall pay all costs, damages and attorneys' fees that a court finally awards as a result of any such claim. In addition, if any third party obtains a judgment against the City based upon Contractor's trade secret infringement relating to any product or services provided under this Contract, the Contractor agrees to reimburse the City for all costs, attorneys' fees and amount of the judgment. To qualify for such defense and or payment, the City shall:

1) give the Contractor prompt written notice within 48 hours of any claim;
2) allow the Contractor to control the defense of settlement of the claim; and
3) cooperate with the Contractor in a reasonable way to facilitate the defense or settlement of the claim.

B. If any product or service becomes, or in the Contractor's opinion is likely to become the subject of a claim of infringement, the Contractor shall at its option and expense:

1) provide the City the right to continue using the product or service and fully indemnify the City against all claims that may arise out of the City's use of the product or service;
2) replace or modify the product or service so that it becomes non-infringing; or,
3) accept the return of the product or service and refund an amount equal to the value of the returned product or service, less the unpaid portion of the purchase price and any other amounts, which are due to the Contractor. The Contractor's obligation will be void as to any product or service modified by the City to the extent such modification is the cause of the claim.

37. **Survival**

The Contract paragraphs titled "Patent, Copyright, Trademark, and Trade Secret Indemnification; Indemnification; and Limit of Liability" shall survive the expiration of this Contract. Software licenses, leases, maintenance and any other unexpired Agreements that were entered into under the terms and conditions of this Contract shall survive this Contract.

38. **Disclosure Regarding Responsibility**

A. Any prospective Contractor and any of its Principals who enter into a contract greater than sixty thousand dollars ($60,000.00) with any City for professional services, tangible personal property, services or construction agrees to disclose whether the Contractor, or any principal of the Contractor's company is presently debarred, suspended, proposed for debarment, or declared ineligible for award of contract by any federal entity, state agency or local public body.

B. Principal, for the purpose of this disclosure, means an officer, director, owner, partner, or a person having primary management or supervisory responsibilities within a business entity or related entities.

C. The Contractor shall provide immediate written notice to the City if, at any time during the term of this Contract, the Contractor learns that the Contractor's disclosure was at any time erroneous or became erroneous by reason of changed circumstances.

D. A disclosure that any of the items in this requirement exist will not necessarily result in termination of this Contract. However, the disclosure will be considered in the determination of the Contractor's responsibility and ability to perform under this Contract. Failure of the Contractor to furnish a disclosure or provide additional information as requested will be grounds for immediate termination of this Contract pursuant to the conditions set forth in Paragraph 7 of this Contract.

E. Nothing contained in the foregoing shall be construed to require establishment of a system of records in order to render, in good faith, the disclosure required by this document. The knowledge and information of a Contractor is not required to exceed that which is the normally possessed by a prudent person in the ordinary course of business dealings.

F. The disclosure requirement provided is a material representation of fact upon which reliance was placed when making an award and is a continuing material representation of the facts during the term of this Contract. If during the performance of the contract, the Contractor is indicted for or otherwise criminally or civilly charged by any government entity (federal, state or local) with commission of any offenses named in this document the Contractor must provide immediate written notice to the City. If it is later determined that the Contractor knowingly rendered an erroneous disclosure, in addition to other remedies available to the Government, the City may terminate the involved contract for cause. Still further the City may suspend or debar the Contractor from eligibility for future solicitations until such time as the matter is resolved to the satisfaction of the City.

39. **Suspension, Delay or Interruption of Work**

The City may, without cause, order the Contractor, in writing, to suspend, delay or interrupt the work in whole or in part for such period of time as the City may determine. The contract sum and contract time shall be adjusted for increases in cost and/or time associated with Contractor's compliance therewith. Upon receipt of such notice, Contractor shall leave the jobsite and any equipment in a safe condition prior to departing. Contractor must assert rights to additional compensation within thirty (30) days after suspension of work is lifted and return to work is authorized. Any compensation requested for which entitlement is granted and the contract sum adjusted, shall have profit included (for work completed) and for cost only (not profit) for Contractor costs incurred directly tied to the suspension itself and not otherwise covered by Contract remedy. Any change in Total Compensation must be reflected in an Amendment executed pursuant to Section 8 of this Contract.

40. **Notification**

Either party may give written notice to the other party in accordance with the terms of this Paragraph. Any written notice required or permitted to be given hereunder shall be deemed to have been given on the date of delivery if delivered by personal service or hand delivery or three (3) business days after being mailed.

To the City: Josh Bohlman, CPO Project Manager City of Santa Fe – Facilities Division 2651 Siringo Road, Building E Santa Fe, NM 87505
To the Contractor: Cameron Stevens President Accent Landscape Contractors Inc. 5919 Edith Blvd. NE Albuquerque, NM 87107

41. **Succession**

This Contract shall extend to and be binding upon the successors and assigns of the parties.

IN WITNESS WHEREOF, the Parties have executed this Contract as of the date of the signature by the required approval authorities below.

CITY OF SANTA FE:

ALAN WEBBER, MAYOR

DATE:

CONTRACTOR:

Cameron Stevens (Nov 12, 2024 10:28 MST)

CAMERON STEVENS, PRESIDENT

DATE: Nov 12, 2024

NMBTIN: 002261620110620

ATTEST:

CITY CLERK

CITY ATTORNEY'S OFFICE:

Kevin L. Nault

Kevin L. Nault (Nov 12, 2024 16:52 MST)

ASSISTANT CITY ATTORNEY

APPROVED FOR FINANCES:

Emily K. Oster

FINANCE DIRECTOR

EXHIBIT A

Accent
Landscape Contractors Inc.

September 20, 2024

City of Santa Fe
Mr. Josh Bohlman, CPO
Project Administration

CC: Mario Nuno-Whelan
Pland Collaborative Landscape Architects
RE: S.F. Railroad Park irrigation Renovation

Dear Mr. Bohlman,

The follow is our cost proposal to install a new irrigation system at the S.F. Railroad Park as per the plans by Pland Collaborative dated 8/6/2024.

Total cost:	$483,975.00
NMGRT (8.1875%):	$39,625.45
P&P Bonds:	$7,906.00
Total:	$531,506.45

Thank you for the opportunity to provide you with our proposal. Please contact our office if you have any questions.

Respectfully submitted,

P.O. Box 30983 *(505) 881-4880 Office* *(505) 889-9446 Fax*
Albuquerque, NM 87190 *WWW.accentls.org*

General Services_RYD Irrigation_ELK1_JB2_11 1 24_2983-final CAO with Exh A

Final Audit Report 2024-11-12

Created:	2024-11-07
By:	Amy Cawthon (amcawthon@santafenm.gov)
Status:	Signed
Transaction ID:	CBJCHBCAABAAcKeGkHtlV03fJlvFKlnzYwFKZ00MBe5N

"General Services_RYD Irrigation_ELK1_JB2_11 1 24_2983-final CAO with Exh A" History

Document created by Amy Cawthon (amcawthon@santafenm.gov)
2024-11-07 - 6:43:52 PM GMT- IP address: 63.232.20.2

Document emailed to cstevens@accentnm.com for signature
2024-11-07 - 6:44:42 PM GMT

Email viewed by cstevens@accentnm.com
2024-11-08 - 8:43:43 AM GMT- IP address: 172.226.3.27

Email viewed by cstevens@accentnm.com
2024-11-10 - 6:32:06 AM GMT- IP address: 104.28.85.163

Email viewed by cstevens@accentnm.com
2024-11-12 - 5:56:47 AM GMT- IP address: 104.28.85.160

Signer cstevens@accentnm.com entered name at signing as Cameron Stevens
2024-11-12 - 5:28:46 PM GMT- IP address: 174.50.94.154

Document e-signed by Cameron Stevens (cstevens@accentnm.com)
Signature Date: 2024-11-12 - 5:28:48 PM GMT - Time Source: server- IP address: 174.50.94.154

Document emailed to klnault@santafenm.gov for signature
2024-11-12 - 5:28:50 PM GMT

Email viewed by klnault@santafenm.gov
2024-11-12 - 11:51:56 PM GMT- IP address: 104.47.64.254

Signer klnault@santafenm.gov entered name at signing as Kevin L. Nault
2024-11-12 - 11:52:18 PM GMT- IP address: 63.232.20.2

Powered by Adobe Acrobat Sign

Document e-signed by Kevin L. Nault (klnault@santafenm.gov)

Signature Date: 2024-11-12 - 11:52:20 PM GMT - Time Source: server- IP address: 63.232.20.2

Agreement completed.

2024-11-12 - 11:52:20 PM GMT

Powered by Adobe Acrobat Sign

Accent
Landscape Contractors Inc.

September 20, 2024

City of Santa Fe
Mr. Josh Bohlman, CPO
Project Administration

CC: Mario Nuno-Whelan
Pland Collaborative Landscape Architects
RE: S.F. Railroad Park irrigation Renovation

Dear Mr. Bohlman,

The follow is our cost proposal to install a new irrigation system at the S.F. Railroad Park as per the plans by Pland Collaborative dated 8/6/2024.

Total cost:	$483,975.00
NMGRT (8.1875%):	$39,625.45
P&P Bonds:	$7,906.00
Total:	$531,506.45

Thank you for the opportunity to provide you with our proposal. Please contact our office if you have any questions.

Respectfully submitted,

P.O. Box 30983 (505) 881-4880 Office (505) 889-9446 Fax
Albuquerque, NM 87190 WWW.accentls.org

CITY OF SANTA FE

SANTA FE RAILYARD PARK IRRIGATION RENOVATION PLAN

Regina Wheeler — Regina Wheeler — Oct 29, 2024
Signature — Printed Name — Date
Public Works Department Director

The City of Santa Fe Public Works Department Director confirms that it is the intention of the city to have this project constructed according to goals and specifications.

Sam Burnett — Oct 29, 2024
Signature — Printed Name — Date
Facilities Division Director

The City of Santa Fe Facilities Division Director certifies that procedures for design review have been followed and this project is ready to move to construction.

Melissa McDonald — Melissa McDonald — Oct 29, 2024
Signature — Printed Name — Date
Parks and Open Space Director

The City of Santa Fe Parks and Open Space Division Director confirms that it is the intention of the city to have this project constructed according to goals and specifications.

Melissa Houser - Land Program Manager — 10/1/2024
Signature — Printed Name — Date
Santa Fe Conservation Trust Representative

The Santa Fe Conservation Trust confirms that it is the intention of the city to have this project constructed according to goals and specifications.

By signing these plans, the City and the Santa Fe Conservation Trust assumes no liability for the specification compliance, completeness, or constructability of these plans.

OCTOBER 1, 2024
100% FOR CONSTRUCTION


DRAWING INDEX:

1. G001 COVER SHEET
2. LI100 IRRIGATION OVERALL
3. LI101 IRRIGATION PLAN
4. LI102 IRRIGATION PLAN
5. LI103 IRRIGATION PLAN
6. LI104 IRRIGATION PLAN
7. LI501 IRRIGATION DETAILS

LANDSCAPE ARCHITECT:
PLAND COLLABORATIVE
600 1ST ST NW, SUITE 100
ALBUQUERQUE, NM 87102
505-268-2266 PH
ATTN: GREG MILLER, PLA
GMILLER@PLANDCOLLAB.COM

OWNER:
CITY OF SANTA FE
PUBLIC WORKS DEPT | FACILITIES DIVISION
2651 SIRINGO RD - BLDG E
SANTA FE, NM 87504
(505) 955-5740 PH
ATTN: JOSH BOHLMAN
JBOHLMAN@SANTAFENM.GOV

VICINITY MAP

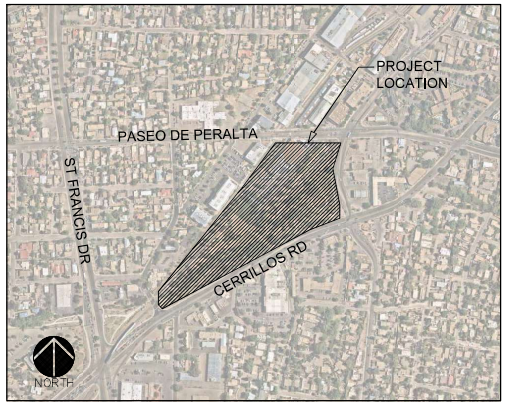

pland COLLABORATIVE
plandcollab.com 505.268.2266

CONSULTANTS

STATE OF NEW MEXICO — GREGORY MILLER — NO. 17 — REGISTERED LANDSCAPE ARCHITECT — 10/1/24

SANTA FE RAILYARD PARK IRRIGATION RENOVATION PLAN

OCTOBER 1, 2024

SUBMITTAL: 100% FOR CONSTRUCTION

REVISIONS

NO.	DATE	DESCRIPTION


PROJECT NO: 22075
CAD DWG FILE:
DESIGNED BY: GM/MNW
DRAWN BY: MNW
CHECKED BY: GM

SHEET TITLE

COVER SHEET

DRAWING SHEET

G001

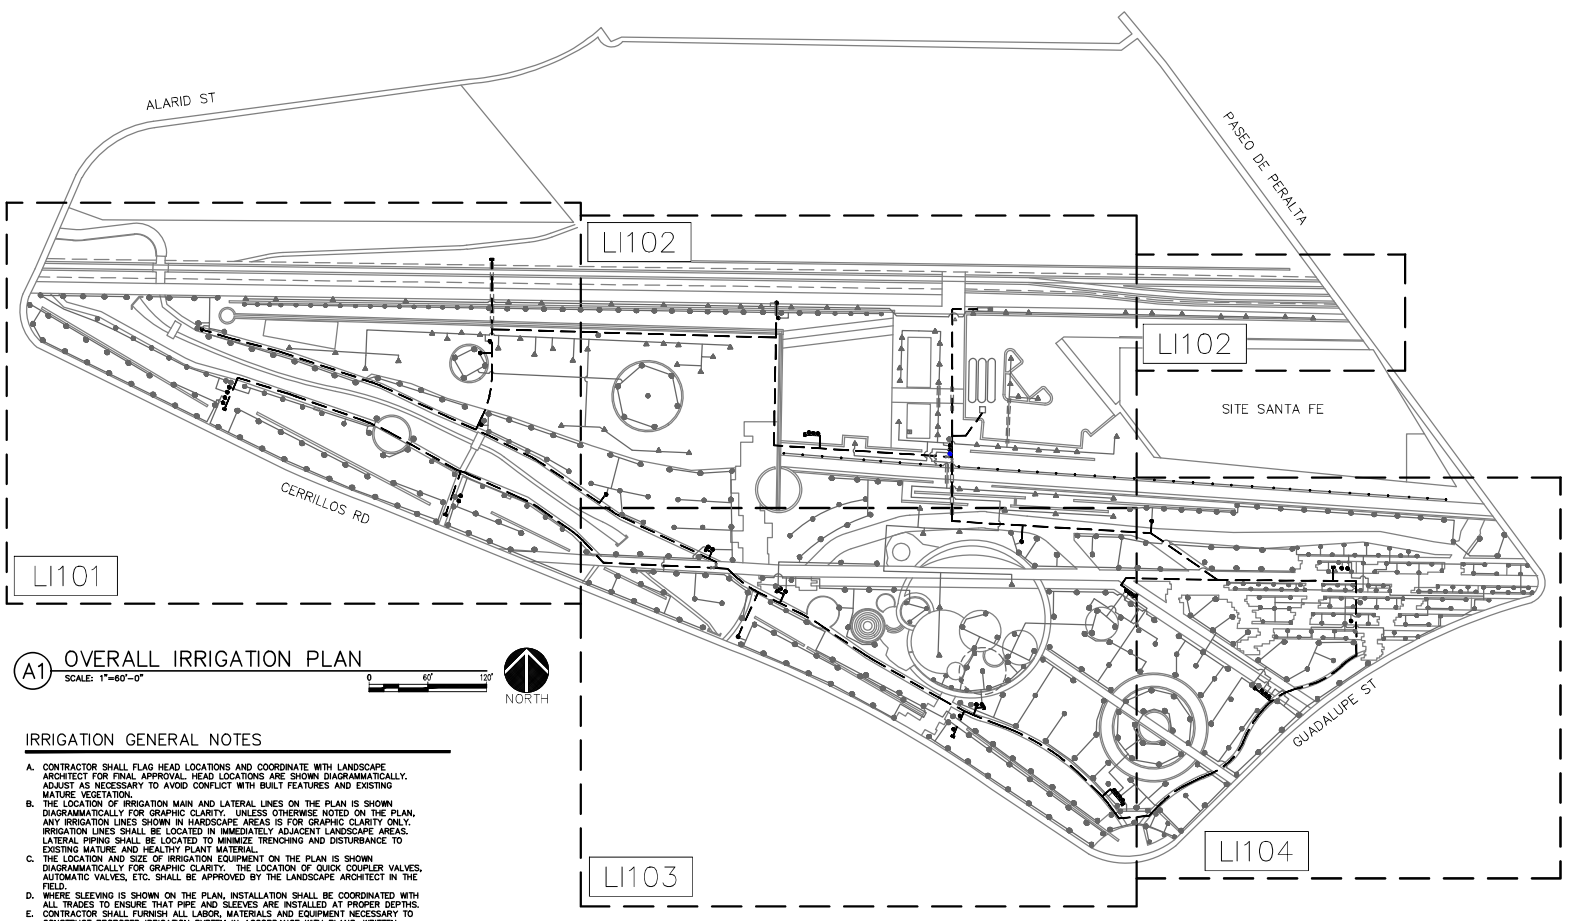

A1 OVERALL IRRIGATION PLAN
SCALE: 1"=60'-0"
0 60' 120'

IRRIGATION GENERAL NOTES

A. CONTRACTOR SHALL FLAG HEAD LOCATIONS AND COORDINATE WITH LANDSCAPE ARCHITECT FOR FINAL APPROVAL. HEAD LOCATIONS ARE SHOWN DIAGRAMMATICALLY. ADJUST AS NECESSARY TO AVOID CONFLICT WITH BUILT FEATURES AND EXISTING MATURE VEGETATION.
B. THE LOCATION OF IRRIGATION MAIN AND LATERAL LINES ON THE PLAN IS SHOWN DIAGRAMMATICALLY FOR GRAPHIC CLARITY. UNLESS OTHERWISE NOTED ON THE PLAN, ANY IRRIGATION LINES SHOWN IN HARDSCAPE AREAS IS FOR GRAPHIC CLARITY ONLY. IRRIGATION LINES SHALL BE LOCATED IN IMMEDIATELY ADJACENT LANDSCAPE AREAS. LATERAL PIPING SHALL BE LOCATED TO MINIMIZE TRENCHING AND DISTURBANCE TO EXISTING MATURE AND HEALTHY PLANT MATERIAL.
C. THE LOCATION AND SIZE OF IRRIGATION EQUIPMENT ON THE PLAN IS SHOWN DIAGRAMMATICALLY FOR GRAPHIC CLARITY. THE LOCATION OF QUICK COUPLER VALVES, AUTOMATIC VALVES, ETC. SHALL BE APPROVED BY THE LANDSCAPE ARCHITECT IN THE FIELD.
D. WHERE SLEEVING IS SHOWN ON THE PLAN, INSTALLATION SHALL BE COORDINATED WITH ALL TRADES TO ENSURE THAT PIPE AND SLEEVES ARE INSTALLED AT PROPER DEPTHS.
E. CONTRACTOR SHALL FURNISH ALL LABOR, MATERIALS AND EQUIPMENT NECESSARY TO CONSTRUCT PROPOSED IRRIGATION SYSTEM IN ACCORDANCE WITH PLANS, WRITTEN SPECIFICATIONS AND DETAILS.
F. FOR PVC IRRIGATION PIPING AND EQUIPMENT REFERENCE SPECIFICATION SECTION 328400 – LANDSCAPE IRRIGATION SYSTEM.
G. ALL VALVE BOXES SHALL HAVE PURPLE LIDS TO INDICATE NON-POTABLE WATER..
H. IRRIGATION SYSTEM WAS DESIGNED AT A MINIMUM STATIC PRESSURE OF 60 PSI AT THE POINT OF CONNECTION. CONTRACTOR SHALL VERIFY ACTUAL PSI AND DELIVER RESULTS TO LANDSCAPE ARCHITECT PRIOR TO CONSTRUCTION. IN THE EVENT THE ACTUAL PSI IS LESS THAN 60 PSI THE CONTRACTOR SHALL RECEIVE DIRECTION FROM LANDSCAPE ARCHITECT REGARDING DESIGN MODIFICATIONS IF NECESSARY.
I. ALL WORK AND MATERIALS SHALL MEET LOCAL CODES AND THE NATIONAL ELECTRIC CODE (N.E.C.).
J. AIR RELIEF VALVE LOCATIONS ARE SHOWN SCHEMATICALLY ON THE PLAN AT HIGH POINTS IN ELEVATION. CONTRACTOR SHALL SURVEY FINAL LOCATIONS OF ALL AIR RELEASE VALVES PRIOR TO INSTALLATION TO ENSURE THAT THEY ARE LOCATED AT ACTUAL HIGH POINTS.
K. THIS SYSTEM UTILIZES NON-POTABLE WATER. ALL EQUIPMENT AND PIPING SHALL FOLLOW CODE REQUIREMENTS FOR INDICATING NON-POTABLE WATER INCLUDING: PURPLE STRIPING IN HDPE MAINLINE, PURPLE PVC PIPE, PURPLE VALVE STEMS, PURPLE AIR-RELEASE VALVE COVER, PURPLE QUICK-COUPLER CAPS, PURPLE CAPS ON HEADS, AND PURPLE BUBBLERS.
L. CONTRACTOR SHALL INSTALL VALVE ID TAG ON VALVE BOX LID INDICATING VALVE NUMBER.
M. CONTRACTOR SHALL INSTALL RAIN BIRD 14GA 'MAXI-CABLE' DOUBLE-JACKETED TWO-WIRE CABLE (CONTROL CABLE)FOR ALL WIRING BETWEEN CONTROLLER AND FIELD DECODERS AT VALVES AND BETWEEN CONTROLLER AND SENSOR DECODERS AT FLOW SENSORS. WATERPROOF WIRE CONNECTORS SHALL BE PER SPECIFICATIONS.
N. CONTRACTOR SHALL INSTALL RAIN BIRD 'FD-TURF' SERIES TWO-WIRE DECODERS AT MASTER VALVE AND ALL AUTOMATIC VALVES. TWO, FOUR, AND SIX-SOLENOID DECODERS ARE ACCEPTABLE FOR USE WHEN VALVES ARE LOCATED IN CLUSTERS AND WHERE THE PROXIMITY BETWEEN VALVES IS SUPPORTED BY THE DECODER WIRES. INSTALL DECODERS PER MANUFACTURER'S SPECIFICATIONS. WHERE MULTI-SOLENOID DECODERS ARE USED AT VALVE CLUSTERS, CONTRACTOR SHALL INSTALL TWO-WIRE CABLE IN FLEXIBLE CONDUIT BETWEEN VALVE BOXES.
O. CONTRACTOR SHALL INSTALL RAIN BIRD 'SD210TURF' SENSOR DECODER AT FLOW SENSOR TO COMMUNICATE WITH CONTROLLER.
P. CONTRACTOR SHALL INSTALL RAIN BIRD 'LSP1TURF' LINE SURGE PROTECTORS ON TWO-WIRE CABLE EVERY 500 FEET OR EVERY EIGHT DECODERS, WHICHEVER IS SMALLER. LOCATE SURGE PROTECTOR IN THE NEAREST VALVE BOX. ALTERNATELY, RAIN BIRD 'FD-401TURF' AND 'FD-601TURF' DECODERS WITH BUILT IN SURGE PROTECTION CAN DOUBLE AS VALVE DECODER AND SURGE PROTECTION. INSTALL DECODERS SURGE PROTECTION PER THE MANUFACTURER'S SPECIFICATIONS.
Q. CONTRACTOR SHALL PROVIDE ONE (1) RAINBIRD DPU-210 DECODER PROGRAMMING UNIT TO OWNER AT COMPLETION OF PROJECT.
R. CONTRACTOR SHALL PROVIDE DECODER CABLE FUSE DEVICES (DCFD) WHERE TWO-WIRE CABLE SPLITS IN DIFFERENT DIRECTIONS AND AT LONG STRAIGHT RUNS OF CABLE TO ISOLATE CABLE FOR TROUBLESHOOTING.
S. PRIOR TO BEGINNING CONSTRUCTION, CONTRACTOR SHALL PROVIDE SHOP DRAWING WHICH LOCATES PATH OF TWO-WIRE DECODER CABLE, CABLE SPLITS, TYPE OF DECODERS, SURGE PROTECTION AND GROUNDING FOR REVIEW AND APPROVAL PRIOR TO CONSTRUCTION. INSTALLATION OF DECODER CABLE, DECODERS, SURGE PROTECTION GROUNDING AND REMOTE SHALL BE IN STRICT COMPLIANCE WITH THE MANUFACTURER'S INSTRUCTIONS AND RECOMMENDATIONS.
T. CONTRACTOR SHALL PROVIDE ONE (1) DECODER PROGRAMMING UNIT TO OWNER AT COMPLETION OF PROJECT.

pland COLLABORATIVE
plandcollab.com 505.268.2266

CONSULTANTS

STATE OF NEW MEXICO GREGORY MILLER NO. 17 REGISTERED LANDSCAPE ARCHITECT 10/1/24

SANTA FE RAILYARD PARK IRRIGATION RENOVATION PLAN

OCTOBER 1, 2024

SUBMITTAL: 100% FOR CONSTRUCTION

REVISIONS


NO.	DATE	DESCRIPTION

PROJECT NO: 22075
CAD DWG FILE:
DESIGNED BY:GM/MNW
DRAWN BY: MNW
CHECKED BY: GM

SHEET TITLE

IRRIGATION OVERALL

DRAWING SHEET
LI100

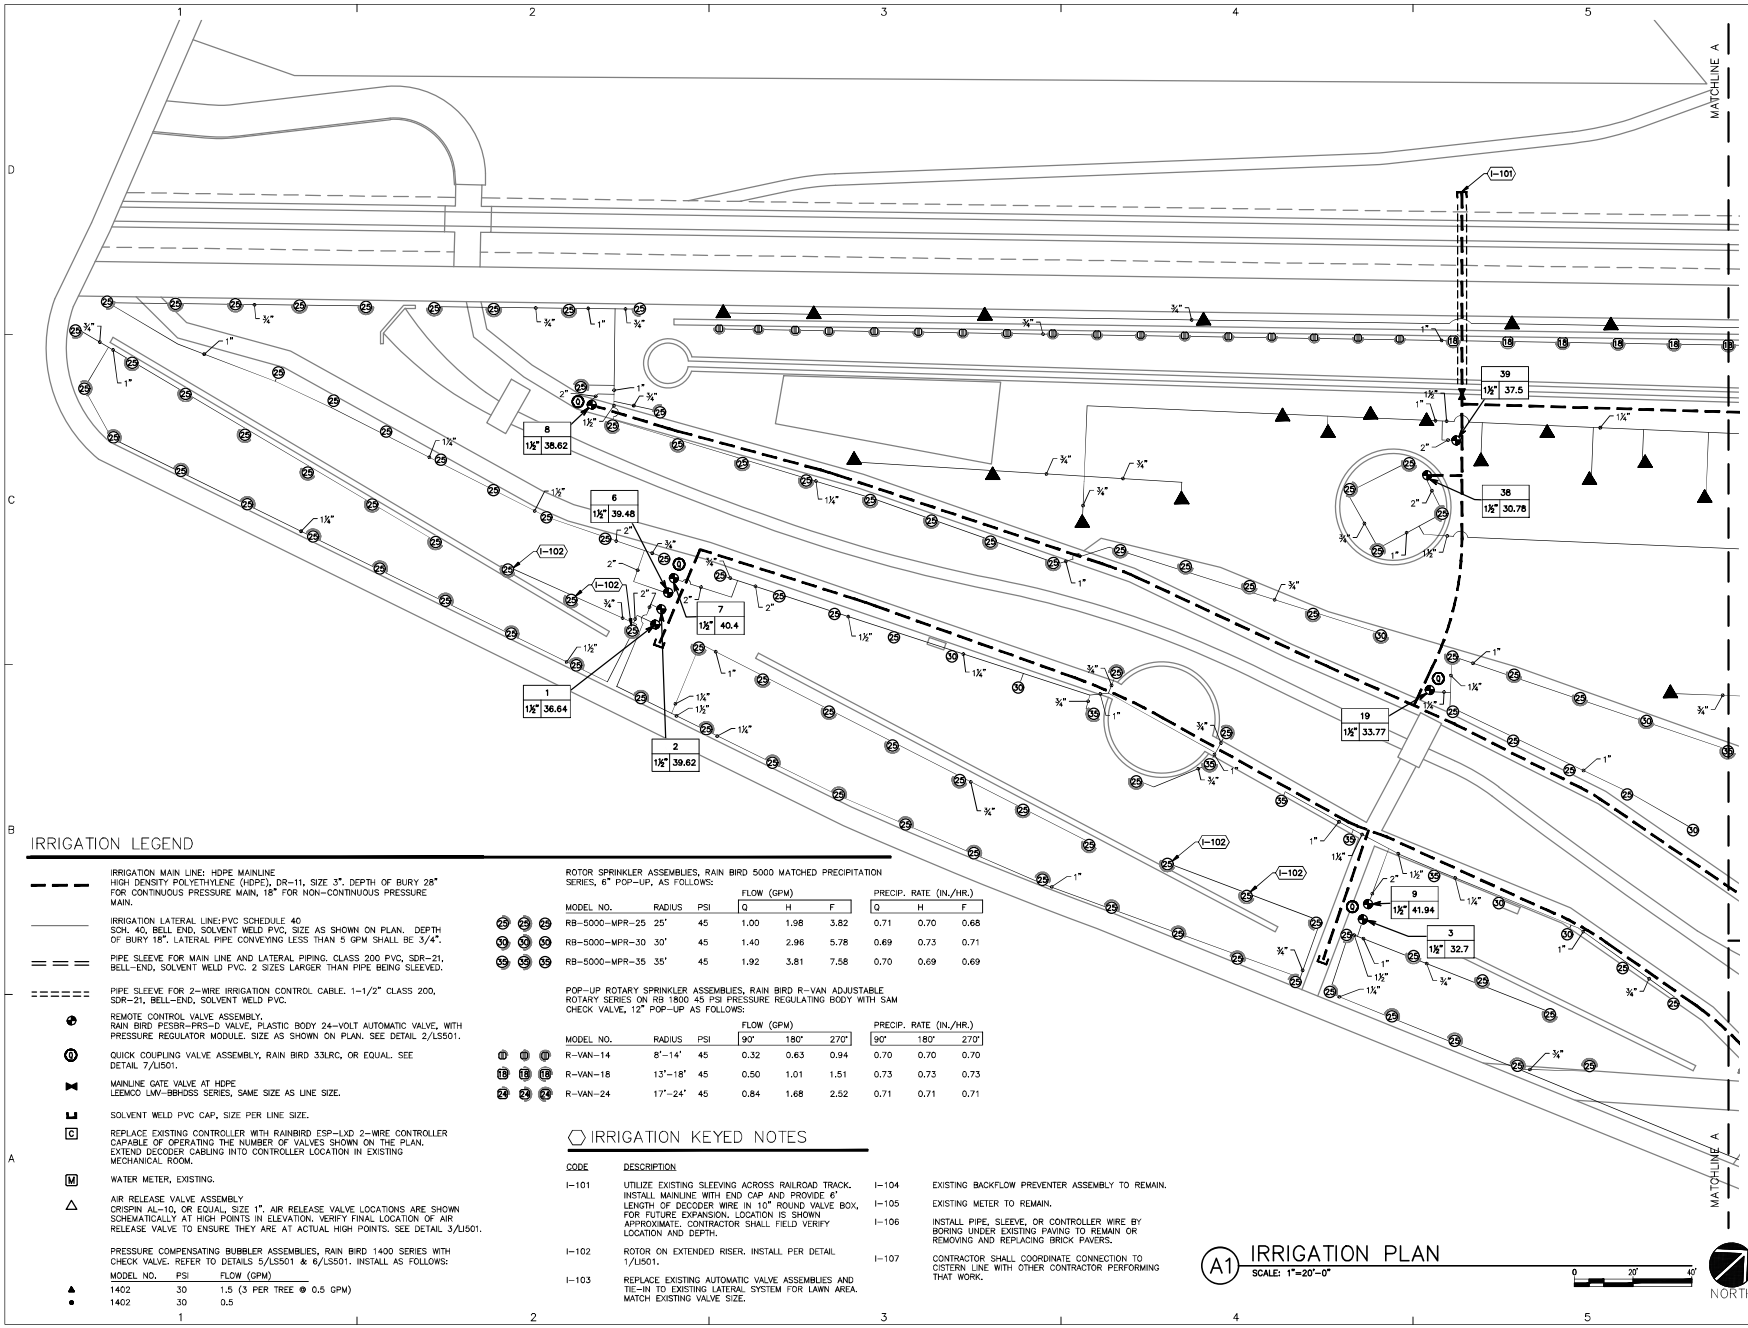

IRRIGATION LEGEND

IRRIGATION MAIN LINE: HDPE MAINLINE
HIGH DENSITY POLYETHYLENE (HDPE), DR-11, SIZE 3". DEPTH OF BURY 28" FOR CONTINUOUS PRESSURE MAIN, 18" FOR NON-CONTINUOUS PRESSURE MAIN.

IRRIGATION LATERAL LINE:PVC SCHEDULE 40
SCH. 40, BELL END, SOLVENT WELD PVC, SIZE AS SHOWN ON PLAN. DEPTH OF BURY 18". LATERAL PIPE CONVEYING LESS THAN 5 GPM SHALL BE 3/4".

PIPE SLEEVE FOR MAIN LINE AND LATERAL PIPING. CLASS 200 PVC, SDR-21, BELL-END, SOLVENT WELD PVC. 2 SIZES LARGER THAN PIPE BEING SLEEVED.

PIPE SLEEVE FOR 2-WIRE IRRIGATION CONTROL CABLE. 1-1/2" CLASS 200, SDR-21, BELL-END, SOLVENT WELD PVC.

REMOTE CONTROL VALVE ASSEMBLY.
RAIN BIRD PESBR-PRS-D VALVE, PLASTIC BODY 24-VOLT AUTOMATIC VALVE, WITH PRESSURE REGULATOR MODULE. SIZE AS SHOWN ON PLAN. SEE DETAIL 2/LS501.

QUICK COUPLING VALVE ASSEMBLY, RAIN BIRD 33LRC, OR EQUAL. SEE DETAIL 7/LI501.

MAINLINE GATE VALVE AT HDPE
LEEMCO LWV-BBHDSS SERIES, SAME SIZE AS LINE SIZE.

SOLVENT WELD PVC CAP, SIZE PER LINE SIZE.

C — REPLACE EXISTING CONTROLLER WITH RAINBIRD ESP-LXD 2-WIRE CONTROLLER CAPABLE OF OPERATING THE NUMBER OF VALVES SHOWN ON THE PLAN. EXTEND DECODER CABLING INTO CONTROLLER LOCATION IN EXISTING MECHANICAL ROOM.

M — WATER METER, EXISTING.

AIR RELEASE VALVE ASSEMBLY
CRISPIN AL-10, OR EQUAL, SIZE 1". AIR RELEASE VALVE LOCATIONS ARE SHOWN SCHEMATICALLY AT HIGH POINTS IN ELEVATION. VERIFY FINAL LOCATION OF AIR RELEASE VALVE TO ENSURE THEY ARE AT ACTUAL HIGH POINTS. SEE DETAIL 3/LI501.

PRESSURE COMPENSATING BUBBLER ASSEMBLIES, RAIN BIRD 1400 SERIES WITH CHECK VALVE. REFER TO DETAILS 5/LS501 & 6/LS501. INSTALL AS FOLLOWS:

	MODEL NO.	PSI	FLOW (GPM)
▲	1402	30	1.5 (3 PER TREE @ 0.5 GPM)
●	1402	30	0.5

ROTOR SPRINKLER ASSEMBLIES, RAIN BIRD 5000 MATCHED PRECIPITATION SERIES, 6" POP-UP, AS FOLLOWS:

	MODEL NO.	RADIUS	PSI	FLOW (GPM) Q	H	F	PRECIP. RATE (IN./HR.) Q	H	F
25 25 25	RB-5000-MPR-25	25'	45	1.00	1.98	3.82	0.71	0.70	0.68
30 30 30	RB-5000-MPR-30	30'	45	1.40	2.96	5.78	0.69	0.73	0.71
35 35 35	RB-5000-MPR-35	35'	45	1.92	3.81	7.58	0.70	0.69	0.69

POP-UP ROTARY SPRINKLER ASSEMBLIES, RAIN BIRD R-VAN ADJUSTABLE ROTARY SERIES ON RB 1800 45 PSI PRESSURE REGULATING BODY WITH SAM CHECK VALVE, 12" POP-UP AS FOLLOWS:

	MODEL NO.	RADIUS	PSI	FLOW (GPM) 90°	180°	270°	PRECIP. RATE (IN./HR.) 90°	180°	270°
0 0 0	R-VAN-14	8'-14'	45	0.32	0.63	0.94	0.70	0.70	0.70
18 18 18	R-VAN-18	13'-18'	45	0.50	1.01	1.51	0.73	0.73	0.73
24 24 24	R-VAN-24	17'-24'	45	0.84	1.68	2.52	0.71	0.71	0.71

IRRIGATION KEYED NOTES

CODE	DESCRIPTION
I-101	UTILIZE EXISTING SLEEVING ACROSS RAILROAD TRACK. INSTALL MAINLINE WITH END CAP AND PROVIDE 6' LENGTH OF DECODER WIRE IN 10" ROUND VALVE BOX, FOR FUTURE EXPANSION. LOCATION IS SHOWN APPROXIMATE. CONTRACTOR SHALL FIELD VERIFY LOCATION AND DEPTH.
I-102	ROTOR ON EXTENDED RISER. INSTALL PER DETAIL 1/LI501.
I-103	REPLACE EXISTING AUTOMATIC VALVE ASSEMBLIES AND TIE-IN TO EXISTING LATERAL SYSTEM FOR LAWN AREA. MATCH EXISTING VALVE SIZE.
I-104	EXISTING BACKFLOW PREVENTER ASSEMBLY TO REMAIN.
I-105	EXISTING METER TO REMAIN.
I-106	INSTALL PIPE, SLEEVE, OR CONTROLLER WIRE BY BORING UNDER EXISTING PAVING TO REMAIN OR REMOVING AND REPLACING BRICK PAVERS.
I-107	CONTRACTOR SHALL COORDINATE CONNECTION TO CISTERN LINE WITH OTHER CONTRACTOR PERFORMING THAT WORK.

A1 IRRIGATION PLAN
SCALE: 1"=20'-0"

0 20' 40'

NORTH

pland COLLABORATIVE
plandcollab.com 505.268.2266

CONSULTANTS

SANTA FE RAILYARD PARK IRRIGATION RENOVATION PLAN

OCTOBER 1, 2024

SUBMITTAL: 100% FOR CONSTRUCTION


REVISIONS

NO.	DATE	DESCRIPTION

PROJECT NO: 22075
CAD DWG FILE:
DESIGNED BY:GM/MNW
DRAWN BY: MNW
CHECKED BY: GM

SHEET TITLE
IRRIGATION PLAN

DRAWING SHEET
LI101

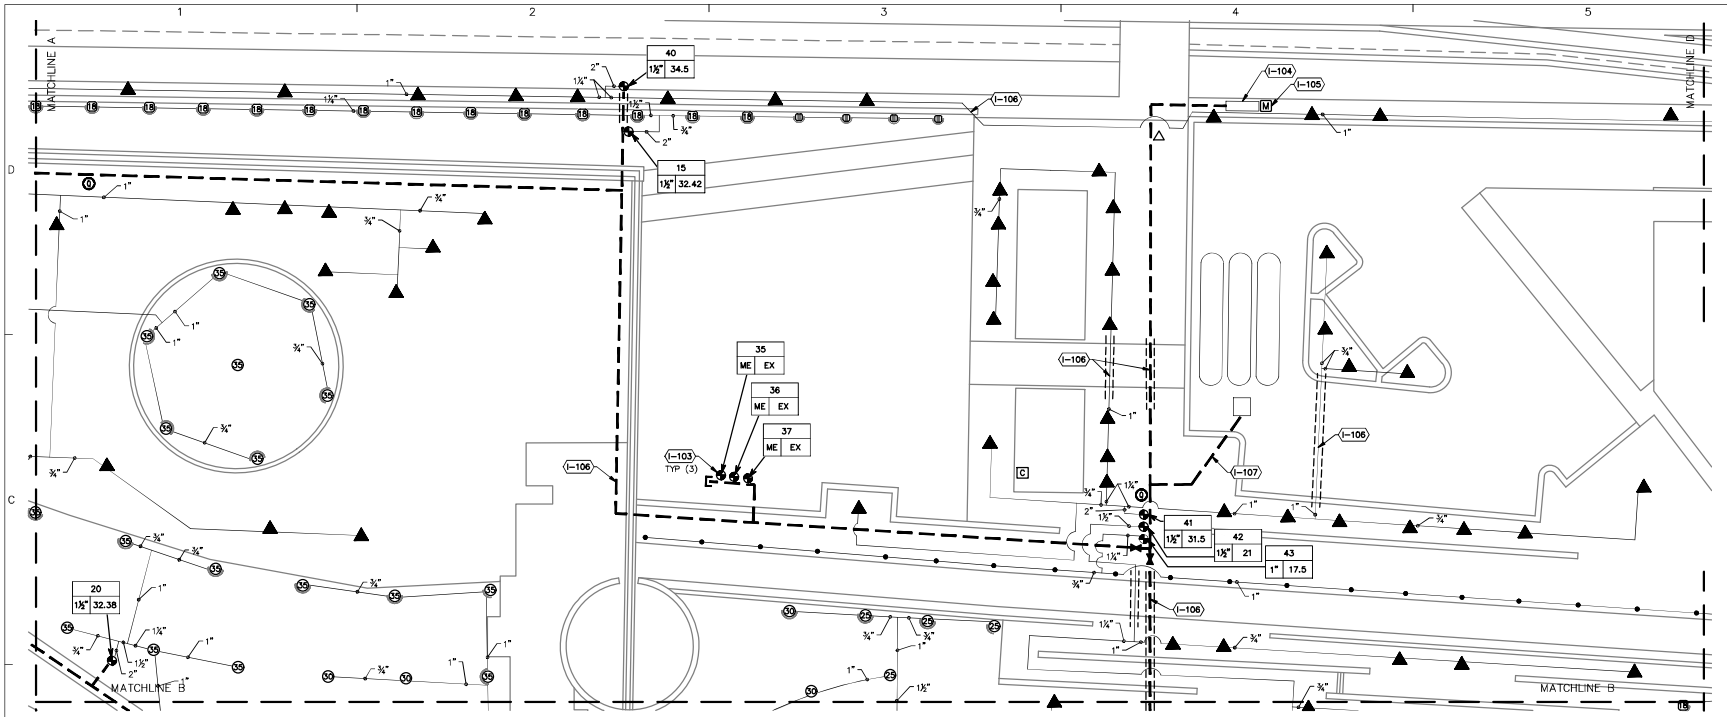


B IRRIGATION PLAN

SCALE: 1"=20'-0"

0 20' 40'

NORTH

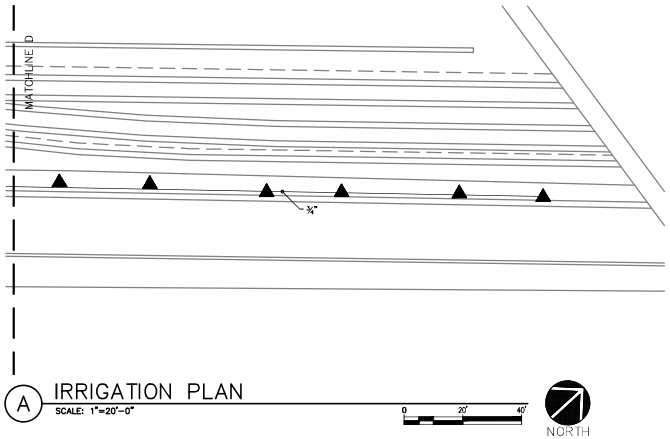

A IRRIGATION PLAN

SCALE: 1"=20'-0"

0 20' 40'

NORTH

IRRIGATION LEGEND

IRRIGATION MAIN LINE: HDPE MAINLINE
HIGH DENSITY POLYETHYLENE (HDPE), DR-11, SIZE 3". DEPTH OF BURY 28" FOR CONTINUOUS PRESSURE MAIN, 18" FOR NON-CONTINUOUS PRESSURE MAIN.

IRRIGATION LATERAL LINE: PVC SCHEDULE 40
SCH. 40, BELL END, SOLVENT WELD PVC, SIZE AS SHOWN ON PLAN. DEPTH OF BURY 18". LATERAL PIPE CONVEYING LESS THAN 5 GPM SHALL BE 3/4".

PIPE SLEEVE FOR MAIN LINE AND LATERAL PIPING, CLASS 200 PVC, SDR-21, BELL-END, SOLVENT WELD PVC. 2 SIZES LARGER THAN PIPE BEING SLEEVED.

PIPE SLEEVE FOR 2-WIRE IRRIGATION CONTROL CABLE. 1-1/2" CLASS 200, SDR-21, BELL-END, SOLVENT WELD PVC.

REMOTE CONTROL VALVE ASSEMBLY.
RAIN BIRD PESBR-PRS-D VALVE, PLASTIC BODY 24-VOLT AUTOMATIC VALVE, WITH PRESSURE REGULATOR MODULE. SIZE AS SHOWN ON PLAN. SEE DETAIL 2/LS501.

QUICK COUPLING VALVE ASSEMBLY, RAIN BIRD 33LRC, OR EQUAL. SEE DETAIL 7/LI501.

MAINLINE GATE VALVE AT HDPE
LEEMCO LMV-BBHDSS SERIES, SAME SIZE AS LINE SIZE.

SOLVENT WELD PVC CAP, SIZE PER LINE SIZE.

C REPLACE EXISTING CONTROLLER WITH RAINBIRD ESP-LXD 2-WIRE CONTROLLER CAPABLE OF OPERATING THE NUMBER OF VALVES SHOWN ON THE PLAN. EXTEND DECODER CABLING INTO CONTROLLER LOCATION IN EXISTING MECHANICAL ROOM.

M WATER METER, EXISTING.

AIR RELEASE VALVE ASSEMBLY
CRISPIN AL-10, OR EQUAL, SIZE 1". AIR RELEASE VALVE LOCATIONS ARE SHOWN SCHEMATICALLY AT HIGH POINTS IN ELEVATION. VERIFY FINAL LOCATION OF AIR RELEASE VALVE TO ENSURE THEY ARE AT ACTUAL HIGH POINTS. SEE DETAIL 3/LI50

PRESSURE COMPENSATING BUBBLER ASSEMBLIES, RAIN BIRD 1400 SERIES WITH CHECK VALVE. REFER TO DETAILS 5/LS501 & 6/LS501. INSTALL AS FOLLOWS:

	MODEL NO.	PSI	FLOW (GPM)
▲	1402	30	1.5 (3 PER TREE @ 0.5 GPM)
●	1402	30	0.5

ROTOR SPRINKLER ASSEMBLIES, RAIN BIRD 5000 MATCHED PRECIPITATION SERIES, 6" POP-UP, AS FOLLOWS:

	MODEL NO.	RADIUS	PSI	FLOW (GPM) Q	H	F	PRECIP. RATE (IN./HR.) Q	H	F
25 25 25	RB-5000-MPR-25	25'	45	1.00	1.98	3.82	0.71	0.70	0.68
30 30 30	RB-5000-MPR-30	30'	45	1.40	2.96	5.78	0.69	0.73	0.71
35 35 35	RB-5000-MPR-35	35'	45	1.92	3.81	7.58	0.70	0.69	0.69

POP-UP ROTARY SPRINKLER ASSEMBLIES, RAIN BIRD R-VAN ADJUSTABLE ROTARY SERIES ON RB 1800 45 PSI PRESSURE REGULATING BODY WITH SAM CHECK VALVE, 12" POP-UP AS FOLLOWS:

	MODEL NO.	RADIUS	PSI	FLOW (GPM) 90°	180°	270°	PRECIP. RATE (IN./HR.) 90°	180°	270°
14 14 14	R-VAN-14	8'-14'	45	0.32	0.63	0.94	0.70	0.70	0.70
18 18 18	R-VAN-18	13'-18'	45	0.50	1.01	1.51	0.73	0.73	0.73
24 24 24	R-VAN-24	17'-24'	45	0.84	1.68	2.52	0.71	0.71	0.71

IRRIGATION KEYED NOTES

CODE	DESCRIPTION
I-101	UTILIZE EXISTING SLEEVING ACROSS RAILROAD TRACK. INSTALL MAINLINE WITH END CAP AND PROVIDE 6' LENGTH OF DECODER WIRE IN 10" ROUND VALVE BOX, FOR FUTURE EXPANSION. LOCATION IS SHOWN APPROXIMATE. CONTRACTOR SHALL FIELD VERIFY LOCATION AND DEPTH.
I-102	ROTOR ON EXTENDED RISER. INSTALL PER DETAIL 1/LI501.
I-103	REPLACE EXISTING AUTOMATIC VALVE ASSEMBLIES AND TIE-IN TO EXISTING LATERAL SYSTEM FOR LAWN AREA. MATCH EXISTING VALVE SIZE.
I-104	EXISTING BACKFLOW PREVENTER ASSEMBLY TO REMAIN.
I-105	EXISTING METER TO REMAIN.
I-106	INSTALL PIPE, SLEEVE, OR CONTROLLER WIRE BY BORING UNDER EXISTING PAVING TO REMAIN OR REMOVING AND REPLACING BRICK PAVERS.
I-107	CONTRACTOR SHALL COORDINATE CONNECTION TO CISTERN LINE WITH OTHER CONTRACTOR PERFORMING THAT WORK.

pland COLLABORATIVE
plandcollab.com 505.268.2266

CONSULTANTS

SANTA FE RAILYARD PARK IRRIGATION RENOVATION PLAN

OCTOBER 1, 2024

SUBMITTAL: 100% FOR CONSTRUCTION

REVISIONS

NO.	DATE	DESCRIPTION


PROJECT NO: 22075
CAD DWG FILE:
DESIGNED BY: GM/MNW
DRAWN BY: MNW
CHECKED BY: GM

SHEET TITLE

IRRIGATION PLAN

DRAWING SHEET

LI102

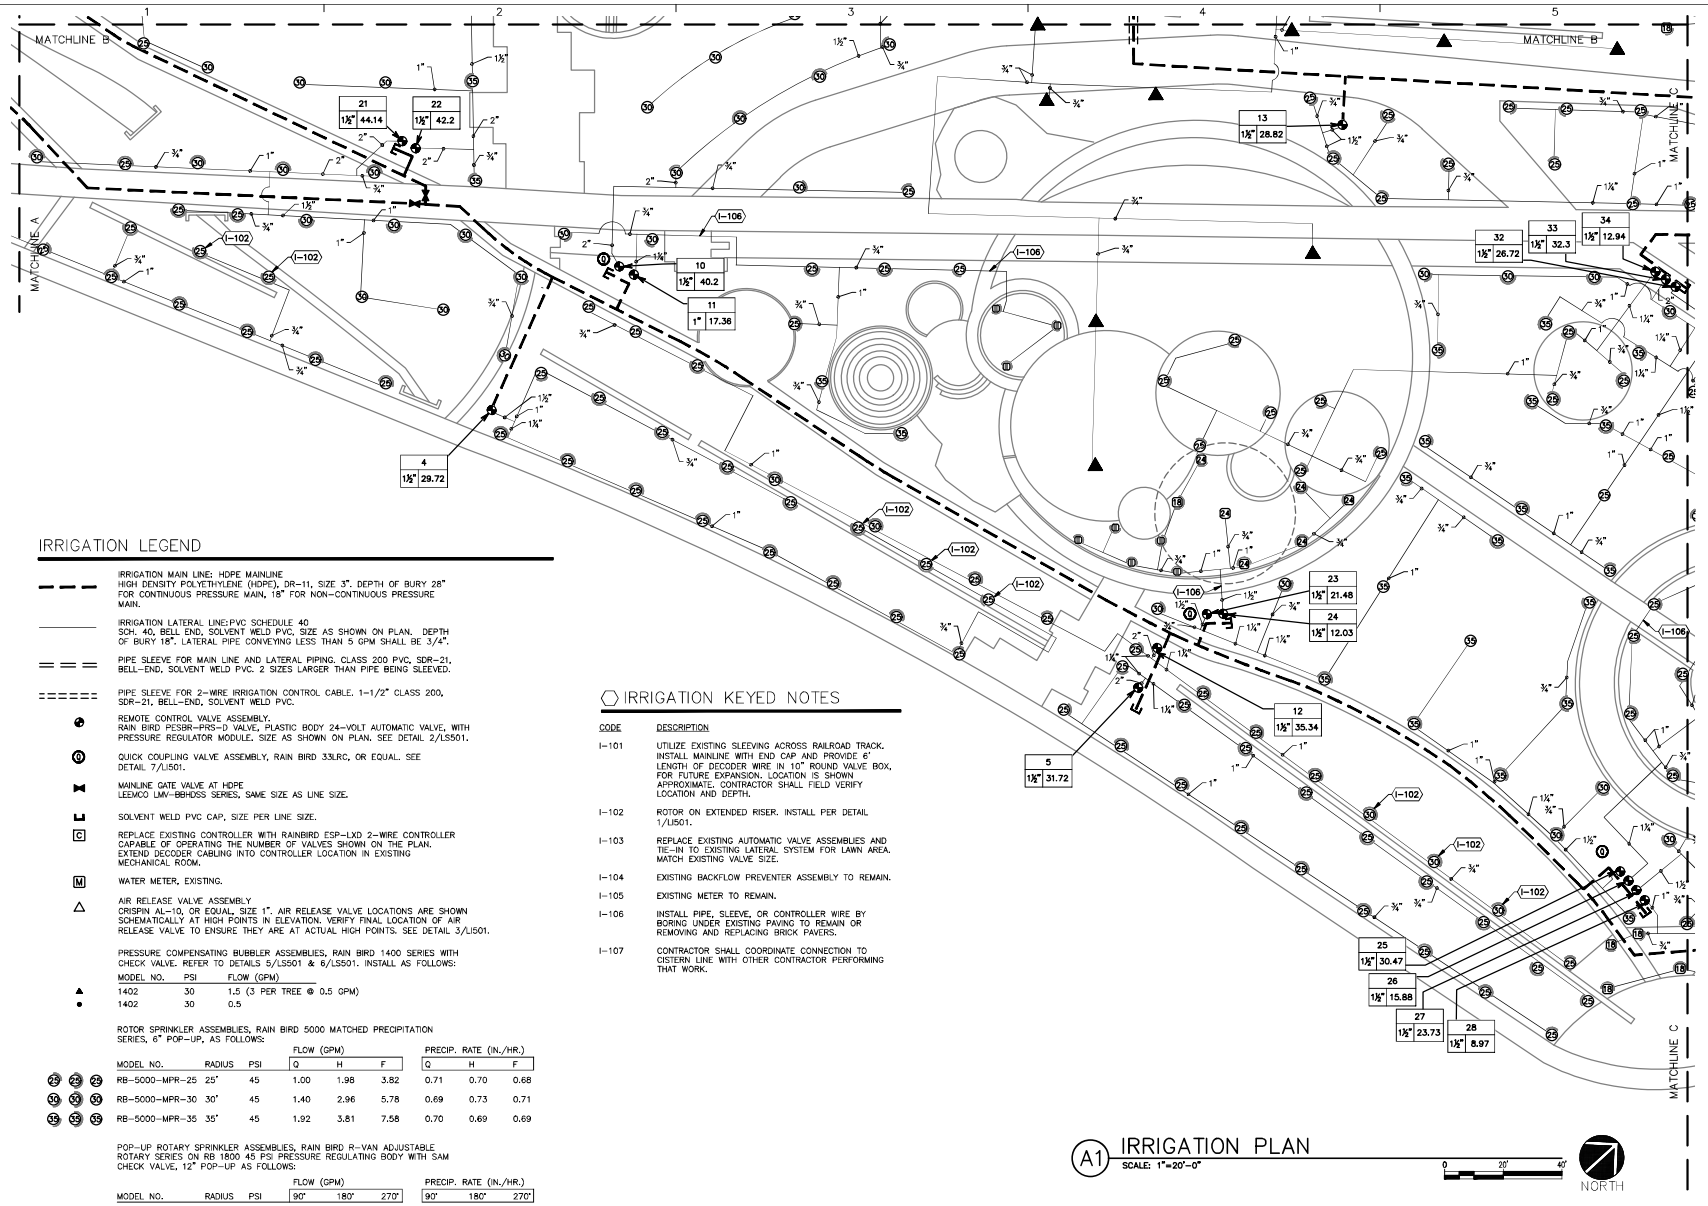

IRRIGATION LEGEND

- IRRIGATION MAIN LINE: HDPE MAINLINE HIGH DENSITY POLYETHYLENE (HDPE), DR-11, SIZE 3". DEPTH OF BURY 28" FOR CONTINUOUS PRESSURE MAIN, 18" FOR NON-CONTINUOUS PRESSURE MAIN.
- IRRIGATION LATERAL LINE:PVC SCHEDULE 40 SCH. 40, BELL END, SOLVENT WELD PVC, SIZE AS SHOWN ON PLAN. DEPTH OF BURY 18". LATERAL PIPE CONVEYING LESS THAN 5 GPM SHALL BE 3/4".
- PIPE SLEEVE FOR MAIN LINE AND LATERAL PIPING. CLASS 200 PVC, SDR-21, BELL-END, SOLVENT WELD PVC. 2 SIZES LARGER THAN PIPE BEING SLEEVED.
- PIPE SLEEVE FOR 2-WIRE IRRIGATION CONTROL CABLE. 1-1/2" CLASS 200, SDR-21, BELL-END, SOLVENT WELD PVC.
- REMOTE CONTROL VALVE ASSEMBLY. RAIN BIRD PESBR-PRS-D VALVE, PLASTIC BODY 24-VOLT AUTOMATIC VALVE, WITH PRESSURE REGULATOR MODULE. SIZE AS SHOWN ON PLAN. SEE DETAIL 2/LS501.
- QUICK COUPLING VALVE ASSEMBLY, RAIN BIRD 33LRC, OR EQUAL. SEE DETAIL 7/LI501.
- MAINLINE GATE VALVE AT HDPE LEEMCO LMV-BBHDSS SERIES, SAME SIZE AS LINE SIZE.
- SOLVENT WELD PVC CAP, SIZE PER LINE SIZE.
- C — REPLACE EXISTING CONTROLLER WITH RAINBIRD ESP-LXD 2-WIRE CONTROLLER CAPABLE OF OPERATING THE NUMBER OF VALVES SHOWN ON THE PLAN. EXTEND DECODER CABLING INTO CONTROLLER LOCATION IN EXISTING MECHANICAL ROOM.
- M — WATER METER. EXISTING.
- AIR RELEASE VALVE ASSEMBLY CRISPIN AL-10, OR EQUAL, SIZE 1". AIR RELEASE VALVE LOCATIONS ARE SHOWN SCHEMATICALLY AT HIGH POINTS IN ELEVATION. VERIFY FINAL LOCATION OF AIR RELEASE VALVE TO ENSURE THEY ARE AT ACTUAL HIGH POINTS. SEE DETAIL 3/LI501.

PRESSURE COMPENSATING BUBBLER ASSEMBLIES, RAIN BIRD 1400 SERIES WITH CHECK VALVE. REFER TO DETAILS 5/LS501 & 6/LS501. INSTALL AS FOLLOWS:

	MODEL NO.	PSI	FLOW (GPM)
▲	1402	30	1.5 (3 PER TREE @ 0.5 GPM)
●	1402	30	0.5

ROTOR SPRINKLER ASSEMBLIES, RAIN BIRD 5000 MATCHED PRECIPITATION SERIES, 6" POP-UP, AS FOLLOWS:

	MODEL NO.	RADIUS	PSI	FLOW (GPM) Q	H	F	PRECIP. RATE (IN./HR.) Q	H	F
29 25 29	RB-5000-MPR-25	25'	45	1.00	1.98	3.82	0.71	0.70	0.68
30 30 30	RB-5000-MPR-30	30'	45	1.40	2.96	5.78	0.69	0.73	0.71
35 35 35	RB-5000-MPR-35	35'	45	1.92	3.81	7.58	0.70	0.69	0.69

POP-UP ROTARY SPRINKLER ASSEMBLIES, RAIN BIRD R-VAN ADJUSTABLE ROTARY SERIES ON RB 1800 45 PSI PRESSURE REGULATING BODY WITH SAM CHECK VALVE, 12" POP-UP AS FOLLOWS:

	MODEL NO.	RADIUS	PSI	FLOW (GPM) 90°	180°	270°	PRECIP. RATE (IN./HR.) 90°	180°	270°
17 17 17	R-VAN-14	8'-14'	45	0.32	0.63	0.94	0.70	0.70	0.70
18 18 18	R-VAN-18	13'-18'	45	0.50	1.01	1.51	0.73	0.73	0.73
24 24 24	R-VAN-24	17'-24'	45	0.84	1.68	2.52	0.71	0.71	0.71

IRRIGATION KEYED NOTES

CODE	DESCRIPTION
I-101	UTILIZE EXISTING SLEEVING ACROSS RAILROAD TRACK. INSTALL MAINLINE WITH END CAP AND PROVIDE 6' LENGTH OF DECODER WIRE IN 10" ROUND VALVE BOX, FOR FUTURE EXPANSION. LOCATION IS SHOWN APPROXIMATE. CONTRACTOR SHALL FIELD VERIFY LOCATION AND DEPTH.
I-102	ROTOR ON EXTENDED RISER. INSTALL PER DETAIL 1/LI501.
I-103	REPLACE EXISTING AUTOMATIC VALVE ASSEMBLIES AND TIE-IN TO EXISTING LATERAL SYSTEM FOR LAWN AREA. MATCH EXISTING VALVE SIZE.
I-104	EXISTING BACKFLOW PREVENTER ASSEMBLY TO REMAIN.
I-105	EXISTING METER TO REMAIN.
I-106	INSTALL PIPE, SLEEVE, OR CONTROLLER WIRE BY BORING UNDER EXISTING PAVING TO REMAIN OR REMOVING AND REPLACING BRICK PAVERS.
I-107	CONTRACTOR SHALL COORDINATE CONNECTION TO CISTERN LINE WITH OTHER CONTRACTOR PERFORMING THAT WORK.

A1 IRRIGATION PLAN
SCALE: 1"=20'-0"

0 20' 40'

NORTH

pland COLLABORATIVE
plandcollab.com 505.268.2266

CONSULTANTS

SANTA FE RAILYARD PARK IRRIGATION RENOVATION PLAN

OCTOBER 1, 2024

SUBMITTAL: 100% FOR CONSTRUCTION

REVISIONS

NO.	DATE	DESCRIPTION


PROJECT NO: 22075
CAD DWG FILE:
DESIGNED BY:GM/MNW
DRAWN BY: MNW
CHECKED BY: GM

SHEET TITLE

IRRIGATION PLAN

DRAWING SHEET

LI103

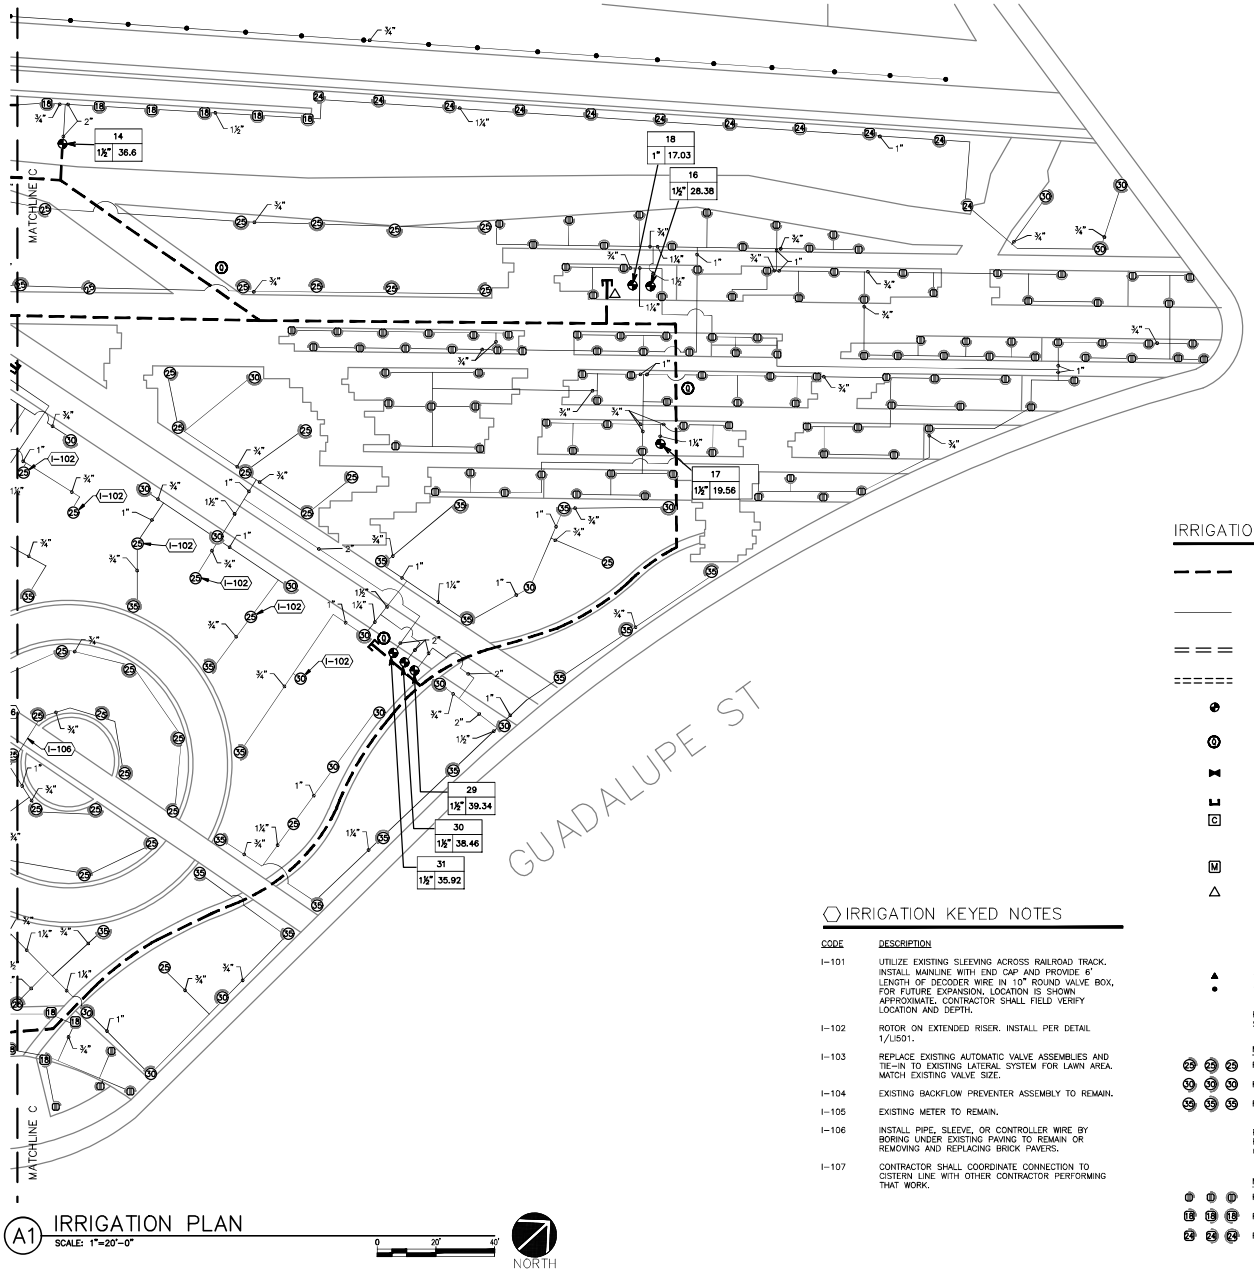

A1 IRRIGATION PLAN
SCALE: 1"=20'-0"

0 20' 40'

NORTH

IRRIGATION KEYED NOTES

CODE	DESCRIPTION
I-101	UTILIZE EXISTING SLEEVING ACROSS RAILROAD TRACK. INSTALL MAINLINE WITH END CAP AND PROVIDE 6' LENGTH OF DECODER WIRE IN 10" ROUND VALVE BOX, FOR FUTURE EXPANSION. LOCATION IS SHOWN APPROXIMATE. CONTRACTOR SHALL FIELD VERIFY LOCATION AND DEPTH.
I-102	ROTOR ON EXTENDED RISER. INSTALL PER DETAIL 1/LI501.
I-103	REPLACE EXISTING AUTOMATIC VALVE ASSEMBLIES AND TIE-IN TO EXISTING LATERAL SYSTEM FOR LAWN AREA. MATCH EXISTING VALVE SIZE.
I-104	EXISTING BACKFLOW PREVENTER ASSEMBLY TO REMAIN.
I-105	EXISTING METER TO REMAIN.
I-106	INSTALL PIPE, SLEEVE, OR CONTROLLER WIRE BY BORING UNDER EXISTING PAVING TO REMAIN OR REMOVING AND REPLACING BRICK PAVERS.
I-107	CONTRACTOR SHALL COORDINATE CONNECTION TO CISTERN LINE WITH OTHER CONTRACTOR PERFORMING THAT WORK.

IRRIGATION LEGEND

- IRRIGATION MAIN LINE: HDPE MAINLINE HIGH DENSITY POLYETHYLENE (HDPE), DR-11, SIZE 3". DEPTH OF BURY 28" FOR CONTINUOUS PRESSURE MAIN, 18" FOR NON-CONTINUOUS PRESSURE MAIN.
- IRRIGATION LATERAL LINE: PVC SCHEDULE 40 SCH. 40, BELL END, SOLVENT WELD PVC, SIZE AS SHOWN ON PLAN. DEPTH OF BURY 18". LATERAL PIPE CONVEYING LESS THAN 5 GPM SHALL BE 3/4".
- PIPE SLEEVE FOR MAIN LINE AND LATERAL PIPING. CLASS 200 PVC, SDR-21, BELL-END, SOLVENT WELD PVC. 2 SIZES LARGER THAN PIPE BEING SLEEVED.
- PIPE SLEEVE FOR 2-WIRE IRRIGATION CONTROL CABLE. 1-1/2" CLASS 200, SDR-21, BELL-END, SOLVENT WELD PVC.
- REMOTE CONTROL VALVE ASSEMBLY. RAIN BIRD PESBR-PRS-D VALVE, PLASTIC BODY 24-VOLT AUTOMATIC VALVE, WITH PRESSURE REGULATOR MODULE. SIZE AS SHOWN ON PLAN. SEE DETAIL 2/LS501.
- QUICK COUPLING VALVE ASSEMBLY. RAIN BIRD 33LRC, OR EQUAL. SEE DETAIL 7/LI501.
- MAINLINE GATE VALVE AT HDPE LEEMCO LMV-BBHDSS SERIES, SAME SIZE AS LINE SIZE.
- SOLVENT WELD PVC CAP, SIZE PER LINE SIZE.
- C REPLACE EXISTING CONTROLLER WITH RAINBIRD ESP-LXD 2-WIRE CONTROLLER CAPABLE OF OPERATING THE NUMBER OF VALVES SHOWN ON THE PLAN. EXTEND DECODER CABLING INTO CONTROLLER LOCATION IN EXISTING MECHANICAL ROOM.
- M WATER METER, EXISTING.
- △ AIR RELEASE VALVE ASSEMBLY CRISPIN AL-10, OR EQUAL, SIZE 1". AIR RELEASE VALVE LOCATIONS ARE SHOWN SCHEMATICALLY AT HIGH POINTS IN ELEVATION. VERIFY FINAL LOCATION OF AIR RELEASE VALVE TO ENSURE THEY ARE AT ACTUAL HIGH POINTS. SEE DETAIL 3/LI501.

PRESSURE COMPENSATING BUBBLER ASSEMBLIES, RAIN BIRD 1400 SERIES WITH CHECK VALVE. REFER TO DETAILS 5/LS501 & 6/LS501. INSTALL AS FOLLOWS:

	MODEL NO.	PSI	FLOW (GPM)
▲	1402	30	1.5 (3 PER TREE @ 0.5 GPM)
●	1402	30	0.5

ROTOR SPRINKLER ASSEMBLIES, RAIN BIRD 5000 MATCHED PRECIPITATION SERIES, 6" POP-UP, AS FOLLOWS:

	MODEL NO.	RADIUS	PSI	FLOW (GPM) Q	H	F	PRECIP. RATE (IN./HR.) Q	H	F
25 25 25	RB-5000-MPR-25	25'	45	1.00	1.98	3.82	0.71	0.70	0.68
30 30 30	RB-5000-MPR-30	30'	45	1.40	2.96	5.78	0.69	0.73	0.71
35 35 35	RB-5000-MPR-35	35'	45	1.92	3.81	7.58	0.70	0.69	0.69

POP-UP ROTARY SPRINKLER ASSEMBLIES, RAIN BIRD R-VAN ADJUSTABLE ROTARY SERIES ON RB 1800 45 PSI PRESSURE REGULATING BODY WITH SAM CHECK VALVE, 12" POP-UP AS FOLLOWS:

	MODEL NO.	RADIUS	PSI	FLOW (GPM) 90°	180°	270°	PRECIP. RATE (IN./HR.) 90°	180°	270°
10 10 10	R-VAN-14	8'-14'	45	0.32	0.63	0.94	0.70	0.70	0.70
18 18 18	R-VAN-18	13'-18'	45	0.50	1.01	1.51	0.73	0.73	0.73
24 24 24	R-VAN-24	17'-24'	45	0.84	1.68	2.52	0.71	0.71	0.71

pland COLLABORATIVE
plandcollab.com 505.268.2266

CONSULTANTS

SANTA FE RAILYARD PARK IRRIGATION RENOVATION PLAN

OCTOBER 1, 2024

SUBMITTAL: 100% FOR CONSTRUCTION


REVISIONS

NO.	DATE	DESCRIPTION

PROJECT NO: 22075
CAD DWG FILE:
DESIGNED BY: GM/MNW
DRAWN BY: MNW
CHECKED BY: GM

SHEET TITLE
IRRIGATION PLAN


DRAWING SHEET
LI104

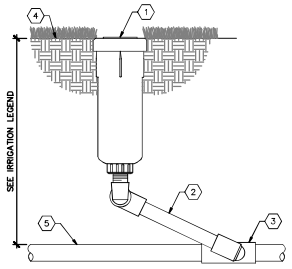

KEYED NOTES

1. SPRINKLER BODY – SEE IRRIGATION LEGEND
2. UNITIZED SWING JOINT, SAME SIZE AS HEAD'S INLET SIZE
3. PVC LATERAL PIPE FITTING
4. FINISH GRADE
5. LATERAL PIPING


4 SPRINKLER ASSEMBLY
NOT TO SCALE

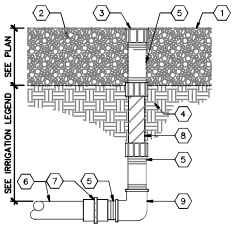

KEYED NOTES

1. FINISH GRADE
2. MULCH
3. PRESSURE COMPENSATING BUBBLER – SEE IRRIGATION LEGEND, TOP OF BUBBLER SHALL BE FLUSH WITH TOP OF MULCH
4. COMPACTED SUBGRADE
5. 1/2" SCH. 80 PVC THREADED NIPPLE, LENGTH AS REQUIRED
6. 3/4" LATERAL PIPING
7. 3/4" X 1/2" SCH. 40 PVC FEMALE ADAPTER
8. 1/2" X 6" FLEX NIPPLE
9. 1/2" SCH. 40 PVC THREADED ELBOW


5 BUBBLER ASSEMBLY
NOT TO SCALE

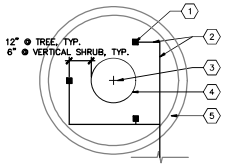

KEYED NOTES

1. BUBBLER ASSEMBLY – SEE IRRIGATION LEGEND. INSTALL PER DETAIL C4/LI501.
2. 3/4" LATERAL PIPING
3. CENTER OF TREE
4. EDGE OF ROOT BALL
5. EARTHEN BERM – SEE PLANTING DETAILS

6 THREE–BUBBLER LAYOUT
NOT TO SCALE

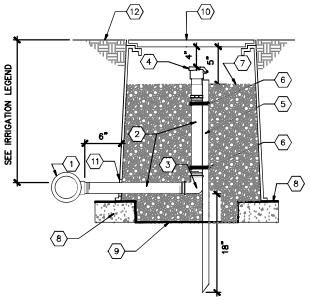


KEYED NOTES

1. SERVICE TEE AT MAINLINE
2. 1" SCH. 80 PVC NIPPLE, LENGTH AS REQUIRED
3. 1" SCH. 80 PVC THREADED ELBOW
4. QUICK COUPLER VALVE – SEE IRRIGATION LEGEND
5. 2" STEEL ANGLE IRON SUPPORT STAKE
6. STAINLESS STEEL PIPE CLAMP
7. 1" DIAMETER WASHED GRAVEL
8. SOLID CMU BLOCK, TWO PER BOX
9. FILTER FABRIC
10. 10" ROUND HEAVY-DUTY VALVE BOX WITH BOLT DOWN DROP-IN COVER AND EXTENSIONS AS REQUIRED
11. NOTCH OR CORE DRILL VALVE BOX WALL, 1/2" LARGER THAN PIPE DIAMETER
12. FINISH GRADE

GENERAL NOTES

A. PROVIDE 4" MINIMUM CLEARANCE BETWEEN VALVE BOX LID AND HIGHEST OBJECT IN BOX.
B. PROVIDE ONE (1) VALVE KEY AND ONE (1) LOCKING COVER KEY TO THE OWNER, PER QUICK COUPLER.


7 QUICK COUPLER VALVE
NOT TO SCALE

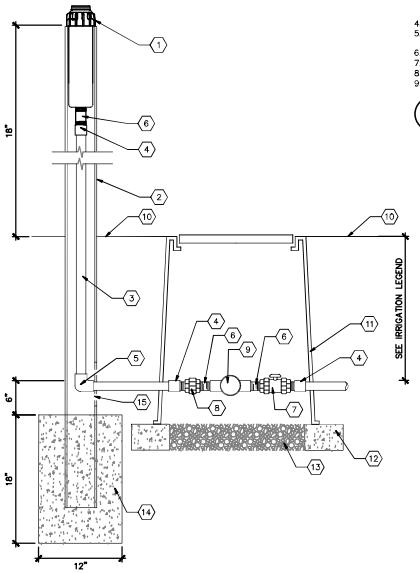

KEYED NOTES

1. SPRINKLER BODY, SEE IRRIGATION LEGEND.
2. 2-1/2" DIAMETER GALVANIZED STEEL PIPE
3. 3/4" SCH. 40 PVC
4. 3/4" SOLVENT WELD TO THREAD COUPLING
5. 3/4" SOLVENT WELD ELBOW
6. 3/4" SCH. 80 NIPPLE
7. SPEARS TRUE UNION BALL VALVE
8. SPEARS UNION
9. KING DRAIN
10. FINISH GRADE
11. CARSON 1419 VALVE BOX W/ BOLT DOWN FLUSH COVER AND EXTENSIONS, AS REQUIRED
12. SOLID CMU BLOCK – FOUR PER BOX
13. 6" DEPTH OF 1" CRUSHED GRAVEL
14. 3000 PSI CONCRETE FOOTING
15. 4"X2" OPENING IN STEEL PIPE

1 ROTOR ON EXTENDED RISER
NOT TO SCALE

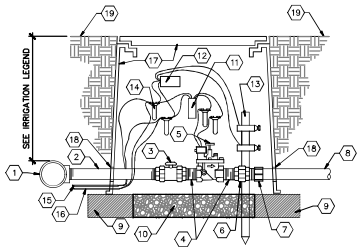


KEYED NOTES

1. SERVICE TEE AT MAINLINE
2. SCH. 80 PVC NIPPLE, LENGTH AS REQUIRED
3. SCH. 80 PVC BALL VALVE WITH UNIONS
4. SCH. 80 PVC NIPPLE, 3" LENGTH
5. REMOTE CONTROL VALVE – SEE IRRIGATION LEGEND
6. SPEARS SCH. 80 PVC UNION
7. SCH. 40 PVC MALE ADAPTER
8. LATERAL PIPING
9. SOLID CMU BLOCK, FOUR PER BOX
10. 6" DEPTH OF 1" DIAMETER WASHED GRAVEL WITH MIN. 2" CLEARANCE FROM BOTTOM OF EQUIPMENT AND PIPING
11. FIELD DECODER
12. IN-LINE SURGE PROTECTOR, AS REQUIRED BY MANUFACTURER
13. GROUNDING ROD: 10 OHMS OR LESS AT LOCATION, AS REQUIRED BY MANUFACTURER
14. WATERPROOF WIRE CONNECTOR
15. DECODER CABLE FROM PREVIOUS DEVICE
16. DECODER CABLE TO NEXT DEVICE
17. 17" X 30" HEAVY-DUTY VALVE BOX WITH T-STYLE BOLT-DOWN COVER AND EXTENSIONS AS REQUIRED
18. NOTCH OR CORE DRILL VALVE BOX WALL, 1/2" LARGER THAN PIPE DIAMETER
19. FINISH GRADE

GENERAL NOTES

A. CONTRACTOR SHALL INSTALL ONE AUTOMATIC VALVE ASSEMBLY PER VALVE BOX.

2 REMOTE CONTROL VALVE ASSEMBLY – TWO–WIRE
NOT TO SCALE

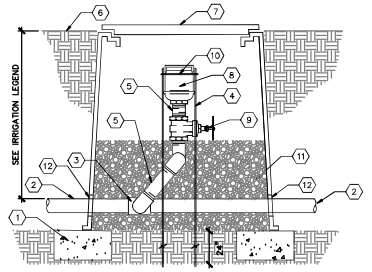

KEYED NOTES

1. SOLID CMU BLOCK, FOUR PER BOX
2. PVC MAIN LINE
3. SCH. 40 PVC TEE
4. 1/2" DIAMETER REBAR
5. PRE–FABRICATED SCH. 40 PVC SWING JOINT – SAME SIZE AS VALVE
6. FINISH GRADE
7. 17" X 30" HEAVY–DUTY VALVE BOX WITH BOLT–DOWN T–STYLE COVER AND EXTENSIONS AS REQUIRED
8. AIR RELEASE VALVE – SEE IRRIGATION LEGEND
9. BRONZE GATE VALVE WITH HAND WHEEL
10. BAILING WIRE SECURED TO REBAR AT MIDDLE OF AIR RELEASE VALVE
11. 1" DIAMETER WASHED GRAVEL
12. NOTCH OR CORE DRILL VALVE BOX WALL 1/2" LARGER THAN PIPE

GENERAL NOTES

A. WASHED GRAVEL SHALL BE INSTALLED FLUSH WITH BOTTOM OF GATE VALVE.

3 AIR RELIEF VALVE
NOT TO SCALE

pland COLLABORATIVE
plandcollab.com 505.268.2266

CONSULTANTS

STATE OF NEW MEXICO
GREGORY MILLER
NO. 17
REGISTERED LANDSCAPE ARCHITECT
10/1/24

SANTA FE RAILYARD PARK IRRIGATION RENOVATION PLAN

OCTOBER 1, 2024

SUBMITTAL: 100% FOR CONSTRUCTION

REVISIONS

NO.	DATE	DESCRIPTION

PROJECT NO: 22075
CAD DWG FILE:
DESIGNED BY:GM/MNW
DRAWN BY: MNW
CHECKED BY: GM

SHEET TITLE

IRRIGATION DETAILS

DRAWING SHEET

LI501

Signature: *Melissa McDonald*
Email: mamcdonald@santafenm.gov

DocuSign Envelope ID: E0965E63-FD60-4B81-BBBF-84A0AA01ADE1

State of New Mexico
General Services Department
Purchasing Division

Statewide Price Agreement Amendment

Awarded Vendor: **5 Vendors**

Number: **30-00000-23-00091**

Amendment No.: **One**

Term: **July 21, 2023 – July 20, 2025**

Ship To: **All State of New Mexico agencies, commissions, institutions, political subdivisions and local public bodies allowed by law.**
Invoice: **As Requested at Time of Order**

Procurement Specialist: **Clarke J. Fountain**

Telephone No.: **(505) 629-2964**

Email: **ClarkeJ.Fountain@gsd.nm.gov**

Title: **Landscaping Statewide**

This amendment is to be attached to the respective Price Agreement and become a part thereof.

In accordance with Price Agreement provisions, and by mutual agreement of all parties, this Price Agreement is extended from July 21, 2024 to July 20, 2025 at the same price, terms and conditions.

Except as modified by this amendment, the provisions of the Price Agreement shall remain in full force and effect.

Accepted for the State of New Mexico

Natalie Martinez

Date: 6/10/2024

Dorothy Mendonca
New Mexico State Purchasing Agent

x **This Agreement was signed on behalf of the State Purchasing Agent**


DocuSign

Certificate Of Completion

Envelope Id: E0965E63FD604B81BBBF84A0AA01ADE1
Status: Completed
Subject: DocuSign: 30-00000-23-00091 Landscaping A001
Source Envelope:
Document Pages: 1
Signatures: 1
Envelope Originator:
Certificate Pages: 2
Initials: 2
Clarke Fountain
AutoNav: Enabled
1100 S Saint Francis Dr
EnvelopeId Stamping: Enabled
Santa Fe, NM 87502
Time Zone: (UTC-07:00) Mountain Time (US & Canada)
ClarkeJ.Fountain@gsd.nm.gov
IP Address: 164.64.62.10

Record Tracking

Status: Original
6/10/2024 10:06:28 AM
Holder: Clarke Fountain
ClarkeJ.Fountain@gsd.nm.gov
Location: DocuSign
Security Appliance Status: Connected
Pool: StateLocal
Storage Appliance Status: Connected
Pool: GSD
Location: DocuSign

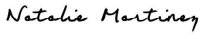Signer Events	Signature	Timestamp
Tami Concha tami.concha@gsd.nm.gov Const. Supervisor New Mexico General Services, State Purchasing Division Security Level: Email, Account Authentication (None) **Electronic Record and Signature Disclosure:** Not Offered via DocuSign	 Signature Adoption: Pre-selected Style Using IP Address: 164.64.62.10	Sent: 6/10/2024 10:08:32 AM Viewed: 6/10/2024 10:17:53 AM Signed: 6/10/2024 10:18:05 AM
Clarke Fountain clarkej.fountain@gsd.nm.gov Procurement Specialist New Mexico General Services Security Level: Email, Account Authentication (None) **Electronic Record and Signature Disclosure:** Not Offered via DocuSign	 Signature Adoption: Pre-selected Style Using IP Address: 164.64.62.10	Sent: 6/10/2024 10:18:06 AM Viewed: 6/10/2024 10:38:19 AM Signed: 6/10/2024 10:38:29 AM
Natalie Martinez natalie.martinez1@gsd.nm.gov Deputy Director New Mexico General Services Signing Group: 35000 - State Purchasing Agent Security Level: Email, Account Authentication (None) **Electronic Record and Signature Disclosure:** Not Offered via DocuSign	 Signature Adoption: Pre-selected Style Using IP Address: 164.64.62.10	Sent: 6/10/2024 10:38:30 AM Viewed: 6/10/2024 12:17:42 PM Signed: 6/10/2024 12:22:54 PM

In Person Signer Events	Signature	Timestamp

Editor Delivery Events	Status	Timestamp

Agent Delivery Events	Status	Timestamp

Intermediary Delivery Events	Status	Timestamp

Certified Delivery Events	Status	Timestamp

Carbon Copy Events	Status	Timestamp

Witness Events	Signature	Timestamp

Notary Events	Signature	Timestamp

Envelope Summary Events	Status	Timestamps
Envelope Sent	Hashed/Encrypted	6/10/2024 10:08:32 AM
Certified Delivered	Security Checked	6/10/2024 12:17:42 PM
Signing Complete	Security Checked	6/10/2024 12:22:54 PM
Completed	Security Checked	6/10/2024 12:22:54 PM

Payment Events	Status	Timestamps

DocuSign Envelope ID: E412BEFB-2046-4B68-9C1E-68D32C036E61

State of New Mexico
General Services Department

Statewide Price Agreement

Awarded Vendor: **5 Vendors**

Price Agreement Number: **30-00000-23-00091**

Payment Terms: **Net 30**

F.O.B.: **Destination**

Delivery: **See Page 6**

Ship To: **All State of New Mexico agencies, commissions, institutions, political subdivisions and local public bodies allowed by law.**
Invoice: **As Requested at Time of Order**

Procurement Specialist: **James Ortega**

Telephone No.: **(505) 795-2516**

Email: **James.Ortega@gsd.nm.gov**

Title: **Landscaping Statewide**

Term: **July 21, 2023 thru July 20, 2024**

This Statewide Price Agreement is made subject to the "terms and conditions" as indicated on subsequent pages.

Accepted for the State of New Mexico

Dorothy Mendonca

Date: 7/21/2023

Dorothy Mendonca
New Mexico State Purchasing Agent

DocuSign Envelope ID: E412BEFB-2046-4B68-9C1E-68D32C036E61

Terms and Conditions

(Unless otherwise specified)

1. **General:** When the State Purchasing Agent or his/her designee issues a purchase document in response to the Vendor's bid, a binding contract is created.

2. **Variation in Quantity:** No variation in the quantity of any item called for by this order will be accepted unless such variation has been caused by conditions of loading, shipping, packing or allowances in manufacturing process and then only to the extent, if any, specified in this order.

3. **Assignment:**

a. Neither the order, nor any interest therein, nor any claim thereunder, shall be assigned or transferred by the Vendor, except as set forth in Subparagraph 3b or as expressly authorized in writing by the State Purchasing Agent or his/her designee. No such assignment or transfer shall relieve the Vendor from the obligations and liabilities under this order.

b. Vendor agrees that any and all claims for overcharge resulting from antitrust violations which are borne by the State as to goods, services, and materials purchased in connection with this bid are hereby assigned to the State.

4. **State Furnished Property:** State furnished property shall be returned to the State upon request in the same condition as received except for ordinary wear, tear and modifications ordered hereunder.

5. **Discounts:** Prompt payment discounts will not be considered in computing the low bid.

6. **Inspection:** Final inspection and acceptance will be made at the destination. Supplies rejected at the destination for nonconformance with specifications shall be removed at the Vendor's risk and expense, promptly after notice of rejection.

7. **Inspection of Plant:** The State Purchasing Agent or his/her designee may inspect, at any reasonable time, the part of the Contractor's, or any subcontractor's plant or place of business, which is related to the performance of this contract.

8. **Commercial Warranty:** The Vendor agrees that the supplies or services furnished under this order shall be covered by the most favorable commercial warranties the Vendor gives for such to any customer for such supplies or services. The rights and remedies provided herein shall extend to the State and are in addition to and do not limit any rights afforded to the State by any other clause of this order. **Vendor agrees not to disclaim warranties of fitness for a particular purpose of merchantability.**

9. **Taxes:** The unit price shall exclude all state taxes.

10. **Packing, Shipping and Invoicing:**

a. The State's purchasing document number and the Vendor's name, user's name and location shall be shown on each packing and delivery ticket, package, bill of lading and other correspondence in connection with the shipments. The user's count will be accepted by the Vendor as final and conclusive on all shipments not accompanied by a packing ticket.

b. The Vendor's invoice shall be submitted duly certified and shall contain the following information: order number, description of supplies or services, quantities, unit price and extended totals. Separate invoices shall be rendered for each and every complete shipment.

c. Invoices must be submitted to the using agency and NOT the State Purchasing Agent.

11. **Default:** The State reserves the right to cancel all or any part of this order without cost to the State, if the Vendor fails to meet the provisions of this order and, except as otherwise provided herein, to hold the Vendor liable for any excess cost occasioned by the State due to the Vendor's default. The Vendor shall not be liable for any excess costs if failure to perform the order arises out of causes beyond the control and without the fault or negligence of the Vendor, such causes include but are not restricted to, acts of God or the public enemy, acts of the State or Federal Government, fires, floods, epidemics, quarantine restrictions, strikes, freight embargoes, unusually severe weather and defaults of

DocuSign Envelope ID: E412BEFB-2046-4B68-9C1E-68D32C036E61

subcontractors due to any of the above, unless the State shall determine that the supplies or services to be furnished by the subcontractor were obtainable from other sources in sufficient time to permit the Vendor to meet the required delivery scheduled. The rights of the State provided in this paragraph shall not be exclusive and are in addition to any other rights now being provided by law or under this order.

12. **Non-Collusion:** In signing this bid the Vendor certifies he/she has not, either directly or indirectly, entered into action in restraint of free competitive bidding in connection with this offer submitted to the State Purchasing Agent or his/her designee.

13. **Nondiscrimination:** Vendor doing business with the State of New Mexico must be in compliance with the Federal Civil Rights Act of 1964 and Title VII of the Act (Rev. 1979) and the Americans with Disabilities Act of 1990 (Public Law 101-336).

14. **The Procurement Code:** Sections 13-1-28 through 13-1-199 NMSA 1978, imposes civil and criminal penalties for its violation. In addition the New Mexico criminal statutes impose felony penalties for bribes, gratuities and kickbacks.

15. **Items:** All bid items are to be NEW and of most current production, unless otherwise specified.

16. **Payment for Purchases:** Except as otherwise agreed to: late payment charges may be assessed against the user state agency in the amount and under the conditions set forth in Section 13-1-158 NMSA 1978.

17. **Workers' Compensation:** The Contractor agrees to comply with state laws and rules pertaining to Workers' Compensation benefits for its employees. If the Contractor fails to comply with Workers' Compensation Act and applicable rules when required to do so, this Agreement may be terminated by the contracting agency.

18. **Submission of Bid:** Bids must be submitted in a sealed envelope with the bid number and opening date clearly indicated on the bottom left hand side of the front of the envelope. Failure to label bid envelope will necessitate the premature opening of the bid in order to identify the bid number.

19. **Contractor Personnel**: Personnel proposed in the Contractor's written bid to the Procuring Agency are considered material to any work performed under this Price Agreement. Once a Purchase Order or contract has been executed, no changes of personnel will be made by the Contractor without prior written consent of the Procuring Agency. Replacement of any Contractor personnel, if approved, shall be with personnel of equal ability, experience, and qualifications. The Contractor will be responsible for any expenses incurred in familiarizing the replacement personnel to insure their being productive to the project immediately upon receiving assignments. Approval of replacement personnel shall not be unreasonably withheld. The Procuring Agency shall retain the right to request the removal of any of the Contractor's personnel at any time.

20. **Subcontracting:** The Contractor shall not subcontract any portion of the Price Agreement without the prior written approval of the Procuring Agency. No such subcontracting shall relieve the Contractor from its obligations and liabilities under this Price Agreement, nor shall any subcontracting obligate payment from the Agency.

21. **Records and Audit:** The Contractor shall maintain detailed time and expenditure records that indicate the date, time, nature, and cost of services rendered during this Price Agreement's term and effect, and retain them for a period of three (3) years from the date of final payment under this Price Agreement. The records shall be subject to inspection by the Agency, State Purchasing Division, Department of Finance and Administration, and for Information Technology contracts, State Chief Information Officer. The Agency shall have the right to audit billings, both before and after payment. Payment for services under this Price Agreement shall not foreclose the right of the Agency to recover excessive or illegal payments.

22. **Subcontracts:** The foregoing requirements for Contractor Personnel, Subcontracting, and Audit shall be inserted into all subcontracts from the prime contractor to the subcontractor.

New Mexico Employees Health Coverage

A. If Contractor has, or grows to, six (6) or more employees who work, or who are expected to work, an average

DocuSign Envelope ID: E412BEFB-2046-4B68-9C1E-68D32C036E61

of at least 20 hours per week over a six (6) month period during the term of the contract, Contractor certifies, by signing this agreement, to have in place, and agrees to maintain for the term of the contract, health insurance for its New Mexico Employees and offer that health insurance to its New Mexico Employees if the expected annual value in the aggregate of any and all contracts between Contractor and the State exceeds $250,000 dollars.

B. Contractor agrees to maintain a record of the number of its New Mexico Employees who have (a) accepted health insurance; (b) declined health insurance due to other health insurance coverage already in place; or (c) declined health insurance for other reasons. These records are subject to review and audit by a representative of the state.

C. Contractor agrees to advise all of its New Mexico Employees of the availability of State publicly financed health care coverage programs by providing each of its New Mexico Employees with, as a minimum, the following web site link to additional information: https://bewellnm.com.

D. For purposes of this Paragraph, the following terms have the following meanings:

(1) "New Mexico Employee" means any resident of the State of New Mexico employed by Contractor who performs the majority of the employee's work for Contractor within the State of New Mexico, regardless of the location of Contractor's office or offices; and

(2) "offer" means to make available, without unreasonable restriction, enrollment in one or more health coverage plans and to actively seek and encourage participation in order to achieve the goals of Executive Order 2007-049. This could include State publicly financed public health coverage programs such as *Insure New Mexico!*

Statewide Price Agreement

Article I – Statement of Work
Under the terms and conditions of this Price Agreement all State of New Mexico agencies, commissions, institutions, political subdivisions and local public bodies allowed by law may issue orders for items and/or services described herein. The terms and conditions of this Price Agreement shall form a part of each order issued hereunder.

The items and/or services to be ordered shall be as listed under Article IX - Price Schedule. All orders issued hereunder will bear both an order number and this Price Agreement number. It is understood that no guarantee or warranty is made or implied by the New Mexico State Purchasing Agent, his/her designee or the user that any order for any definite quantity will be issued under this Price Agreement. The Contractor is required to accept the order and furnish the items and/or services in accordance with the articles contained hereunder for the quantity of each order.

Article II – Term
The term of this Price Agreement, for issuance of orders, shall be as indicated in the specifications.

Article III – Specifications
Items and/or services furnished hereunder shall conform to the requirements of specifications and/or drawings applicable to items listed under Article IX-Price Schedule. Orders issued against this schedule will show the applicable Price Agreement item(s), number(s), and price(s); however they may not describe the item(s) fully.

Article IV – Shipping and Billing Instructions
Contractor shall ship in accordance with the following instructions: Shipment shall be made only against specific orders which the user may place with the Contractor during the term; The Contractor shall enclose a packing list with each shipment listing the order number, price agreement number and the commercial parts number (if any) for each item; Delivery shall be made as indicated on page1. If vendor is unable to meet stated delivery the State Purchasing Agent or his/her designee must be notified.

Article V – Termination
The Agency may terminate this Agreement for convenience or cause. The Contractor may only terminate this Agreement based upon the Agency's uncured, material breach of this Agreement. Contractor shall give Agency written notice of termination at least thirty (30) days prior to the intended date of termination, which notice shall (i) identify all the Agency's material breaches of this Agreement upon which the termination is based and (ii) state what the Agency must do to cure such

DocuSign Envelope ID: E412BEFB-2046-4B68-9C1E-68D32C036E61

material breaches. Contractor's notice of termination shall only be effective (i) if the Agency does not cure all material breaches within the thirty (30) day notice period or (ii) in the case of material breaches that cannot be cured within thirty (30) days, the Agency does not, within the thirty (30) day notice period, notify the Contractor of its intent to cure and begin with due diligence to cure the material breach. Termination of this Contract, however, shall not affect any outstanding orders. This provision is not exclusive and shall not waive other rights and remedies afforded either party in the event of breach of contract or default. In such instances the contract may be cancelled effective immediately.

Article VI – Amendment
This Price Agreement may be amended by mutual agreement of the New Mexico State Purchasing Agent or his/her designee and the Contractor upon written notice by either party to the other. An amendment to this Price Agreement shall not affect any outstanding orders issued prior to the effective date of the amendment as mutually agreed upon, and as published by the New Mexico State Purchasing Agent or his/her designee. Amendments affecting price adjustments and/or the extension of a price agreement expiration date are not allowed unless specifically provided in the bid and price agreement specifications.

Article VII – Indemnity Clause
Contractor shall indemnify and hold harmless the State, its officers and employees, against liability, claims, damages, losses or expenses arising out of bodily injury to persons or damage to properties caused by, or resulting from Contractor's, and/or its employees, own negligent act or omission while Contractor, and/or its employees, perform or fails to perform its obligations and duties under the Terms and Conditions of this agreement. This save harmless and indemnification clause is subject to the immunities, provisions, and limitations of the Tort Claims Act (Section 41-4-1, et seq., N.M.S.A. 1978 comp. and Section 57-7-1 N.M.S.A. 1878 comp. and any amendments thereto.

It is specifically agreed between the parties executing this agreement that it is not intended by any of the provisions of any part of the agreement to create in the public or any member thereof a third party beneficiary or to authorize anyone not a party to the agreement to maintain a suit(s) for wrongful death(s), bodily and/ or personal injury(s) to person(s), damage(s) to property(ies) and/or any other claim(s) whatsoever pursuant to the provisions of this agreement.
Vendor shall provide all insurance necessary to employees on the work site, including but not limited to Worker's Compensation.

Article VIII – Issuance or Orders
Only written signed orders are valid under this Price Agreement.

Article IX – Packing (if applicable)
Packing shall be in conformance with standard commercial practices.

Article X – Price Schedule
Prices as listed in the price schedule hereto attached are firm.

DocuSign Envelope ID: E412BEFB-2046-4B68-9C1E-68D32C036E61

Awarded Vendors:

(AA) 0000051213

Accent Landscape Contractor's
PO BOX 30983
Albuquerque, NM 87190
(505) 881-4880
admin1@accentnm.com

Payment Term:	Net 30
FOB:	Destination
Delivery:	5919 Edith Blvd NE Albuquerque, NM 87107

(AB) 0000174693

Charly Landscaping LLC
2637 Redwood Street
Santa Fe, NM 87505
(505) 780-9593
charlylandscapingllc@gmail.com

Payment Term:	Net 30
FOB:	Destination
Delivery:	Destination

(AC) 0000174716

Saucedos Janitorial Service
3321 Box Canyon
Gallup NM 87301
(505) 879-3967
levisaucedo@gmail.com

Payment Term:	30
FOB:	Destination
Delivery:	upon contract

(AD) 0000106658

Steamer Inc
dba Proscape Landscape Management
1850 Old Pecos Trail Ste J
Santa Fe, NM 87505
(505) 455-9348
office@proscapenm.com

Payment Term:	net 30
FOB:	Destination
Delivery:	as requested

(AE) 0000050257
Westwind Landscape Construction, Inc.
PO Box 35969
Albuquerque, NM 87176
(505) 842-7690
patrick@westwindlandscape.com

Payment Term:	Net 30
FOB:	Destination
Delivery:	Destination

DocuSign Envelope ID: E412BEFB-2046-4B68-9C1E-68D32C036E61

Specifications:

The State of New Mexico, General Services Department (GSD), wishes to establish a price agreement for On-Call Grounds Landscaping and Property Maintenance Services and work related to these areas. This Price Agreement may be utilized by all New Mexico State Agencies, commissions, political subdivisions and local public bodies applicable by law.

Vendor shall furnish all labor, tools, specialized equipment, material, supplies, supervision and transportation to perform landscape maintenance and grounds services as specifically outlined in this bid.

Term:
The term of this agreement shall be for one (1) year from date of award with the option to extend for a period (s) of seven (7) additional years, on a year-by-year basis, by mutual agreement of all parties and approval of the New Mexico state purchasing director at the same price, terms and conditions. This Price Agreement may not exceed eight (8) years in total.

Payment Provisions:
Contractor shall submit invoices or pay requests at regular intervals but not less than once a month. Pay requests will be based on Lump Sum Fixed Price and percent of project completion. If there are anticipated to be more than several pay applications for the project, then a schedule of values must be submitted and approved after the Notice to Proceed is issued. Within fifteen (15) days after the date the Department receives written notice from the Contractor that payment is requested for services, construction or items of tangible personal property delivered on site and received, the Department shall issue a written certification of complete or partial acceptance or rejection of the services, construction, or items of tangible personal property. If the Department finds that the services, construction, or items of tangible personal property are not acceptable, it shall, within thirty (30) days after the date of receipt of written notice from the Contractor that payment is requested, provide to the Contractor, a letter of exception explaining the defect or objection to the services, construction, or delivered tangible personal property along with the details of how the Contractor may proceed to provide remedial action.

Upon certification by the Department that the services, construction, or delivered tangible personal property have been received and accepted, payment shall be tendered to the Contractor within thirty (30) days after the date of certification. If payment is made by mail, the payment shall be deemed tendered on the date it is postmarked. After the thirtieth (30th) day from the date that written certification of acceptance is issued, late payment charges shall be paid on the unpaid balance due on the contract to the Contractor at the rate of one and one half percent (1-1/2%) per month. For purchases funded by state or federal grants to local public bodies, if the local public body has not received the funds from the federal or state funding agency, but has already certified that the services or items of tangible personal property have been received and accepted, payments shall be tendered to the Contractor within five (5) working days of receipt of funds from that funding agency.

Final payment shall be made within thirty (30) days after the work has been approved and accepted by the Department's Secretary or his duly authorized representative.

The Contractor agrees to comply with state laws and rules pertaining to Worker's Compensation Insurance coverage for its employees. If Contractor fails to comply with the Worker's Compensation Act and applicable rules when required to do so, the Price Agreement may be cancelled effective immediately.

Tax Note:
Price shall not include state gross receipts tax or local option tax. Such tax or taxes shall be added at time of invoicing at current rate, and shown as a separate item to be paid by user at the current tax rate at the project's location.

Note To Bidders: Do not include New Mexico gross receipts tax in your pricing on this invitation to bid.

DocuSign Envelope ID: E412BEFB-2046-4B68-9C1E-68D32C036E61

Bidding Information:
The conditions and specifications set out in the invitation to bid are inseparable and indivisible. Any Vendor, by submitting a bid, agrees to be bound by all such conditions and/or specifications. All conditions and specifications in the invitation to bid, and all other documents required to be submitted, shall be submitted by the Vendor in their bid package. Failure to do so or any attempt to vary or change the conditions or specifications of the invitation to bid shall, at the discretion of the State of New Mexico, constitute grounds for rejection of the entire bid.

The prices quoted herein represent the total compensation to be paid by the State of New Mexico for goods and/or services provided. It is understood that the vendor providing said goods and/or services to the State of New Mexico is responsible for payment of all costs of labor, equipment, tools, materials, federal taxes, permits, licenses, fees, and any other items necessary to complete the work provided. The prices provided or quoted in this price agreement include an amount sufficient to cover such costs.

Minimum Requirements:

General Scope of Work for Landscaping and Grounds Maintenance, shall include but is not limited to:

Vendor shall furnish all labor, tools, specialized equipment, material, supplies, supervision and transportation to perform landscape maintenance and grounds services as specifically outlined in this bid.

1) Mowing grass: height will be dictated by the Procuring Agency. Generally, the grass will be kept cut at a nominal groomed height suited for the location, slope of terrain, and grass condition

2) Edging of grass shall be accomplished by mechanical means to all plant beds, tree rings, buildings, sidewalks, driveways, fences, and other surfaced areas bordered by grass.

3) Weed control will be maintained within the specified areas including sidewalks, lawns, shrubs and ground cover beds, planters, and areas covered with ornamental rocks.

4) Pruning of shrubs and ground cover plants shall be done on an as needed basis to prevent encroachment of passageways, sidewalks, streets, parking areas, and signs. Pruning shall be done to encourage an informal shape, fullness, and bloom, and to keep plants in healthy growing condition.

5) Tree and palm/leave trimming shall be done to maintain trees in a healthy, growing condition and is limited to branches and/or brown fronds and seed heads. All sucker growth (chinese elms) will be removed by the root, as requested by the Procuring Agency.

6) Plants and trees will be trimmed so that they do not touch the buildings and interfere with walkways and parking areas.

7) Removal of leaves and other organic debris from parking lots, courtyards, sidewalks, and adjacent parking areas, and areas that are covered with ornamental rock, as requested by the Procuring Agency. Removal of landscaping debris and piles, as collected, shall be removed by the Contractor.

8) Fertilizing all grass or turf areas at a mixture at/or by industry standards and should be applied at/or by the nominal rate as applicable by manufacture standard or industry standards for each application.

9) Fertilizing trees at a mix rate at/or by industry standards and should be applied at/or by the nominal rate as applicable by manufacture standard or industry standards for each application.

DocuSign Envelope ID: E412BEFB-2046-4B68-9C1E-68D32C036E61

10) Pesticides will not be used unless plant damage is evident. Only pesticides that are considered environmentally safe will be used on the property and at the request of the Procuring Agency.

11) Mulching should be maintained at a minimum depth of 3 inches or at the request of the Procuring Agency.

12) Power washing in identified areas to various hardscape amenities or areas as directed at the request of the Procuring Agency.

13) Graffiti removal by power washing in identified areas to various hardscape amenities or areas as directed at the request of the Procuring Agency.

14) Irrigation installation in various areas as directed at the request of the Procuring Agency.

15) Emergency Irrigation repairs:
   a) Trouble shooting;
   b) Include locating source of leaks and making necessary repairs in order to eliminate leak;
   c) Repairs shall be made with the same brand, make, and model of component where the use of a different part will adversely affect the system efficiency, unless parts are obsolete; and
   d) Check and maintain irrigation systems for efficient water application reducing overspray and eliminating all runoff from leaving the planted areas.

1) Tree planting: replacement of trees, shrubs or bushes. NOTE: Tree planting shall be of the installation of various sizes of plant material, to include broadleaved or coniferous trees or other native species or as requested by the Procuring Agency. Contractor shall be responsible for notifying Underground Utility Service Alert a minimum of forty-eight (48) hours in advance to allow for proper locating of underground utilities. Contractor shall be responsible for delineation of sites for notification unless otherwise directed by Procuring Agency. All trees planted shall be planted in accordance the American National Standards Institute ANSI A300 Part 6: Tree, Shrub and Other Woody Plant Maintenance.

2) Grass planting: this shall include, sods, native grass, seeding, soil additives and top soils.

3) Gravel and decorative rock: this shall include, pea gravel, crushed decorative gravel, crushed stone, and landscape fabrics (water permeable).

4) Snow Removal (seasonal): Provide all labor, equipment and supervision necessary to provide winter month snow plowing & snow/ice removal and sanding services in the parking lots and/or adjacent roadways, to all sidewalks, driveways, and other surfaced areas bordering buildings and/or as directed at the request of the Procuring Agency.

5) Trash and Debris removal: Areas identified for debris removal is bounded by the Procuring Agency. This may include but is not limited to, parking lots, adjacent property limits which includes all public property or Right-of-Ways (ROW) areas and may include private segments within the jurisdictional boundaries of the state agencies, local public bodies and/or municipalities procuring the services. Debris removal on non-City or State or County roadways, waterways or other areas, as directed in writing by the Procuring Agency. Debris or trash removal may be as small as or in excess of one (1) bushel basket shall be removed within the designated area so as to leave a clean and appealing sight. No debris shall be left on the road surface. No single piece of debris larger than six (6) inches in any dimension shall be left onsite.

6) Artificial or Synthetic Turf grass: Must be athletic caliber synthetic turf systems with height and texture as requested by the Procuring Agency. To be used in any and all adjacent property limits which includes all public

DocuSign Envelope ID: E412BEFB-2046-4B68-9C1E-68D32C036E61

property or Right-of-Ways (ROW) areas and may include private segments within the jurisdictional boundaries of the state agencies, local public bodies and/or municipalities procuring the services.

a) The surface to receive the synthetic turf shall be inspected by the Installer, and prior to the beginning of installation, the Installer must accept in writing the sub-base surface planarity. The surface must be perfectly clean as installation commences and shall be maintained in that condition throughout the process.

b) Install in accordance with Procuring Agency instructions. Any variance from these requirements must be accepted in writing, by Procuring Agency and/or accepted by the Architect/Owner (if applicable), verifying that the changes do not in any way affect the warranty. Infill materials shall be approved by Procuring Agency and installed in accordance with Procuring Agency standard procedures.

c) The carpet rolls are to be installed directly over the properly prepared aggregate or acceptable asphaltic-concrete or concrete base. Extreme care should be taken to avoid disturbing the aggregate base, both in regard to compaction and planarity. It is suggested that static roller be used to repair and properly compact any disturbed areas of the aggregate base.

d) The full width rolls shall be laid out across the area. Turf shall be of sufficient length to permit full cross-field installation. No cross seams will be allowed. Utilize standard state of the art stitching or sewing procedures. Gluing of rolls shall not be acceptable. Minimum gluing will only be permitted to repair problem areas, corner completions, and to cut or inlaid lines as required by the specifications. All seams shall be sewn Procuring Agency high grade thread or adhered Procuring Agency seaming tape and high grade adhesive (per the manufacturer's standard procedures). Seams shall be flat, tight, and permanent with no separation or fraying.

e) The infill material shall be installed to a depth determined by Procuring Agency

f) The Infill materials shall be installed to fill the voids between the fibers and allow the fibers to remain vertical and non-directional. The Infill installation consists of a base layer of sand followed by a homogenous mixture of the sand and the cryogenically processed rubber. A final application of specifically sized cryogenically processed rubber completes the system. The Infill shall be installed to the depth of 75%; Infill density shall be installed per the manufacturer's standard procedures.

g) Synthetic turf shall be attached to the perimeter edge detail in accordance with the Procuring Agency standard procedures. The perimeter edge detail must be designed to provide a permanent edge attachment for the turf fabric so as to prevent the fabric from creating a tripping hazard at the edge of the field.

h) Warranty - Installer shall provide an (2) year warranty on workmanship.

Purchase Orders:
Under the terms and conditions of this Price Agreement all State of New Mexico agencies may issue purchase orders for items and/or services described herein. The terms and conditions of this Price Agreement shall form a part of each order issued hereunder.

Public Works Minimum Wage Act:
This is a Public Works contract subject to the provisions of the Public Works Minimum Wage Act, Section 13-4-11 through 13-4-17, et seq. NMSA 1978 as amended. Minimum Wage Rates as determined and published by the New Mexico Department of Workforce Solutions, Public Works Bureau, Santa Fe, New Mexico, shall be in effect and utilized by the vendor during the life of this price agreement.

You are hereby advised that wherever differences exist between the minimum wage rates shown under wage decisions of the New Mexico Department of Workforce Solutions, Public Works Bureau, Santa Fe, New Mexico, and those

DocuSign Envelope ID: E412BEFB-2046-4B68-9C1E-68D32C036E61

shown under U.S. Department of Labor Wage Decision and any modification thereto noted in the contract assembly, the higher wage rates shall govern.

If a Contractor or subcontractor is willfully paying his laborers, mechanics, or operators less than the rates required by the agreement for the work the laborers, mechanics, and operators are performing, the contractor or subcontractor may lose his right to proceed with the work.

Contract Order:
At time of every task order issued for projects over sixty thousand dollars ($60,000.00), a Wage Rate Decision number must be requested by end user of the user Agency. The Wage Rate Decision number can be obtained by contacting Work Force Solutions at https://www.dws.state.nm.us/public-works. Wage Rates must be attached to each contract order issued.

Performance, Payment and Material Bonding:
Upon the issuance of a purchase order, the awarded Vendor(s) must provide a 100% performance bond and a 100% payment and material bond executed by a surety company authorized to do business in the State of New Mexico will be required of the successful bidder(s) prior to each project over $25,000.00. Said bonds must be provided to the requesting agency and are to be filed with the agency's purchasing office. Failure to comply shall result in order being issued to another vendor and difference being charged back to the awarded contractor(s). Bond cost shall be billed as an actual cost with no markup. A copy of the bond is required to be sent to the Agency.

Firm Lump Sum Fixed Price:

The total project contract amount represents the total compensation to be paid by the state for goods and/or services provided and referred to hereafter as the firm lump sum fixed price. It is understood that the party providing said goods and/or services in such lump sum fashion to the state is responsible for payment of all its costs necessary to complete the work including but not limited to labor, equipment, tools, materials, subcontractors, professional services fee for drawings and specifications if not provided, taxes, licenses, fee, permits, bonds if required, profit and overhead and insurance. The prices provided herein represent the total compensation to be paid by the State for goods and/or services provided.

General:
All work shall be performed in accordance with the New Mexico building codes. When applicable, the awarded contractor shall be responsible for all permits associated with this work as required by the State of New Mexico, Construction Industries Division. The Construction Industries Division will issue permits for work performed at state owned buildings. Permit costs shall be billed as an actual cost with no markup.

The contractor will be contacted on an as needed basis to perform work associated with this contract. The Procuring Agency may solicit quotes from more than one vendor listed in this price agreement. The contractor may lower his rates on any of the bid items in order to submit a more competitive quote. The Procuring Agency may issue a purchase order to the contractor with the lowest quote that meets all of the requirements of the scope of work. The Procuring Agency reserves the right to accept offers from contractors that desire to submit quotes which better meet the hours and identified costs in order to obtain a fair and reasonable price based on the level of effort and mix of labor proposed to perform. Upon agreement of the cost by the contractor and the Procuring Agency, a firm lump sum fixed price purchase order will be executed.

The contractor and the subcontractors' employees agree to cooperate with and to abide by the rules and requirements of the requesting state agency to not interfere with the daily operations of the agency or to jeopardize the health, safety or welfare of the Procuring Agency's employees or general public conducting business with the state.

DocuSign Envelope ID: E412BEFB-2046-4B68-9C1E-68D32C036E61

Contractor Identification:
Persons or employees assigned to work in or on all properties shall be identifiable as an employee of said contractor. A typical method of identification would be a uniform containing the name of the person and/or company logo and name or any combination of identity. Additionally, all service vehicles shall be clearly marked as to contractors name or logo or any combination so as to be visible on the fleet.

The Bidder is responsible for direct supervision of the landscape maintenance personnel. The supervisor or designee with the authority to act, shall always be available, to respond to emergency calls and at all reasonable times to report to and confer with the Procuring Agency.

Debarred or Suspended Contractors:
A business (Contractor, Subcontractor, or Supplier) that has either been debarred or suspended pursuant to the requirements of Sections 13-1-177 through 13-1-180, and 13-4-11 through 13-4-17, NMSA 1978, shall not be permitted to do business with the State and shall not be considered for award of contract during the period for which it is debarred or suspended.

Bribes, Gratuities and Kickbacks:
It is illegal in the State of New Mexico for any public employee to solicit or accept anything of value in connection with award of contract for this Bid and for any person to offer or pay anything of value to any such public employee (30-24-1 and 30-24-2, NMSA 1978).

Pursuant to Section 13-1-191, NMSA 1978, reference is hereby made to the Criminal Laws of New Mexico (including Sections 30-24-1 through 30-24-3, NMSA 1978, and 30-41-1 through 30-41-3, NMSA 1978), which prohibit bribes, kickbacks, and gratuities, violations of which constitutes a felony. Further, the Procurement Code (Sections 13-1-28 through 13-1-199, NMSA 1978) imposes civil and criminal penalties for its violation.

Assignment of Antitrust Claims:
The Contractor agrees that any and all claims that the Contractor may have or that may inure to the Contractor for overcharges resulting from antitrust violations as to goods, services, and materials purchased in connection with this Bid are hereby assigned to the State of New Mexico, but only to the extent that such overcharges are passed on to the State. The Contractor further agrees to require each of its Suppliers, Subcontractors, and Sub subcontractors to assign any and all such claims for overcharges to the State by executing an assignment on the form provided by the Owner for such purpose. The executed form (see Section 00600-7) shall be submitted prior to the commencement of the Work or the supplying of any materials by the Supplier, Subcontractor, or Sub subcontractor. The submission of this executed form may be waived by the Owner upon a showing of a good-faith effort by the Contractor to obtain agreement in writing from his Supplier, Subcontractor, or Sub subcontractor. Waiver by the Owner may not unreasonably be denied.

It is agreed that the Contractor retains all rights to any such antitrust claims to the extent of any overcharges not passed on to the State, including the right to any treble damages attributable thereto.

Subcontractors:
Subcontractors are allowed to work on this contract only with written prior approval by the agency contracting for the work. Subcontractors' activities must be defined and the cost of their work broken out on a separate line(s) on the quote. The subcontractor's quote must follow the price agreement item breakdown and have materials itemized. If a subcontractor's quote is included in the accepted primary contractor's quote then subcontractor approval is implied. If a contractor desires to change the subcontractor after contract award, written approval must be obtained from user agency.

The Primary contractor will be wholly responsible for the entire performance of the subcontractor and must adequately supervise the work of the subcontractor in order to ensure that the quality of their work meets the State's standards. Subcontractors are subject to the same applicable licensing and insurance coverage as the primary contractor. Subcontractors who have been suspended or debarred from doing state or federal work may not be used by the Primary Contractor.

DocuSign Envelope ID: E412BEFB-2046-4B68-9C1E-68D32C036E61

The awarded vendor may NOT add a markup for subcontracted work.

Scope of Work for upgrades to new or existing electrical, plumbing or landscape irrigation systems, diagnostic services and performance.

Contractor(s) shall be capable of providing all new or upgrades or repairs to existing electrical, plumbing or landscape irrigation systems, diagnostic services, perform trouble shooting services and to prepare proposals for all costs and services needed to perform the work required, in compliance with the national and state electrical and plumbing codes. The Procuring Agency shall provide, a detailed scope of work and/or drawings, generally defining the electrical or plumbing / landscape irrigation work required for the project.

All work shall be performed in a neat and workmanlike manner, while maintaining the work area(s) in a clean condition. All work shall be installed in strict compliance with industry standards, by workers trained and certified to perform the work. All materials shall be new and of the highest quality available for the type of work being performed.

The Contractor shall provide all protective coverings necessary to protect existing finishes and improvements which are in the area where the new work will occur.

The Contractor shall restore any damage to existing finishes. Restoration work shall be inconspicuous with existing finishes.

The Contractor shall provide all clean-up for its operations. All hazardous and non-hazardous construction debris shall be removed from the work areas and disposed of at an approved waste disposal site. The owner's trash container for the building shall not be used for disposal of construction debris.

Labor:
Personnel working on the project and providing these services shall be experienced in all areas related to this work and required by this contract. Supervisor and/or Journeymen level personnel shall have the ability and necessary skills to diagnosis problems and to make the appropriate decisions needed to provide these services.

***** End of Scope of Work *****

Materials, Subcontracts and Other Associated Costs:
Materials, subcontracts and other associated costs necessary to perform the work stipulated in the scopes of work shall be itemized with pricing. After acceptance of the costs identified in this section by the Agency, those costs shall be treated as provided in the section on Firm Lump Sum Fixed Price. If there is to be a discount on the retail materials, the quote must show the discount.

All material specified in the prices provided, regardless of whether incorporated in the work shall be deemed included as paid for by the Owner or Procuring Agency. As such, any unused materials shall be turned over to the Owner or Procuring Agency for whom the work was provided. The State of New Mexico requires that all materials shall be new and of the highest quality and at the best attainable price available for the type of work being performed.

Awarded vendors may NOT add a markup for materials, subcontractors, equipment rental or any associated costs. Profit and overhead markups are not allowed.

Equipment Rental:
If special equipment is required to perform the work required, the Contractor may quote the cost of said equipment. The Procuring Agency will have final determination and decision, if specialized equipment is truly required for the project

DocuSign Envelope ID: E412BEFB-2046-4B68-9C1E-68D32C036E61

Quote Request:
When a service is needed, the Procuring Agency shall provide, at a minimum, a detailed scope of work and/or drawings (if required) defining work required.

The Contractor shall make an effort to visit the site and compare the owner's scope of work and/or drawings to the existing conditions and provide all services called for in addition to the requirements set forth in this price agreement.

The Contractor will be required to provide a written quote at no cost to the State, to include the work to be performed as well as the number of days required for the completion of the project and submit it to the Procuring Agency or local public body.

Change Orders:
Change Orders are lump sum amounts which are added to the Purchase Order as a line item or put into a new Purchase Order. They are to be used for unforeseen conditions or Agency identified but non estimated work. When they are quantified and identified, the resultant cost must be submitted to the Agency with subcontractor quotes. No extra work can be started until the Change Order is approved in writing and the Purchase Order is approved.

Written justification shall accompany the request. The justification shall include the reason, the scope, the history of the issue, the place of the work and any other relevant details.

Work Commencement:
Prior to commencement of any work performed the Procuring Agency will issue a notice to proceed for the work upon receipt of a purchase order, based on the prices set forth by vendor's quote. The Contractor is required to submit a work schedule which will indicate the approximate completion date of the project. It should be updated with any changes as the work proceeds. The contractor shall begin the work based on the priority identified by the Procuring Agency. Any delay beyond the stated completion date shall be upon agreement by the owner and the contractor. If submittals or shop drawings are required, then they must be approved before the relevant work is started.

The Contractor shall supervise and direct the work. He shall be solely responsible for all construction means, methods, techniques, sequences and procedures and for coordinating all portions of the work under the project. The contractor shall be responsible to the Procuring Agency for the acts and omissions of his employees and, if prior approved, Subcontractors and their agents and employees and other persons performing any of the work under a contract with the Contractor.

Where work is to be conducted in a state correctional or secured facility, security clearances and background checks that may be required by the facility for the contractor and its employees must be obtained prior to commencement of any work at that facility. The Procuring Agency reserves the right to deny any employee of the contractor, access to the facility should the employee be in violation of any criteria required for the security clearance.

The Procuring Agency or local public body reserves the right to provide an escort and/or full time supervision of the contractor and its employees during any or all phases of a project, should the Procuring Agency feel it is in its best interest to provide these extraordinary security services.

The Procuring Agency or local public body reserves the right to escort any or all employees of the contractor off its property, for any inappropriate conduct or actions that jeopardize the safety, security or well-being of the facility. Inappropriate behavior by the contractor, its employees or subcontractors shall immediately cancel this contract. Any employee of the contractor found in violation of any law, while on the user agency's property, will be prosecuted.

The Procuring Agency or local public body may order the Contractor to stop the work or a portion of it if the contractor fails to correct defective work or persistently fails to carry out the work. The Procuring Agency would do so in writing with justifications with the knowledge that if the 'stop work' was not sufficiently justified, the contractor may be owed for demobilizing and remobilizing.

DocuSign Envelope ID: E412BEFB-2046-4B68-9C1E-68D32C036E61

Review of Project Documents:
The Contractor shall carefully study and compare the project documents and shall report at once to the Procuring Agency any error, inconsistency or omission he may discover. If this occurs during the work, the Contractor shall not continue the related work until the issue is resolved.

Safety:
The Contractor is responsible for initiating, maintaining, and supervising all safety precautions and programs in connection with the work. This includes precautions to prevent damage, injury or loss to: 1) all employees on the work and all other persons who may be affected thereby, 2) all the work an all materials and equipment to be incorporated therein, whether in storage on or off site, under the care, custody or control of the Contractor or any of his Subcontractors or sub-Subcontractors, 3) other property at the site or adjacent thereto, including trees, shrubs, lawns, walks, pavements, roadways, structures and utilities not designated for removal, relocation or replacement in the course of construction.

The Contactor shall erect and maintain, as required by existing conditions and progress of work all reasonable safeguards for safety and protection, including posting danger signs and other warnings against hazards, promulgating safety regulations and notifying agencies and users of adjacent utilities. All OSHA regulations shall be followed as well as any other Codes which pertain to safety procedures.

Warranties:
The Contractor warrants to the Procuring Agency that all work and all materials and equipment furnished under this price agreement will be of good quality, free from defects and faults and in conformance with the Project documents. All work not conforming to these requirements, including substitutions not properly approved and authorized, may be considered defective. If required by the user agency, the contractor shall furnish satisfactory evidence as the kind and quality of the materials and equipment. Unless otherwise specified, the contractor’s workmanship, materials and equipment will be warranted for a period of one year beginning at the agreed upon date of substantial completion.

Escalation / Reduction Clause:
Contractor shall keep pricing fixed for each year of this Agreement. Thereafter, SPD and the Contractor may adjust pricing no more than once biennially through an amendment to the Agreement at the time of Agreement renewal. Contractor shall submit all pricing increase requests to SPD directly or through the agency contact in writing and provide substantiating evidence that each request is based on demonstrable market changes impacting the cost of products. The request must show all proposed increases by line item and include supporting documentation acceptable to SPD (such as a letter from a manufacturer indicating price increases, etc.) SPD’s decision on what is acceptable in this context is final and shall be accepted by all parties to the Agreement. Requested price increases that exceed 10% will not be accepted. No price increase may result in a higher profit margin for the Contractor than at the beginning of the initial term of this Agreement. Pricing changes will apply to Agreements and amendments to Agreements entered on and after the effective date of the price change. Price decreases as well as increases shall apply in the same manner. If vendor's prices are reduced for any reason, users shall receive the benefit of such reductions, immediately. Price increases will not be retroactive to orders already in house or backorders. Orders will be filled at the price in effect on the date of receipt of the order by the vendor. To facilitate prompt consideration, all requests for price increase must include all information listed below:

1. Agreement Item Number
2. Current Item Price
3. Proposed New Price
4. Percentage of Increase
5. Mill/Supplier Notification of price increase indicating percentage of increase including reason for increase.

DocuSign Envelope ID: E412BEFB-2046-4B68-9C1E-68D32C036E61

Insurance:
The contractor shall provide all insurance necessary for its employees on the project, including, but not limited to, workman's compensation insurance. The contractor agrees to comply with state laws and rules pertaining to workers' compensation insurance coverage for its employees. If the contractor fails to comply with the workers' compensation act and applicable rules, when required to do so, this contract will be cancelled immediately.

Contractor shall indemnify and hold harmless the state, its officers and employees against liability claims, damages, losses or expenses arising out of bodily injury to persons or damage to property caused by or resulting from the contractor's, and/or its employees, own negligent act(s) or omissions while the contractor, and/or its employees, perform(s) or fails to perform its obligations and duties under the

Terms and Conditions of this agreement. This "save harmless and indemnification" clause is subject to the immunities, provisions and limitations of the tort claims act (41-4-1, et seq., N.M.S.A. 1978 comp), section 57-7-1 N.M.S.A. 1978 comp. and any amendments thereto.

It is specifically agreed between the parties executing this agreement that it is not intended by any of the provisions of the agreement to create the public or any member thereof a third party beneficiary or to authorize anyone not a party to the agreement to maintain a suit(s) for wrongful death(s), bodily and/or personal injury(ies) to person(s), damages to property(ies) and/or any other claim(s) whatsoever, pursuant to the provisions of this agreement.

The contractor shall provide public liability insurance for the minimum amount of $300,000 for damage to or destruction of property arising out of each occurrence; the amount of $300,000 to any person for any number of claims arising out of each occurrence for all damages other than property damage as permitted under the New Mexico tort claims act; and the amount of $1,00,000 for all claims arising out of each occurrence.

Method of Award:
The State Purchasing Agent reserves the right to award this Invitation to Bid per zone in total; by groups of items; on the basis of individual items; any combination of these which could result in a multiple award; or as otherwise specified in bid specifications; whichever, in his/her judgment, best serves the interest of the State of New Mexico.

Multiple Awards:
Determination for award shall be based upon the lowest total cost of all items listed and the bidder's abilities to meet the "minimum and submittal requirements" of the Invitation to Bid. This may be a multiple award contract.

Quantities:
The approximate quantities for each item are estimated and are for bidding purposes only. Actual requirements will be as determined by the using agency at the time of P.O. Quantities may be increased or decreased as necessary to meet actual requirements. The State does not guarantee any amount of work.

CONTRACTOR REQUIRED INFORMATION:
No person shall act as a contractor without a license issued by the Construction Industries Division, classified to cover the type of work to be performed. No bid on a contract shall be submitted unless the contractor has the appropriate valid contractor's license issued by the Construction Industries Division to bid and to perform the type of work to be undertaken, as set forth in § 60-13-12, NMSA 1978.

New Mexico Public Works Registration No. (required at time of bidding): _____

Contractor's New Mexico License No. (required at time of bidding): _____.

Contractor Classification No.: _____.

DocuSign Envelope ID: E412BEFB-2046-4B68-9C1E-68D32C036E61

State Tax ID No.: _____

Federal Taxpayer ID No.: _____

Item Description Key:

Item	Approx. Qty.	UOM	Article and Description
1	1	Hourly	On Call General Landscaping and/or Landscape Maintenance
2	1	Hourly	Landscape Irrigation Maintenance and Repair
3	1	SqFt.	Landscape Construction - Landscape specific materials, mulch, ornamental gravel, decorative rocks, grass, artificial turf, water features, exterior lighting, irrigation; installation and/or remodels
4	1	Hourly	Superintendent or Supervisor, regular hours worked
5	1	Hourly	Superintendent or Supervisor, after hours worked
6	1	Hourly	Journeyman or Experienced Worker, regular hours worked
7	1	Hourly	Journeyman or Experienced Worker, after hours worked
8	1	Hourly	Laborer, regular hours worked
9	1	Hourly	Laborer, after hours worked
10	1	Hourly	Mowing, edging, shrub and groundcover pruning, and removal of trash/litter.
11	1	Hourly	Power Washing hardscapes
12	1	Hourly	Tree and shrub planting, decorative plants and grasses
13	1	Hourly	Tree and Stump Removal
14	1	Hourly	Diagnosis, project estimates, troubleshooting, other
15		Percent	Discount off all parts and materials. Invoice will include copies of all purchases for parts and materials, including vendor and date purchased. Enter zero if no discount is offered.

***** 15 Items Total *****

DocuSign Envelope ID: E412BEFB-2046-4B68-9C1E-68D32C036E61

State of New Mexico
General Services Department
Purchasing Division
Statewide Price Agreement #: 30-00000-23-00091

	(AA) Accent Landscape Contractor's	(AB) Charly Landscaping LLC	(AC) Saucedos Janitorial Service	(AD) Steamer Inc. dba Proscape Landscape Management	(AE) Westwind Landscape Construction, Inc.
Item	**Unit Price**	**Unit Price**	**Unit Price**	**Unit Price**	**Unit Price**
1	**$65.00**	**$85.00**	**$75.00**	**$50.00**	**$75.00**
2	**$75.00**	**$65.00**	**$75.00**	**$75.00**	**$75.00**
3	**$10.00**	**$62.00**	**$25/SqFt.**	**$17.00**	**$14.00**
4	**$85.00**	**$65.00**	**$150.00**	**$65.00**	**$98.00**
5	**$130.00**	**$120.00**	**$225.00**	**$75.00**	**$147.00**
6	**$75.00**	**$55.00**	**$150.00**	**$70.00**	**$98.00**
7	**$115.00**	**$110.00**	**$225.00**	**$75.00**	**$147.00**
8	**$65.00**	**$35.00**	**$75.00**	**$45.00**	**$75.00**
9	**$98.50**	**$85.00**	**$112.50**	**$65.00**	**$112.00**
10	**$65.00**	**$40.00**	**$75.00**	**$75.00**	**$75.00**
11	**$65.00**	**$40.00**	**$250.00**	**$130.00**	**$75.00**
12	**$65.00**	**$55.00**	**$250.00**	**$55.00**	**$75.00**
13	**$65.00**	**$55.00**	**$350.00**	**$160.00**	**$75.00**
14	**$100.00**	**$65.00**	**$75.00**	**$75.00**	**$110.00**
15	**0%**	**10%**	**0%**	**3%**	**0%**

***** 15 Items Total *****

DocuSign

Certificate Of Completion

Envelope Id: E412BEFB20464B689C1E68D32C036E61
Status: Completed
Subject: GSD/SPD Procurement#: 30-00000-23-00091 Landscaping Statewide
Source Envelope:
Document Pages: 18
Signatures: 1
Envelope Originator:
Certificate Pages: 5
Initials: 2
Arrianna Romero
AutoNav: Enabled
1100 S Saint Francis Dr
EnvelopeId Stamping: Enabled
Santa Fe, NM 87502
Time Zone: (UTC-07:00) Mountain Time (US & Canada)
Arrianna.Romero1@gsd.nm.gov
IP Address: 164.64.63.2

Record Tracking

Status: Original
7/20/2023 3:22:39 PM
Holder: Arrianna Romero
Arrianna.Romero1@gsd.nm.gov
Location: DocuSign
Security Appliance Status: Connected
Pool: StateLocal
Storage Appliance Status: Connected
Pool: GSD
Location: DocuSign

Signer Events	Signature	Timestamp
Michael Saavedra Michael.Saavedra@gsd.nm.gov New Mexico General Services Security Level: Email, Account Authentication (None), Login with SSO	 Signature Adoption: Pre-selected Style Using IP Address: 164.64.62.10	Sent: 7/20/2023 3:27:56 PM Viewed: 7/20/2023 3:43:23 PM Signed: 7/20/2023 3:43:31 PM
Electronic Record and Signature Disclosure: Accepted: 6/4/2020 11:04:51 AM ID: 9cac1b3e-4279-4c8f-b2b4-c607ea9821d8		
Arrianna Romero Arrianna.Romero1@gsd.nm.gov Purchasing Agent Advance New Mexico General Services, State Purchasing Division Security Level: Email, Account Authentication (None)	 Signature Adoption: Pre-selected Style Using IP Address: 164.64.62.10	Sent: 7/20/2023 3:43:33 PM Viewed: 7/21/2023 9:02:28 AM Signed: 7/21/2023 9:02:47 AM
Electronic Record and Signature Disclosure: Not Offered via DocuSign		
Dorothy Mendonca dorothy.mendonca@gsd.nm.gov SPD Division Director / State Purchasing Agent General Services Department Signing Group: 35000 - State Purchasing Agent Security Level: Email, Account Authentication (None)	 Signature Adoption: Pre-selected Style Using IP Address: 174.205.160.21 Signed using mobile	Sent: 7/21/2023 9:02:49 AM Viewed: 7/21/2023 9:04:05 AM Signed: 7/21/2023 9:04:23 AM
Electronic Record and Signature Disclosure: Accepted: 4/14/2023 7:24:59 AM ID: 51f6380f-50f7-4227-afb5-572b373dfb7c		

In Person Signer Events	Signature	Timestamp

Editor Delivery Events	Status	Timestamp

Agent Delivery Events	Status	Timestamp

Intermediary Delivery Events	Status	Timestamp

Certified Delivery Events	Status	Timestamp

Carbon Copy Events	Status	Timestamp

Witness Events	Signature	Timestamp

Notary Events	Signature	Timestamp

Envelope Summary Events	Status	Timestamps
Envelope Sent	Hashed/Encrypted	7/20/2023 3:27:56 PM
Certified Delivered	Security Checked	7/21/2023 9:04:05 AM
Signing Complete	Security Checked	7/21/2023 9:04:23 AM
Completed	Security Checked	7/21/2023 9:04:23 AM

Payment Events	Status	Timestamps

Electronic Record and Signature Disclosure

ELECTRONIC RECORD AND SIGNATURE DISCLOSURE

A. ELECTRONIC RECORD AND SIGNATURE DISCLOSURE (ERSD)

From time to time, New Mexico General Services Department (GSD), on behalf of the State of New Mexico (SONM), may be required by law to provide you with certain written notices or disclosures. Stated below are the terms and conditions for GSD's providing you such notices and disclosures electronically through the DocuSign system. Please read this information carefully. If you are able to access this information electronically and agree to **this Electronic Record and Signature Disclosure (ERSD)**, please confirm your agreement by selecting the check-box next to "I agree to use electronic records and signatures" before clicking "CONTINUE" within the DocuSign system.

B. Obtaining paper copies

At any time up to twenty (20) calendar days following your use of DocuSign to electronically sign a document, you may request a paper copy of any record provided or made available electronically to you by GSD. You will have the ability to download and print documents SONM sends you through the DocuSign system during and immediately after the signing session and, if you elect to create a DocuSign account, you may access the documents for a twenty (20) calendar day period after such documents are first sent to you. Following the twenty (20) day period, if you want GSD to send you paper copies of any such documents from GSD's office, you will be charged a $1.00 per-page fee plus postage. You may request delivery of such paper copies from GSD by following the procedure stated in Section H, below.

C. Withdrawing your consent

If you decide to receive notices and disclosures from GSD electronically, you may at any time change your mind and inform GSD you want to receive required notices and disclosures only in paper format. The procedure concerning how you may inform GSD of your decision to receive future notices and disclosures in paper format as well as withdraw your consent to receive notices and disclosures electronically is stated in Section D, immediately below.

D. Consequences of changing your mind

If you elect to receive required notices and disclosures only in paper format, it will slow the speed with which GSD will be able to complete certain steps in specific transactions and deliver paper copies to you. GSD will need: (1) to send the required notices or disclosures to you in paper format; and (2) wait until GSD receives your acknowledgment of your receipt of such paper notices or disclosures. Further, you will no longer be able to use the DocuSign system to receive required notices and consents electronically from SONM or to electronically sign documents generated and sent to you from SONM.

E. All notices and disclosures will be sent to you electronically

Unless you inform GSD otherwise according to these procedures, GSD will electronically provide you through the DocuSign system all required notices, disclosures, authorizations, acknowledgements and other documents that are required to be provided or made available to you during the course of your electronic signature relationship with SONM. To reduce the possibility of inadvertent non-receipt, GSD prefers to provide all required notices and disclosures by the same method and to the same email or physical address that you furnish to GSD. Thus, you may receive the disclosures and notices electronically or in paper form. If you do not agree with this procedure, please inform GSD according to the procedures stated in Section I, below. Please also refer to Section D, immediately above, which states the consequences resulting from your declination of electronic delivery of notices and disclosures.

F. How to contact GSD:

You may inform General Services Department (GSD) of any changes you select regarding State Purchasing Division's (SPD) electronic communications with you, to request paper copies of certain information from SPD, and to withdraw your prior consent to receive notices and disclosures electronically by emailing your request(s) to SPD at: *GSD.SPDinfo@state.nm.us*

G. To advise SPD of your new email address

To inform SPD of a change in the email address to which SPD sends you notices and disclosures electronically, you must send an email to SPD at *GSD.SPDinfo@state.nm.us* and in the body of such request you must include your previous and new email addresses.

H. To request paper copies from SPD

To request delivery of paper copies of electronic notices and disclosures that DocuSign and/or SPD have previously provided to you, you must send an email to SPD at *GSD.SPDinfo@state.nm.us* and in the body of your email request state your email address, full name, mailing address, and telephone number. SPD will charge you a $1.00 per page copy fee plus postage.

I. To withdraw your consent with SPD

To inform SPD that you no longer wish to receive notices and disclosures in electronic format you may:

(1) Decline to sign a document from within a signing session, and on the subsequent page, select the check-box indicating you wish to withdraw your consent, or you may:

(2) Send SPD an email to *GSD.SPDinfo@state.nm.us* and in the body of your request state your email address, full name, mailing address, and telephone number.

J. Required hardware and software

The minimum system requirements for using the DocuSign system may change over time. The current DocuSign system requirements may be found at:
https://support.docusign.com/guides/signer-guide-signing-system-requirements

K. Acknowledging your access and consent to receive and sign documents electronically

To confirm that you are able to electronically access the information contained in this Electronic Record and Signature Disclosure (ERSD), please confirm that you have: (1) read this ERSD, and either: (2) you are able to print on paper or electronically save this ERSD for your future reference and access; or (3) you are able to email this ERSD to an email address where you will be able to print this ERSD on paper and/or save this ERSD for your future reference and access. Further, if you consent to receiving notices and disclosures from DocuSign and/or SPD exclusively in electronic format, then select the check-box next to "I agree to use electronic records and signatures," before you click "CONTINUE" within the DocuSign system.

By selecting the check-box next to "I agree to use electronic records and signatures," you confirm that:

- You have read this Electronic Record and Signature Disclosure (ERSD); and
- You can print this ERSD on paper, or you can save and/ or send this ERSD to a location where you can print this ERSD, for your future reference and access; and
- Until or unless you notify SPD as stated in this ERSD, you consent to exclusively receive through electronic means all notices, disclosures, authorizations, acknowledgements, and other documents that are required to be provided or made available to you by SPD during the course of your electronic signature relationship with SPD.

Client#: 1142344 ACCENLAN3

ACORD™ CERTIFICATE OF LIABILITY INSURANCE

DATE (MM/DD/YYYY) 10/17/2024

THIS CERTIFICATE IS ISSUED AS A MATTER OF INFORMATION ONLY AND CONFERS NO RIGHTS UPON THE CERTIFICATE HOLDER. THIS CERTIFICATE DOES NOT AFFIRMATIVELY OR NEGATIVELY AMEND, EXTEND OR ALTER THE COVERAGE AFFORDED BY THE POLICIES BELOW. THIS CERTIFICATE OF INSURANCE DOES NOT CONSTITUTE A CONTRACT BETWEEN THE ISSUING INSURER(S), AUTHORIZED REPRESENTATIVE OR PRODUCER, AND THE CERTIFICATE HOLDER.

IMPORTANT: If the certificate holder is an ADDITIONAL INSURED, the policy(ies) must have ADDITIONAL INSURED provisions or be endorsed. If SUBROGATION IS WAIVED, subject to the terms and conditions of the policy, certain policies may require an endorsement. A statement on this certificate does not confer any rights to the certificate holder in lieu of such endorsement(s).

PRODUCER	CONTACT NAME: Audry Eagle
USI Southwest Inc. NM - CL 4100 Osuna Road NE Suite 2-203 Albuquerque, NM 87109	PHONE (A/C, No, Ext): 505 262-2621 FAX (A/C, No): E-MAIL ADDRESS: Audry.Eagle@usi.com

INSURER(S) AFFORDING COVERAGE	NAIC #
INSURER A : Donegal Mutual Insurance Company	13692
INSURER B : Builders Trust of New Mexico	99999
INSURER C : Atlantic States Insurance Company	22586
INSURER D :	
INSURER E :	
INSURER F :	

INSURED
Accent Landscape Contractors, Inc.
5919 Edith Blvd. NE
Albuquerque, NM 87107

COVERAGES **CERTIFICATE NUMBER:** **REVISION NUMBER:**

THIS IS TO CERTIFY THAT THE POLICIES OF INSURANCE LISTED BELOW HAVE BEEN ISSUED TO THE INSURED NAMED ABOVE FOR THE POLICY PERIOD INDICATED. NOTWITHSTANDING ANY REQUIREMENT, TERM OR CONDITION OF ANY CONTRACT OR OTHER DOCUMENT WITH RESPECT TO WHICH THIS CERTIFICATE MAY BE ISSUED OR MAY PERTAIN, THE INSURANCE AFFORDED BY THE POLICIES DESCRIBED HEREIN IS SUBJECT TO ALL THE TERMS, EXCLUSIONS AND CONDITIONS OF SUCH POLICIES. LIMITS SHOWN MAY HAVE BEEN REDUCED BY PAID CLAIMS.

INSR LTR	TYPE OF INSURANCE	ADDL INSR	SUBR WVD	POLICY NUMBER	POLICY EFF (MM/DD/YYYY)	POLICY EXP (MM/DD/YYYY)	LIMITS	
A	X COMMERCIAL GENERAL LIABILITY	X	X	CPT9525914	09/01/2024	09/01/2025	EACH OCCURRENCE	$1,000,000
	CLAIMS-MADE X OCCUR						DAMAGE TO RENTED PREMISES (Ea occurrence)	$500,000
							MED EXP (Any one person)	$15,000
							PERSONAL & ADV INJURY	$1,000,000
	GEN'L AGGREGATE LIMIT APPLIES PER:						GENERAL AGGREGATE	$2,000,000
	POLICY X PRO-JECT LOC						PRODUCTS - COMP/OP AGG	$2,000,000
	OTHER:							$
C	AUTOMOBILE LIABILITY	X	X	1000217533	09/01/2024	09/01/2025	COMBINED SINGLE LIMIT (Ea accident)	$1,000,000
	X ANY AUTO						BODILY INJURY (Per person)	$
	OWNED AUTOS ONLY / SCHEDULED AUTOS						BODILY INJURY (Per accident)	$
	X HIRED AUTOS ONLY / X NON-OWNED AUTOS ONLY						PROPERTY DAMAGE (Per accident)	$
								$
A	X UMBRELLA LIAB X OCCUR	X	X	CXL9525914	09/01/2024	09/01/2025	EACH OCCURRENCE	$5,000,000
	EXCESS LIAB CLAIMS-MADE						AGGREGATE	$5,000,000
	DED X RETENTION $0							$
B	WORKERS COMPENSATION AND EMPLOYERS' LIABILITY Y / N		X	WC1000006626	09/01/2024	09/01/2025	X PER STATUTE OTH-ER	
	ANY PROPRIETOR/PARTNER/EXECUTIVE OFFICER/MEMBER EXCLUDED? N	N / A					E.L. EACH ACCIDENT	$2,000,000
	(Mandatory in NH)						E.L. DISEASE - EA EMPLOYEE	$2,000,000
	If yes, describe under DESCRIPTION OF OPERATIONS below						E.L. DISEASE - POLICY LIMIT	$2,000,000
A	Leased/Rented Eq.			CPT9525914	09/01/2024	09/01/2025	$250K Limit/$1000 Ded.	
C	Hlred Auto			1000217533	09/01/2024	09/01/2025	$100k Limit	
	Physical Damage						$100 Comp./$500 Coll	

DESCRIPTION OF OPERATIONS / LOCATIONS / VEHICLES (ACORD 101, Additional Remarks Schedule, may be attached if more space is required)

The General Liability, Automobile and Umbrella policies include an automatic Additional Insured endorsement that provides Additional Insured status to the Certificate Holder and Owner, only when there is a written contract or written agreement between the named insured and the certificate holder and with regard to work performed by or on behalf of the named insured.
The General Liability, Automobile and Workers' Compensation policies provide a Blanket Waiver of
(See Attached Descriptions)

CERTIFICATE HOLDER

City of Santa Fe
PO Box 909
Santa Fe, NM 87504-0909

CANCELLATION

SHOULD ANY OF THE ABOVE DESCRIBED POLICIES BE CANCELLED BEFORE THE EXPIRATION DATE THEREOF, NOTICE WILL BE DELIVERED IN ACCORDANCE WITH THE POLICY PROVISIONS.

AUTHORIZED REPRESENTATIVE

© 1988-2015 ACORD CORPORATION. All rights reserved.

From: Matt Loehman
To: KAHAHANE, ELIZABETH L.
Subject: Re: Horizons Declination – Install a new irrigation system at the Railyard Park
Date: Wednesday, October 16, 2024 1:38:26 PM
Attachments: image001.png

CAUTION: This email originated from outside of the organization. Do not click links or open attachments unless you recognize the sender and know the content is safe.

Good afternoon Lisa,

Thank you very much for the opportunity, but we will decline this procurement.

Best regards,

Matt

Matt Loehman
Executive Director

Horizons of New Mexico
6121 Indian School Rd. NE, Suite 220
Albuquerque, NM 87110

office phone: (505) 345-1540
email: mloehman@horizonsofnewmexico.org
web: www.horizonsofnewmexico.org

The State Use Act helps people with disabilities become gainfully employed, and it saves you valuable time and resources otherwise used during the procurement process.

On Wed, Oct 16, 2024 at 11:56 AM KAHAHANE, ELIZABETH L. <elkahahane@santafenm.gov> wrote:

> Hello Matt,
>
> The City of Santa Fe is seeking a Horizons Determination for the following Scope of Work:
>
> - Install a new irrigation system at the S.F. Railroad Park.

Please let me know if you have any questions.

Thanks!

Best,

Elizabeth "Lisa" Kahahane

Contracts Administrator | Facilities Division | Public Works Dept.

Email: elkahahane@santafenm.gov
M: (505) 795-2439

O: (505) 955-5934



From: DUTTON-LEYDA, TRAVIS K.
To: KAHAHANE, ELIZABETH L.; Purchasing DET
Cc: BOHLMAN, JOSHUA B.
Subject: RE: Request SOW Determination for Irrigation System
Date: Friday, September 27, 2024 9:33:05 AM
Attachments: image003.png

Greetings,

The scope of work as written would be General Services. This determination relates only to that question and is no comment on whether the scope of work or procurement method meet all legal standards. I reserve the right to change this determination if the scope of work differs from the scope of work submitted for the original determination. This procurement must be conducted using the processes and procedures set forth by the City of Santa Fe, Central Purchasing, the Procurement Manual, and state statutes.

Please note:

- Save this email as a PDF and upload it into the corresponding Munis records.
- Check with WorkQuest dba Horizons of New Mexico (vendor # 8673) (mloehman@horizonsofnewmexico.org) if this service appears on their approved list.
- If your request includes anything that needs to be reviewed and preapproved by another city Department/Division, please send your SOW to the corresponding email address, and provide their response to this office when you submit your procurement request for processing.
  -IT components - ereview@santafenm.gov
  -Vehicles – dmjaramillo@santafenm.gov
  -Grants - mtbonifer@santafenm.gov; cmthompson@santafenm.gov
  -Facilities, Furniture, Fixture, Equipment - jsburnett@santafenm.gov_
  -Emergency Related Purchases - bgwilliams@santafenm.gov
  -Asset over $5k - lmstorey@santafenm.gov

- Ensure that the appropriate templates and forms are used https://intranet.santafenm.gov/finance_1 and documented procedures/laws/rules are followed. _
- > $20k per year, when processing this procurement, please ensure the procurement number issued by Munis and the procurement name are used in the appropriate documents and the subject of emails.
- If you are processing a procurement where the forecasted amount is =/> $60k, per NMSA 1978, Section 13-1-102, the procurement method must be ITB (if you choose not to use a cooperative or an existing contract). If you feel you need to process an RFP, you must get an Authorization and Plan approved before you process.
- < $20k per year, one quote is acceptable.
  From $20k to $60k per year, if you aren't using a cooperative or existing contract,

you'll need to provide 3 quotes in your req. Must use the Munis Bid Module after 12/21/2023.

- Please keep this as part of the procurement file for future reference.
- Figure out your funding source and **inform Purchasing**. To ensure that the proper documents and language are used, it is important to identify the funding source for the subsequent contract. For instance, if federal funds are involved, the procurement request and subsequent contract must include the necessary federal language. Therefore, it is crucial to determine the funding source beforehand.
- Please review the pages linked below to determine whether any of the existing contracts/price agreements or cooperative agreements are applicable to this request. You might be able to use an existing price agreement to save time and money.
    - https://www.generalservices.state.nm.us/state-purchasing/statewide-price-agreements/ (if you choose to use a Statewide, you do not need to ask Horizons if they can do the work. State Purchasing must offer the SOW to Horizons prior to placing the award on their website.)
    - https://naspovaluepoint.org/categories/
    - https://www.omniapartners.com/publicsector/contracts
    - https://www.buyboard.com/home.aspx
    - https://www.h-gac.com/Home
    - https://www.gsaelibrary.gsa.gov/
    - https://www.sourcewell-mn.gov/contract-search

- Submit or send your request to the appropriate MS Teams channel or email address:
    - RFPs requests to https://teams.microsoft.com/l/channel/19%3ad63b9c8b586d424fa5eed34177146ac5%40thread.tacv2/RFP%2520Requests?groupId=a367d8c2-992f-4c74-8e7d-0ccb6950c9a1&tenantId=77b69f5a-55ed-4363-8616-4867b0bc707f
    - ITBs requests to https://teams.microsoft.com/l/channel/19%3a48e1e4588c0440a09cfbd9b907ed42d4%40thread.tacv2/ITB%2520Requests?groupId=a367d8c2-992f-4c74-8e7d-0ccb6950c9a1&tenantId=77b69f5a-55ed-4363-8616-4867b0bc707f
    - Determination requests to purchasing_det@santafenm.gov
    - And all other requests to purchasing@santafenm.gov

Thank you for submitting this scope of work for my review.

Regards,

Travis Dutton-Leyda
Chief Procurement Officer

City of Santa Fe
200 Lincoln Avenue
Santa Fe, NM 87501
505-629-8351
tkduttonleyda@santafenm.gov

https://santafenm.gov/finance-2/purchasing-1

Vendor Registration and Current Procurement Opportunities:
https://cityofsantafenmvendors.munisselfservice.com/Vendors/VBids/SearchResults.aspx

Internal Link: https://intranet.santafenm.gov/finance_1

CITY OF SANTA FE
FINANCE

More Procurement, less drama ~ John Blair

From: KAHAHANE, ELIZABETH L. <elkahahane@santafenm.gov>
Sent: Friday, September 27, 2024 9:19 AM
To: Purchasing DET <purchasing_det@santafenm.gov>
Cc: DUTTON-LEYDA, TRAVIS K. <tkduttonleyda@santafenm.gov>; BOHLMAN, JOSHUA B. <jbohlman@santafenm.gov>
Subject: Request SOW Determination for Irrigation System

Good morning,

Facilities Division is requesting a SOW determination for the following:

Installation of a new irrigation system at the Santa Fe Railyard Park

Thank you!

Best,
Elizabeth "Lisa" Kahahane
Contracts Administrator | Facilities Division | Public Works Dept.
Email: elkahahane@santafenm.gov
M: (505) 795-2439
O: (505) 955-5934

CITY OF SANTA FE
FACILITIES

Log # *{Finance use only}*:	
Journal # *{Finance use only}*:	

City of Santa Fe, New Mexico
BUDGET AMENDMENT RESOLUTION (BAR)

DEPARTMENT / DIVISION NAME	DATE
Public Works / Facilities/RYD	10/10/2024

ITEM DESCRIPTION	ORG	OBJECT	PROJECT	INCREASE	DECREASE
EXPENDITURES				*{enter as positive #}*	*{enter as negative #}*
WIP Construction - Railyard IRR & Wtr Harvesting	5150403	572970	PWA2551501	750,000	
REVENUES				*{enter as negative #}*	*{enter as positive #}*
				$ 750,000	$ -

JUSTIFICATION: *(use additional page if needed)*
--Attach supporting documentation/memo

FY25 Budget increase for Railyard Irrigation and Harvesting improvements from available Railyard Fund Balance.

{Complete section below if BAR results in a net change to ANY Fund}	
Fund(s) Affected	Fund Balance Increase/(Decrease)
515	(750,000)
TOTAL:	(750,000)

{Use this form for Finance Committee/ City Council agenda items ONLY}

CITY COUNCIL APPROVAL

City Council Approval Date

Agenda Item #:

De Alva Calabaza — 10/10/2024
Prepared By *{print name}* — Date

Business Operations Manager Signature {optional} — Date

JOHN BURNETT (Dec 17, 2024 12:41 MST)
Department Director Signature — Date

Regina Wheeler
Regina Wheeler (Dec 17, 2024 17:26 MST)

ALEXIS LOTERO (Jan 21, 2025 15:02 MST)
Budget Officer — Date

Finance Director *{≤ $5,000}* — Date

N/A
City Manager *{≤ $60,000}* — Date

Jan 21, 2025

Contract Packet_Railyard Irrigation 12 16 2024 _JB3 TF1 ELK RW2 SB4

Final Audit Report 2024-12-18

Created:	2024-12-16
By:	Elizabeth Kahahane (elkahahane@santafenm.gov)
Status:	Signed
Transaction ID:	CBJCHBCAABAAyUFRQE0QQ32sJGgEDjw3J6IpfkNiOEHl

"Contract Packet_Railyard Irrigation 12 16 2024 _JB3 TF1 ELK RW2 SB4" History

Document created by Elizabeth Kahahane (elkahahane@santafenm.gov)
2024-12-16 - 11:23:57 PM GMT- IP address: 63.232.20.2

Document emailed to JOSHUA BOHLMAN (jbohlman@santafenm.gov) for signature
2024-12-16 - 11:32:27 PM GMT

Email viewed by JOSHUA BOHLMAN (jbohlman@santafenm.gov)
2024-12-17 - 5:17:35 PM GMT- IP address: 104.47.65.254

Document e-signed by JOSHUA BOHLMAN (jbohlman@santafenm.gov)
Signature Date: 2024-12-17 - 5:17:44 PM GMT - Time Source: server- IP address: 63.232.20.2

Document emailed to Melissa McDonald (mamcdonald@santafenm.gov) for signature
2024-12-17 - 5:17:56 PM GMT

Email viewed by Melissa McDonald (mamcdonald@santafenm.gov)
2024-12-17 - 7:08:34 PM GMT- IP address: 63.232.20.2

Document e-signed by Melissa McDonald (mamcdonald@santafenm.gov)
Signature Date: 2024-12-17 - 7:09:18 PM GMT - Time Source: server- IP address: 63.232.20.2

Document emailed to JOHN BURNETT (jsburnett@santafenm.gov) for signature
2024-12-17 - 7:09:21 PM GMT

Email viewed by JOHN BURNETT (jsburnett@santafenm.gov)
2024-12-17 - 7:39:49 PM GMT- IP address: 174.240.21.162

Document e-signed by JOHN BURNETT (jsburnett@santafenm.gov)
Signature Date: 2024-12-17 - 7:41:18 PM GMT - Time Source: server- IP address: 73.228.3.65

Document emailed to rawheeler@santafenm.gov for signature

2024-12-17 - 7:41:20 PM GMT

Email viewed by rawheeler@santafenm.gov

2024-12-18 - 0:26:14 AM GMT- IP address: 104.47.65.254

Signer rawheeler@santafenm.gov entered name at signing as Regina Wheeler

2024-12-18 - 0:26:28 AM GMT- IP address: 63.232.20.2

Document e-signed by Regina Wheeler (rawheeler@santafenm.gov)

Signature Date: 2024-12-18 - 0:26:30 AM GMT - Time Source: server- IP address: 63.232.20.2

Agreement completed.

2024-12-18 - 0:26:30 AM GMT

Contract Packet_Railyard Irrigation 12 16 2024 _JB3 TF1 ELK RW2 SB4 v3

Final Audit Report 2025-01-30

Created:	2025-01-21
By:	JAMES EDWARDS (jwedwards@santafenm.gov)
Status:	Signed
Transaction ID:	CBJCHBCAABAAC5X3kYJsiP5XLKIHmm9ZtP-qeHrszv6v

"Contract Packet_Railyard Irrigation 12 16 2024 _JB3 TF1 ELK RW2 SB4 v3" History

Document created by JAMES EDWARDS (jwedwards@santafenm.gov)
2025-01-21 - 9:53:51 PM GMT- IP address: 63.232.20.2

Document sent to ALEXIS LOTERO (aclotero@santafenm.gov) and ajhopkins@santafenm.gov ajhopkins@santafenm.gov (ajhopkins@santafenm.gov) for signature. One of them to sign
2025-01-21 - 9:58:11 PM GMT

Email viewed by ALEXIS LOTERO (aclotero@santafenm.gov)
2025-01-21 - 9:58:42 PM GMT- IP address: 104.47.64.254

Document e-signed by ALEXIS LOTERO (aclotero@santafenm.gov)
Signature Date: 2025-01-21 - 10:02:24 PM GMT - Time Source: server- IP address: 63.232.20.2

Document sent to JoAnn Lovato (jdlovato@santafenm.gov) and Travis Dutton-Leyda (tkduttonleyda@santafenm.gov) for signature. One of them to sign
2025-01-21 - 10:02:29 PM GMT

Email viewed by Travis Dutton-Leyda (tkduttonleyda@santafenm.gov)
2025-01-22 - 3:10:29 PM GMT- IP address: 98.97.112.124

Document e-signed by Travis Dutton-Leyda (tkduttonleyda@santafenm.gov)
Signature Date: 2025-01-22 - 3:17:25 PM GMT - Time Source: server- IP address: 98.97.112.124

Document emailed to Josie Bolden (jxbolden@santafenm.gov) for signature
2025-01-22 - 3:17:29 PM GMT

Email viewed by Josie Bolden (jxbolden@santafenm.gov)
2025-01-22 - 4:52:34 PM GMT- IP address: 104.47.65.254

Document e-signed by Josie Bolden (jxbolden@santafenm.gov)
Signature Date: 2025-01-22 - 4:52:59 PM GMT - Time Source: server- IP address: 63.232.20.2

Document emailed to EMILY OSTER (ekoster@santafenm.gov) for signature
2025-01-22 - 4:53:05 PM GMT

Email viewed by EMILY OSTER (ekoster@santafenm.gov)
2025-01-25 - 7:13:32 PM GMT- IP address: 174.218.22.98

Document e-signed by EMILY OSTER (ekoster@santafenm.gov)
Signature Date: 2025-01-30 - 6:20:42 AM GMT - Time Source: server- IP address: 63.232.20.2

Agreement completed.
2025-01-30 - 6:20:42 AM GMT

CITY OF SANTA FE

Date: January 30, 2025

To: Mayor Alan Webber and Governing Body (January 26, 2025)
Finance Committee (January 24, 2025)
Public Utilities/ Public Works (January 17, 2025)

Via: Jesse Roach, Interim Public Utilities Department Director JR
Debora Trujillo, Interim Environmental Services Division Director DT

From: Lawrence Garcia, ESD Fleet Manager LG

Subject: Purchase of Two Rear-Loading Collection Vehicle

Vendor Name: Bond Equipment
Vendor Number: 10834

ITEM AND ISSUE:
Public Utilities Department respectfully requests your review and approval of the Purchase of Two Rear-loading Truck, in the Total Amount of $805,068 excluding tax, with Bond Equipment Company Via Texas Local Cooperative Buy Board Contract 732-23, a Texas Purchasing Cooperative, (Lawrence Garcia, ESD Fleet Manager, (505-955-2241 lmgarcia@santafenm.gov).

Action Requested: Public Utilities / Environmental Services respectfully requests your review and approval.

BACKGROUND AND SUMMARY:
Due to the current market, the build time for waste/recycling collection units is two-three years. Environmental Services Division (ESD) has an opportunity to purchase two rear-loading base model units which we can take possession of within FY 25. Bond Equipment Company has two Rear-loading trucks available. The proposed collection vehicles meet ESD required specifications.

The collection vehicles which are proposed for replacement are:

- Asset #54771–a 2014 Crain Carrier which is over ten years old.
- Asset #54772– a 2014 Crain Carrier Which is over ten years old.

PROCUREMENT METHOD:
The procurement method is from Bond Equipment Company via the Texas Cooperative Purchasing Agreement 723-23 Medium and Heavy-Duty Truck, Parts, and Maintenance Repair Services.

Chief Procurement Officer Approval: _____ **Date:** _____
Comment/Exceptions: _____
Supporting Information:

The funding source is:
Fund Name/Number: General Fund/Fund 510
Munis Org Name/Number: ESD Commercial Collection0/5100332
Munis Object Name/Number: Vehicles > 1.5/571000

Budget Officer Approval: Andy Hopkins **Date:** _____
Comment/Exceptions: _____

Grant ☐Yes | ☒ No

Grant: N/A

Grant Manager/Accounting Officer Approval: N/A **Date:** _____
Comment/Exceptions: _____

Project ☐Yes | ☒ No

Project Ledger #: N/A

CAPITAL ASSET (will this procurement result in a tangible item that costs more than $5,000
☒Yes | ☐ No

Asset # (if known): TBD

Repair or Replacement of Existing Equipment:

☒Yes | ☐ No
~If yes -> ☐Repair | ☒ Replacement

The collection vehicles which are proposed for replacement are:

- Asset #54771–a 2014 Crain Carrier which is over ten years old.
- Asset #54772– a 2014 Crain Carrier Which is over ten years old.

The cost of repair and maintenance of these two collection vehicles is high as these trucks are old and are not in good condition. These compounded issues result in higher operational costs to keep older trucks on the road and possible safety issues.

Capital Project:
(New and improvement projects that are going to cost $10,000 or more)
☐ Yes | ☒ No

Anticipated length of project: N/A

Asset Manager Approval: Josie Bolden **Date:**
Comment/Exceptions:

Was this service deemed construction: ☐ Yes | ☒ No
~If yes, does this expenditure exceed $25,000? ☐ Yes | ☐ No
~If yes, did you obtain the appropriate bond? ☐ Yes | ☐ No
~Performance and Payment & Labor - NMSA 1978, Section 13-4-18

Department Approvals:
Vehicles: ☒ Yes | ☐ No See Memo

Approval: **Title:** P/U Dept Director **Date:**
Approval: **Title:** Interim Div Director **Date:**
DEBORA TEN III LO (Feb 12, 2025 14:24 MST)
Comment & Exceptions:

Department Contract Administrator Contact Info: lmgarcia@sanafenm.gov

ATTACHMENTS:

Vendor Quote 38735 including specifications Dated 9/10/2024
Purchasing approval Memo
CES Contract Award Letter including signatures, and pricing

TEXAS LOCAL GOVERNMENT PURCHASING COOPERATIVE BUYBOARD

PRODUCT PURCHASING BASED ON CONTRACT

Customer		City of Santa Fe			1/30/2025
Product Description	LH Drive	Battle Motors	LET2 6X4	diesel	
	Ship to	New Way			
A. Base Price in Bid/Proposal Number		723-23			$189,356.00
B. Published Options *Itemize each item below)					
Crew Cab	3876	Batt-Disconnect to switch	185		
4500RDS-R	11060	Marker lts w/ disconnect	138		
Block Heater	384	Battery box 3 950 CCA	310		
HMX 460	3342	Adjustable seat shock	168		
D46-170	1350	RH Fixed "C"	721		
Pre Cleaner	355				
Tow pins	143				
Air horn	798				
Heated Mirrors	116				
Diff lock controls w buzzer	391				
DCDL Tandem	1118	25 Yard New Way Cobra	170756		
Interaxle controls/buzzer	34	Freight	5000		
Subtotal column 1	22967	Subtotal column 2	177278		
Pubished Options added to Base Price (Subtotal of Column1 Column 2)					$200,245
C. Subtotal of A+ B					$389,601
D. Unpublished Options (Itemize each item below. Not to exceed + 25% of Unpublished)					
DLX Seat	858	Surcharge	975		
		Payment after delivery	8000		
Total Column 1	858	Total Column 2	8975		
Unpublished Options added to Base Price (subtotal of Column 1 + 2)					9833
E. Contract Price Adjustment (if any explain)					
F. Total of C +D + E(Not including Buyboard Fee)					$399,434
G. Quantity Ordered (Units x F) 1 # of Units					399,434
H. Buyboard Fee		400			400
I. Non-Equipment Charges & Credits (ie Ext. Warranty, Trade In, Cost of Factory Trips etc.)			*Cummins Ext Warranty	2700	2700
			*Truck Inspection	0	1500
		Subtotal non equipment changes			
J. TOTAL PURCHASE PRICE INCLUDING (G +H +I)					402,534

Bond Equipment Company Inc.
2946 Irving Blvd
Dallas, TX 75247

Andy Bond
214-637-0760

***Cummins Extended warranty per truck $2700**
***Truck inspection per person $1500**

MEMO

Environmental Services Division
Recycling | Trash | Sustainability
Keep Santa Fe Beautiful

DATE: January 21, 20255

TO: Travis Dutton-Leyda, Chief Procurement Officer

FROM: Lawrence Garcia, ESD Fleet Manager

RE: Purchasing Manuel XV. Cooperative Agreements/ Central Purchasing Authority

ITEM AND ISSUE:
Request for Approval to utilize the Texas Buy Board Medium and Heavy-Duty Trucks, Parts, and Maintenance Repair Service.to purchase two Rear-Loader trucks from Bond Equipment. The Buy Board contract number is #723-23. The Total Amount of this purchase is $804,068 From Bond Equipment vendor #10834.

PROCUREMENT METHOD:
The procurement method is off the Texas Buy Board Contract No 723-23 Via Bond Equipment.

FUNDING SOURCE:
Fund Name/Number: Environmental Services Division Fund/510
Munis Org Name/Number: 5100332 (Commercial Collection)
Munis Object Name/Number: Vehicles >1.5 /571000

ACTION REQUESTED:
Per the City of Santa Fe Purchasing Manual (XV Cooperative Agreement), Environmental Services Division (ESD) is requesting authority to purchase from Bond Equipment via Texas BuyBaord contract # 723-23 Medium and Heavy-Duty Trucks, Parts, and Maintenance Repair Service.

Approval Signature

P.O. Box 400, Austin, Texas 78767
800.695.2919 • info@buyboard.com • buyboard.com

October 18, 2024

Sent via email to: andyb@bondequipment.com

Andy Bond
Bond Equipment Company
2946 Irving Blvd.
Dallas TX 75247

Re: Medium and Heavy-Duty Trucks, Parts, and Maintenance Repair Services
BuyBoard Contract 723-23

The Local Government Purchasing Cooperative (BuyBoard) awarded your company a contract under Medium and Heavy-Duty Trucks, Parts, and Maintenance Repair Services, Contract 723-23 effective 12/1/2023 through November 30, 2024, with two possible one-year renewals. At this time the BuyBoard is renewing your contract through November 30, 2025.

All discounts, terms, and conditions of your contract will remain the same. If you agree to this renewal, there is nothing you need to do. However, if you do not agree to this renewal, you must notify me via email at contractadmin@buyboard.com prior to the start of the renewal term.

Reminder: Once a BuyBoard contract is awarded, vendors must generate a minimum of $15,000 annually or they may not be offered a contract renewal.

If you have questions or comments concerning this renewal, please contact me as soon as possible at contractadmin@buyboard.com . We appreciate your interest in The Local Government Purchasing Cooperative.

Sincerely,

Jim Tulberg

Jim Tulberg
Contract Administrator

1st renewal v.02.13.2020

October 9, 2023

Sent Via Email: andyb@bondequipment.com

Andy Bond
Bond Equipment Company
2946 Irving Blvd
Dallas, TX 75247

Welcome to BuyBoard!

Re: *Notice of National Purchasing Cooperative Award;* Proposal Invitation No. 723-23, Medium and Heavy Duty Trucks, Parts, and Maintenance Repair Service

Congratulations, The National Purchasing Cooperative (National Cooperative) has awarded your company a BuyBoard® contract based on the above-referenced Proposal Invitation. The contract is effective for an initial one-year term of December 1, 2023, through November 30, 2024, and may be subject to two possible one-year renewals. Please refer to the Proposal Invitation for the contract documents, including the National Purchasing Cooperative Vendor Award Agreement and General Terms and Conditions of the Contract.

To review the items your company has been awarded, please review Proposal Tabulation No. 723-23 at www.buyboard.com/vendor. Only items marked as awarded to your company are included in this contract award, and only those awarded items may be sold through the BuyBoard contract. All sales must comply with the contract terms and must be at or below the awarded pricing as set forth in the General Terms and Conditions.

The contract will be posted on the BuyBoard website as an online electronic catalog(s). **You are reminded that, in accordance with the General Terms and Conditions, all purchase orders from National Cooperative members must be processed through the BuyBoard.** Except as expressly authorized in writing by the Cooperative's administrator, you are not authorized to process a purchase order received directly from a National Cooperative member that has not been processed through the BuyBoard or provided to the Cooperative. If you receive a purchase order directly from a National Cooperative member that you have reason to believe has not been received by the National Cooperative or processed through the BuyBoard, you must promptly forward a copy of the purchase order by e-mail to Info@buyboard.com

A list of National Cooperative members is available on the buyboard.com website. Once the contract is active, the BuyBoard vendor relations staff will be contacting you to assist with resources available and provide any support you may need as an awarded BuyBoard vendor.

On behalf of the National Cooperative, we are looking forward to your participation in the program. If you have any questions, feel free to contact me at 800-695-2919.

Sincerely,

Ava Benford, Cooperative Procurement Manager
Texas Association of School Boards, Inc.,
Procurement Administrator for the National Purchasing Cooperative

v.02.01.2021

P.O. Box 400, Austin, Texas 78767
800.695.2919 • info@buyboard.com • buyboard.com

October 9, 2023

Sent Via Email: andyb@bondequipment.com

Andy Bond
Bond Equipment Company
2946 Irving Blvd
Dallas, TX 75247

Welcome to BuyBoard!

Re: *Notice of The Local Government Purchasing Cooperative Contract Award;* Proposal Invitation No. 723-23, Medium and Heavy-Duty Trucks, Parts, and Maintenance Repair Service

Congratulations, The Local Government Purchasing Cooperative (Cooperative) has awarded your company a BuyBoard® contract based on the above-referenced Proposal Invitation. The contract is effective for an initial one-year term of December 1, 2023, through November 30, 2024, and may be subject to two possible one-year renewals. Please refer to the Proposal Invitation for the contract documents, including the General Terms and Conditions of the Contract.

To review the items your company has been awarded, please review Proposal Tabulation No. 723-23 at: www.buyboard.com/vendor. Only items marked as awarded to your company are included in this contract award, and only those awarded items may be sold through the BuyBoard contract. All sales must comply with the contract terms and must be at or below the awarded pricing as set forth in the General Terms and Conditions.

The contract will be posted on the BuyBoard website as an online electronic catalog(s). **You are reminded that, in accordance with the General Terms and Conditions, all purchase orders must be processed through the BuyBoard.** Except as expressly authorized in writing by the Cooperative's administrator, you are not authorized to process a purchase order received directly from a Cooperative member that has not been processed through the BuyBoard or provided to the Cooperative. If you receive a purchase order directly from a Cooperative member that you have reason to believe has not been received by the Cooperative or processed through the BuyBoard, you must promptly forward a copy of the purchase order by email to info@buyboard.com.

A list of Cooperative members is available on the buyboard.com website. Once the contract is active, the BuyBoard vendor relations staff will be contacting you to assist with the resources available and to provide any support you may need as an awarded BuyBoard vendor.

On behalf of the Cooperative, we appreciate your interest in the Cooperative and we are looking forward to your participation in the program. If you have any questions, feel free contact me at 800-695-2919.

Sincerely,

Ava Benford, Cooperative Procurement Manager
Texas Association of School Boards, Inc.,
Administrator for The Local Government Purchasing Cooperative

P.O. Box 469, Austin, Texas 78767
800.695.2919 • bids@buyboard.com • buyboard.com

PROPOSER'S ACCEPTANCE AND AGREEMENT

Proposal Invitation Name Medium and Heavy-Duty Trucks, Parts, and Maintenance Repair Service	**Proposal Due Date/Opening Date and Time** August 24, 2023, at 4:00 PM
Proposal Invitation Number 723-23	**Location of Proposal Opening** Texas Association of School Boards, Inc. BuyBoard Department 12007 Research Blvd. Austin, TX 78759
Contract Term December 1, 2023, through November 30, 2024, with two possible one-year renewals.	**Anticipated Cooperative Board Meeting Date** October 2023

By signature below, the undersigned acknowledges and agrees that you are authorized to submit this Proposal, including making all acknowledgements, consents, and certifications herein, on behalf of Proposer and, to the best of your knowledge, the information provided is true, accurate, and complete.

Bond Equipment Co. Inc.
Name of Proposing Company

8/22/2023
Date

2946 Irving Blvd
Street Address

Signature of Authorized Company Official

Dallas TX 76039
City, State, Zip

James A Bond
Printed Name of Authorized Company Official

214-637-0760
Telephone Number of Authorized Company Official

President
Position or Title of Authorized Company Official

214-637-4731
Fax Number of Authorized Company Official

75-0929505
Federal ID Number

14	**Section 4: Battle Motors Vehicles** Base Model Price for **Battle Motors Low Narrow Tilt (LNT) 4x2 – Diesel** - Heavy Duty, Low Narrow Tilt Cab, Class 6, 7, and 8, GVWR 26,000 - 66,000 lbs., Cummins B6.7, 200-380 HP engine, Allison 3000 RDS transmission, front axle 20,000lbs, single rear axle 26,000lbs, complete with all manufacturer's standard equipment. Unit Price: $161,880.00 Total: $161,880.00 Manufacturer: Battle Motors Manufacturer #: 167858 Item Notes: **PROPOSAL NOTE 1**: Vendors proposing must be approved by the manufacturer to sell, install, and service the brand of equipment submitted. Proposers responding to this Proposal Invitation **shall submit an approval letter** from each manufacturer. Manufacturer authorization letters must include the regions in which equipment may be sold. Manufacturers responding directly to this proposal invitation, in lieu of an authorization letter, must submit a letter explaining that the company is the manufacturer of the products proposed. **PROPOSAL NOTE 2**: A Vendor in Texas must have and maintain for the life of the Contract any Franchise Motor Vehicle Dealer Certificate and/or other license/certificate as required by the Texas Department of Motor Vehicles. If Vendor proposes to serve states other than Texas, Vendor must have any and all licenses or certificates, including franchise motor vehicle dealer certificates or licenses required by each state the Vendor proposes to serve. **Proposers responding to this Proposal Invitation should submit a copy of their dealer certificate(s) and/or license(s).** **PROPOSAL NOTE 3**: Vendors should propose direct replacement models if a vehicle/truck model specified below has been discontinued by the manufacturer. All vehicle ancillary fees to be charged for any purchase from this contract with the exception of **delivery fees** (i.e. applicable state inspection, state title, state registration, dealer document fees, pre-delivery inspection, make ready, and manufacturer destination fees) are to be included in the base model price(s). Vehicle fees not included in the base model price(s) will not be permitted. The Cooperative service fee for vehicles is not a "vehicle fee" and is not to be included in the base price. **Dealer Floor Plan and Lot Insurance** costs will only be allowed for inventory vehicles at the dealer location and/or vehicles scheduled for upfitting by the dealer. These Floor Plan and Lot Insurance fees **shall not** be included in the price of a vehicle for the purpose of this proposal but **must** be listed separately as a line item price on individual quotes for any potential Cooperative member purchase. **PROPOSAL NOTE 4**: Vehicle Optional Equipment will be selected by the Cooperative member at the time of quote/order. Vendors shall submit a COMPLETE catalog(s)/pricelist(s) OF ALL OPTIONAL EQUIPMENT AND PARTS with their Proposal response or the Proposal will not be considered. Vendors shall submit catalog(s)/pricelist(s) in a readily available and readable electronic format, with Excel or searchable PDF preferred. **No paper catalogs or manufacturer/vendor websites will be accepted.**

15	**Section 4: Battle Motors Vehicles** Base Model Price for **Battle Motors Low Entry Tilt 2 (LET2) 4x2 – Diesel** - Heavy Duty, Low Entry Tilt Cab, Class 7 and 8, GVWR 46,000 - 72,000 lbs., Cummins L9, 300 - 430 HP engine, Allison 3000 RDS transmission, front axle 20,000lbs, single rear axle 26,000lbs, complete with all manufacturer's standard equipment. Unit Price: $175,468.00 Total: $175,468.00 Manufacturer: Battle Motors Manufacturer #: 167858 Item Notes: **PROPOSAL NOTE 1:** Vendors proposing must be approved by the manufacturer to sell, install, and service the brand of equipment submitted. Proposers responding to this Proposal Invitation **shall submit an approval letter** from each manufacturer. Manufacturer authorization letters must include the regions in which equipment may be sold. Manufacturers responding directly to this proposal invitation, in lieu of an authorization letter, must submit a letter explaining that the company is the manufacturer of the products proposed. **PROPOSAL NOTE 2:** A Vendor in Texas must have and maintain for the life of the Contract any Franchise Motor Vehicle Dealer Certificate and/or other license/certificate as required by the Texas Department of Motor Vehicles. If Vendor proposes to serve states other than Texas, Vendor must have any and all licenses or certificates, including franchise motor vehicle dealer certificates or licenses required by each state the Vendor proposes to serve. **Proposers responding to this Proposal Invitation should submit a copy of their dealer certificate(s) and/or license(s). PROPOSAL NOTE 3:** Vendors should propose direct replacement models if a vehicle/truck model specified below has been discontinued by the manufacturer. All vehicle ancillary fees to be charged for any purchase from this contract with the exception of **delivery fees** (i.e. applicable state inspection, state title, state registration, dealer document fees, pre-delivery inspection, make ready, and manufacturer destination fees) are to be included in the base model price(s). Vehicle fees not included in the base model price(s) will not be permitted. The Cooperative service fee for vehicles is not a "vehicle fee" and is not to be included in the base price. **Dealer Floor Plan and Lot Insurance** costs will only be allowed for inventory vehicles at the dealer location and/or vehicles scheduled for upfitting by the dealer. These Floor Plan and Lot Insurance fees **shall not** be included in the price of a vehicle for the purpose of this proposal but **must** be listed separately as a line item price on individual quotes for any potential Cooperative member purchase. **PROPOSAL NOTE 4:** Vehicle Optional Equipment will be selected by the Cooperative member at the time of quote/order. Vendors shall submit a COMPLETE catalog(s)/pricelist(s) OF ALL OPTIONAL EQUIPMENT AND PARTS with their Proposal response or the Proposal will not be considered. Vendors shall submit catalog(s)/pricelist(s) in a readily available and readable electronic format, with Excel or searchable PDF preferred. **No paper catalogs or manufacturer/vendor websites will be accepted.**

18	**Section 4: Battle Motors Vehicles** Base Model Price for **Battle Motors Low Narrow Tilt (LNT) 4x2 – Electric** - Heavy Duty, Low Narrow Tilt Cab, Class 6 - 8, GVWR 26,000 - 54,000lbs, BorgWarner Cascadia Motion HVH410-150, 500 HP, Direct Drive transmission, front axle 20,000lbs, single rear axle 26,000lbs, complete with all manufacturer's standard equipment.

Unit Price: $326,886.00 Total: $326,886.00

Manufacturer: Battle Motors

Manufacturer #: 167858

Item Notes: **PROPOSAL NOTE 1:** Vendors proposing must be approved by the manufacturer to sell, install, and service the brand of equipment submitted. Proposers responding to this Proposal Invitation **shall submit an approval letter** from each manufacturer. Manufacturer authorization letters must include the regions in which equipment may be sold. Manufacturers responding directly to this proposal invitation, in lieu of an authorization letter, must submit a letter explaining that the company is the manufacturer of the products proposed. **PROPOSAL NOTE 2:** A Vendor in Texas must have and maintain for the life of the Contract any Franchise Motor Vehicle Dealer Certificate and/or other license/certificate as required by the Texas Department of Motor Vehicles. If Vendor proposes to serve states other than Texas, Vendor must have any and all licenses or certificates, including franchise motor vehicle dealer certificates or licenses required by each state the Vendor proposes to serve. **Proposers responding to this Proposal Invitation should submit a copy of their dealer certificate(s) and/or license(s). PROPOSAL NOTE 3:** Vendors should propose direct replacement models if a vehicle/truck model specified below has been discontinued by the manufacturer. All vehicle ancillary fees to be charged for any purchase from this contract with the exception of **delivery fees** (i.e. applicable state inspection, state title, state registration, dealer document fees, pre-delivery inspection, make ready, and manufacturer destination fees) are to be included in the base model price(s). Vehicle fees not included in the base model price(s) will not be permitted. The Cooperative service fee for vehicles is not a "vehicle fee" and is not to be included in the base price. **Dealer Floor Plan and Lot Insurance** costs will only be allowed for inventory vehicles at the dealer location and/or vehicles scheduled for upfitting by the dealer. These Floor Plan and Lot Insurance fees **shall not** be included in the price of a vehicle for the purpose of this proposal but **must** be listed separately as a line item price on individual quotes for any potential Cooperative member purchase. **PROPOSAL NOTE 4:** Vehicle Optional Equipment will be selected by the Cooperative member at the time of quote/order. Vendors shall submit a COMPLETE catalog(s)/pricelist(s) OF ALL OPTIONAL EQUIPMENT AND PARTS with their Proposal response or the Proposal will not be considered. Vendors shall submit catalog(s)/pricelist(s) in a readily available and readable electronic format, with Excel or searchable PDF preferred. **No paper catalogs or manufacturer/vendor websites will be accepted.**

19 **Section 4: Battle Motors Vehicles**

Base Model Price for **Battle Motors Low Entry Tilt II (LET2) 4x2 – Electric** - Heavy Duty, Low Entry Tilt Cab, Class 6-8, GVWR 33,000 - 72,000lbs, BorgWarner Cascadia Motion HVH410-150, 500 HP, Two Speed Powershift transmission, front axle 20,000lbs, single rear axle 26,000lbs, complete with all manufacturer's standard equipment.

Unit Price: $375,540.00 Total: $375,540.00

Manufacturer: Battle Motors

Manufacturer #: 167858

Item Notes: **PROPOSAL NOTE 1:** Vendors proposing must be approved by the manufacturer to sell, install, and service the brand of equipment submitted. Proposers responding to this Proposal Invitation **shall submit an approval letter** from each manufacturer. Manufacturer authorization letters must include the regions in which equipment may be sold. Manufacturers responding directly to this proposal invitation, in lieu of an authorization letter, must submit a letter explaining that the company is the manufacturer of the products proposed. **PROPOSAL NOTE 2:** A Vendor in Texas must have and maintain for the life of the Contract any Franchise Motor Vehicle Dealer Certificate and/or other license/certificate as required by the Texas Department of Motor Vehicles. If Vendor proposes to serve states other than Texas, Vendor must have any and all licenses or certificates, including franchise motor vehicle dealer certificates or licenses required by each state the Vendor proposes to serve. **Proposers responding to this Proposal Invitation should submit a copy of their dealer certificate(s) and/or license(s). PROPOSAL NOTE 3:** Vendors should propose direct replacement models if a vehicle/truck model specified below has been discontinued by the manufacturer. All vehicle ancillary fees to be charged for any purchase from this contract with the exception of **delivery fees** (i.e. applicable state inspection, state title, state registration, dealer document fees, pre-delivery inspection, make ready, and manufacturer destination fees) are to be included in the base model price(s). Vehicle fees not included in the base model price(s) will not be permitted. The Cooperative service fee for vehicles is not a "vehicle fee" and is not to be included in the base price. **Dealer Floor Plan and Lot Insurance** costs will only be allowed for inventory vehicles at the dealer location and/or vehicles scheduled for upfitting by the dealer. These Floor Plan and Lot Insurance fees **shall not** be included in the price of a vehicle for the purpose of this proposal but **must** be listed separately as a line item price on individual quotes for any potential Cooperative member purchase. **PROPOSAL NOTE 4:** Vehicle Optional Equipment will be selected by the Cooperative member at the time of quote/order. Vendors shall submit a COMPLETE catalog(s)/pricelist(s) OF ALL OPTIONAL EQUIPMENT AND PARTS with their Proposal response or the Proposal will not be considered. Vendors shall submit catalog(s)/pricelist(s) in a readily available and readable electronic format, with Excel or searchable PDF preferred. **No paper catalogs or manufacturer/vendor websites will be accepted.**

20 **Section 5: Battle Motors Model Vehicles OPTIONAL EQUIPMENT and PARTS**

Discount (%) off all **Original Equipment Manufacturer (OEM) Options.** Manufacturer specification sheets and upgrade options catalog/pricelist MUST be included, or proposal will not be considered.

Total: 10%

Item Notes: **PROPOSAL NOTE 4:** Vehicle Optional Equipment will be selected by the Cooperative member at the time of quote/order. Vendors shall submit a COMPLETE catalog(s)/pricelist(s) OF ALL OPTIONAL EQUIPMENT AND PARTS with their Proposal response or the Proposal will not be considered. Vendors shall submit catalog(s)/pricelist(s) in a readily available and readable electronic format, with Excel or searchable PDF preferred. **No paper catalogs or manufacturer/vendor websites will be accepted.**

Vendors proposing multiple manufacturer product lines and/or catalog/pricelist per line item must submit the information as follows or proposal may not be considered:

- Select "Add Alternate" for each additional manufacturer product line and/or catalog/pricelist proposed
- Vendor's must list one specific percentage discount for each manufacturer and/or catalog/pricelist listed

Item Attributes

1. State Name of Catalog/Pricelist Proposed with Discount Percentage

NOTE: Do not include SKU, Reference Numbers, Websites, and/or "See Attached/Enclosed"

Options Catalog by Model

21 **Section 5: Battle Motors Model Vehicles OPTIONAL EQUIPMENT and PARTS**

Discount (%) off all **Third Party Options (not OEM) and Unpublished Options and Equipment.** Third Party (not OEM) specification sheets and upgrade options catalog/pricelist MUST be included, or proposal will not be considered.

Total: 0%

Item Notes: **PROPOSAL NOTE 4:** Vehicle Optional Equipment will be selected by the Cooperative member at the time of quote/order. Vendors shall submit a COMPLETE catalog(s)/pricelist(s) OF ALL OPTIONAL EQUIPMENT AND PARTS with their Proposal response or the Proposal will not be considered. Vendors shall submit catalog(s)/pricelist(s) in a readily available and readable electronic format, with Excel or searchable PDF preferred. **No paper catalogs or manufacturer/vendor websites will be accepted.**

Vendors proposing multiple manufacturer product lines and/or catalog/pricelist per line item must submit the information as follows or proposal may not be considered:

- Select "Add Alternate" for each additional manufacturer product line and/or catalog/pricelist proposed
- Vendor's must list one specific percentage discount for each manufacturer and/or catalog/pricelist listed

Item Attributes

1. State Name of Catalog/Pricelist Proposed with Discount Percentage

NO THIRD PARTY OPTIONS CATALOG

22 **Section 5: Battle Motors Model Vehicles OPTIONAL EQUIPMENT and PARTS**

Discount (%) off all Original Equipment Manufacturer (OEM) Parts.

Total: 15%

Item Notes: **PROPOSAL NOTE 4:** Vehicle Optional Equipment will be selected by the Cooperative member at the time of quote/order. Vendors shall submit a COMPLETE catalog(s)/pricelist(s) OF ALL OPTIONAL EQUIPMENT AND PARTS with their Proposal response or the Proposal will not be considered. Vendors shall submit catalog(s)/pricelist(s) in a readily available and readable electronic format, with Excel or searchable PDF preferred. **No paper catalogs or manufacturer/vendor websites will be accepted.**

Vendors proposing multiple manufacturer product lines and/or catalog/pricelist per line item must submit the information as follows or proposal may not be considered:

- Select **"Add Alternate"** for each additional manufacturer product line and/or catalog/pricelist proposed
- Vendor's must list one specific percentage discount for each manufacturer and/or catalog/pricelist listed

Item Attributes

1. State Name of Catalog/Pricelist Proposed with Discount Percentage

NOTE: Do not include SKU, Reference Numbers, Websites, and/or "See Attached/Enclosed"

Battle list price only 2023

23 **Section 5: Battle Motors Model Vehicles OPTIONAL EQUIPMENT and PARTS**

Discount (%) off all Extended Service Maintenance Agreements.

Total: 0%

Item Notes: **PROPOSAL NOTE 4:** Vehicle Optional Equipment will be selected by the Cooperative member at the time of quote/order. Vendors shall submit a COMPLETE catalog(s)/pricelist(s) OF ALL OPTIONAL EQUIPMENT AND PARTS with their Proposal response or the Proposal will not be considered. Vendors shall submit catalog(s)/pricelist(s) in a readily available and readable electronic format, with Excel or searchable PDF preferred. **No paper catalogs or manufacturer/vendor websites will be accepted.**

Vendors proposing multiple manufacturer product lines and/or catalog/pricelist per line item must submit the information as follows or proposal may not be considered:

- Select **"Add Alternate"** for each additional manufacturer product line and/or catalog/pricelist proposed
- Vendor's must list one specific percentage discount for each manufacturer and/or catalog/pricelist listed

Item Attributes

1. State Name of Catalog/Pricelist Proposed with Discount Percentage

Catalog N/A

24	**Section 5: Battle Motors Model Vehicles OPTIONAL EQUIPMENT and PARTS** Discount (%) off all **Floor Plan Insurance and Lot Insurance** (dealer inventory vehicles and upfitting vehicles). Total: 0%

Item Notes: **PROPOSAL NOTE 4: Vehicle Optional Equipment will be selected by the Cooperative member at the time of quote/order. Vendors shall submit a COMPLETE catalog(s)/pricelist(s) OF ALL OPTIONAL EQUIPMENT AND PARTS with their Proposal response or the Proposal will not be considered. Vendors shall submit catalog(s)/pricelist(s) in a readily available and readable electronic format, with Excel or searchable PDF preferred. No paper catalogs or manufacturer/vendor websites will be accepted.**

Vendors proposing multiple manufacturer product lines and/or catalog/pricelist per line item must submit the information as follows or proposal may not be considered:

- Select **"Add Alternate"** for each additional manufacturer product line and/or catalog/pricelist proposed
- Vendor's must list one specific percentage discount for each manufacturer and/or catalog/pricelist listed

Item Attributes

1. State Name of Catalog/Pricelist Proposed with Discount Percentage

NOTE: Do not include SKU, Reference Numbers, Websites, and/or "See Attached/Enclosed".

Catalog N/A

25	**Section 6: Battle Motors Model Vehicles Delivery Fees and Labor Rate for Installation and Repair Service** **Not to Exceed** hourly labor rate for Medium and Heavy-Duty Truck Installation and or Repair Service. Quantity: 1 UOM: Hourly Labor Rate Price: $176.00 Total: $176.00
26	**Section 6: Battle Motors Model Vehicles Delivery Fees and Labor Rate for Installation and Repair Service** **Not to Exceed** hourly labor rate for Paint and Body Repair. Quantity: 1 UOM: Hourly Labor Rate Price: $145.00 Total: $145.00
27	**Section 6: Battle Motors Model Vehicles Delivery Fees and Labor Rate for Installation and Repair Service** **Not to Exceed** per mile delivery fee for Medium and Heavy-Duty Trucks. Quantity: 1 UOM: Per Mile Delivery Fee Price: $3.85 Total: $3.85

PROPOSAL FORMS PART 1: COMPLIANCE FORMS

INSTRUCTIONS:

Proposer must review and complete all forms in this Proposal Forms Part 1:

- Proposal Acknowledgements
- Felony Conviction Disclosure
- Resident/Nonresident Certification
- Debarment Certification
- Vendor Employment Certification
- No Boycott Verification
- No Excluded Nation or Foreign Terrorist Organization Certification
- Historically Underutilized Business Certification
- Acknowledgement of BuyBoard Technical Requirements
- Construction-Related Goods and Services Affirmation
- Deviation and Compliance
- Vendor Consent for Name Brand Use
- Confidential/Proprietary Information
- EDGAR Vendor Certification
- Compliance Forms Signature Page

An authorized representative of Proposer *must initial in the bottom right corner of each page* where indicated and complete and sign the Compliance Forms Signature Page. Proposer's failure to fully complete, initial, and sign forms as required may result in your Proposal being rejected as non-responsive.

PROPOSAL ACKNOWLEDGEMENTS

The proposing company ("you" or "your") hereby acknowledges and agrees as follows:

1. You have carefully examined and understand all information and documentation associated with this Proposal Invitation, including the Instructions to Proposers, General Information, General Terms and Conditions, attachments/forms, appendices, item specifications, and line items (collectively "Requirements");
2. By your response ("Proposal") to this Proposal Invitation, you propose to supply the products or services submitted at the pricing quoted in your Proposal and in strict compliance with the Requirements, unless specific deviations or exceptions are noted in the Proposal;
3. By your Proposal, you acknowledge and certify all items set forth in the General Terms and Conditions, Section B.12 (Certifications), including all non-collusion certifications and certifications regarding legal, ethical, and other matters set forth therein.
4. Any and all deviations and exceptions to the Requirements have been noted in your Proposal on the required form and no others will be claimed;

Initial: AB

5. If the Cooperative accepts any part of your Proposal and awards you a Contract, you will furnish all awarded products or services at the pricing quoted and in strict compliance with the Requirements (unless specific deviations or exceptions are noted on the required form and accepted by the Cooperative), including without limitation the Requirements related to:
   a. conducting business with Cooperative members, including offering pricing to members that is the best you offer compared to similarly situated customers in similar circumstances;
   b. payment of a service fee in the amount specified and as provided for in this Proposal Invitation;
   c. the **possible** award of a piggy-back contract by the National Purchasing Cooperative or nonprofit entity, in which event you will offer the awarded products and services in accordance with the Requirements; and
   d. submitting price sheets or catalogs in the proper format as required by the Cooperative as a prerequisite to activation of your Contract;
6. You have clearly identified on the included form any information in your Proposal that you believe to be confidential or proprietary or that you do not consider to be public information subject to public disclosure under the Texas Public Information Act or similar public information law;
7. The individual submitting this Proposal is duly authorized to enter into the contractual relationship represented by this Proposal Invitation on your behalf and bind you to the Requirements, and such individual (and any individual signing a form or Proposal document) is authorized and has the requisite knowledge to provide the information and make the representations and certifications required in the Requirements;
8. You have carefully reviewed your Proposal, and certify that all information provided is true, complete, and accurate to the best of your knowledge, and you authorize the Cooperative to take such action as it deems appropriate to verify such information; and
9. Any misstatement, falsification, or omission in your Proposal, whenever or however discovered, will be grounds for disqualifying you from consideration for a contract award under this Proposal Invitation, termination of a contract award, or any other remedy or action provided for in the General Terms and Conditions or by law.

FELONY CONVICTION DISCLOSURE

Subsection (a) of Section 44.034 of the Texas Education Code (Notification of Criminal History of Contractor) states: "A person or business entity that enters into a contract with a school district must give advance notice to the district if the person or an owner or operator has been convicted of a felony. The notice must include a general description of the conduct resulting in the conviction of a felony."

Section 44.034 further states in Subsection (b): "A school district may terminate a contract with a person or business entity if the district determines that the person or business entity failed to give notice as required by Subsection (a) or misrepresented the conduct resulting in the conviction. The district must compensate the person or business entity for services performed before the termination of the contract."

Please check (√) one of the following:

☐ My company is a publicly-held corporation. (Advance notice requirement does not apply to publicly-held corporation.)
☒ My company is not owned or operated by anyone who has been convicted of a felony.
☐ My company is owned/operated by the following individual(s) who has/have been convicted of a felony:

Name of Felon(s): _____

Details of Conviction(s): _____

Initial: AB

RESIDENT/NONRESIDENT CERTIFICATION

Chapter 2252, Subchapter A, of the Texas Government Code establishes certain requirements applicable to proposers who are not Texas residents. Under the statute, a "resident" proposer is a person whose principal place of business is in Texas, including a contractor whose ultimate parent company or majority owner has its principal place of business in Texas. A "nonresident" proposer is a person who is not a Texas resident. Please indicate the status of your company as a "resident" proposer or a "nonresident" proposer under these definitions.

Please check (√) one of the following:

☑ I certify that my company is a **Resident Proposer.**
☐ I certify that my company is a **Nonresident Proposer.**

If your company is a Nonresident Proposer, you must provide the following information for your resident state (the state in which your company's principal place of business is located):

Company Name _____ Address _____

City _____ State _____ Zip Code _____

A. Does your resident state require a proposer whose principal place of business is in Texas to under-price proposers whose resident state is the same as yours by a prescribed amount or percentage to receive a comparable contract?

☐ Yes ☐ No

B. What is the prescribed amount or percentage? $_____ or _____%

DEBARMENT CERTIFICATION

By signature on the Compliance Forms Signature Page, I certify that neither my company nor an owner or principal of my company has been debarred, suspended or otherwise made ineligible for participation in Federal Assistance programs under Executive Order 12549, "Debarment and Suspension," as described in the Federal Register and Rules and Regulations. Neither my company nor an owner or principal of my company is currently listed on the government-wide exclusions in SAM, debarred, suspended, or otherwise excluded by agencies or declared ineligible under any statutory or regulatory authority. My company agrees to immediately notify the Cooperative and all Cooperative members with pending purchases or seeking to purchase from my company if my company or an owner or principal is later listed on the government-wide exclusions in SAM, or is debarred, suspended, or otherwise excluded by agencies or declared ineligible under any statutory or regulatory authority.

VENDOR EMPLOYMENT CERTIFICATION

Section 44.031(b) of the Texas Education Code establishes certain criteria that a school district must consider when determining to whom to award a contract. Among the criteria for certain contracts is whether the vendor or the vendor's ultimate parent or majority owner (i) has its principal place of business in Texas; or (ii) employs at least 500 people in Texas. If neither your company nor the ultimate parent company or majority owner has its principal place of business in Texas, does your company, ultimate parent company, or majority owner employ at least 500 people in Texas?

Please check (√) one of the following:

☐ Yes ☒ No

Initial: AB

NO BOYCOTT VERIFICATION

A Texas governmental entity may not enter into a contract with a value of $100,000 or more that is to be paid wholly or partly from public funds with a company (excluding a sole proprietorship) that has 10 or more full-time employees for goods or services unless the contract contains a written verification from the company that it: (1) does not boycott Israel and will not boycott Israel during the term of the contract (TEX. GOV'T CODE Ch. 2271), (2) does not boycott energy companies and will not boycott energy companies during the term of the contract (TEX. GOV'T CODE Ch. 2274 effective September 1, 2021), and (3) does not have a practice, policy, guidance, or directive that discriminates against a firearm entity or firearm trade association and will not discriminate during the term of the contract against a firearm entity or firearm trade association (TEX. GOV'T CODE Ch. 2274 effective September 1, 2021). Accordingly, this certification form is included to the extent required by law.

"Boycott Israel" means refusing to deal with, terminating business activities with, or otherwise taking any action that is intended to penalize, inflict economic harm on, or limit commercial relations specifically with Israel, or with a person or entity doing business in Israel or in an Israeli-controlled territory, but does not include an action made for ordinary business purposes. TEX. GOV'T CODE §808.001(1).

"Boycott energy company" means, without an ordinary business purpose, refusing to deal with, terminating business activities with, or otherwise taking any action that is intended to penalize, inflict economic harm on, or limit commercial relations with a company because the company: (A) engages in the exploration, production, utilization, transportation, sale, or manufacturing of fossil fuel-based energy and does not commit or pledge to meet environmental standards beyond applicable federal and state law; or (B) does business with a company described by Paragraph (A). TEX. GOV'T CODE §809.001(1) (effective September 1, 2021).

"Discriminate against a firearm entity or firearm trade association" means, (A) with respect to the entity or association, to: (i) refuse to engage in the trade of any goods or services with the entity or association based solely on its status as a firearm entity or firearm trade association; (ii) refrain from continuing an existing business relationship with the entity or association based solely on its status as a firearm entity or firearm trade association; or (iii) terminate an existing business relationship with the entity or association based solely on its status as a firearm entity or firearm trade association; and (B) does not include: (i) the established policies of a merchant, retail seller, or platform that restrict or prohibit the listing or selling of ammunition, firearms, or firearm accessories; and (ii) a company's refusal to engage in the trade of any goods or services, decision to refrain from continuing an existing business relationship, or decision to terminate an existing business relationship: (aa) to comply with federal, state, or local law, policy, or regulations or a directive by a regulatory agency; or (bb) for any traditional business reason that is specific to the customer or potential customer and not based solely on an entity's or association's status as a firearm entity or firearm trade association. TEX. GOV'T CODE §2274.001(3) (effective September 1, 2021).

By signature on the Compliance Forms Signature Page, to the extent applicable, I certify and verify that Vendor does not boycott Israel, boycott energy companies, or discriminate against a firearm entity or firearm trade association and will not do so during the term of any contract awarded under this Proposal Invitation, that this certification is true, complete and accurate, and that I am authorized by my company to make this certification.

Initial: AB

NO EXCLUDED NATION OR FOREIGN TERRORIST ORGANIZATION CERTIFICATION

Chapter 2252 of the Texas Government Code provides that a Texas governmental entity may not enter into a contract with a company engaged in active business operations with Sudan, Iran, or a foreign terrorist organization – specifically, any company identified on a list prepared and maintained by the Texas Comptroller under Texas Government Code §§806.051, 807.051, or 2252.153. (A company that the U.S. Government affirmatively declares to be excluded from its federal sanctions regime relating to Sudan, Iran, or any federal sanctions regime relating to a foreign terrorist organization is not subject to the contract prohibition.)

By signature on the Compliance Forms Signature Page, I certify and verify that Vendor is not on the Texas Comptroller's list identified above; that this certification is true, complete and accurate; and that I am authorized by my company to make this certification.

HISTORICALLY UNDERUTILIZED BUSINESS CERTIFICATION

A Proposer that has been certified as a Historically Underutilized Business (also known as a Minority/Women Business Enterprise or "MWBE" and all referred to in this form as a "HUB") is encouraged to indicate its HUB certification status when responding to this Proposal Invitation. The BuyBoard website will indicate HUB certifications for awarded Vendors that properly indicate and document their HUB certification on this form. *(Please check (√) all that apply)*

☐ I certify that my company has been certified as a HUB in the following categories:

☐ **Minority Owned Business** ☐ **Women Owned Business**
☐ **Service-Disabled Veteran Owned Business (veteran defined by 38 U.S.C. §101(2), who has a service-connected disability as defined by 38 U.S.C. § 101(16), and who has a disability rating of 20% or more as determined by the U. S. Department of Veterans Affairs or Department of Defense)**

Certification Number: _____

Name of Certifying Agency: _____

☒ My company has NOT been certified as a HUB.

ACKNOWLEDGEMENT OF BUYBOARD TECHNICAL REQUIREMENTS

Vendor shall review the BuyBoard Technical Requirements included in this Proposal Invitation. By signature on the Compliance Forms Signature Page, the undersigned affirms that Proposer has obtained a copy of the BuyBoard Technical Requirements, has read and understands the requirements, and certifies that Vendor is able to meet and will comply with those requirements except as follows: *[List and explain BuyBoard Technical Requirements, if any, to which your company cannot or will not comply.]*

_____

_____

Note: In accordance with the General Terms and Conditions of the Contract, to the extent Vendor is awarded a Contract under this Proposal Invitation but is unable or unwilling to meet the applicable BuyBoard Technical Requirements, the information available on the BuyBoard for Vendor's awarded products or services may be limited, potentially placing Vendor at a disadvantage and impacting the ability of Cooperative members to search, find, review, and purchase Vendor's awarded products and services on the BuyBoard website. Further, to the extent Vendor has acknowledged ability to meet and comply with the BuyBoard Technical Requirements, any subsequent failure or refusal by Vendor to promptly provide information upon request to the Cooperative administrator in accordance with those technical requirements may be deemed an event of default under the Contract. **Initial:** AB

P.O. Box 400, Austin, Texas 78767
800.695.2919 • bids@buyboard.com • buyboard.com

CONSTRUCTION-RELATED GOODS AND SERVICES AFFIRMATION

The Cooperative issued the BuyBoard Procurement and Construction-Related Goods and Services Advisory for Texas Members ("Advisory"), which provides information specifically relevant to the procurement of construction-related goods and services by Texas Cooperative members. The Advisory, available at buyboard.com/Vendor/Resources.aspx, provides an overview of certain legal requirements that are potentially relevant to a Cooperative member's procurement of construction or construction-related goods and services, including those for projects that may involve or require architecture, engineering or independent testing services. A copy of the Advisory can also be provided upon request. Because many BuyBoard contracts include goods or installation services that might be considered construction-related, Proposer must make this Construction Related-Goods and Services Affirmation regardless of type of goods or services associated with this Proposal Invitation.

A contract awarded under this Proposal Invitation covers only the specific goods and/or services awarded by the Cooperative. As explained in the Advisory ("Advisory"), **Texas law prohibits the procurement of architecture or engineering services through a purchasing cooperative. This Proposal Invitation and any Contract awarded thereunder does not include such services. Architecture or engineering services must be procured by a Cooperative member separately, in accordance with the Professional Services Procurement Act (Chapter 2254 of the Texas Government Code) and other applicable law and local policy.**

By signature on the Compliance Forms Signature Page, Proposer affirms that Proposer has obtained a copy of the Advisory, has read and understands the Advisory, and is authorized by Proposer to make this affirmation. If Proposer sells construction-related goods or services to a Cooperative member under a Contract awarded under this Proposal Invitation, Proposer will comply with the Advisory and applicable legal requirements, make a good faith effort to make its Cooperative member customers or potential Cooperative member customers aware of such requirements, and provide a Cooperative member with a copy of the Advisory before accepting the member's Purchase Order or other agreement for construction-related goods or services.

Initial: AB

DEVIATION AND COMPLIANCE

If your company intends to deviate from the General Terms and Conditions, Proposal Specifications or other requirements associated with this Proposal Invitation, you MUST list all such deviations on this form, and provide complete and detailed information regarding the deviations on this form or an attachment to this form. Prior to completing this form, Vendor shall review the General Terms and Conditions section B.4 (Deviations from Item Specifications and General Terms and Conditions). Please note that, as provided in section B.4, certain provisions of the General Terms and Conditions are NOT subject to deviation, and certain deviations will be deemed rejected without further action by the Cooperative. Any attempted deviation, whether directly or indirectly, to provisions identified in this Proposal Invitation as not subject to deviation shall be deemed rejected by the Cooperative and, unless otherwise withdrawn by Vendor, may result in Vendor's Proposal being rejected in its entirety.

The Cooperative will consider any deviations in its contract award decision and reserves the right to accept or reject a proposal based upon any submitted deviation.

In the absence of any deviation identified and described in accordance with the above, your company must fully comply with the General Terms and Conditions, Proposal Specifications and all other requirements associated with this Proposal Invitation if awarded a Contract under this Proposal Invitation. A deviation will not be effective unless accepted by the Cooperative. The Cooperative, by and through the Cooperative administrator, may, in its sole discretion, seek clarification from and/or communicate with Proposer(s) regarding any submitted deviation, consistent with general procurement principles of fair competition. The Cooperative reserves the right to accept or reject a Proposal based upon any submitted deviation.

Please check (√) one of the following:

☒ **No**; Deviations
☐ **Yes**; Deviations

List and fully explain any deviations you are submitting:

Initial: AB

P.O. Box 400, Austin, Texas 78767
800.695.2919 • bids@buyboard.com • buyboard.com

VENDOR CONSENT FOR NAME BRAND USE

BuyBoard members seeking to make purchases using a Contract awarded under this Proposal Invitation may view information regarding awarded Vendors, including but not limited to product catalogs, pricelists, pricing, and Proposals, through the BuyBoard website. To improve and enhance the experience of BuyBoard members seeking to procure goods and services under the Contract utilizing the BuyBoard website, any Vendor logo, product images, and similar brand and trademark information provided by Vendor for purposes of the Contract ("Vendor Information") may be posted on the BuyBoard website.

You acknowledge that, by submitting your Proposal, unless you specifically opt out below, you consent to use of your company's Vendor Information on the BuyBoard website if awarded a Contract. You further acknowledge that whether, where, and when to include the Vendor Information on the BuyBoard website shall be at the sole discretion of the BuyBoard Administrator. Vendor retains, however, the right of general quality control over the BuyBoard Administrator's authorized display of proprietary Vendor Information. Neither the BuyBoard nor its administrator will be responsible for the use or distribution of Vendor Information by BuyBoard members or any other third party using the BuyBoard website. This Vendor Consent shall be effective for the full term of the Contract, including renewals, unless Vendor provides a signed, written notice revoking consent to contractadmin@buyboard.com. BuyBoard shall have up to thirty days from the date of receipt of a termination or revocation of a Vendor Consent to remove Vendor information from the BuyBoard website.

This Vendor Consent is subject to the Terms and Conditions of the Contract, including, but not limited to, those terms pertaining to Disclaimer of Warranty and Limitation of Liability, Indemnification, and Intellectual Property Infringement.

Vendor logo files must be submitted in one of the formats set forth in the BuyBoard Technical Requirements. Proposers are requested to submit this information with Vendor's Proposal. (This consent shall not authorize use of your company's Vendor Information by BuyBoard if your company is not awarded a Contract.)

OPT OUT:

If your company wishes to opt out of the Vendor Consent for Name Brand Use, you must check the opt out box below. ***DO NOT select this box unless your company is opting out of this Vendor Consent for Name Brand Use.***

☐ By checking this box, Vendor hereby declines to provide consent for use of Vendor Information (as defined herein) on the BuyBoard website. **By opting out, Vendor acknowledges and agrees that, if Vendor is awarded a Contract under this Proposal Invitation, information available on the BuyBoard for Vendor's awarded products or services may be limited, potentially placing Vendor at a disadvantage and impacting the ability of Cooperative members to search, find, review, and purchase Vendor's awarded products and services on the BuyBoard website.**

Initial: AB

CONFIDENTIAL/PROPRIETARY INFORMATION

A. Public Disclosure Laws

All Proposals, forms, documentation, catalogs, pricelists, or other materials submitted by Vendor to the Cooperative in response to this Proposal Invitation, may be subject to the disclosure requirements of the Texas Public Information Act (Texas Government Code chapter 552.001, *et. seq.*) or similar disclosure law. Proposer must clearly identify on this form any information in its Proposal (including forms, documentation, or other materials submitted with the Proposal) that Proposer considers proprietary or confidential. If Proposer fails to properly identify the information, the Cooperative shall have no obligation to notify Vendor or seek protection of such information from public disclosure should a member of the public or other third party request access to the information under the Texas Public Information Act or similar disclosure law. When required by the Texas Public Information Act or other disclosure law, Proposer may be notified of any third-party request for information in a Proposal that Proposer has identified in this form as proprietary or confidential.

Does your Proposal (including forms, documentation, catalogs, pricelists, or other materials submitted with the Proposal) contain information which Vendor considers proprietary or confidential?

Please check (√) one of the following:

☒ **NO,** I certify that none of the information included with this Proposal is considered confidential or proprietary.

☐ **YES,** I certify that this Proposal contains information considered confidential or proprietary and all such information is specifically identified on this form.

If you responded "YES", you must clearly identify below the specific information you consider confidential or proprietary. List each page number, form number, or other information sufficient to make the information readily identifiable. The Cooperative and Cooperative administrator shall not be responsible for a Proposer's failure to clearly identify information considered confidential or proprietary. Further, by submitting a Proposal, Proposer acknowledges that the Cooperative and Cooperative administrator will disclose information when required by law, even if such information has been identified herein as information Vendor considers confidential or proprietary.

Confidential / Proprietary Information:

_____

_____

_____

_____

_____

(Attach additional sheets if needed.)

Initial: AB

B. Copyright Information

Does your Proposal (including forms, documentation, pricelists, catalogs, or other materials submitted with the Proposal) contain copyright information?

Please check (√) one of the following:

☒ **NO,** Proposal (including forms, documentation, pricelists, catalogs, or other materials submitted with the Proposal) does not contain copyright information.

☐ **YES,** Proposal (including forms, documentation, pricelists, catalogs, or other materials submitted with the Proposal) does contain copyright information.

If you responded "YES", clearly identify below the specific documents or pages containing copyright information.

Copyright Information: _____

_____

_____

_____

(Attach additional sheets if needed.)

C. Consent to Release Confidential/Proprietary/Copyright Information to BuyBoard Members

BuyBoard members (Cooperative and nonprofit members) seeking to make purchases through the BuyBoard may wish to view information included in the Proposals of awarded Vendors. If you identified information on this form as confidential, proprietary, or subject to copyright, and you are awarded a BuyBoard contract, your acceptance of the BuyBoard contract award constitutes your consent to the disclosure of such information to BuyBoard members, including posting of such information on the secure BuyBoard website for members. Note: Neither the Cooperative nor Cooperative administrator will be responsible for the use or distribution of information by BuyBoard members or any other party.

D. Consent to Release Proposal Tabulation

Notwithstanding anything in this Confidential/Proprietary Information form to the contrary, by submitting a Proposal, Vendor consents and agrees that, upon Contract award, the Cooperative may publicly release, including posting on the public BuyBoard website, a copy of the proposal tabulation and award information for the Contract including Vendor name; proposed catalog/pricelist name(s); proposed percentage discount(s), hourly labor rate(s), or other specified pricing; and Vendor award or non-award information.

Initial: AB

P.O. Box 400, Austin, Texas 78767
800.695.2868 • bids@buyboard.com • buyboard.com

STATE SERVICE DESIGNATION

This form must be completed in the electronic proposal submission system (or, if submitting a hard copy Proposal, timely request and complete the in accordance with the Instructions to Proposers).

As set forth in the Proposal Invitation, it is the Cooperative's intent that other governmental entities in the United States have the opportunity to purchase goods or services awarded under the Contract, subject to applicable state law, through a piggy-back award or similar agreement through the National Purchasing Cooperative BuyBoard. If you plan to service the entire United States or only specific states, *you must complete the State Service Designation information in the electronic proposal submission system. (Note: If you plan to service Texas Cooperative members, be sure that you complete the Texas Regional Service Designation form.) In addition to this form, to be considered for a piggy-back award by the National Purchasing Cooperative, you must have an authorized representative sign the National Purchasing Cooperative Vendor Award Agreement that follows this page.*

If you serve different states for different products or services included in your Proposal, you must complete and submit a separate State Service Designation form for each group of products and clearly indicate the products or services to which the designation applies. **(Additional forms can be obtained by contacting bids@buyboard.com *at least five (5) business days prior to the Proposal Due Date.) By designating a state or states, you are certifying that you are authorized and willing to provide the proposed products and services in those states. Designating states in which you are either unable or unwilling to provide the specified products and services shall be grounds for either rejection of your Proposal or, if awarded, termination of your Contract.***

- I will service all states in the United States.
- I will not service all states in the United States.

Alabama
Alaska
Arizona
Arkansas
California (Public Contract Code 20118 & 20652)
Colorado
Connecticut
Delaware
District of Columbia
Florida
Georgia
Hawaii
Idaho
Illinois
Indiana
Iowa
Kansas
Kentucky
Louisiana
Maine
Maryland
Massachusetts
Michigan
Minnesota
Mississippi
Missouri
Montana
Nebraska
Nevada
New Hampshire
New Jersey
New Mexico
New York
North Carolina
North Dakota
Ohio
Oklahoma
Oregon
Pennsylvania
Rhode Island
South Carolina
South Dakota
Tennessee
Texas
Utah
Vermont
Virginia
Washington
West Virginia
Wisconsin
Wyoming

NATIONAL PURCHASING COOPERATIVE VENDOR AWARD AGREEMENT

In accordance with the Terms and Conditions associated with this Proposal Invitation, a contract awarded under this Proposal Invitation may be "piggy-backed" by another governmental entity. The National Purchasing Cooperative is an intergovernmental purchasing cooperative formed by certain school districts outside of Texas to serve its members throughout the United States. If you agree to be considered for a piggy-back award by the National Purchasing Cooperative, you agree to the following terms and agree to serve National Purchasing Cooperative members in the states you have indicated on the State Service Designation form, in your Proposal.

By signing this form, Proposer (referred to in this Agreement as "Vendor") agrees as follows:

1. Vendor acknowledges that if The Local Government Purchasing Cooperative ("Texas Cooperative") awards Vendor a contract under this Proposal Invitation ("Underlying Award"), the National Purchasing Cooperative ("National Cooperative") may - but is not required to - "piggy-back" on or re-award all or a portion of that Underlying Award ("Piggy-Back Award"). By signing this National Cooperative Vendor Award Agreement ("Agreement"), Vendor accepts and agrees to be bound by any such Piggy-Back Award as provided for herein.

2. In the event National Cooperative awards Vendor a Piggy-Back Award, the National Cooperative Administrator ("BuyBoard Administrator") will notify Vendor in writing of such Piggy-Back Award, which award shall commence on the effective date stated in the Notice and end on the expiration date of the Underlying Award, subject to annual renewals as authorized in writing by the BuyBoard Administrator. Vendor agrees that no further signature or other action is required of Vendor in order for the Piggy-Back Award and this Agreement to be binding upon Vendor. Vendor further agrees that no interlineations or changes to this Agreement by Vendor will be binding on National Cooperative, unless such changes are agreed to by its BuyBoard Administrator in writing.

3. Vendor agrees that it shall offer its goods and services to National Cooperative members at the same pricing and same general terms and conditions, subject to applicable state laws in the state of purchase, as required by the Underlying Award. However, nothing in this Agreement prevents Vendor from offering National Cooperative members better (i.e., lower) competitive pricing and more favorable terms and conditions than those in the Underlying Award.

4. Vendor hereby agrees and confirms that it will serve those states it has designated on the State Service Designation Form of this Proposal Invitation. Any changes to the states designated on the State Service Designation Form must be approved in writing by the BuyBoard Administrator.

5. Vendor agrees to pay National Cooperative the service fee provided for in the Underlying Award based on the amount of purchases generated from National Cooperative members through the Piggy-Back Award. Vendor shall remit payment to National Cooperative on such schedule as it specifies (which shall not be more often than monthly). Further, upon request, Vendor shall provide National Cooperative with copies of all purchase orders generated from National Cooperative members, vendor invoices, and/or such other documentation regarding those purchase orders as the Cooperative's administrators may require in their reasonable discretion for purposes of reviewing and verifying purchase activity. Vendor further agrees that National Cooperative shall have the right, upon reasonable written notice, to review Vendor's records pertaining to purchases made by National Cooperative members in order to verify the accuracy of service fees.

6. Vendor agrees that the Underlying Award, including its General Terms and Conditions, are adopted by reference to the fullest extent such provisions can reasonably apply to the post-proposal/contract award phase. The rights and responsibilities that would ordinarily inure to the Texas Cooperative pursuant to the Underlying Award shall inure to National Cooperative; and, conversely, the rights and responsibilities that would ordinarily inure to Vendor in the Underlying Award shall inure to Vendor in this Agreement. Vendor recognizes and agrees that Vendor and National Cooperative are the only parties to this Agreement, and that nothing in this Agreement has application to other third parties, including the Texas Cooperative. In the event of conflict between this Agreement and the terms of the Underlying Award, the terms of this Agreement shall control, and then only to the extent necessary to reconcile the conflict.
7. This Agreement shall be governed and construed in accordance with the laws of the State of Texas and venue for any dispute shall lie in the federal district court of Travis County, Texas.

8. Vendor acknowledges and agrees that the award of a Piggy-Back Award is within the sole discretion of National Cooperative, and that this Agreement does not take effect unless and until National Cooperative awards Vendor a Piggy-Back Award and the BuyBoard Administrator notifies Vendor in writing of such Piggy-Back Award as provided for herein.

WHEREFORE, by signing below Vendor agrees to the foregoing and warrants that it has the authority to enter into this Agreement.

Bond Equipment Co. Inc	723-23
Name of Vendor	Proposal Invitation Number
James A Bond	James A Bond
Signature of Authorized Company Official	Printed Name of Authorized Company Official

8/22/2023
Date

FRANCHISED MOTOR VEHICLE DEALER

LICENSE NO: A134446

GENERAL DISTINGUISHING NUMBER:

MOTOR VEHICLE DIVISION

P111010	Motor Vehicle
P134447X	Utility Trailer/Semi-Trailer

BOND EQUIPMENT COMPANY, INC.
2946 IRVING BLVD
DALLAS, TEXAS DALLAS 75247-6211

EXPIRES: 03-31-2024
PHYSICAL LOCATION:
2946 IRVING BLVD
DALLAS, TEXAS DALLAS 75247-6211

THIS DEALERSHIP IS LICENSED TO ONLY SELL THE FOLLOWING LINE(S) OF NEW MOTOR VEHICLES:

Battle Motors : HT-Heavy Truck, Crane Carrier : HT-Heavy Truck

ADDITIONAL LOCATION(S): For used vehicle sales only

HAVING SATISFIED THE APPLICABLE REQUIREMENTS OF CHAPTER 2301 OF THE TEXAS OCCUPATIONS CODE, CHAPTER 503 OF THE TEXAS TRANSPORTATION CODE, AND THE RULES OF THE BOARD, THE PERSON NAMED ABOVE IS HEREBY LICENSED WITH THE TEXAS DEPARTMENT OF MOTOR VEHICLES, MOTOR VEHICLE DIVISION.

Monique Johnston

Monique Johnston, Director
Texas Department of Motor Vehicles
Motor Vehicle Division

WARNING: PENAL CODE SECTION 37.10, PROVIDES THAT TAMPERING WITH A GOVERNMENTAL RECORD IS AN OFFENSE PUNISHABLE AS A SECOND-DEGREE FELONY.

DocuSign Envelope ID: FBE2B6FF-8CB0-422F-97BF-56685308F619

BATTLE MOTORS

To BuyBoard, 12007 Research Blvd, Austin, TX 78759, Contract # 723-23,

Bond Equipment Company, Inc., is an authorized dealer of Battle Motors products.


David Raglin

DocuSigned by:
David Raglin
49A15B70877A40A...

Vice President of Sales – Southwest
draglin@battlemotors.com
918.605.4972

BATTLE MOTORS
AUTHORIZED DEALER

BOND EQUIPMENT

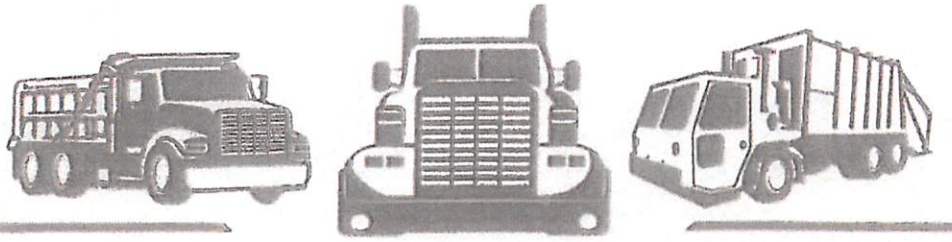

BOND EQUIPMENT

To: City of Sante Fe

1/14/2025

Bond Equipment will supply the units in the guidelines of the Buyboard Contract 732-23. Purchase orders will need to be submitted to Bond Equipment and to the Buyboard.

Please submit purchase order for Buyboard to email below.
info@buyboard.com


For any questions or concerns, please reach out to:
Aubrie Basco
Aubrie@bondequipment.com
m. 972-513-5105

AB

2946 Irving Blvd
214-637-0760

Dallas, TX 75247
214-637-4731 Fax

Vend 10834

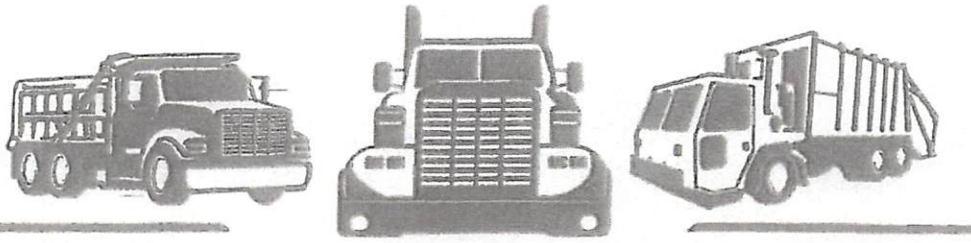

BOND EQUIPMENT

To: City of Sante Fe

1/14/2025

Bond Equipment will supply the units in the guidelines of the Buyboard Contract 732-23. Purchase orders will need to be submitted to Bond Equipment and to the Buyboard.

Please submit purchase order for Buyboard to email below.
info@buyboard.com

For any questions or concerns, please reach out to:
Aubrie Basco
Aubrie@bondequipment.com
m. 972-513-5105

AB

2946 Irving Blvd
214-637-0760

Dallas, TX 75247
214-637-4731 Fax

Signature: Lawrence Garcia

Email: lmgarcia@santafenm.gov

Signature: DEBORA TRUJILLO (Feb 3, 2025 12:49 MST)

Email: dctrujillo@santafenm.gov

Signature:

Email: jdroach@santafenm.gov

City of Santa Fe New Mexico

Memorandum

DATE: February 10, 2025

TO: **David Jaramillo, Fleet Section Manager** DJ
Rob Corabi, Accounting Manager RC

FROM: **Lawrence Garcia, ESD Fleet Manager** LG

ISSUE: **Request Approval to Purchase of two Rear-Loading collection vehicles.**

BACKGROUND AND SUMMARY:
The Public Utilities Department needs to replace two Rear-Loading collection vehicles, in the Total Amount of $805,068 excluding tax

The collection vehicles which are proposed for replacement are:
Asset #54771–a 2014 Crain Carrier which is over ten years old.
Asset #54772– a 2014 Crain Carrier Which is over ten years old.

These vehicles are over ten years old and have electrical problems which will need to be sent out for third party for the replacement of the entire wiring harness.

RECOMMENDED ACTION:

The Department is respectfully requesting your approval for the purchase of these proposed vehicles.

Approval Signatures:

David Jaramillo (Feb 10, 2025 08:21 MST)
David Jaramillo, Fleet Section Manager

Robert Corabi (Feb 10 2025 10:07 MST)
Rob Corabi, Accounting Manager

Signature: Lawrence Garcia

Email: lmgarcia@santafenm.gov

CITY OF SANTA FE

Date: January 21, 2025

To: Governing Body, Finance Committee, and Public Works & Utilities Committee

From: P. Fred Heerbrandt, P.E., Engineer Supervisor FH

Via: Jesse Roach, Acting Public Utilities Director JR

Subject: On Call General Electrical Services Contract

Vendor Name: Pluma, LLC

Munis Vendor Number: 7802

ITEM AND ISSUE:

The Public Utilities Department, Wastewater Management Division respectfully requests your review and approval of a Construction Contract in the total amount of $150,000.00 per year, excluding NMGRT, for On Call General Electrical Services for a term of four (4) years with Pluma, LLC, for a total of $600,000.00 over the contract term, excluding NMGRT.

1.Request for approval of a Budget Amendment Resolution (BAR) in the total amount of $649,125.00 from the Wastewater Enterprise Fund/Fund 500 to fund the contract over the four year term.

CONTRACT NUMBER:

The FY25 Munis contract number is 3250309.

BACKGROUND AND SUMMARY:

The Paseo Real Wastewater Reclamation Facility utilizes many various types of rotating equipment and other electrically driven process equipment that need periodic preventative maintenance, repair, replacement, and/or expansion. This contract will assist in expediting this work by having a contract in place to provide this critical service. A total of three contracts will be awarded from this procurement.

Prior Approvals and Supporting Information:

PROCUREMENT METHOD:

The procurement method used was NMSA 1978, Section 13-1-102, ITB

ITB 25034 was opened on October 15, 2024 and closed on November 14, 2024. Four bids were received and three contracts will be awarded.

Chief Procurement Officer (CPO) / Designee: _____ **Date:** Jan 28, 2025
CPO Comment/Exceptions: _____

FUNDING SOURCE:

Fund Name/Number: Wastewater Enterprise Fund/Fund 500

Munis Org Name/Number: Wastewater Capital Projects - 5000375

Munis Object Name/Number: WIP Construction - 572970

Budget Officer / Designee: Andy Hopkins **Date:** Jan 24, 2025
Budget Officer Comment/Exceptions: _____

ASSOCIATED APPROVALS:

Does this purchase require any of the following associated approvals: ☐ Yes | ☐ No
(ITT, Vehicles/Fleet, Facilities, Asset, Grant Review)

IT Components included? ☐ Yes | ☒ No
Approval: _____ **Title:** _____ **Date**: _____
Comment/Exceptions: _____

Vehicles included? ☐ Yes | ☒ No
Approval: _____ **Title:** _____ **Date**: _____
Comment/Exceptions: _____

Construction, Facilities, Furniture, Fixtures, Equipment included? ☐ Yes | ◉ No
Approval: _____ **Title:** _____ **Date**: _____
Comment/Exceptions: _____

Capital Asset* or Project ☐ Yes | ☐ No**
Project Ledger #: _____
(*will this procurement result in a tangible item that costs more than $5,000?)
(**Capital Projects are new and improvement projects that are going to cost $10,000 or more)
Approval: _____ **Title:** _____ **Date**: _____
Comment/Exceptions: _____

Is this a Grant Funded Purchase? ☐ Yes | ◉ No
Approval: _____ **Title:** _____ **Date:** _____
Comment/Exceptions: _____

ATTACHMENTS:

Procurement Document: ITB

Vendor's Bid

Construction Contract

Horizons declination
CPO Service Determination Email
Certificate of Liability Insurance (COI)
Contract
Rate Sheet
BAR

Item #: _____
Munis Contract #: 3250309
ITB #: 25034

CITY OF SANTA FE
CONSTRUCTION CONTRACT
ON CALL GENERAL ELECTRICAL SERVICES

THIS CONTRACT is made and entered into by and between the City of Santa Fe, New Mexico, hereinafter referred to as the "City," and **Pluma, LLC**. hereinafter referred to as the "Contractor," and is effective as of the date set forth below upon which it is executed by the Parties.

1. Scope of Work

A. The Contractor shall perform the following work:

The electrical services will be at the Paseo Real Wastewater Reclamation Facility and other remote sites within the collection system. The work shall include, but not be limited to, installation of new power and lighting circuits; new power services; new electrical devices, equipment, and lighting fixtures; electrical repairs, rewiring, panel and wiring upgrades, inspections of electrical components, repair or replacement of equipment or fixtures, maintaining control systems, lighting systems, and communication systems. The work shall also include the removal and disposal of existing power circuits, lighting fixtures and equipment, and the termination of associated circuits and services. Any related work required to accomplish the requested electrical work is included. Low voltage work could be included and any other related electrical work. The Contractor is required to provide licensed electrical services in a professional manner on every task order given.

The City shall provide, at a minimum, a detailed scope of work and/or drawings, generally defining the electrical work required for the project. The Contractor shall be responsible for verification of all existing conditions, measurements, and dimensions for estimating.

Maintenance service calls to the City's Wastewater Reclamation Facility shall be scheduled at the convenience of both parties.

The Contractor shall have the technical staff to perform diagnostic services and provide professionally prepared, stamped drawings, if needed, to obtain installation or construction permits. The Contractor is responsible for obtaining all required licenses, fees and permits required to perform the work. The Contractor shall be responsible for any applicable Local, County, State and Federal requirements and permits.

The City shall be able to utilize this On-Call Contract as needed and as funding is available.

The award of this Contract is without assurance of quantity or dollar amount of work to be performed.

Wage Rates:
All work covered by this contract shall be in accordance with applicable City and state laws and is subject to the minimum wage rate determination issued by the Department of Workforce Solutions (DWS), if applicable.

A wage rate decision is required by the Public Works minimum Wage Act for construction, demolition or renovation purposes on projects costing sixty thousand dollars ($60,000) or more. The Contractor agrees to comply with the current prevailing wage rate schedule when applicable. For current wage rates or for additional information, visit: http://www.dws.state.nm.us The City will request a wage rate determination from the DWS for each project that is $60,000 or more.

When submitting a quote for a specific project valued at more than sixty thousand dollars ($60,000) for any portion of a public works project that is subject to the New Mexico Public Works Act, the Contractor is required to be registered with the Labor and Industrial Division of the Department of Workforce Solutions prior to submitting its quote. The City may reject any quote that fails to provide a Public Works registration number for the prime Contractor and all other listed Contractors or subcontractors.

Other:
All work shall be in adherence to National Electrical Code (NEC), New Mexico Electrical Code (current adopted year), New Mexico Electrical Safety Code (current adopted year), New Mexico Administrative Code (NMAC), and Local Building Regulations including but not limited to the New Mexico Commercial Building Code (current adopted year), New Mexico Residential Building Code (current adopted year), Santa Fe Green Building Code, New Mexico Existing Building Code (current adopted year) for all projects. The Contractor shall be responsible for all permits associated with this work as required by the governmental Authority Having Jurisdiction (AHJ).

All work shall be in strict compliance with the city and state building mechanical, plumbing and electrical codes including Sheet Metal and Air Conditioning Contractors' National Association (SMACNA) and American Society of Heating, Refrigerating and Air-Conditioning Engineer (ASHRAE) standards.

Contractor shall be capable of providing all new or upgrades to the existing electrical service and systems, diagnostic services, perform trouble shooting services for the City, coordinate and supervise electrical services that may include renovations, upgrade, and improvement projects and to provide new electrical services. The Contractor shall prepare quotes for all costs and services needed to perform the work required, in compliance with the national and state electrical codes. The scope of an individual project may include equipment and fixtures whether attached or not to the building. It can include site and utility work. The utility work can include building power systems such as solar panels and geothermal systems. It may also include demolition and abatement projects. It can include security and other low voltage installations with related controls and equipment.

All material shall be new and of the highest quality available for the type of work being performed.

The City reserves the right to purchase materials directly from existing Statewide Price Agreements and other sources, and to provide these materials to the Contractor. The Contractor shall provide an itemized, quantifiable list of materials required for the project.

If the Contractor is requesting reimbursement for materials used on the work, copies of the invoices for the materials must be included when submitting invoices/pay applications.

The Contractor may NOT add markups for the materials purchased.

The City reserves the right to procure specialty services directly from Statewide Price Agreements and other sources to provide to the awarded Contractor. Specialty services provided from Statewide Price Agreements and other sources shall be coordinated by the Contractor.

The City reserves the right to obtain quotes from multiple vendors covered under this Contract and award a project to a contractor based on the quotes.

The City reserves the right to provide an escort and/or full-time supervision of the Contractor and its employees during any or all phases of a project, should the City feel it is in its best interest to provide these extraordinary security services.

The City reserves the right to escort any or all employees of the Contractor off its property, for any inappropriate conduct or actions that jeopardize the safety, security or wellbeing of the facility or any individual.

Inappropriate behavior by the Contractor, its employees or subcontractors may be grounds for immediate removal from this Contract. Any employee of the Contractor found in violation of any law, while on the City's property, will be prosecuted.

Contractor:
No person shall act as a Contractor without a license issued by the Construction Industries Division (CID), classified to cover the type of work to be performed. No contractor shall perform any work on a contract unless the Contractor has a valid Contractor's license issued by the CID to perform the type of work to be undertaken, as set forth in §60-13-12, NMSA 1978.

Safety is important and enforced by the Contractor on site and will be periodically inspected by the City's qualified safety personnel. The Contractor shall comply with all local, state, and federal laws governing safety, health, and sanitation. The on-site superintendent shall always have a minimum OSHA 10 and preferably OSHA 30 card with them when on the jobsite. The City shall not in any way be responsible for any fines set forth for such violations of codes, OSHA standards or any other governing agency having jurisdiction at the work site. The Contractor shall provide all needed safeguards, safety devices, protective equipment and take any actions necessary to protect the life and health of employees on the job; the safety of the public and to protect the property of the City in connection with the performance of the work covered by this Contract.

Any work involving disconnect or switching of electrical service to a work area shall follow the Occupational Safety and Health Act (OSHA) 29 CFR 1910.147 Standard pertaining to "Lockout/Tagout" procedures for hazardous energy.

All personnel working on the project and providing these services shall be experienced and certified in all areas related to this work and required by this Contract. Journeymen level personnel shall have the ability and necessary skills to diagnosis problems and to make the appropriate decisions needed to provide these services.

The Contractor shall agree to provide the required labor within 48 hours and respond within 12 hours for emergency situations.

The contractor's price shall include labor costs, permits, overhead, profit, insurance, equipment, tools, and any other fees required to successfully complete the work requested. The Contractor shall be capable of providing a work force with supervision, adequate to perform work for a forty (40) hour work week during normal working hours with the option of working non normal or overtime hours if required. The Contractor shall be responsible for all permits, fees, and State and/or City inspections associated with their work.

Replacement systems and related equipment shall meet current minimum "Energy Star" energy conservation standards.

Furnishing of submittal date for any/all new equipment and materials as well as O&M's is required. Training of site personnel for the proper operation of newly installed equipment/systems and its related controls will be required for completion. This training will be acceptable to the person in charge of the facility and/or the City's Project manager in charge of the project.

The Contractor shall provide all protective coverings necessary to protect existing, adjacent finishes while performing its work. If any damage is encountered during the contractor's work, the contractor will be held responsible for repairing any damage done by his employees, subcontractors, and vendors. The Contractor shall restore any damage to existing and/or adjacent finishes damaged while performing work and to make new work inconspicuous with the existing adjacent finishes.

Contractor shall be responsible for adherence to the Contract Documents, Construction Documents, Specifications, and approved directives.

The Contractor and its employees agree to cooperate with and to abide by the rules and requirements of the City to not interfere with the daily operations of the City or to jeopardize the health, safety or welfare of the employees or general public conducting business with City.

Clean Up and Storage:

A. The Contractor will provide off-site legal disposal of all waste products, trash, and debris. The City's trash receptacles will not be used by the Contractor. Sanitary facilities will "not" be available at the job site. The contractor shall be responsible for the provision and maintenance of portable toilets.
B. The Contractor, daily, shall keep the premises and surrounding area free from accumulation of waste materials or rubbish caused by operations under the Contract. At completion of the Work, the Contractor shall remove the Project waste materials, rubbish, the Contractor's tools, and surplus materials and shall then thoroughly clean the premises and the site to City 's satisfaction.
C. Materials or equipment shall be delivered to the project in the manufacturer's original sealed, labeled containers and shall be adequately protected against moisture, dust, tampering or damage from improper handling or storage. Materials shall not be delivered to the site before they are needed.
D. Storage of materials and construction equipment shall be coordinated with the City.
   All hazardous and non-hazardous constructions debris shall be removed from the work areas and disposed of at an approved waste disposal site.

Task Order:

The Contractor shall be required to provide On-Call Electrical Services for any number of the activities listed under Scope of Work upon the request of the City. When a service is identified, the City shall provide, at a minimum, a detailed scope of work and/or drawings defining the work required. Each project will be individually

described in a "Task Order". The Task Order will describe the scope of work, the duration of the project with the date of Substantial Completion and if there are liquidated damages for not meeting the date of substantial completion. The date of Substantial Completion is the date when the space can be occupied, or the Work used/operated and is turned over to City. Final completion is the date when the project is totally complete, the punch list work complete and the Contractor's final pay application/invoice is approved. The terms and conditions of the Contractor's Agreement will apply to all Task Orders.

Upon receiving the City's Task Order, the Contractor shall promptly visit the site and compare the scope of work and/or drawings to the existing conditions and provide all services called for in addition to the requirements set forth in this Agreement. The Contractor will be required to provide a written quote (based upon the rates submitted in the Bid Form) and cost summary to include the work to be performed and the amount of time required for the completion of the project and submit to the City at no cost to City. Project schedules, negotiated price, and completion dates shall be determined on a project-by-project basis and dependent upon the urgency of that task. Failure to respond to the City's requests may be grounds for termination of this Contract.

If any equipment or building system cannot be economically repaired or has reached the end of its life cycle, the Contractor shall justify with costs and other information the need for replacement. If replacement is recommended, the Contractor will provide written justification for system and/or the model, size and type of unit recommended along with any applicable efficiency data. The City's and energy standards will be discussed and taken into consideration when proposing replacement units or systems.

Change Orders:
Any change orders to the project scope will require an additional Task Order with backup materials and labor costs and shall be substantiated without a doubt there was no way of knowing the additional services were needed when the original quote was provided. Change orders shall be managed closely by the City. Preventative measures shall be taken by both the contractor and City prior to issuing the Notice to Proceed. Such measures may include soil tests (soil boring); clarification of ambiguity in the project plan, the scope of work, the Task Order, the drawings, etc.; the project scope should be completely defined and agreed upon before any work begins.

Other Construction Related Terms and Conditions:

THE PROVISIONS OF THIS ARTICLE ARE NOT EXCLUSIVE AND DO NOT WAIVE THE CITY'S OTHER LEGAL RIGHTS AND REMEDIES CAUSED BY THE CONTRACTOR'S DEFAULT/BREACH OF THE PURCHASE ORDER/CONTRACT.

Permits and Fees:
A. IF APPLICABLE- The Contractor shall secure and pay for the Building Permit and other permits and governmental fees, licenses and inspections and Certificate of Occupancy necessary for proper execution and completion of the Work. Changes or modifications to the Work shall include all requirements of this paragraph.

A. The Contractor shall comply with and give notices required by laws, ordinances, rules, regulations and lawful orders of public authorities applicable to performance of the Work.

C. IF APPLICABLE- Certificates of Inspection, use and occupancy will be delivered to the City upon completion

of the Work in sufficient time for occupation of the facility in accordance with the approved schedule for the Work. The Contractor shall deliver a photocopy of the Building Permit to the Design Professional and the City as soon as it is obtained.

Schedule, Progress Meetings and Reports:

A. The Contractor, promptly after being awarded a Project and before the first payment application, shall prepare and submit for the City's information a Critical Path Construction Schedule for the Work that indicates the intended start and completion of the various construction activities, which shall be implemented and adhered to by the Contractor, material suppliers and equipment suppliers. At a minimum, the schedule shall be a GANTT type schedule and shall not exceed time limits allowed by the Task Order or Notice to Proceed with no fewer work breakdown events than line items of the Schedule of Values.

B. The Contractor shall perform the Work in general accordance with the most recent schedule submitted to the City.

C. Progress meetings shall be scheduled on a regular basis. The purpose will be to review the upcoming activities, any open issues, and current progress. The Contractor shall keep any meeting minutes as needed. Progress schedules shall be updated regularly. A three week look-ahead schedule should be presented at every project meeting. A new schedule shall be presented with any change orders.

D. The Contractor shall prepare a daily report each day the Contractor or any other entity are on the project. The daily reports shall be maintained at the site and be well organized. The City may request copies at any time. The reports may include:
    1. report date and who prepared the report;
    2. weather conditions – low temp, visibility, humidity, wind, wind direction, cloud conditions, precipitation amount, other notes;
    3. companies present by name and their number of workers, work location, total man hours that day for each company;
    4. equipment – type, source, units of work done, location of work, hour meter reading;
    5. material brought to site – description, units, quantity, quality, location, time;
    6. visitors to site – name, company, time;
    7. safety concerns – company, contact, noticed by, work activity, safety issue, requirement, outcome: and
    8. quality assurance and control – company, description of issue, specification section, issued by.

Close-out Requirements:

The Contractor shall submit to the City a separate and detailed Closeout Schedule indicating the date of Final Completion and all work to be completed before Final Completion including Close-Out requirements. The punch list of incomplete or inadequate work shall also be submitted when the work is substantially complete. Failure to include any item on the punch list does not alter the responsibility of the Contractor to complete all work in accordance with the Contract Documents.

Before final completion can be achieved, all Work must be complete and accepted including the following as applicable:

a. Work associated with Punch List(s);
b. testing, balance, or performance operations complete and in agreement that associated work is in compliance with the Contract Documents;

c. one hard copy and one electronic copy in .pdf format of final approved test, balance, or performance report(s) complete with directory of contents submitted to the City;
d. as-Built drawings delivered in AutoCAD or electronic format;
e. written certification signed by the City of delivery and stocking of extra material, equipment or components required by the Purchase Order at a location established by the City;
f. delivery of all warranties required by the Work;
g. all keys, passes, codes, software or other methods or components of control or security which have been correctly and adequately accounted for and closed-out;
h. completed Operations Liability insurance policy certificate, if applicable;
i. training of staff on all applicable building systems;
j. all Storm Water Pollution Prevention Permits (SWPPP) have been updated or closed;
k. utility transfer to the City;
l. Operations and Maintenance Manuals;
m. a certified statement of Release of Liens (AIA Document G706A or approved form) and Consent of Surety.

Materials and Parts:
Contractor shall submit billings, based on actual Contractor costs for materials, less any applicable percentage for discounts. If there is no discount to be offered, enter zero. Contractor shall provide verification that materials purchased were used for the project. Any unused, billed for materials shall be turned over to the City for which the work was provided.

The City requires that all materials shall be new and of the highest quality and at the best attainable price available for the type of work being performed.

No used materials shall be used on the project. Recycled materials specifically prepared for reuse to meet "LEED" certification may be permitted with the City's approval

2. **<u>Compensation</u>**

A. The total amount payable to the Contractor under this Contract, excluding gross receipts tax and expenses, shall not exceed one hundred fifty thousand dollars ($150,000) per fiscal year, for a total of six hundred thousand dollars ($600,000) excluding gross receipts tax and expenses for the four (4) year term of this Contract. The City shall pay the applicable gross receipts tax. The applicable gross receipts tax shall be shown as a separate amount on each billing or request for payment made under the contract.

B. Payment in future fiscal years is subject to availability of funds pursuant to the Appropriations Paragraph set forth below and to any negotiations between the parties from year to year pursuant to Paragraph 1, Scope of Work, and to approval by the City. All invoices MUST BE received by the City no later than fifteen (15) days after the termination of the Fiscal Year in which the services were delivered. Invoices received after such date WILL NOT BE PAID.

C. Contractor must submit a detailed statement accounting for all services performed and expenses incurred. If the City finds that the services are not acceptable, within thirty days after the date of receipt of written notice from the Contractor that payment is requested, it shall provide the Contractor a letter of exception explaining the defect or objection to the services, and outlining steps the Contractor may take to provide remedial action. Upon certification by the City that the services have been received and

accepted, payment shall be tendered to the Contractor within twenty-one days after the date of acceptance. If payment is made by mail, the payment shall be deemed tendered on the date it is postmarked.

D. If the City fails to pay the contractor within twenty-one days after receipt of an undisputed request for payment, the City shall pay interest to the contractor beginning on the twenty-second day after payment was due, computed at one and one-half percent of the undisputed amount per month or fraction of a month until the payment is issued. If the City receives an improperly completed invoice, the City shall notify the sender of the invoice within seven days of receipt in what way the invoice is improperly completed, and the owner has no further duty to pay on the improperly completed invoice until it is resubmitted as complete.

E. **Notice of Extended Payment Provision for Grant Funded Contracts**. This contract allows the City to make payment within 45 days after submission of an undisputed request for payment for contracts funded by grant money consistent with NMSA 1978, sec. 57-28-5(B).

3. Term

THIS CONTRACT SHALL NOT BECOME EFFECTIVE UNTIL APPROVED IN WRITING BY THE CITY. This contract shall terminate **four (4) years from the date of final signature**.

4. Termination

A. Grounds. The City may terminate this Contract for convenience or cause. For contracts within their authority, the City Manager or their designee is authorized to provide the notice of termination, otherwise such notice of termination shall be provided by the Mayor or their designee as authorized by the Governing Body. The Contractor may only terminate this Contract based upon the City's uncured, material breach of this Contract.

B. Notice; City Opportunity to Cure.

1) Except as otherwise provided in Paragraphs 7.A and 17, the City shall give Contractor written notice of termination at least thirty (30) days prior to the intended date of termination.

2) Contractor shall give City written notice of termination at least thirty (30) days prior to the intended date of termination, which notice shall (i) identify all the City's material breaches of this Contract upon which the termination is based and (ii) state what the City must do to cure such material breaches. Contractor's notice of termination shall only be effective (i) if the City does not cure all material breaches within the thirty (30) day notice period or (ii) in the case of material breaches that cannot be cured within thirty (30) days, the City does not, within the thirty (30) day notice period, notify the Contractor of its intent to cure and begin with due diligence to cure the material breach.

3) Notwithstanding the foregoing, this Contract may be terminated immediately upon written notice to the Contractor (i) if the Contractor becomes unable to perform the services contracted for, as determined by the City; (ii) if, during the term of this Contract, the Contractor is suspended or debarred by the City; or (iii) the Contract is terminated pursuant to Paragraph 5, "Appropriations," of this Contract.

C. Liability. Except as otherwise expressly allowed or provided under this Contract, the City's sole liability upon termination shall be to pay for acceptable work performed prior to the Contractor's receipt or issuance of a notice of termination; provided, however, that a notice of termination shall not nullify or otherwise affect either party's liability for pre-termination defaults under or breaches of this Contract. The Contractor shall submit an invoice for such work within thirty (30) days of receiving or sending the notice

of termination. *THIS PROVISION IS NOT EXCLUSIVE AND DOES NOT WAIVE THE CITY'S OTHER LEGAL RIGHTS AND REMEDIES CAUSED BY THE CONTRACTOR'S DEFAULT/BREACH OF THIS CONTRACT.*

5. Appropriations

The terms of this Contract are contingent upon sufficient appropriations and authorization being made by the Governing Body for the performance of this Contract. If sufficient appropriations and authorization are not made by the Governing Body, this Contract shall terminate immediately upon written notice being given by the City to the Contractor. The City's decision as to whether sufficient appropriations are available shall be accepted by the Contractor and shall be final. If the City proposes an amendment to the Contract to unilaterally reduce funding, the Contractor shall have the option to terminate the Contract or to agree to the reduced funding, within thirty (30) days of receipt of the proposed amendment.

6. Status of Contractor

The Contractor and its agents and employees are independent contractors performing construction services for the City and are not employees of the City. The Contractor and its agents and employees shall not accrue leave, retirement, insurance, bonding, use of City vehicles, or any other benefits afforded to employees of the City as a result of this Contract. The Contractor acknowledges that all sums received hereunder are reportable by the Contractor for tax purposes, including without limitation, self-employment and business income tax. The Contractor agrees not to purport to bind the City unless the Contractor has express written authority to do so, and then only within the strict limits of that authority.

7. Construction Contract Performance and Payment Bond

A. When a construction Task Order is approved in excess of twenty-five thousand dollars ($25,000), the following bonds or security shall be delivered to the City and shall become binding on the parties upon the approval of the Task Order. If the Contractor fails to deliver the required performance and payment bonds, , the Contractor's bid shall be rejected, its bid security shall be enforced to the extent of actual damages. Approval of a task order shall be made pursuant to the Procurement Code in the following manner:

(1) a performance bond satisfactory to the City, executed by a surety company authorized to do business in this state and said surety to be approved in federal circular 570 as published by the United States treasury department or the state board of finance or the local governing authority, in an amount equal to one hundred percent of the price specified in the Task Order; and

(2) a payment bond satisfactory to the City, executed by a surety company authorized to do business in this state and said surety to be approved in federal circular 570 as published by the United States treasury department or the state board of finance or the local governing authority, in an amount equal to one hundred percent of the price specified in the Task Order, for the protection of all persons supplying labor and material to the contractor or its subcontractors for the performance of the work provided for in the Task Order.

B. A subcontractor shall provide a performance and payment bond on a public works building project if the subcontractor's contract for work to be performed on a project is one hundred twenty-five thousand dollars ($125,000) or more.

8. Assignment

The Contractor shall not assign or transfer any interest in this Contract or assign any claims for money due or to become due under this Contract without the prior written approval of the City.

9. Subcontracting

The Contractor shall not subcontract any portion of the services to be performed under this Contract without the prior written approval of the City. No such subcontract shall relieve the primary Contractor from its obligations and liabilities under this Contract, nor shall any subcontract obligate direct payment from the City.

10. Release

Final payment of the amounts due under this Contract shall operate as a release of the City, its officers and employees from all liabilities, claims and obligations whatsoever arising from or under this Contract.

11. Confidentiality

Any confidential information provided to or developed by the Contractor in the performance of this Contract shall be kept confidential and shall not be made available to any individual or organization by the Contractor without the prior written approval of the City.

12. Product of Service -- Copyright

All materials developed or acquired by the Contractor under this Contract shall become the property of the City and shall be delivered to the City no later than the termination date of this Contract. Nothing developed or produced, in whole or in part, by the Contractor under this Contract shall be the subject of an application for copyright or other claim of ownership by or on behalf of the Contractor.

13. Conflict of Interest; Governmental Conduct Act

A. The Contractor represents and warrants that it presently has no interest and, during the term of this Contract, shall not acquire any interest, direct or indirect, which would conflict in any manner or degree with the performance or services required under the Contract.

B. The Contractor further represents and warrants that it has complied with, and, during the term of this Contract, will continue to comply with, and that this Contract complies with all applicable provisions of the Governmental Conduct Act, Chapter 10, Article 16 NMSA 1978.

C. Contractor's representations and warranties in Paragraphs A and B of this Article 12 are material representations of fact upon which the City relied when this Contract was entered into by the parties. Contractor shall provide immediate written notice to the City if, at any time during the term of this Contract, Contractor learns that Contractor's representations and warranties in Paragraphs A and B of this Article 12 were erroneous on the effective date of this Contract or have become erroneous by reason of new or changed circumstances. If it is later determined that Contractor's representations and warranties in Paragraphs A and B of this Article 12 were erroneous on the effective date of this Contract or have become erroneous by reason of new or changed circumstances, in addition to other remedies available to the City and notwithstanding anything in the Contract to the contrary, the City may immediately terminate the Contract.

D. All terms defined in the Governmental Conduct Act have the same meaning in this section.

14. Amendment

A. This Contract shall not be altered, changed or amended except by instrument in writing executed by the parties hereto and all other required signatories.

B. If the City proposes an amendment to the Contract to unilaterally reduce funding due to budget or other considerations, the Contractor shall, within thirty (30) days of receipt of the proposed Amendment, have the option to terminate the Contract, pursuant to the termination provisions as set forth in Article 4 herein, or to agree to the reduced funding.

15. Change Orders

A. Changes. The Contractor may only make changes or revisions within the Task Order as defined by Article 1 and/or Exhibit 1 after receipt of written approval by the Project Manager, Andrew Hardinge, or his/her designee. Such change may only be made to Tasks or Sub-Task as defined in the Scope of Work. Under no circumstance shall such change affect the:

1) Deliverable requirements, as outlined in the Task Order;
2) Due date of any Deliverable, as outlined in the Task Order;
3) Compensation of any Deliverable, as outlined in the Task Order;
4) Contract compensation, as outlined in Article 2; or
5) Contract termination, as outlined in Article 4.

B. Change Request Process. In the event that circumstances warrant a change to accomplish the Task Order as described above, a Change Request shall be submitted that meets the following criteria:

1) The Contractor shall draft a written Change Request for review and approval by the Project Manager to include:
   (a) the name of the person requesting the change;
   (b) a summary of the required change;
   (c) the start date for the change;
   (d) the reason and necessity for change;
   (e) the elements to be altered; and
   (f) the impact of the change.

2. The Project Manager shall provide a written decision on the Change Request to the Contractor within a maximum of ten (10) Business Days of receipt of the Change Request. All decisions made by the Project Manager are final. Change Requests, once approved, become a part of the Task Order, and become binding as a part of the original Task Order.

16. Merger

This Contract incorporates all the agreements, covenants, and understandings between the parties hereto concerning the subject matter hereof, and all such covenants, agreements and understandings have been merged into this written contract.

All terms and conditions of the **ITB #25034 – General Electrical Services,** and the Contractor's response to such document(s) are incorporated herein by reference and is included in the order of precedence.

No prior Agreement or understanding, oral or otherwise, of the parties or their agents shall be valid or enforceable unless embodied in this Contract.

17. Penalties for violation of law

NMSA 1978, sections 13-1-28 through 13-1-199, imposes civil and criminal penalties for its violation. In addition, the New Mexico criminal statutes impose felony penalties for illegal bribes, gratuities and kickbacks.

18. Equal Opportunity Compliance

The Contractor agrees to abide by all federal and state laws and rules and regulations, and Santa Fe City Code, pertaining to equal employment opportunity. In accordance with all such laws of the State of New Mexico, the Contractor assures that no person in the United States shall, on the grounds of race, religion, color, national origin, ancestry, sex, age, physical or mental handicap, or serious medical condition, spousal affiliation, sexual orientation or gender identity, be excluded from employment with or participation in, be denied the benefits of, or be otherwise subjected to discrimination under any program or activity performed under this Contract. If Contractor is found not to be in compliance with these requirements during the life of this Contract, Contractor agrees to take appropriate steps to correct these deficiencies.

19. Applicable Law

The laws of the State of New Mexico shall govern this Contract, without giving effect to its choice of law provisions. Venue shall be proper only in a New Mexico court of competent jurisdiction in accordance with NMSA 1978, section 38-3-2. By execution of this Contract, Contractor acknowledges and agrees to the jurisdiction of the courts of the State of New Mexico over any and all lawsuits arising under or out of any term of this Contract.

20. Workers Compensation

The Contractor agrees to comply with state laws and rules applicable to workers compensation benefits for its employees. If the Contractor fails to comply with the Workers Compensation Act and applicable rules when required to do so, this Contract may be terminated by the City.

21. Other Insurance

If the services contemplated under this Contract will be performed on or in City facilities or property, Contractor shall maintain in force during the entire term of this Contract, the following insurance coverage(s), naming the City as additional insured.

A. **Commercial General Liability** insurance shall be written on an occurrence basis and be a broad as ISO Form CG 00 01 with limits not less than $2,000,000 per occurrence and $2,000,000 in the aggregate for claims against bodily injury, personal and advertising injury, and property damage. Said policy shall include broad form Contractual Liability coverage and be endorsed to name the City of Santa Fe their officials, officers, employees, and agents as additional insureds.

B. **Business Automobile Liability** insurance for all owned, non-owned automobiles, with a combined single limit not less than $1,000,000 per accident

C. **Broader Coverage and Limits**. The insurance requirements under this Contract shall be the greater of (1) the minimum coverage and limits specified in this Contract, or (2) the broader coverage and maximum limits of coverage of any insurance policy or proceeds available to the Named Insured. It is agreed that these insurance requirements shall not in any way act to reduce coverage that is broader or that

includes higher limits than the minimums required herein. No representation is made that the minimum insurance requirements of this Contract are sufficient to cover the obligations of Contractor hereunder.

D. Contractor shall maintain the above insurance for the term of this Contract and name the City as an additional insured and provide for 30 days cancellation notice on any Certificate of Insurance form furnished by Contractor. Such certificate shall also specifically state the coverage provided under the policy is primary over any other valid and collectible insurance and provide a waiver of subrogation.

22. Records and Financial Audit

The Contractor shall maintain detailed time and expenditure records that indicate the date; time, nature and cost of services rendered during the Contract's term and effect and retain them for a period of three (3) years from the date of final payment under this Contract. The records shall be subject to inspection by the City. The City shall have the right to audit billings both before and after payment. Payment under this Contract shall not foreclose the right of the City to recover excessive or illegal payments

23. Indemnification

The Contractor shall defend, indemnify and hold harmless the City from all actions, proceeding, claims, demands, costs, damages, attorneys' fees and all other liabilities and expenses of any kind from any source which may arise out of the performance of this Contract, caused by the negligent act or failure to act of the Contractor, its officers, employees, servants, subcontractors or agents, or if caused by the actions of any client of the Contractor resulting in injury or damage to persons or property during the time when the Contractor or any officer, agent, employee, servant or subcontractor thereof has or is performing services pursuant to this Contract. In the event that any action, suit or proceeding related to the services performed by the Contractor or any officer, agent, employee, servant or subcontractor under this Contract is brought against the Contractor, the Contractor shall, as soon as practicable but no later than two (2) days after it receives notice thereof, notify the legal counsel of the City.

24. New Mexico Tort Claims Act

Any liability incurred by the City of Santa Fe in connection with this Contract is subject to the immunities and limitations of the New Mexico Tort Claims Act, Section 41-4-1, et. seq. NMSA 1978, as amended. The City and its "public employees" as defined in the New Mexico Tort Claims Act, do not waive sovereign immunity, do not waive any defense and do not waive any limitation of liability pursuant to law. No provision in this Contract modifies or waives any provision of the New Mexico Tort Claims Act.

25. Invalid Term or Condition

If any term or condition of this Contract shall be held invalid or unenforceable, the remainder of this Contract shall not be affected and shall be valid and enforceable.

26. Enforcement of Contract

A party's failure to require strict performance of any provision of this Contract shall not waive or diminish that party's right thereafter to demand strict compliance with that or any other provision. No waiver by a party of any of its rights under this Contract shall be effective unless express and in writing, and no effective waiver by a party of any of its rights shall be effective to waive any other rights.

27. Notices

Any notice required to be given to either party by this Contract shall be in writing and shall be delivered in person, by courier service or by U.S. mail, either first class or certified, return receipt requested, postage prepaid, as follows:

To the City:
Andrew Hardinge
73 Paseo Real
Santa Fe, NM 87507
aphardinge@santafenm.gov

To the Contractor:
Timothy Everett
6301 4th Street, NW, Suite 1
Albuquerque, NM 87107
tim@plucys.com

28. Authority

If Contractor is other than a natural person, the individual(s) signing this Contract on behalf of Contractor represents and warrants that he or she has the power and authority to bind Contractor, and that no further action, resolution, or approval from Contractor is necessary to enter into a binding contract.

29. Progress Payments

Based upon Application for Payment submitted to the City by the Contractor and Certificates for Payment issued by the City, the City shall make progress payments on account of the Contract sum to the Contractor as provided in the Contract documents for the period ending the last day of the month as follows:

Not later than twenty-one (21) days following the end of the period covered by the Application for Payment, one hundred percent (100%) of the portion of the Contract Sum properly allocable to labor, materials, and equipment incorporated in the work and one hundred percent (100%) of the portion of the Contract sum properly allocable to materials and equipment suitably stored at the site or some other location agreed upon in writing for the period covered by the Application for Payment, less the aggregate of previous payments made by the City; and upon substantial completion of the entire work, a sum sufficient to increase the total payments to one hundred percent (100%) of the Contract sum, less such amounts as the City shall determine for all incomplete work and unsettled claims as provided in the Contract documents.

30. Final Payment

Final payment, constituting the entire unpaid balance of the Contract sum, unless it is a disputed payment, shall be paid by the City to the Contractor within twenty-one (21) calendar days, after all deficiencies to the Contract document that were noted during the Substantial Completion Inspection and listed on the attachment to the Certificate of Substantial Completion have been corrected, and provided the Contract has been fully performed and a final Certificate for Payment has been issued by the City. In addition, the Contractor shall provide to the City a certified statement of Release of Lien (AIA Document G706A or approved form), Consent of Surety, Warranty from Prime Contractor, Warranties from Suppliers and Manufacturers, training sessions, equipment/operating manuals, and as-built drawings.

31. General and Special Provisions

A. Terms used in this Contract which are defined in the Conditions of the Contract shall have the meanings designated in those Conditions.

B. An enumeration of the Contractor's General Comprehensive Liability Insurance requirements appears in the General Conditions of the Contract for construction. Insurance requirements are also described in the Instructions to the Bidder section of the Project Manual. Contractor shall maintain adequate insurance in at least the maximum amounts, which the City could be liable under the New Mexico Tort Claims Act and shall provide proof of such insurance coverage to the City. It is the sole responsibility of the Contractor to comply with the law.

C. This Contract shall not become effective until: (1) approved by the Governing Body; and (2) signed by all parties required to sign this Contract.

D. The Contractor shall maintain detailed time records which indicate the date, time and nature of services rendered. These records shall be subject to inspection by the City, the Department of Finance and Administration and the State Auditor. The City shall have the right to audit billings both before and after payment. Payment under this Contract shall not foreclose the right of the City to recover excessive illegal payments.

E. The Contractor warrants that the Contractor presently has no interest and shall not acquire any interest, direct or indirect, which would conflict in any manner or degree with the performance or services required under this Contract.

F. The Contractor hereby warrants that the Contractor complies with the Americans with Disabilities Act, 29 CFR 1630.

G. Gender, Singular/Plural. Words of any gender used in this Contract shall be held and construed to include any other gender, and words in the singular number shall be held to include the plural, unless the context otherwise requires.

H. Captions and Section Headings. The captions and section headings contained in this Contract are for convenience of reference only, and in no way limit, define, or enlarge the terms, scope, and conditions of this Contract.

I. Certificates and Documents Incorporated. All certificates and documentation required by the provisions of the Contract shall be attached to this Contract at the time of execution and are hereby incorporated by reference as though set forth in full in this Contract to the extent they are consistent with its conditions and terms.

J. Separability. If any clause or provision of this Contract is illegal, invalid or unenforceable under present or future laws effective during the term of this Contract, then and in that event, it is the intention of the parties hereto that the remainder of this Contract shall not be affected thereby.

K. Words and Phrases. Words, phrases, and abbreviations, which have well-known technical or trade meanings used in the Contract documents shall be used according to such recognized meaning. In the event of a conflict, the more stringent meaning shall govern.

L. Relationship of Contract Documents. The Contract Documents are complementary, and any requirement of one Contract Document shall be as binding as if required by all.

M. Pursuant to NMSA 1978, section 13-1-191, reference is hereby made to the Criminal Laws of New Mexico (including NMSA 1978, sections 30-14-1, 30-24-2, and 30-41-1 through 30-41-3) which prohibit bribes, kickbacks, and gratuities, violation of which constitutes a felony. Further, the Procurement Code (NMSA 1978, sections 13-1-28 through 13-1-199) imposes civil and criminal penalties for its violation.

N. Pursuant to NMSA 1978, section 13-4-11. Reference is hereby made to the Minimum Wage on Public Works; weekly payments; posting wage scale; withholding funds.

IN WITNESS WHEREOF, the Parties have executed this Contract as of the date of the signature by the required approval authorities below.

CITY OF SANTA FE:

_____
Alan Webber, Mayor

DATE: _____

CONTRACTOR:
Pluma, LLC.

Timothy Everett
_____
Timothy Everett, Vice-President

DATE: Jan 21, 2025

NMBTIN#: 02963775009

ATTEST:

_____
ANDRÉA SALAZAR, CITY CLERK

CITY ATTORNEY'S OFFICE:

Marcos Martinez
Marcos Martinez (Jan 21, 2025 14:13 MST)
SENIOR ASSISTANT CITY ATTORNEY

APPROVED FOR FINANCES:

Emily K. Oster
_____
EMILY OSTER, FINANCE DIRECTOR

Bidder Instructions:

Items - Bidders should not add or delete items.

Approx. Qty. - Quantities provides are estimates, only, and do not establish a definite quantity contract. A may vary. Bidders may not change the Approx. Qty.

UOM (Unit of Measure) - Bidders should not change the UOM. Any variation from the UOM identified n

Article and Description - Bidder should not change Article and Description. Any clarification, explanatic

Unit Price - Bidders must provide pricing that conforms with the identified Unit Price.

Comments - Bidders may only provide comments to explain or clarify an item, identify a brand name, or p corresponding ITB document. Changes and additions to the items, including variations in pricing for an ite conform to the requirements in the ITB or on this form will be disregarded, and will not be included in the

Item	Approx. Qty.	UOM	Article and Description	Unit Price
			Wage Rates for Projects Under $60,000.00	
1	1	Hourly	Superintendent – Regular Hourly Rate	$ 80.40
2	1	Hourly	Superintendent – Overtime Hourly Rate	$ 120.60
3	1	Hourly	Journeyman or expirenced worker – Regular Hourly	$ 125.00
4	1	Hourly	Journeyman or experienced worker – Overtime	$ 250.00
5	1	Hourly	Laborer – Regular Hourly Rate	$ 65.00
6	1	Hourly	Laborer – Overtime Hourly Rate	$ 130.00
			Wage Rates for Projects Over $60,000.00	
7	1	Hourly	Superintendent – Regular Hourly Rate	$ 85.00
8	1	Hourly	Superintendent – Overtime Hourly Rate	$ 127.50
9	1	Hourly	Journeyman or expirienced worker – Regular Hourly	$ 125.00
10	1	Hourly	Journeyman or expirienced worker – Overtime	$ 250.00
11	1	Hourly	Laborer – Regular Hourly Rate	$ 70.00
12	1	Hourly	Laborer – Overtime Hourly Rate	$ 140.00
			Other Rates	
13	1	Daily	Sanitary/toilet facilities, rental rates	$ 4.33 / day
14	1	Rate/Mile	Travel Rate from the Contractors facility to the work site, pursuant to the New Mexico Per Diem and Mileage Act.	$ 0.67
15	1	Disc	Discount off parts	% 5

Log # *{Finance use only}*:	
Journal # *{Finance use only}*:	

City of Santa Fe, New Mexico
BUDGET AMENDMENT RESOLUTION (BAR)

DEPARTMENT / DIVISION NAME	DATE
Public Utilities Department / Wastewater Management Division	1/21/2025

ITEM DESCRIPTION	ORG	OBJECT	PROJECT	INCREASE	DECREASE
EXPENDITURES				*{enter as positive #}*	*{enter as negative #}*
WIP Construction	5000375	572970		649,125	
REVENUES				*{enter as negative #}*	*{enter as positive #}*
				$ 649,125	$ -

JUSTIFICATION: *(use additional page if needed)*
--Attach supporting documentation/memo

Please transfer funds from enterprise cash to WIP Construction for Vendor PLUMA ITB ON CALL Gen Elec Please see memo for details

Please add vendor name when posting BAR

{Complete section below if BAR results in a net change to ANY Fund}

Fund(s) Affected	Fund Balance Increase/(Decrease)
Fund 500	(649,125)
TOTAL:	**(649,125)**

P. Fred Heerbrandt, P.E. — 1/21/2025
Prepared By *{print name}* — Date

Jan 23, 2025
Division Director Signature *{optional}* — Date

Jan 23, 2025
Department Director Signature — Date

{Use this form for Finance Committee/ City Council agenda items ONLY}

CITY COUNCIL APPROVAL

City Council Approval Date

Agenda Item #:

Andy Hopkins — Jan 24, 2025
Budget Officer — Date

Finance Director *{≤ $5,000}* — Date

City Manager *{≤ $60,000}* — Date

From: DUTTON-LEYDA, TRAVIS K.
To: MACALLISTER, LINDA M.; Purchasing DET
Cc: HEERBRANDT, PAUL F.; CAWTHON, AMY M.
Subject: RE: DETERMINATION REQUEST FOR ITB DETERMINATION (On Call General Electrical Services)
Date: Tuesday, November 26, 2024 5:04:51 PM
Attachments: image003.png

Greetings,

The scope of work as written would be Construction. This determination relates only to that question and is no comment on whether the scope of work or procurement method meet all legal standards. I reserve the right to change this determination if the scope of work differs from the scope of work submitted for the original determination. This procurement must be conducted using the processes and procedures set forth by the City of Santa Fe, Central Purchasing, the Procurement Manual, and state statutes.

Please note:

- Save this email as a PDF and upload it into the corresponding Munis records.
- If your request includes anything that needs to be reviewed and preapproved by another City Department/Division, please send the same SOW to the corresponding email address and include their response in your packet/Munis.
  -IT components (anything IT) - ereview@santafenm.gov
  -Vehicles – dmjaramillo@santafenm.gov
  -Grants - mtbonifer@santafenm.gov; cmthompson@santafenm.gov; evlujan@santafenm.gov
  - Construction, Facilities, Furniture, Fixtures, Equipment, etc. - jsburnett@santafenm.gov
  -Emergency Related Purchases - bgwilliams@santafenm.gov
  -Asset over $5k - lmstorey@santafenm.gov
- Ensure that the appropriate templates and forms are used https://intranet.santafenm.gov/finance_1 and documented procedures/laws/rules are followed.
- > $20k per year, when processing this procurement, please ensure the procurement number issued by Munis and the procurement name are used in the appropriate documents and the subject of emails.
- If you are processing a procurement where the forecasted amount is =/> $60k, per NMSA 1978, Section 13-1-102, the procurement method must be ITB (if you choose not to use a cooperative or an existing contract). If you feel you need to process an RFP, you must get an Authorization and Plan approved before you process.
- < $20k per year, one quote is acceptable.
- From $20k to $60k per year, if you aren't using a cooperative or existing contract, you'll need to provide 3 quotes in your req. Must use the Munis Bid Module after 12/21/2023.
- Please keep this as part of the procurement file for future reference.
- Figure out your funding source and **inform Purchasing**. To ensure that the proper documents and language are used, it is important to identify the funding source for the

subsequent contract. For instance, if federal funds are involved, the procurement request and subsequent contract must include the necessary federal language. Therefore, it is crucial to determine the funding source beforehand.

- Please review the pages linked below to determine whether any of the existing contracts/price agreements or cooperative agreements are applicable to this request. You might be able to use an existing price agreement to save time and money.
    - https://www.generalservices.state.nm.us/state-purchasing/statewide-price-agreements/ (if you choose to use a Statewide, you do not need to ask Horizons if they can do the work. State Purchasing must offer the SOW to Horizons prior to placing the award on their website.)
    - https://naspovaluepoint.org/categories/
    - https://www.omniapartners.com/publicsector/contracts
    - https://www.buyboard.com/home.aspx
    - https://www.h-gac.com/Home
    - https://www.gsaelibrary.gsa.gov/
    - https://www.sourcewell-mn.gov/contract-search

- Submit or send your request to the appropriate MS Teams channel or email address:
    - RFPs requests to https://teams.microsoft.com/l/channel/19%3ad63b9c8b586d424fa5eed34177146ac5%40thread.tacv2/RFP%2520Requests?groupId=a367d8c2-992f-4c74-8e7d-0ccb6950c9a1&tenantId=77b69f5a-55ed-4363-8616-4867b0bc707f
    - ITBs requests to https://teams.microsoft.com/l/channel/19%3a48e1e4588c0440a09cfbd9b907ed42d4%40thread.tacv2/ITB%2520Requests?groupId=a367d8c2-992f-4c74-8e7d-0ccb6950c9a1&tenantId=77b69f5a-55ed-4363-8616-4867b0bc707f
    - Determination requests to purchasing_det@santafenm.gov
    - And all other requests to purchasing@santafenm.gov

Thank you for submitting this scope of work for my review.

Regards,

Travis Dutton-Leyda
Chief Procurement Officer
City of Santa Fe
200 Lincoln Avenue
Santa Fe, NM 87501
505-629-8351
tkduttonleyda@santafenm.gov

https://santafenm.gov/finance-2/purchasing-1

Vendor Registration and Current Procurement Opportunities:
https://cityofsantafenmvendors.munisselfservice.com/Vendors/VBids/SearchResults.aspx

Internal Link: https://intranet.santafenm.gov/finance_1

CITY OF SANTA FE
FINANCE

More Procurement, less drama ~ John Blair

From: MACALLISTER, LINDA M. <lmmacallister@santafenm.gov>
Sent: Tuesday, November 26, 2024 2:22 PM
To: Purchasing DET <purchasing_det@santafenm.gov>
Cc: HEERBRANDT, PAUL F. <pfheerbrandt@santafenm.gov>; CAWTHON, AMY M. <amcawthon@santafenm.gov>
Subject: DETERMINATION REQUEST FOR ITB DETERMINATION (On Call General Electrical Services)

Hi Travis,

The 1st determination was ITB and now we need a determination for contract template. Please let us know your determination for the following SOW.

The Contractor shall perform the following work:

A. The contractor(s) shall provide professional and licensed electrical service, maintenance, and
installation including but not limited to routine inspections, checking, cleaning, alignment, repair, troubleshooting, and adjustment of existing and future electrical and instrumentation systems until end of contract date.

1.) The location of these services shall include but is not limited to:
   a. Santa Fe Wastewater Treatment Facility and Remote Sites
   b. Canyon Road Water Treatment Facility and Remote Sites
   c. Transmission and Distribution Main Office and Remote Sites

B. The contractor(s) shall provide the services outlined in Scope A to systems including but not
limited to:

1.) Lighting
2.) Motors
3.) Controls
4.) Receptacles
5.) Conduit
6.) Panels

C. Such maintenance service shall include emergency calls. Parts shall be an additional cost to the
city.

D. Contractor shall provide calibration sheets and job reports as it pertains to the work completed.

E. Maintenance service calls to the City's Wastewater Treatment Plant Facility shall be

scheduled
at the convenience of both parties.
F. Contractor shall furnish the City with a written report from contract after each service call.

Linda MacAllister

Contract Specialist

City of Santa Fe Waste Water/Purchasing

Cell: 505-577-6731

Client#: 1959046 PLUMALLC

ACORD™ CERTIFICATE OF LIABILITY INSURANCE

DATE (MM/DD/YYYY) 11/18/2024

THIS CERTIFICATE IS ISSUED AS A MATTER OF INFORMATION ONLY AND CONFERS NO RIGHTS UPON THE CERTIFICATE HOLDER. THIS CERTIFICATE DOES NOT AFFIRMATIVELY OR NEGATIVELY AMEND, EXTEND OR ALTER THE COVERAGE AFFORDED BY THE POLICIES BELOW. THIS CERTIFICATE OF INSURANCE DOES NOT CONSTITUTE A CONTRACT BETWEEN THE ISSUING INSURER(S), AUTHORIZED REPRESENTATIVE OR PRODUCER, AND THE CERTIFICATE HOLDER.

IMPORTANT: If the certificate holder is an ADDITIONAL INSURED, the policy(ies) must have ADDITIONAL INSURED provisions or be endorsed. If SUBROGATION IS WAIVED, subject to the terms and conditions of the policy, certain policies may require an endorsement. A statement on this certificate does not confer any rights to the certificate holder in lieu of such endorsement(s).

PRODUCER	CONTACT NAME: Sue Vance / David Olague-Love	
USI Southwest Inc. NM - CL 4100 Osuna Road NE Suite 2-203 Albuquerque, NM 87109 505 262-2621	PHONE (A/C, No, Ext): 505 262-2621	FAX (A/C, No): 855-512-3881
	E-MAIL ADDRESS: david.olague-love@usi.com	

INSURER(S) AFFORDING COVERAGE	NAIC #
INSURER A : Selective Insurance Company of America	12572
INSURER B : Builders Trust of New Mexico	99999
INSURER C :	
INSURER D :	
INSURER E :	
INSURER F :	

INSURED
Pluma, LLC
6301 4th St. NW, Ste 1
Los Ranchos, NM 87107

COVERAGES **CERTIFICATE NUMBER:** **REVISION NUMBER:**

THIS IS TO CERTIFY THAT THE POLICIES OF INSURANCE LISTED BELOW HAVE BEEN ISSUED TO THE INSURED NAMED ABOVE FOR THE POLICY PERIOD INDICATED. NOTWITHSTANDING ANY REQUIREMENT, TERM OR CONDITION OF ANY CONTRACT OR OTHER DOCUMENT WITH RESPECT TO WHICH THIS CERTIFICATE MAY BE ISSUED OR MAY PERTAIN, THE INSURANCE AFFORDED BY THE POLICIES DESCRIBED HEREIN IS SUBJECT TO ALL THE TERMS, EXCLUSIONS AND CONDITIONS OF SUCH POLICIES. LIMITS SHOWN MAY HAVE BEEN REDUCED BY PAID CLAIMS.

INSR LTR	TYPE OF INSURANCE	ADDL INSR	SUBR WVD	POLICY NUMBER	POLICY EFF (MM/DD/YYYY)	POLICY EXP (MM/DD/YYYY)	LIMITS	
A	X COMMERCIAL GENERAL LIABILITY CLAIMS-MADE X OCCUR GEN'L AGGREGATE LIMIT APPLIES PER: POLICY X PRO-JECT LOC OTHER:	X	X	S256348100	03/01/2024	03/01/2025	EACH OCCURRENCE DAMAGE TO RENTED PREMISES (Ea occurrence) MED EXP (Any one person) PERSONAL & ADV INJURY GENERAL AGGREGATE PRODUCTS - COMP/OP AGG $	$1,000,000 $500,000 $15,000 $1,000,000 $3,000,000 $3,000,000 $
A	AUTOMOBILE LIABILITY X ANY AUTO OWNED AUTOS ONLY SCHEDULED AUTOS X HIRED AUTOS ONLY X NON-OWNED AUTOS ONLY	X	X	S256348100	03/01/2024	03/01/2025	COMBINED SINGLE LIMIT (Ea accident) BODILY INJURY (Per person) BODILY INJURY (Per accident) PROPERTY DAMAGE (Per accident) $	$1,000,000 $ $ $ $
A	X UMBRELLA LIAB X OCCUR EXCESS LIAB CLAIMS-MADE DED RETENTION $			S256348100	03/01/2024	03/01/2025	EACH OCCURRENCE AGGREGATE $	$4,000,000 $4,000,000 $
B	WORKERS COMPENSATION AND EMPLOYERS' LIABILITY ANY PROPRIETOR/PARTNER/EXECUTIVE OFFICER/MEMBER EXCLUDED? Y / N: Y (Mandatory in NH) If yes, describe under DESCRIPTION OF OPERATIONS below	N / A	X	WC10000063432024A	03/01/2024	03/01/2025	X PER STATUTE OTH-ER E.L. EACH ACCIDENT E.L. DISEASE - EA EMPLOYEE E.L. DISEASE - POLICY LIMIT	 $2,000,000 $2,000,000 $2,000,000

DESCRIPTION OF OPERATIONS / LOCATIONS / VEHICLES (ACORD 101, Additional Remarks Schedule, may be attached if more space is required)

The General Liability and Automobile policies include an automatic Additional Insured endorsement that provides Additional insured status to the Certificate Holder, only when there is a written contract or written agreement between the named insured and the certificate holder and with regard to work performed by or on behalf of the named insured.

The General Liability, Automobile, and Workers Compensation policies provide a Blanket Waiver of (See Attached Descriptions)


CERTIFICATE HOLDER

The City of Santa Fe
73 Paseo Real
Santa Fe, NM 87507

CANCELLATION

SHOULD ANY OF THE ABOVE DESCRIBED POLICIES BE CANCELLED BEFORE THE EXPIRATION DATE THEREOF, NOTICE WILL BE DELIVERED IN ACCORDANCE WITH THE POLICY PROVISIONS.

AUTHORIZED REPRESENTATIVE

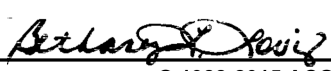

© 1988-2015 ACORD CORPORATION. All rights reserved.

DESCRIPTIONS (Continued from Page 1)

Subrogation in favor of the same, when required by written contract.
The General Liability policy contains a special endorsement with "Primary and Noncontributory" wording, when required by written contract.

For Informational Purposes Only.

Signature: P. Fred Heerbrandt, P.E.
P. Fred Heerbrandt, P.E. (Jan 23, 2025 07:57 MST)

Email: pfheerbrandt@santafenm.gov

CITY OF SANTA FE

Date: January 21, 2025

To: Governing Body, Finance Committee, and Public Works & Utilities Committee

From: P. Fred Heerbrandt, P.E., Engineer Supervisor FH

Via: Jesse Roach, Acting Public Utilities Director JR

Subject: On Call General Electrical Services Contract

Vendor Name: Great Western Electrical, Inc.

Munis Vendor Number: 6827

ITEM AND ISSUE:

The Public Utilities Department, Wastewater Management Division respectfully requests your review and approval of a Construction Contract in the total amount of $150,000.00 per year, excluding NMGRT, for On Call General Electrical Services for a term of four (4) years with Great Western Electrical, Inc, for a total of $600,000.00 over the contract term, excluding NMGRT.

1.Request for approval of a Budget Amendment Resolution (BAR) in the total amount of $649,125.00 from the Wastewater Enterprise Fund/Fund 500 to fund the contract over the four year term.

CONTRACT NUMBER:

The FY25 Munis contract number is 3250310.

BACKGROUND AND SUMMARY:

The Paseo Real Wastewater Reclamation Facility utilizes many various types of rotating equipment and other electrically driven process equipment that need periodic preventative maintenance, repair, replacement, and/or expansion. This contract will assist in expediting this work by having a contract in place to provide this critical service. A total of three contracts will be awarded from this procurement.

Prior Approvals and Supporting Information:

PROCUREMENT METHOD:

The procurement method used was NMSA 1978, Section 13-1-102, ITB

ITB 25034 was opened on October 15, 2024 and closed on November 14, 2024. Four bids were received and three contracts will be awarded.

Chief Procurement Officer (CPO) / Designee: _____ **Date:** Jan 27, 2025
CPO Comment/Exceptions: _____

FUNDING SOURCE:

Fund Name/Number: Wastewater Enterprise Fund/Fund 500

Munis Org Name/Number: Wastewater Capital Projects - 5000375

Munis Object Name/Number: WIP Construction - 572970

Budget Officer / Designee: Andy Hopkins **Date:** Jan 27, 2025
Budget Officer Comment/Exceptions: _____

ASSOCIATED APPROVALS:

Does this purchase require any of the following associated approvals: ☐ Yes | ☐ No
(ITT, Vehicles/Fleet, Facilities, Asset, Grant Review)

IT Components included? ☐ Yes | ☒ No
Approval: _____ **Title:** _____ **Date**: _____
Comment/Exceptions: _____

Vehicles included? ☐ Yes | ☒ No
Approval: _____ **Title:** _____ **Date**: _____
Comment/Exceptions: _____

Construction, Facilities, Furniture, Fixtures, Equipment included? ☐ Yes | ◉ No
Approval: _____ **Title:** _____ **Date**: _____
Comment/Exceptions: _____

Capital Asset* or Project ☐ Yes | ☐ No**
Project Ledger #: _____
(*will this procurement result in a tangible item that costs more than $5,000?)
(**Capital Projects are new and improvement projects that are going to cost $10,000 or more)
Approval: _____ **Title:** _____ **Date**: _____
Comment/Exceptions: _____

Is this a Grant Funded Purchase? ☐ Yes | ◉ No
Approval: _____ **Title:** _____ **Date:** _____
Comment/Exceptions: _____

ATTACHMENTS:

Procurement Document: ITB

Vendor's Bid

Construction Contract

Horizons declination
CPO Service Determination Email
Certificate of Liability Insurance (COI)
Contract
Memo
Rate Sheet
BAR

Item #: _____
Munis Contract #: 3250310
ITB #: 25034

CITY OF SANTA FE

CONSTRUCTION CONTRACT
On-Call General Electrical Services

THIS CONTRACT is made and entered into by and between the City of Santa Fe, New Mexico, hereinafter referred to as the "City," and **Great Western Electrical, Inc.**, hereinafter referred to as the "Contractor," and is effective as of the date set forth below upon which it is executed by the Parties.

1. Scope of Work

A. The Contractor shall perform the following work:

The electrical services will be at the Paseo Real Wastewater Reclamation Facility and other remote sites within the collection system. The work shall include, but not be limited to, installation of new power and lighting circuits; new power services; new electrical devices, equipment, and lighting fixtures; electrical repairs, rewiring, panel and wiring upgrades, inspections of electrical components, repair or replacement of equipment or fixtures, maintaining control systems, lighting systems, and communication systems. The work shall also include the removal and disposal of existing power circuits, lighting fixtures and equipment, and the termination of associated circuits and services. Any related work required to accomplish the requested electrical work is included. Low voltage work could be included and any other related electrical work. The Contractor is required to provide licensed electrical services in a professional manner on every task order given.

The City shall provide, at a minimum, a detailed scope of work and/or drawings, generally defining the electrical work required for the project. The Contractor shall be responsible for verification of all existing conditions, measurements, and dimensions for estimating.

Maintenance service calls to the City's Wastewater Reclamation Facility shall be scheduled at the convenience of both parties.

The Contractor shall have the technical staff to perform diagnostic services and provide professionally prepared, stamped drawings, if needed, to obtain installation or construction permits. The Contractor is responsible for obtaining all required licenses, fees and permits required to perform the work. The Contractor shall be responsible for any applicable Local, County, State and Federal requirements and permits.

The City shall be able to utilize this On-Call Contract as needed and as funding is available.

The award of this Contract is without assurance of quantity or dollar amount of work to be performed.

Wage Rates:

All work covered by this contract shall be in accordance with applicable City and state laws and is subject to the

minimum wage rate determination issued by the Department of Workforce Solutions (DWS), if applicable.

A wage rate decision is required by the Public Works minimum Wage Act for construction, demolition or renovation purposes on projects costing sixty thousand dollars ($60,000) or more. The Contractor agrees to comply with the current prevailing wage rate schedule when applicable. For current wage rates or for additional information, visit: http://www.dws.state.nm.us The City will request a wage rate determination from the DWS for each project that is $60,000 or more.

When submitting a quote for a specific project valued at more than sixty thousand dollars ($60,000) for any portion of a public works project that is subject to the New Mexico Public Works Act, the Contractor is required to be registered with the Labor and Industrial Division of the Department of Workforce Solutions prior to submitting its quote. The City may reject any quote that fails to provide a Public Works registration number for the prime Contractor and all other listed Contractors or subcontractors.

Other:
All work shall be in adherence to National Electrical Code (NEC), New Mexico Electrical Code (current adopted year), New Mexico Electrical Safety Code (current adopted year), New Mexico Administrative Code (NMAC), and Local Building Regulations including but not limited to the New Mexico Commercial Building Code (current adopted year), New Mexico Residential Building Code (current adopted year), Santa Fe Green Building Code, New Mexico Existing Building Code (current adopted year) for all projects. The Contractor shall be responsible for all permits associated with this work as required by the governmental Authority Having Jurisdiction (AHJ).

All work shall be in strict compliance with the city and state building mechanical, plumbing and electrical codes including Sheet Metal and Air Conditioning Contractors' National Association (SMACNA), and American Society of Heating, Refrigerating and Air-Conditioning Engineer (ASHRAE) standards.

Contractor shall be capable of providing all new or upgrades to the existing electrical service and systems, diagnostic services, perform trouble shooting services for the City, coordinate and supervise electrical services that may include renovations, upgrade, and improvement projects and to provide new electrical services. The Contractor shall prepare quotes for all costs and services needed to perform the work required, in compliance with the national and state electrical codes. The scope of an individual project may include equipment and fixtures whether attached or not to the building. It can include site and utility work. The utility work can include building power systems such as solar panels and geothermal systems. It may also include demolition and abatement projects. It can include security and other low voltage installations with related controls and equipment.

All material shall be new and of the highest quality available for the type of work being performed.

The City reserves the right to purchase materials directly from existing Statewide Price Agreements and other sources, and to provide these materials to the Contractor. The Contractor shall provide an itemized, quantifiable list of materials required for the project.

If the Contractor is requesting reimbursement for materials used on the work, copies of the invoices for the materials must be included when submitting invoices/pay applications.

The Contractor may NOT add markups for the materials purchased.

The City reserves the right to procure specialty services directly from Statewide Price Agreements and other sources to provide to the awarded Contractor. Specialty services provided from Statewide Price Agreements and other sources shall be coordinated by the Contractor.

The City reserves the right to obtain quotes from multiple vendors covered under this Contract and award a project to a contractor based on the quotes.

The City reserves the right to provide an escort and/or full-time supervision of the Contractor and its employees during any or all phases of a project, should the City feel it is in its best interest to provide these extraordinary security services.

The City reserves the right to escort any or all employees of the Contractor off its property, for any inappropriate conduct or actions that jeopardize the safety, security or wellbeing of the facility or any individual.

Inappropriate behavior by the Contractor, its employees or subcontractors may be grounds for immediate removal from this Contract. Any employee of the Contractor found in violation of any law, while on the City's property, will be prosecuted.

Contractor:
No person shall act as a Contractor without a license issued by the Construction Industries Division (CID), classified to cover the type of work to be performed. No contractor shall perform any work on a contract unless the Contractor has a valid Contractor's license issued by the CID to perform the type of work to be undertaken, as set forth in §60-13-12, NMSA 1978.

Safety is important and enforced by the Contractor on site and will be periodically inspected by the City's qualified safety personnel. The Contractor shall comply with all local, state, and federal laws governing safety, health, and sanitation. The on-site superintendent shall always have a minimum OSHA 10 and preferably OSHA 30 card with them when on the jobsite. The City shall not in any way be responsible for any fines set forth for such violations of codes, OSHA standards or any other governing agency having jurisdiction at the work site. The Contractor shall provide all needed safeguards, safety devices, protective equipment and take any actions necessary to protect the life and health of employees on the job; the safety of the public and to protect the property of the City in connection with the performance of the work covered by this Contract.

Any work involving disconnect or switching of electrical service to a work area shall follow the Occupational Safety and Health Act (OSHA) 29 CFR 1910.147 Standard pertaining to "Lockout/Tagout" procedures for hazardous energy.

All personnel working on the project and providing these services shall be experienced and certified in all areas related to this work and required by this Contract. Journeymen level personnel shall have the ability and necessary skills to diagnosis problems and to make the appropriate decisions needed to provide these services.

The Contractor shall agree to provide the required labor within 48 hours and respond within 12 hours for emergency situations.

The contractor's price shall include labor costs, permits, overhead, profit, insurance, equipment, tools, and any other fees required to successfully complete the work requested. The Contractor shall be capable of providing a

work force with supervision, adequate to perform work for a forty (40) hour work week during normal working hours with the option of working non normal or overtime hours if required. The Contractor shall be responsible for all permits, fees, and State and/or City inspections associated with their work.

Replacement systems and related equipment shall meet current minimum "Energy Star" energy conservation standards.

Furnishing of submittal date for any/all new equipment and materials as well as O&M's is required. Training of site personnel for the proper operation of newly installed equipment/systems and its related controls will be required for completion. This training will be acceptable to the person in charge of the facility and/or the City's Project manager in charge of the project.

The Contractor shall provide all protective coverings necessary to protect existing, adjacent finishes while performing its work. If any damage is encountered during the contractor's work, the contractor will be held responsible for repairing any damage done by his employees, subcontractors, and vendors. The Contractor shall restore any damage to existing and/or adjacent finishes damaged while performing work and to make new work inconspicuous with the existing adjacent finishes.

Contractor shall be responsible for adherence to the Contract Documents, Construction Documents, Specifications, and approved directives.

The Contractor and its employees agree to cooperate with and to abide by the rules and requirements of the City to not interfere with the daily operations of the City or to jeopardize the health, safety or welfare of the employees or general public conducting business with City.

Clean Up and Storage:

A. The Contractor will provide off-site legal disposal of all waste products, trash, and debris. The City's trash receptacles will not be used by the Contractor. Sanitary facilities will "not" be available at the job site. The contractor shall be responsible for the provision and maintenance of portable toilets.

B. The Contractor, daily, shall keep the premises and surrounding area free from accumulation of waste materials or rubbish caused by operations under the Contract. At completion of the Work, the Contractor shall remove the Project waste materials, rubbish, the Contractor's tools, and surplus materials and shall then thoroughly clean the premises and the site to City 's satisfaction.

C. Materials or equipment shall be delivered to the project in the manufacturer's original sealed, labeled containers and shall be adequately protected against moisture, dust, tampering or damage from improper handling or storage. Materials shall not be delivered to the site before they are needed.

D. Storage of materials and construction equipment shall be coordinated with the City.

All hazardous and non-hazardous constructions debris shall be removed from the work areas and disposed of at an approved waste disposal site.

Task Order:

The Contractor shall be required to provide On-Call Electrical Services for any number of the activities listed under Scope of Work upon the request of the City. When a service is identified, the City shall provide, at a minimum, a detailed scope of work and/or drawings defining the work required. Each project will be individually described in a "Task Order". The Task Order will describe the scope of work, the duration of the project with the date of Substantial Completion and if there are liquidated damages for not meeting the date of substantial

completion. The date of Substantial Completion is the date when the space can be occupied, or the Work used/operated and is turned over to City. Final completion is the date when the project is totally complete, the punch list work complete and the Contractor's final pay application/invoice is approved. The terms and conditions of the Contractor's Agreement will apply to all Task Orders.

Upon receiving the City's Task Order, the Contractor shall promptly visit the site and compare the scope of work and/or drawings to the existing conditions and provide all services called for in addition to the requirements set forth in this Agreement. The Contractor will be required to provide a written quote (based upon the rates submitted in the Bid Form) and cost summary to include the work to be performed and the amount of time required for the completion of the project and submit to the City at no cost to City. Project schedules, negotiated price, and completion dates shall be determined on a project-by-project basis and dependent upon the urgency of that task. Failure to respond to the City's requests may be grounds for termination of this Contract.

If any equipment or building system cannot be economically repaired or has reached the end of its life cycle, the Contractor shall justify with costs and other information the need for replacement. If replacement is recommended, the Contractor will provide written justification for system and/or the model, size and type of unit recommended along with any applicable efficiency data. The City's and energy standards will be discussed and taken into consideration when proposing replacement units or systems.

Change Orders:
Any change orders to the project scope will require an additional Task Order with backup materials and labor costs and shall be substantiated without a doubt there was no way of knowing the additional services were needed when the original quote was provided. Change orders shall be managed closely by the City. Preventative measures shall be taken by both the contractor and City prior to issuing the Notice to Proceed. Such measures may include soil tests (soil boring); clarification of ambiguity in the project plan, the scope of work, the Task Order, the drawings, etc.; the project scope should be completely defined and agreed upon before any work begins.

Other Construction Related Terms and Conditions:

THE PROVISIONS OF THIS ARTICLE ARE NOT EXCLUSIVE AND DO NOT WAIVE THE CITY'S OTHER LEGAL RIGHTS AND REMEDIES CAUSED BY THE CONTRACTOR'S DEFAULT/BREACH OF THE PURCHASE ORDER/CONTRACT.

Permits and Fees:
A. IF APPLICABLE- The Contractor shall secure and pay for the Building Permit and other permits and governmental fees, licenses and inspections and Certificate of Occupancy necessary for proper execution and completion of the Work. Changes or modifications to the Work shall include all requirements of this paragraph.

A. The Contractor shall comply with and give notices required by laws, ordinances, rules, regulations and lawful orders of public authorities applicable to performance of the Work.

C. IF APPLICABLE- Certificates of Inspection, use and occupancy will be delivered to the City upon completion of the Work in sufficient time for occupation of the facility in accordance with the approved schedule for the Work. The Contractor shall deliver a photocopy of the Building Permit to the Design Professional and the

City as soon as it is obtained.

Schedule, Progress Meetings and Reports:

A. The Contractor, promptly after being awarded a Project and before the first payment application, shall prepare and submit for the City's information a Critical Path Construction Schedule for the Work that indicates the intended start and completion of the various construction activities, which shall be implemented and adhered to by the Contractor, material suppliers and equipment suppliers. At a minimum, the schedule shall be a GANTT type schedule and shall not exceed time limits allowed by the Task Order or Notice to Proceed with no fewer work breakdown events than line items of the Schedule of Values.

B. The Contractor shall perform the Work in general accordance with the most recent schedule submitted to the City.

C. Progress meetings shall be scheduled on a regular basis. The purpose will be to review the upcoming activities, any open issues, and current progress. The Contractor shall keep any meeting minutes as needed. Progress schedules shall be updated regularly. A three week look-ahead schedule should be presented at every project meeting. A new schedule shall be presented with any change orders.

D. The Contractor shall prepare a daily report each day the Contractor or any other entity are on the project. The daily reports shall be maintained at the site and be well organized. The City may request copies at any time. The reports may include:

1. report date and who prepared the report;
2. weather conditions – low temp, visibility, humidity, wind, wind direction, cloud conditions, precipitation amount, other notes;
3. companies present by name and their number of workers, work location, total man hours that day for each company;
4. equipment – type, source, units of work done, location of work, hour meter reading;
5. material brought to site – description, units, quantity, quality, location, time;
6. visitors to site – name, company, time;
7. safety concerns – company, contact, noticed by, work activity, safety issue, requirement, outcome: and
8. quality assurance and control – company, description of issue, specification section, issued by.

Close-out Requirements:

The Contractor shall submit to the City a separate and detailed Closeout Schedule indicating the date of Final Completion and all work to be completed before Final Completion including Close-Out requirements. The punch list of incomplete or inadequate work shall also be submitted when the work is substantially complete. Failure to include any item on the punch list does not alter the responsibility of the Contractor to complete all work in accordance with the Contract Documents.

Before final completion can be achieved, all Work must be complete and accepted including the following as applicable:

a. Work associated with Punch List(s);
b. testing, balance, or performance operations complete and in agreement that associated work is in compliance with the Contract Documents;
c. one hard copy and one electronic copy in .pdf format of final approved test, balance, or

performance report(s) complete with directory of contents submitted to the City;

d. as-Built drawings delivered in AutoCAD or electronic format;
e. written certification signed by the City of delivery and stocking of extra material, equipment or components required by the Purchase Order at a location established by the City;
f. delivery of all warranties required by the Work;
g. all keys, passes, codes, software or other methods or components of control or security which have been correctly and adequately accounted for and closed-out;
h. completed Operations Liability insurance policy certificate, if applicable;
i. training of staff on all applicable building systems;
j. all Storm Water Pollution Prevention Permits (SWPPP) have been updated or closed;
k. utility transfer to the City;
l. Operations and Maintenance Manuals;
m. a certified statement of Release of Liens (AIA Document G706A or approved form) and Consent of Surety.

Materials and Parts:
Contractor shall submit billings, based on actual Contractor costs for materials, less any applicable percentage for discounts. If there is no discount to be offered, enter zero. Contractor shall provide verification that materials purchased were used for the project. Any unused, billed for materials shall be turned over to the City for which the work was provided.

The City requires that all materials shall be new and of the highest quality and at the best attainable price available for the type of work being performed.

No used materials shall be used on the project. Recycled materials specifically prepared for reuse to meet "LEED" certification may be permitted with the City's approval

2. **<u>Compensation</u>**

A. The total amount payable to the Contractor under this Contract, excluding gross receipts tax and expenses, shall not exceed one hundred fifty thousand dollars ($150,000) per fiscal year, for a total of six hundred thousand dollars ($600,000) excluding gross receipts tax and expenses for the four (4) year term of this Contract. The City shall pay the applicable gross receipts tax. The applicable gross receipts tax shall be shown as a separate amount on each billing or request for payment made under the contract.

B. Payment in future fiscal years is subject to availability of funds pursuant to the Appropriations Paragraph set forth below and to any negotiations between the parties from year to year pursuant to Paragraph 1, Scope of Work, and to approval by the City. All invoices MUST BE received by the City no later than fifteen (15) days after the termination of the Fiscal Year in which the services were delivered. Invoices received after such date WILL NOT BE PAID.

C. Contractor must submit a detailed statement accounting for all services performed and expenses incurred. If the City finds that the services are not acceptable, within thirty days after the date of receipt of written notice from the Contractor that payment is requested, it shall provide the Contractor a letter of exception explaining the defect or objection to the services, and outlining steps the Contractor may take to provide remedial action. Upon certification by the City that the services have been received and accepted, payment shall be tendered to the

Contractor within twenty-one days after the date of acceptance. If payment is made by mail, the payment shall be deemed tendered on the date it is postmarked.

D. If the City fails to pay the contractor within twenty-one days after receipt of an undisputed request for payment, the City shall pay interest to the contractor beginning on the twenty-second day after payment was due, computed at one and one-half percent of the undisputed amount per month or fraction of a month until the payment is issued. If the City receives an improperly completed invoice, the City shall notify the sender of the invoice within seven days of receipt in what way the invoice is improperly completed, and the owner has no further duty to pay on the improperly completed invoice until it is resubmitted as complete.

E. **Notice of Extended Payment Provision for Grant Funded Contracts**. This contract allows the City to make payment within 45 days after submission of an undisputed request for payment for contracts funded by grant money consistent with NMSA 1978, sec. 57-28-5(B).

3. Term

THIS CONTRACT SHALL NOT BECOME EFFECTIVE UNTIL APPROVED IN WRITING BY THE CITY. This contract shall terminate **four (4) years from the date of final signature**.

4. Termination

A. Grounds. The City may terminate this Contract for convenience or cause. For contracts within their authority, the City Manager or their designee is authorized to provide the notice of termination, otherwise such notice of termination shall be provided by the Mayor or their designee as authorized by the Governing Body. The Contractor may only terminate this Contract based upon the City's uncured, material breach of this Contract.

B. Notice; City Opportunity to Cure.

1) Except as otherwise provided in Paragraphs 7.A and 17, the City shall give Contractor written notice of termination at least thirty (30) days prior to the intended date of termination.

2) Contractor shall give City written notice of termination at least thirty (30) days prior to the intended date of termination, which notice shall (i) identify all the City's material breaches of this Contract upon which the termination is based and (ii) state what the City must do to cure such material breaches. Contractor's notice of termination shall only be effective (i) if the City does not cure all material breaches within the thirty (30) day notice period or (ii) in the case of material breaches that cannot be cured within thirty (30) days, the City does not, within the thirty (30) day notice period, notify the Contractor of its intent to cure and begin with due diligence to cure the material breach.

3) Notwithstanding the foregoing, this Contract may be terminated immediately upon written notice to the Contractor (i) if the Contractor becomes unable to perform the services contracted for, as determined by the City; (ii) if, during the term of this Contract, the Contractor is suspended or debarred by the City; or (iii) the Contract is terminated pursuant to Paragraph 5, "Appropriations," of this Contract.

C. Liability. Except as otherwise expressly allowed or provided under this Contract, the City's sole liability upon termination shall be to pay for acceptable work performed prior to the Contractor's receipt or issuance of a notice of termination; provided, however, that a notice of termination shall not nullify or otherwise affect either party's liability for pre-termination defaults under or breaches of this Contract. The Contractor shall submit an invoice for such work within thirty (30) days of receiving or sending the notice of termination. *THIS PROVISION IS NOT EXCLUSIVE AND DOES NOT WAIVE THE CITY'S OTHER LEGAL RIGHTS AND REMEDIES CAUSED BY THE CONTRACTOR'S DEFAULT/BREACH OF THIS CONTRACT.*

5. Appropriations

The terms of this Contract are contingent upon sufficient appropriations and authorization being made by the Governing Body for the performance of this Contract. If sufficient appropriations and authorization are not made by the Governing Body, this Contract shall terminate immediately upon written notice being given by the City to the Contractor. The City's decision as to whether sufficient appropriations are available shall be accepted by the Contractor and shall be final. If the City proposes an amendment to the Contract to unilaterally reduce funding, the Contractor shall have the option to terminate the Contract or to agree to the reduced funding, within thirty (30) days of receipt of the proposed amendment.

6. Status of Contractor

The Contractor and its agents and employees are independent contractors performing construction services for the City and are not employees of the City. The Contractor and its agents and employees shall not accrue leave, retirement, insurance, bonding, use of City vehicles, or any other benefits afforded to employees of the City as a result of this Contract. The Contractor acknowledges that all sums received hereunder are reportable by the Contractor for tax purposes, including without limitation, self-employment and business income tax. The Contractor agrees not to purport to bind the City unless the Contractor has express written authority to do so, and then only within the strict limits of that authority.

7. Construction Contract Performance and Payment Bond

A. When a construction task order is approved in excess of twenty-five thousand dollars ($25,000), the following bonds or security shall be delivered to the City and shall become binding on the parties upon the execution of the task order. If the Contractor fails to deliver the required performance and payment bonds, the Contractor's bid shall be rejected, its bid security shall be enforced to the extent of actual damages. Approval of a task order shall be made pursuant to the Procurement Code in the following manner:

(1) a performance bond satisfactory to the City, executed by a surety company authorized to do business in this state and said surety to be approved in federal circular 570 as published by the United States treasury department or the state board of finance or the local governing authority, in an amount equal to one hundred percent of the price specified in the task order; and

(2) a payment bond satisfactory to the City, executed by a surety company authorized to do business in this state and said surety to be approved in federal circular 570 as published by the United States treasury department or the state board of finance or the local governing authority, in an amount equal to one hundred percent of the price specified in the contract, for the protection of all persons supplying labor and material to the contractor or its subcontractors for the performance of the work provided for in the task order.

B. A subcontractor shall provide a performance and payment bond on a public works building project if the subcontractor's contract for work to be performed on a project is one hundred twenty-five thousand dollars ($125,000) or more.

8. Assignment

The Contractor shall not assign or transfer any interest in this Contract or assign any claims for money due or to become due under this Contract without the prior written approval of the City.

9. Subcontracting

The Contractor shall not subcontract any portion of the services to be performed under this Contract without the prior written approval of the City. No such subcontract shall relieve the primary Contractor from its obligations and liabilities under this Contract, nor shall any subcontract obligate direct payment from the City.

10. Release

Final payment of the amounts due under this Contract shall operate as a release of the City, its officers and employees from all liabilities, claims and obligations whatsoever arising from or under this Contract.

11. Confidentiality

Any confidential information provided to or developed by the Contractor in the performance of this Contract shall be kept confidential and shall not be made available to any individual or organization by the Contractor without the prior written approval of the City.

12. Product of Service -- Copyright

All materials developed or acquired by the Contractor under this Contract shall become the property of the City and shall be delivered to the City no later than the termination date of this Contract. Nothing developed or produced, in whole or in part, by the Contractor under this Contract shall be the subject of an application for copyright or other claim of ownership by or on behalf of the Contractor.

13. Conflict of Interest; Governmental Conduct Act

A. The Contractor represents and warrants that it presently has no interest and, during the term of this Contract, shall not acquire any interest, direct or indirect, which would conflict in any manner or degree with the performance or services required under the Contract.

B. The Contractor further represents and warrants that it has complied with, and, during the term of this Contract, will continue to comply with, and that this Contract complies with all applicable provisions of the Governmental Conduct Act, Chapter 10, Article 16 NMSA 1978.

C. Contractor's representations and warranties in Paragraphs A and B of this Article 12 are material representations of fact upon which the City relied when this Contract was entered into by the parties. Contractor shall provide immediate written notice to the City if, at any time during the term of this Contract, Contractor learns that Contractor's representations and warranties in Paragraphs A and B of this Article 12 were erroneous on the effective date of this Contract or have become erroneous by reason of new or changed circumstances. If it is later determined that Contractor's representations and warranties in Paragraphs A and B of this Article 12 were erroneous on the effective date of this Contract or have become erroneous by reason of new or changed circumstances, in addition to other remedies available to the City and notwithstanding anything in the Contract to the contrary, the City may immediately terminate the Contract.

D. All terms defined in the Governmental Conduct Act have the same meaning in this section.

14. Amendment

A. This Contract shall not be altered, changed or amended except by instrument in writing executed by the parties hereto and all other required signatories.

B. If the City proposes an amendment to the Contract to unilaterally reduce funding due to budget or other considerations, the Contractor shall, within thirty (30) days of receipt of the proposed Amendment, have the

option to terminate the Contract, pursuant to the termination provisions as set forth in Article 4 herein, or to agree to the reduced funding.

15. Change Orders

A. Changes. The Contractor may only make changes or revisions within the Task Order as defined by Article 1 and/or Exhibit 1 after receipt of written approval by the Project Manager, Andrew Hardinge, or his/her designee. Such change may only be made to Tasks or Sub-Task as defined in the Scope of Work. Under no circumstance shall such change affect the:

1) Deliverable requirements, as outlined in the Task Order;
2) Due date of any Deliverable, as outlined in the Task Order;
3) Compensation of any Deliverable, as outlined in the Task Order;
4) Contract compensation, as outlined in Article 2; or
5) Contract termination, as outlined in Article 4.

B. Change Request Process. In the event that circumstances warrant a change to accomplish the Task Order as described above, a Change Request shall be submitted that meets the following criteria:

1) The Contractor shall draft a written Change Request for review and approval by the Project Manager to include:
   (a) the name of the person requesting the change;
   (b) a summary of the required change;
   (c) the start date for the change;
   (d) the reason and necessity for change;
   (e) the elements to be altered; and
   (f) the impact of the change.

2. The Project Manager shall provide a written decision on the Change Request to the Contractor within a maximum of ten (10) Business Days of receipt of the Change Request. All decisions made by the Project Manager are final. Change Requests, once approved, become a part of the Task Order, and become binding as a part of the original Task Order.

16. Merger

This Contract incorporates all the agreements, covenants, and understandings between the parties hereto concerning the subject matter hereof, and all such covenants, agreements and understandings have been merged into this written contract.

All terms and conditions of the **ITB #25034 – General Electrical Services,** and the Contractor's response to such document(s) are incorporated herein by reference and is included in the order of precedence.

No prior Agreement or understanding, oral or otherwise, of the parties or their agents shall be valid or enforceable unless embodied in this Contract.

17. Penalties for violation of law

NMSA 1978, sections 13-1-28 through 13-1-199, imposes civil and criminal penalties for its violation. In addition, the New Mexico criminal statutes impose felony penalties for illegal bribes, gratuities and kickbacks.

18. Equal Opportunity Compliance

The Contractor agrees to abide by all federal and state laws and rules and regulations, and Santa Fe City Code, pertaining to equal employment opportunity. In accordance with all such laws of the State of New Mexico, the Contractor assures that no person in the United States shall, on the grounds of race, religion, color, national origin, ancestry, sex, age, physical or mental handicap, or serious medical condition, spousal affiliation, sexual orientation or gender identity, be excluded from employment with or participation in, be denied the benefits of, or be otherwise subjected to discrimination under any program or activity performed under this Contract. If Contractor is found not to be in compliance with these requirements during the life of this Contract, Contractor agrees to take appropriate steps to correct these deficiencies.

19. Applicable Law

The laws of the State of New Mexico shall govern this Contract, without giving effect to its choice of law provisions. Venue shall be proper only in a New Mexico court of competent jurisdiction in accordance with NMSA 1978, section 38-3-2. By execution of this Contract, Contractor acknowledges and agrees to the jurisdiction of the courts of the State of New Mexico over any and all lawsuits arising under or out of any term of this Contract.

20. Workers Compensation

The Contractor agrees to comply with state laws and rules applicable to workers compensation benefits for its employees. If the Contractor fails to comply with the Workers Compensation Act and applicable rules when required to do so, this Contract may be terminated by the City.

21. Other Insurance

If the services contemplated under this Contract will be performed on or in City facilities or property, Contractor shall maintain in force during the entire term of this Contract, the following insurance coverage(s), naming the City as additional insured.

A. **Commercial General Liability** insurance shall be written on an occurrence basis and be a broad as ISO Form CG 00 01 with limits not less than $2,000,000 per occurrence and $2,000,000 in the aggregate for claims against bodily injury, personal and advertising injury, and property damage. Said policy shall include broad form Contractual Liability coverage and be endorsed to name the City of Santa Fe their officials, officers, employees, and agents as additional insureds.

B. **Business Automobile Liability** insurance for all owned, non-owned automobiles, with a combined single limit not less than $1,000,000 per accident

C. **Broader Coverage and Limits**. The insurance requirements under this Contract shall be the greater of (1) the minimum coverage and limits specified in this Contract, or (2) the broader coverage and

maximum limits of coverage of any insurance policy or proceeds available to the Named Insured. It is agreed that these insurance requirements shall not in any way act to reduce coverage that is broader or that includes higher limits than the minimums required herein. No representation is made that the minimum insurance requirements of this Contract are sufficient to cover the obligations of Contractor hereunder.

D. Contractor shall maintain the above insurance for the term of this Contract and name the City as an additional insured and provide for 30 days cancellation notice on any Certificate of Insurance form furnished by Contractor. Such certificate shall also specifically state the coverage provided under the policy is primary over any other valid and collectible insurance and provide a waiver of subrogation.

22. Records and Financial Audit

The Contractor shall maintain detailed time and expenditure records that indicate the date; time, nature and cost of services rendered during the Contract's term and effect and retain them for a period of three (3) years from the date of final payment under this Contract. The records shall be subject to inspection by the City. The City shall have the right to audit billings both before and after payment. Payment under this Contract shall not foreclose the right of the City to recover excessive or illegal payments

23. Indemnification

The Contractor shall defend, indemnify and hold harmless the City from all actions, proceeding, claims, demands, costs, damages, attorneys' fees and all other liabilities and expenses of any kind from any source which may arise out of the performance of this Contract, caused by the negligent act or failure to act of the Contractor, its officers, employees, servants, subcontractors or agents, or if caused by the actions of any client of the Contractor resulting in injury or damage to persons or property during the time when the Contractor or any officer, agent, employee, servant or subcontractor thereof has or is performing services pursuant to this Contract. In the event that any action, suit or proceeding related to the services performed by the Contractor or any officer, agent, employee, servant or subcontractor under this Contract is brought against the Contractor, the Contractor shall, as soon as practicable but no later than two (2) days after it receives notice thereof, notify the legal counsel of the City.

24. New Mexico Tort Claims Act

Any liability incurred by the City of Santa Fe in connection with this Contract is subject to the immunities and limitations of the New Mexico Tort Claims Act, Section 41-4-1, et. seq. NMSA 1978, as amended. The City and its "public employees" as defined in the New Mexico Tort Claims Act, do not waive sovereign immunity, do not waive any defense and do not waive any limitation of liability pursuant to law. No provision in this Contract modifies or waives any provision of the New Mexico Tort Claims Act.

25. Invalid Term or Condition

If any term or condition of this Contract shall be held invalid or unenforceable, the remainder of this Contract shall not be affected and shall be valid and enforceable.

26. Enforcement of Contract

A party's failure to require strict performance of any provision of this Contract shall not waive or diminish that party's right thereafter to demand strict compliance with that or any other provision. No waiver by a party of any of its rights under this Contract shall be effective unless express and in writing, and no effective waiver by a party of any of its rights shall be effective to waive any other rights.

27. Notices

Any notice required to be given to either party by this Contract shall be in writing and shall be delivered in person, by courier service or by U.S. mail, either first class or certified, return receipt requested, postage prepaid, as follows:

To the City:
Andrew Hardinge
73 Paseo Real
Santa Fe, NM 87507
aphardinge@santafenm.gov

To the Contractor:
Scott Burson
3310 Girard Blvd. NE
Albuquerque, NM 87107
sburson@nmgwe.com

28. Authority

If Contractor is other than a natural person, the individual(s) signing this Contract on behalf of Contractor represents and warrants that he or she has the power and authority to bind Contractor, and that no further action, resolution, or approval from Contractor is necessary to enter into a binding contract.

29. Progress Payments

Based upon Application for Payment submitted to the City by the Contractor and Certificates for Payment issued by the City, the City shall make progress payments on account of the Contract sum to the Contractor as provided in the Contract documents for the period ending the last day of the month as follows:

Not later than twenty-one (21) days following the end of the period covered by the Application for Payment, one hundred percent (100%) of the portion of the Contract Sum properly allocable to labor, materials, and equipment incorporated in the work and one hundred percent (100%) of the portion of the Contract sum properly allocable to materials and equipment suitably stored at the site or some other location agreed upon in writing for the period covered by the Application for Payment, less the aggregate of previous payments made by the City; and upon substantial completion of the entire work, a sum sufficient to increase the total payments to one hundred percent (100%) of the Contract sum, less such amounts as the City shall determine for all incomplete work and unsettled claims as provided in the Contract documents.

30. Final Payment

Final payment, constituting the entire unpaid balance of the Contract sum, unless it is a disputed payment, shall be paid by the City to the Contractor within twenty-one (21) calendar days, after all deficiencies to the Contract document that were noted during the Substantial Completion Inspection and listed on the attachment to the Certificate of Substantial Completion have been corrected, and provided the Contract has been fully performed and a final Certificate for Payment has been issued by the City. In addition, the Contractor shall provide to the City a certified statement of Release of Lien (AIA Document G706A or approved form), Consent of Surety, Warranty from Prime Contractor, Warranties from Suppliers and Manufacturers, training sessions, equipment/operating manuals, and as-built drawings.

31. General and Special Provisions

A. Terms used in this Contract which are defined in the Conditions of the Contract shall have the meanings designated in those Conditions.

B. An enumeration of the Contractor's General Comprehensive Liability Insurance requirements appears in the General Conditions of the Contract for construction. Insurance requirements are also described in the Instructions to the Bidder section of the Project Manual. Contractor shall maintain adequate insurance in at least the maximum amounts, which the City could be liable under the New Mexico Tort Claims Act and shall provide proof of such insurance coverage to the City. It is the sole responsibility of the Contractor to comply with the law.

C. This Contract shall not become effective until: (1) approved by the Governing Body; and (2) signed by all parties required to sign this Contract.

D. The Contractor shall maintain detailed time records which indicate the date, time and nature of services rendered. These records shall be subject to inspection by the City, the Department of Finance and Administration and the State Auditor. The City shall have the right to audit billings both before and after payment. Payment under this Contract shall not foreclose the right of the City to recover excessive illegal payments.

E. The Contractor warrants that the Contractor presently has no interest and shall not acquire any interest, direct or indirect, which would conflict in any manner or degree with the performance or services required under this Contract.

F. The Contractor hereby warrants that the Contractor complies with the Americans with Disabilities Act, 29 CFR 1630.

G. Gender, Singular/Plural. Words of any gender used in this Contract shall be held and construed to include any other gender, and words in the singular number shall be held to include the plural, unless the context otherwise requires.

H. Captions and Section Headings. The captions and section headings contained in this Contract are for convenience of reference only, and in no way limit, define, or enlarge the terms, scope, and conditions of this Contract.

I. Certificates and Documents Incorporated. All certificates and documentation required by the provisions of the Contract shall be attached to this Contract at the time of execution and are hereby incorporated by reference as though set forth in full in this Contract to the extent they are consistent with its conditions and terms.

J. Separability. If any clause or provision of this Contract is illegal, invalid or unenforceable under present or future laws effective during the term of this Contract, then and in that event, it is the intention of the parties hereto that the remainder of this Contract shall not be affected thereby.

K. Words and Phrases. Words, phrases, and abbreviations, which have well-known technical or

trade meanings used in the Contract documents shall be used according to such recognized meaning. In the event of a conflict, the more stringent meaning shall govern.

L. Relationship of Contract Documents. The Contract Documents are complementary, and any requirement of one Contract Document shall be as binding as if required by all.

M. Pursuant to NMSA 1978, section 13-1-191, reference is hereby made to the Criminal Laws of New Mexico (including NMSA 1978, sections 30-14-1, 30-24-2, and 30-41-1 through 30-41-3) which prohibit bribes, kickbacks, and gratuities, violation of which constitutes a felony. Further, the Procurement Code (NMSA 1978, sections 13-1-28 through 13-1-199) imposes civil and criminal penalties for its violation.

N. Pursuant to NMSA 1978, section 13-4-11. Reference is hereby made to the Minimum Wage on Public Works; weekly payments; posting wage scale; withholding funds.

IN WITNESS WHEREOF, the Parties have executed this Contract as of the date of the signature by the required approval authorities below.

CITY OF SANTA FE:

_____
Alan Webber, Mayor

DATE: _____

CONTRACTOR:
Great Western Electrical, Inc

Scott Burson
Scott Burson (Jan 16, 2025 13:57 MST)
Scott Burson, President

DATE: Jan 16, 2025

NMBTIN#: 03-139624-000

ATTEST:

_____
ANDRÉA SALAZAR, CITY CLERK

CITY ATTORNEY'S OFFICE:

Marcos Martinez
Marcos Martinez (Jan 16, 2025 13:58 MST)
SENIOR ASSISTANT CITY ATTORNEY

APPROVED FOR FINANCES:

Emily K. Oster
EMILY OSTER, FINANCE DIRECTOR

Bidder Instructions:

Items - Bidders should not add or delete items.

Approx. Qty. - Quantities provides are estimates, only, and do not establish a definite quantity contract. Actual quantities purchased under a resulting agreement may vary. Bidders may not change the Approx. Qty.

UOM (Unit of Measure) - Bidders should not change the UOM. Any variation from the UOM identified may be provided in the Comments.

Article and Description - Bidder should not change Article and Description. Any clarification, explanation, brand name identification, etc. must be provided in the

Unit Price - Bidders must provide pricing that conforms with the identified Unit Price.

Comments - Bidders may only provide comments to explain or clarify an item, identify a brand name, or provide information as specifically stated in the corresponding ITB document. Changes and additions to the items, including variations in pricing for an item, are not permitted. Any comments that do not conform to the requirements in the ITB or on this form will be disregarded, and will not be included in the resulting award, if bidder is awarded.

Item	Approx. Qty.	UOM	Article and Description	Unit Price	Comments
			Wage Rates for Projects Under $60,000.00		
1	1	Hourly	Superintendent – Regular Hourly Rate	$105.00	
2	1	Hourly	Superintendent – Overtime Hourly Rate	$157.50	
3	1	Hourly	Journeyman or expirenced worker – Regular Hourly	$80.00	
4	1	Hourly	Journeyman or experienced worker – Overtime	$120.00	
5	1	Hourly	Laborer – Regular Hourly Rate	$45.00	
6	1	Hourly	Laborer – Overtime Hourly Rate	$67.50	
			Wage Rates for Projects Over $60,000.00		
7	1	Hourly	Superintendent – Regular Hourly Rate	$110.00	
8	1	Hourly	Superintendent – Overtime Hourly Rate	$160.00	
9	1	Hourly	Journeyman or expirienced worker – Regular Hourly	$85.00	
10	1	Hourly	Journeyman or expirienced worker – Overtime	$127.50	
11	1	Hourly	Laborer – Regular Hourly Rate	$50.00	
12	1	Hourly	Laborer – Overtime Hourly Rate	$75.00	
			Other Rates		
13	1	Daily	Sanitary/toilet facilities, rental rates	$10.00	
14	1	Rate/Mile	Travel Rate from the Contractors facility to the work site, pursuant to the New Mexico Per Diem and Mileage Act.	$0.67	
15	1	Disc	Discount off parts	10%	Off retail

Outlook

RE: DETERMINATION REQUEST FOR ITB DETERMINATION (On Call General Electrical Services)

From DUTTON-LEYDA, TRAVIS K. <tkduttonleyda@santafenm.gov>
Date Tue 11/26/2024 5:04 PM
To MACALLISTER, LINDA M. <lmmacallister@santafenm.gov>; Purchasing DET <purchasing_det@santafenm.gov>
Cc HEERBRANDT, PAUL F. <pfheerbrandt@santafenm.gov>; CAWTHON, AMY M. <amcawthon@santafenm.gov>

Greetings,

The scope of work as written would be Construction. This determination relates only to that question and is no comment on whether the scope of work or procurement method meet all legal standards. I reserve the right to change this determination if the scope of work differs from the scope of work submitted for the original determination. This procurement must be conducted using the processes and procedures set forth by the City of Santa Fe, Central Purchasing, the Procurement Manual, and state statutes.

Please note:

- Save this email as a PDF and upload it into the corresponding Munis records.
- If your request includes anything that needs to be reviewed and preapproved by another City Department/Division, please send the same SOW to the corresponding email address and include their response in your packet/Munis.
  -IT components (anything IT) - ereview@santafenm.gov
  -Vehicles – dmjaramillo@santafenm.gov
  -Grants - mtbonifer@santafenm.gov; cmthompson@santafenm.gov; evlujan@santafenm.gov
  - Construction, Facilities, Furniture, Fixtures, Equipment, etc. - jsburnett@santafenm.gov_
  -Emergency Related Purchases - bgwilliams@santafenm.gov
  -Asset over $5k - lmstorey@santafenm.gov
- Ensure that the appropriate templates and forms are used https://intranet.santafenm.gov/finance_1 and documented procedures/laws/rules are followed. _
- > $20k per year, when processing this procurement, please ensure the procurement number issued by Munis and the procurement name are used in the appropriate documents and the subject of emails.
- If you are processing a procurement where the forecasted amount is =/> $60k, per NMSA 1978, Section 13-1-102, the procurement method must be ITB (if you choose not to use a cooperative or an existing contract). If you feel you need to process an RFP, you must get an Authorization and Plan approved before you process.
- < $20k per year, one quote is acceptable.
- From $20k to $60k per year, if you aren't using a cooperative or existing contract, you'll need to provide 3 quotes in your req. Must use the Munis Bid Module after 12/21/2023.
- Please keep this as part of the procurement file for future reference.
- Figure out your funding source and **inform Purchasing**. To ensure that the proper documents and language are used, it is important to identify the funding source for the subsequent contract. For instance, if federal funds are involved, the procurement request and subsequent contract must include the necessary federal language. Therefore, it is crucial to determine the funding source beforehand.
- Please review the pages linked below to determine whether any of the existing contracts/price agreements or cooperative agreements are applicable to this

request. You might be able to use an existing price agreement to save time and money.

- https://www.generalservices.state.nm.us/state-purchasing/statewide-price-agreements/ (if you choose to use a Statewide, you do not need to ask Horizons if they can do the work. State Purchasing must offer the SOW to Horizons prior to placing the award on their website.)
- https://naspovaluepoint.org/categories/
- https://www.omniapartners.com/publicsector/contracts
- https://www.buyboard.com/home.aspx
- https://www.h-gac.com/Home
- https://www.gsaelibrary.gsa.gov/
- https://www.sourcewell-mn.gov/contract-search

- Submit or send your request to the appropriate MS Teams channel or email address:
  - RFPs requests to https://teams.microsoft.com/l/channel/19%3ad63b9c8b586d424fa5eed34177146ac5%40thread.tacv2/RFP%2520Requests?groupId=a367d8c2-992f-4c74-8e7d-0ccb6950c9a1&tenantId=77b69f5a-55ed-4363-8616-4867b0bc707f
  - ITBs requests to https://teams.microsoft.com/l/channel/19%3a48e1e4588c0440a09cfbd9b907ed42d4%40thread.tacv2/ITB%2520Requests?groupId=a367d8c2-992f-4c74-8e7d-0ccb6950c9a1&tenantId=77b69f5a-55ed-4363-8616-4867b0bc707f
  - Determination requests to purchasing_det@santafenm.gov
  - And all other requests to purchasing@santafenm.gov

Thank you for submitting this scope of work for my review.

Regards,

Travis Dutton-Leyda
Chief Procurement Officer
City of Santa Fe
200 Lincoln Avenue
Santa Fe, NM 87501
505-629-8351
tkduttonleyda@santafenm.gov

https://santafenm.gov/finance-2/purchasing-1

Vendor Registration and Current Procurement Opportunities:
https://cityofsantafenmvendors.munisselfservice.com/Vendors/VBids/SearchResults.aspx

Internal Link: https://intranet.santafenm.gov/finance_1

CITY OF SANTA FE
FINANCE

More Procurement, less drama ~ John Blair

From: MACALLISTER, LINDA M. <lmmacallister@santafenm.gov>
Sent: Tuesday, November 26, 2024 2:22 PM
To: Purchasing DET <purchasing_det@santafenm.gov>
Cc: HEERBRANDT, PAUL F. <pfheerbrandt@santafenm.gov>; CAWTHON, AMY M. <amcawthon@santafenm.gov>
Subject: DETERMINATION REQUEST FOR ITB DETERMINATION (On Call General Electrical Services)

Hi Travis,

The 1st determination was ITB and now we need a determination for contract template. Please let us know your determination for the following SOW.

The Contractor shall perform the following work:

A. The contractor(s) shall provide professional and licensed electrical service, maintenance, and
installation including but not limited to routine inspections, checking, cleaning, alignment,
repair, troubleshooting, and adjustment of existing and future electrical and instrumentation
systems until end of contract date.

1.) The location of these services shall include but is not limited to:
   a. Santa Fe Wastewater Treatment Facility and Remote Sites
   b. Canyon Road Water Treatment Facility and Remote Sites
   c. Transmission and Distribution Main Office and Remote Sites

B. The contractor(s) shall provide the services outlined in Scope A to systems including but not
limited to:

1.) Lighting
2.) Motors
3.) Controls
4.) Receptacles
5.) Conduit
6.) Panels

C. Such maintenance service shall include emergency calls. Parts shall be an additional cost to the
city.

D. Contractor shall provide calibration sheets and job reports as it pertains to the work completed.
E. Maintenance service calls to the City's Wastewater Treatment Plant Facility shall be scheduled
at the convenience of both parties.
F. Contractor shall furnish the City with a written report from contract after each service call.

Linda MacAllister
Contract Specialist
City of Santa Fe Waste Water/Purchasing
Cell: 505-577-6731

Log # *{Finance use only}*:	
Journal # *{Finance use only}*:	

City of Santa Fe, New Mexico
BUDGET AMENDMENT RESOLUTION (BAR)

DEPARTMENT / DIVISION NAME	DATE
Public Utilities Department / Wastewater Management Division	1/21/2024

ITEM DESCRIPTION	ORG	OBJECT	PROJECT	INCREASE	DECREASE
EXPENDITURES				*{enter as positive #}*	*{enter as negative #}*
On-Call General Electrical Services	5000375	572970		649,125	
REVENUES				*{enter as negative #}*	*{enter as positive #}*
				$ 649,125	$ -

JUSTIFICATION: *(use additional page if needed)*
--Attach supporting documentation/memo

Moines are transfered from cash for GREAT WESTERN ON-CALL GENERAL ELECTRICAL SERVICES please see memo for detail

Please add vendor name GREAT WESTERN on BAR posting

{Complete section below if BAR results in a net change to ANY Fund}

Fund(s) Affected	Fund Balance Increase/(Decrease)
Fund 500	(649,125)
TOTAL:	**(649,125)**

P. Fred Heerbrandt, P.E. — 11/19/2024
Prepared By *{print name}* — Date

Jan 22, 2025
Division Director Signature *{optional}* — Date

Jan 22, 2025
Department Director Signature — Date

{Use this form for Finance Committee/ City Council agenda items ONLY}

CITY COUNCIL APPROVAL

City Council Approval Date

Agenda Item #:

Andy Hopkins — Jan 27, 2025
Budget Officer — Date

Finance Director *{≤ $5,000}* — Date

City Manager *{≤ $60,000}* — Date

CERTIFICATE OF LIABILITY INSURANCE

DATE (MM/DD/YYYY): 12/30/2024

THIS CERTIFICATE IS ISSUED AS A MATTER OF INFORMATION ONLY AND CONFERS NO RIGHTS UPON THE CERTIFICATE HOLDER. THIS CERTIFICATE DOES NOT AFFIRMATIVELY OR NEGATIVELY AMEND, EXTEND OR ALTER THE COVERAGE AFFORDED BY THE POLICIES BELOW. THIS CERTIFICATE OF INSURANCE DOES NOT CONSTITUTE A CONTRACT BETWEEN THE ISSUING INSURER(S), AUTHORIZED REPRESENTATIVE OR PRODUCER, AND THE CERTIFICATE HOLDER.

IMPORTANT: If the certificate holder is an ADDITIONAL INSURED, the policy(ies) must have ADDITIONAL INSURED provisions or be endorsed. If SUBROGATION IS WAIVED, subject to the terms and conditions of the policy, certain policies may require an endorsement. A statement on this certificate does not confer rights to the certificate holder in lieu of such endorsement(s).

PRODUCER	CONTACT NAME: Katherine Leslie	
Daniels Insurance, Inc. 320 Gold Avenue SW, Ste 700 Albuquerque NM 87102	PHONE (A/C, No, Ext): (505) 766-9676	FAX (A/C, No): (505) 766-9679
	E-MAIL ADDRESS: amonrreal@danielsinsuranceinc.com	
	INSURER(S) AFFORDING COVERAGE	NAIC #
	INSURER A : New Mexico Security Insurance	15349
INSURED Great Western Electrical, Inc. 3310 Girard Blvd NE Albuquerque NM 87107 (505) 881-6525	INSURER B : Donegal Mutual Insurance Compa	13692
	INSURER C : Atlantic States Insurance Comp	22586
	INSURER D :	
	INSURER E :	
	INSURER F :	

COVERAGES AM **CERTIFICATE NUMBER:** Cert ID 38891 (11) **REVISION NUMBER:**

THIS IS TO CERTIFY THAT THE POLICIES OF INSURANCE LISTED BELOW HAVE BEEN ISSUED TO THE INSURED NAMED ABOVE FOR THE POLICY PERIOD INDICATED. NOTWITHSTANDING ANY REQUIREMENT, TERM OR CONDITION OF ANY CONTRACT OR OTHER DOCUMENT WITH RESPECT TO WHICH THIS CERTIFICATE MAY BE ISSUED OR MAY PERTAIN, THE INSURANCE AFFORDED BY THE POLICIES DESCRIBED HEREIN IS SUBJECT TO ALL THE TERMS, EXCLUSIONS AND CONDITIONS OF SUCH POLICIES. LIMITS SHOWN MAY HAVE BEEN REDUCED BY PAID CLAIMS.

INSR LTR	TYPE OF INSURANCE	ADDL INSD	SUBR WVD	POLICY NUMBER	POLICY EFF (MM/DD/YYYY)	POLICY EXP (MM/DD/YYYY)	LIMITS	
B	X COMMERCIAL GENERAL LIABILITY CLAIMS-MADE X OCCUR GEN'L AGGREGATE LIMIT APPLIES PER: POLICY X PRO-JECT LOC X OTHER: per location			CPT9257534	01/01/2025	01/01/2026	EACH OCCURRENCE DAMAGE TO RENTED PREMISES (Ea occurrence) MED EXP (Any one person) PERSONAL & ADV INJURY GENERAL AGGREGATE PRODUCTS - COMP/OP AGG	$ 1,000,000 $ 500,000 $ 15,000 $ 1,000,000 $ 2,000,000 $ 2,000,000
C	AUTOMOBILE LIABILITY X ANY AUTO OWNED AUTOS ONLY SCHEDULED AUTOS HIRED AUTOS ONLY NON-OWNED AUTOS ONLY			1000111722	01/01/2025	01/01/2026	COMBINED SINGLE LIMIT (Ea accident) BODILY INJURY (Per person) BODILY INJURY (Per accident) PROPERTY DAMAGE (Per accident)	$ 1,000,000 $ $ $
B	X UMBRELLA LIAB X OCCUR EXCESS LIAB CLAIMS-MADE DED RETENTION $			CXL9257534	01/01/2025	01/01/2026	EACH OCCURRENCE AGGREGATE Pers Adver Inju	$ 5,000,000 $ 5,000,000 $ 5,000,000
A	WORKERS COMPENSATION AND EMPLOYERS' LIABILITY ANYPROPRIETOR/PARTNER/EXECUTIVE OFFICER/MEMBER EXCLUDED? Y / N (Mandatory in NH) If yes, describe under DESCRIPTION OF OPERATIONS below	N / A		0111256.101	01/01/2025	01/01/2026	X PER STATUTE OTH-ER E.L. EACH ACCIDENT E.L. DISEASE - EA EMPLOYEE E.L. DISEASE - POLICY LIMIT	 $ 1,000,000 $ 1,000,000 $ 1,000,000
A	Leased/Rented Equipment			CPT9257534	01/01/2025	01/01/2026		$ 250,000 $

DESCRIPTION OF OPERATIONS / LOCATIONS / VEHICLES (ACORD 101, Additional Remarks Schedule, may be attached if more space is required)

General and Auto liability policies contain a Blanket Additional Insured provision that establishes the scope of Additional Insured coverage granted to the Certificate Holder. General Liability policy will pay for a covered loss on a primary basis and the Company will not seek contribution from the Certificate Holder for such loss until the Company's primary limits of liability have been exhausted when required by written contract. Where permitted by state law, and per a Blanket Waiver of Subrogation Endorsement, the Insurer waives its right to subrogate against the Certificate Holder by reason of payments made under the General and Auto liability and Workers' Compensation policies but only under the circumstances stated in the policies. Umbrella Liability follows form.

CERTIFICATE HOLDER

City of Santa Fe

200 Lincoln Ave
PO Box 909
Santa Fe NM 87504-0909

CANCELLATION

SHOULD ANY OF THE ABOVE DESCRIBED POLICIES BE CANCELLED BEFORE THE EXPIRATION DATE THEREOF, NOTICE WILL BE DELIVERED IN ACCORDANCE WITH THE POLICY PROVISIONS.

AUTHORIZED REPRESENTATIVE

Katherine R. Leslie

© 1988-2015 ACORD CORPORATION. All rights reserved.

Signature: P. Fred Heerbrandt, P.E.
P. Fred Heerbrandt, P.E. (Jan 22, 2025 12:28 MST)

Email: pfheerbrandt@santafenm.gov

CITY OF SANTA FE

Date: January 30, 2025

To: Governing Body

From: Caryn Grosse, PMP, Public Works Project Manager III

Via: Regina Wheeler, Public Works Department Director RW (Jan 31, 2025 12:50 MST)
Sam Burnett, Facilities Division Director JOHN BURNETT (Jan 31, 2025 11:02 MST)

Subject: On-Call HVAC, Mechanical & Plumbing Services

Vendor Name: B&D Industries, Inc.

Vendor Number: 3970

ACTION:
Request for Approval of a Construction Contract with B&D Industries, Inc. in the Total Amount of $10,818,750 Including NMGRT for On-Call Mechanical and Plumbing Services Through December 31, 2029. (Caryn Grosse, Public Works Project Manager III; clgrosse@santafenm.gov)

CONTRACT NUMBER:
The FY25 Munis contract number is 3250352.

BACKGROUND AND SUMMARY:
The Public Works Department Facilities Division uses on-call services to augment the skills, licensure, and capacity of staff to address facility issues and emergencies in a timely, safe, and compliant manner. The Facilities Division typically maintains on-call contracts for general contracting, mechanical, electrical, plumbing, roofing, remediation, and landscaping services.

In accordance with the Invitation to Bid for City-Wide, On-Call Mechanical and Plumbing Services (ITB# 25041), two (2) responses were submitted from the following Offerors: B&D Industries, Inc., and McDowell Mechanical LLC. Both contractors were responsive, and both have been selected for contract awards.

On-call contracts are not a guarantee of payment. These contracts are only used, and purchase orders issued, as needs arise and funding is available. The $10,818,750 (including 8.1875% NMGRT) maximum for this contract is based on anticipated needs over the next five years.

ATTACHMENTS:
Construction Contract
Certificate of Insurance
CPO Determination

PROCUREMENT METHOD:
The procurement method for this contract is the Invitation to Bid dated 10/11/2024, ITB# 25041.

Chief Procurement Officer (CPO) / Designee: _____ Date: Feb 7, 2025
CPO Comment/Exceptions: _____

FUNDING SOURCE:
Fund Name/Number: Various
Munis Org Name/Number: Various
Munis Object Name/Number: Various

Budget Officer / Designee: Andy Hopkins Date: Feb 5, 2025
Budget Officer Comment/Exceptions: _____

ASSOCIATED APPROVALS:
Does this purchase require any of the following associated approvals? ☒ Yes | ☐ No
(ITT, Vehicles/Fleet, Facilities, Asset or Grant Review)

IT Components included? ☐ Yes | ☒ No
Approval: _____ Title: _____ Date: _____
Comment/Exceptions: _____

Vehicles included? ☐ Yes | ☒ No
Approval: _____ Title: _____ Date: _____
Comment/Exceptions: _____

Construction, Facilities, Furniture, Fixtures, Equipment included? ☐ Yes | ☒ No
Approval: _____ Title: _____ Date: _____
Comment/Exceptions: _____

Capital Asset* or Project ☒ Yes | ☐ No**
Project Ledger #: various
(*will this procurement result in a tangible item that costs more than $5,000?)
(**Capital Projects are new and improvement projects that are going to cost $10,000 or more)
Approval: _____ Title: _____ Date: _____
Comment/Exceptions: Determined by Josie Bolden this is not a Capital Asset

Is this a Grant Funded Purchase? ☐ Yes | ☒ No
Approval: _____ Title: _____ Date: _____
Comment/Exceptions: _____

Department Contract Administrator Contact Info:
Elizabeth L. Kahahane (elkahahane@santafenm.gov)

Item #: _____
Munis Contract #: 3250352_____
ITB #: 25041_____

CITY OF SANTA FE

CONSTRUCTION CONTRACT

THIS CONTRACT is made and entered into by and between the City of Santa Fe, New Mexico, hereinafter referred to as the "City," and **B&D Industries, Inc.**, hereinafter referred to as the "Contractor," and is effective as of the date set forth below upon which it is executed by the Parties.

RECITALS

WHEREAS, the City, through its Governing Body, is authorized to enter into a construction Contract for the project; and

WHEREAS, the City has procured this Contract according to the established State and Local Purchasing procedures for contracts of the type and amount; and

The City and the Contractor hereby agree as follows:

1. Scope of Work

A. The Contractor shall perform the following work:

Mechanical/HVAC:

The work may include all preparation work needed to properly install new HVAC or to repair or upgrade the existing HVAC systems. Work to include, but not be limited to installation of new or relocation of existing diffusers, grilles and registers; installation of all new or relocation of existing vents, flues, and outside air ducts; installation of new or relocation of existing thermostats; installation of new or relocation of supply and return air ducts; installation of new or relocation of existing heating and/or cooling units; and similar, related HVAC work. Work is to include balancing of HVAC systems, including heat loss/ heat gain calculations needed to provide the CFM deliveries for the areas served by the HVAC system. Work may also include the installation concrete pads and surrounding walls for the equipment as well as trenching. Work may include proper weather seal and restoration to exterior duct work and equipment connections. Any repair work to existing structures, roofs, sidewalks, or roads to install the systems is included. Any plumbing or electrical support to make the systems function will be included.

Contractor will provide employees, contractors, or agents to service EPA regulated refrigerants in HVAC units with a valid EPA Section 608 Certification covering the applicable refrigerant. The Contractor/subcontractor will assume responsibility for all EPA fines including those attributable to the Using Agency if the Contactor/subcontractor is found to be illegally, intentionally, or accidently releasing any regulated refrigerant. Prior to working on any regulated refrigerant-containing equipment, the Contractor/subcontractor shall provide a written statement certifying that they will use EPA-certified refrigerant recovery and recycling equipment when applicable.

Plumbing:

The work may include all preparation work needed to properly install new plumbing work, troubleshooting plumbing issues; making repairs to gas lines, sewer lines, water lines; drain cleaning; leak detection; valve replacements, installing fixtures such as faucets, toilets, water fountains; repairing or replacing pumps, boilers and water heating equipment, installation of new plumbing fixtures, water heaters, electric water coolers, sanitizing existing water lines, rodding and clearing of sewer lines, replacement of damaged or defective sewer lines, installation of new domestic water lines, hydrants, fire sprinkler/suppression systems, natural gas work, HVAC and any other plumbing related work.

Other:

Any repair work to existing structures, roofs, sidewalks and roads needed to install the systems is included. Trenching for exterior lines is included as well as patching/paving of roads, buildings and sidewalks that have been demolished in the process of the construction.

Contractor:

Safety shall be of main concern and enforced by the Contractor on site and will be periodically inspected by the City's qualified safety personnel. The Contractor shall comply with all local, state and federal laws governing safety, health and sanitation. The on-site superintendent shall always have a minimum OSHA 10 and preferably OSHA 30 card with them when on the jobsite. The City shall not in any way be responsible for any fines set forth for such violations of codes, OSHA standards or any other governing agency having jurisdiction at the work site. The Contractor shall provide all needed safeguards, safety devices, protective equipment and take any actions necessary to protect the life and health of employees on the job; the safety of the public and to protect the property of the City in connection with the performance of the work covered by this Contract.

All personnel working on the project and providing these services shall be experienced and certified in all areas related to this work and required Contract. Journeymen level personnel shall have the ability and necessary skills to diagnosis problems and to make the appropriate decisions needed to provide these services.

The Contractor shall follow the Occupational Safety and Health Act (OSHA) 29 CFR 1910.147 Standard pertaining to "Lockout/Tagout" procedures for hazardous energy. Any work involving disconnect or switching of electrical service to a work area shall utilize LOCKOUT/TAGOUT identification practices.

The Contractor shall agree to provide required labor within 24 hours for emergency situations.

Contractor's price shall include, labor costs, permits, overhead, profit, insurance, equipment, tools and any other fees required to successfully complete the work requested. The Contractor shall be capable of providing a work force with supervision, adequate to perform work for a forty (40) hour work week during normal working hours with the option of working non normal or overtime hours if required. The Contractor shall be responsible for all permits, fees, and State and/or City inspections associated with their work.

Replacement systems and related equipment shall meet current minimum "Energy Star" energy conservation standards.

Markups for adding subcontractor costs or to cover general conditions (administrative costs and other related expenses) may be negotiated with the City, and approved solely by the City, on a project-by-project basis. Markups cannot be "cost plus a percentage" and must be "cost plus a bulk fee".

The cost of the subcontractor will be added at time of invoicing as a separate item to be paid by the City.

Furnishing of submittal date for any/all new equipment and materials as well as O&M's is required. Training of site personnel for the proper operation of newly installed equipment/systems and its related controls will be required for completion. This also applies to any/all control systems pertaining to HVAC equipment. This training will be acceptable to the person in charge of the facility and/or the City's Project Manager in charge of the project.

The Contractor shall provide all protective coverings necessary to protect existing, adjacent finishes while performing its work. If any damage is encountered during the contractor's work, the contractor will be held responsible for repairing any damage done by his employees, subcontractors and vendors. The Contractor shall restore any damage to existing and/or adjacent finishes damaged while performing work and to make new work inconspicuous with the existing adjacent finishes.

The Contractor and its employees agree to cooperate with and to abide by the rules and requirements of the City to not interfere with the daily operations of the City or to jeopardize the health, safety or welfare of the employees or general public conducting business with the City.

The Contractor shall be responsible for adherence to the Contract Documents, Construction Documents, Specifications and approved directives. This responsibility shall include, but is not limited to, adherence to Uniform Plumbing Code (UPC), City and state laws, the International Building Code (IBC) and the New Mexico building codes. and other codes, as adopted by the State of New Mexico. The Contractor shall be responsible for all permits associated with this work as required by the governmental Authority Having Jurisdiction (AHJ).

All work shall be in strict compliance with the national and state building mechanical, plumbing and electrical codes including SMACNA, and ASHRAE standards.

Identification and abatement of asbestos containing materials (ACM) may be performed under separate contracts and is outside the scope of the work of this Contract unless this work is specifically requested in the Task Order and subcontracted.

The Contractor shall have the technical staff to perform diagnostic services and provide professionally prepared, stamped drawings, if needed, to obtain installation or construction permits. The Contractor is responsible for obtaining all required licenses, fees and permits required to perform the work. Contractor shall be responsible for any applicable Local, County, State and Federal requirements and permits including, but not limited to, the City of Santa Fe's Stormwater Pollution Prevention Program and Stormwater BMPs.

Contractor shall be capable of providing all new or upgrades to the existing plumbing/mechanical service and systems, diagnostic services, perform trouble shooting services for the City, coordinate and supervise plumbing/mechanical services that may include renovations, upgrade and improvement projects and to provide new plumbing/mechanical services. The Contractor shall prepare quotes for all costs and services needed to perform the work required, in compliance with applicable national and state codes. The scope of an individual project may include equipment and fixtures whether attached or not to the building. It can include site and utility work. The utility work can include building geothermal systems. It may also include demolition and abatement projects. It can include security and other low voltage installations with related controls and equipment.

All material shall be new and of the highest quality available for the type of work being performed.

The City reserves the right to purchase materials directly from existing Statewide Price Agreements and other sources, and to provide these materials to the Contractor. Specialty services provided from Statewide Price Agreements and other sources shall be coordinated by the Contractor. The Contractor shall provide an itemized, quantifiable list of materials required for the project.

“Material Cost" shall be defined as Manufacturer’s Suggested Retail Price (MSRP). Contractor may, at its sole discretion, provide the City with a bulk rate discount off the Manufacturer’s Suggested Retail Price (MSRP). Bulk rate markups on materials and sub-contractors may be negotiated with and approved by the City’s Facilities Director or Director of Public Works, on a project-by-project basis. Markups cannot be ‘cost plus a percentage’ and must be ‘cost plus a bulk fee’.

If the Contractor is requesting reimbursement for materials used on the work, documentation showing MSRP for the materials must be included when submitting invoices/pay applications.

The City reserves the right to obtain quotes from multiple vendors for each Task Order and award the Task Order to a contractor based on the quotes.

The City reserves the right to provide an escort and/or full-time supervision of the Contractor and its employees during any or all phases of a project, should the City feel it is in its best interest to provide this extraordinary oversight and assistance.

The City reserves the right to escort any or all employees of the Contractor off its property, for any inappropriate conduct or actions that jeopardize the safety, security or wellbeing of the facility or any individual. Inappropriate behavior by the Contractor, its employees or subcontractors may be grounds for immediate removal from this Contract. Any employee of the Contractor found in violation of any law, while on the City’s property, will be prosecuted.

Clean Up and Storage:

A. The Contractor will provide off-site legal disposal of all waste products, trash, and debris. City’s trash receptacles will not be used by the Contractor. Sanitary facilities will not be available at the job site. Contractor shall be responsible for the provision and maintenance of portable toilets.

B. The Contractor, on a daily basis, shall keep the premises and surrounding area free from accumulation of waste materials or rubbish caused by operations under the Agreement. At completion of the Work, the Contractor shall remove the Project waste materials, rubbish, the Contractor's tools,

construction equipment, machinery and surplus materials and shall then thoroughly clean the premises and the site to the City's satisfaction.

C. Materials or equipment shall be delivered to the project in the manufacturer's original sealed, labeled containers and shall be adequately protected against moisture, dust, tampering or damage from improper handling or storage. Materials shall not be delivered to the site before they are needed.

D. Storage of materials and construction equipment shall be coordinated with the City. All hazardous and non-hazardous constructions debris shall be removed from the work areas and disposed of at an approved waste disposal site.

Task Order:

Contractor shall accept all Task Orders from the director of the City of Santa Fe Public Works, Facilities Division ("Facilities Director"). Contractor shall accept Task Orders from other City of Santa Fe staff only with written approval of the scope of work, from the Facilities Division Director.

The Contractor shall be required to provide On-Call Mechanical and Plumbing Services for any number of the activities listed under Scope of Work upon the request of the City's Project Managers/Project Administrators or Director of Public Works. When a service is identified, the Requesting Division shall provide, at a minimum, a detailed scope of work and/or drawings defining work required. Each project will be individually described in a "Task Order". The Task Order will describe the scope of work, the duration of the project with the date of Substantial Completion and if there are liquidated damages for not meeting the date of substantial completion. The date of Substantial Completion is the date when the space can be occupied or the Work used/operated and is turned over to the User Agency. Final completion is the date when the project is totally complete, the punch list work complete and the Contractor's final pay application/invoice is approved. The terms and conditions of the Contractor's Contract will apply to all Task Orders.

Upon receiving the City's Task Order, the Contractor shall promptly visit the site and compare the scope of work and/or drawings to the existing conditions and provide all services called for in addition to the requirements set forth in this Contract. The Contractor will be required to provide a written quote (based upon the rates submitted in the Bid Form) and cost summary to include the work to be performed and the amount of time required for the completion of the project and submit to the City at no cost to the City. Project schedules, negotiated price, and completion dates shall be determined on a project-by-project basis and dependent upon the urgency of that task. Failure to respond to Task Orders may be grounds for termination of this Agreement. The Contractor shall not commence work until the City's Facilities Director or Director of Public Works provides a Notice to Proceed.

If any equipment or building system cannot be economically repaired or has reached the end of its life cycle, the Contractor shall justify with costs and other information the need for replacement. If replacement is recommended, the Contractor will provide written justification for system and/or the model, size and type of unit recommended along with any applicable efficiency data. The City's and energy standards will be discussed and taken into consideration when proposing replacement units or systems.

Other Construction Related Terms and Conditions:

Mediation:

Any controversy or claim arising between the parties shall be settled by mediation if the parties cannot reach a mutually agreeable solution. The parties shall endeavor to resolve their disagreement by mediation which, unless the parties mutually agree otherwise, shall be in accordance with the procedures of the New Mexico Public Works Mediation Act (NMSA §13-4C-1 et seq.) except that before any party may select a mediator it must confer in good faith with the other party concerning the selection of a mutually acceptable mediator. Mediation shall proceed in advance of legal or equitable proceedings, which shall be stayed pending mediation for a period of **sixty (60) days** from the date of notice of mediation session, unless stayed for a longer period by agreement of the parties or court order.

Inspection of Work:

If a Task Order is issued for the purchase of services, the following terms shall apply when applicable:

A. Services include services performed, workmanship, and material furnished or utilized in the performance of services.

B. The Contractor shall provide and maintain an inspection system acceptable to the City covering the services under the Task Order. Complete records of all inspection work performed by the Contractor shall be maintained and made available to the City or other party to the Task Order during the term of performance of the Work and for as long thereafter as required.

C. The City has the right to inspect and test all services contemplated to the extent practicable at all times and places during the term of the Project. The City shall perform inspections and tests in a manner that will not unduly delay or interfere with Contractor's performance.

D. If the City performs inspections or tests on the premises of the Contractor or a subcontractor, the Contractor shall furnish, and shall require subcontractors to furnish, at no increase in Task Order price, all reasonable facilities and assistance for the safe and convenient performance of such inspections or tests.

E. If any part of the services does not conform with the requirements, the City may require the Contractor to re-perform the services in conformity with the requirements at no increase in Task Order amount. When the defects in services cannot be corrected by re-performance, the City may:

1. require the Contractor to take necessary action(s) to ensure that future performance conforms to the requirements; and
2. reduce the Task Order price to reflect the reduced value of the services performed.

F. If the Contractor fails to promptly re-perform the services or to take the necessary action(s) to ensure future performance in conformity with the requirements, the City may:

1. by Agreement or otherwise, perform the services and charge to the Contractor any cost incurred by the City that is directly related to the performance of such service; or
2. cancel the Task Order for default.

THE PROVISIONS OF THIS ARTICLE ARE NOT EXCLUSIVE AND DO NOT WAIVE THE CITY'S OTHER LEGAL RIGHTS AND REMEDIES CAUSED BY THE CONTRACTOR'S DEFAULT/BREACH OF THE TASK ORDER/CONTRACT.

Suspension, Delay or Interruption of Work:

The City may, without cause, order the Contractor, in writing, to suspend, delay or interrupt the Work in whole or in part for such period as the City may determine. Upon receipt of such notice,

Contractor shall leave the jobsite and any equipment in a safe condition prior to departing. Contractor must assert rights to additional compensation within thirty (30) days after suspension of work is lifted and return to work is authorized.

If at any time there is a delay in the critical path of a Task Order due to postponement by the Contractor or a subcontractor, or an increase in the price, or due to the Contractor's failure to perform work according to the schedule approved in the Task Order and Notice to Proceed, such delay and any Contractor costs resulting from it shall not serve as the basis for the extension of the Time for Completion or Agreement Completion Date or for an increase in the Contract Price.

Permits and Fees:

A. IF APPLICABLE — The Contractor shall secure and pay for the Building Permit and other permits and governmental fees, licenses and inspections and Certificate of Occupancy necessary for proper execution and completion of the Work. Changes or modifications to the Work shall include all requirements of this paragraph.

B. The Contractor shall comply with and give notices required by laws, ordinances, rules, regulations and lawful orders of public authorities applicable to performance of the Work.

C. Any Certificates of Inspection, use and occupancy required under law will be delivered to the City upon completion of the Work in sufficient time for occupation of the facility in accordance with the approved schedule for the Work. Contractor shall deliver a photocopy of the Building Permit to the Design Professional and City as soon as it is obtained.

Schedule, Progress Meetings and Reports:

A. The Contractor, promptly upon receiving a Notice to Proceed issued by the Facilities Director or Director of Public Works and before the first payment application, shall prepare and submit for the City's information a Critical Path Construction Schedule for the Work that indicates the intended start and completion of the various construction activities, which shall be implemented and adhered to by the Contractor, Subcontractors, material suppliers and equipment suppliers. At a minimum, the schedule shall be a GANTT type schedule and shall not exceed time limits allowed by the Task Order or Notice to Proceed with no fewer work breakdown events than line items of the Schedule of Values. An updated schedule shall be presented with any change orders, and an updated schedule shall be presented if requested by the City's Project Manager.

B. The Contractor shall perform the Work in general accordance with the most recent schedule submitted to the City.

C. Progress meetings shall be scheduled on a regular basis. The purpose will be to review the upcoming activities, any open issues and current progress. The Contractor shall keep any meeting minutes as needed. Progress schedules shall be updated regularly. A three week look-ahead schedule should be presented at every project meeting.

D. The Contractor shall prepare a daily report each day the Contractor, subcontractors or any other entity performs work on the project. The daily reports shall be maintained at the site and be well organized. The City may request copies at any time. The reports may include:

1. report date and who prepared the report;
2. weather conditions – low temp, visibility, humidity, wind, wind direction, cloud conditions, precipitation amount, other notes;
3. companies present by name and their number of workers, work location, total man hours that day for each company;

4. equipment – type, source, units of work done, location of work, hour meter reading;
5. material brought to site – description, units, quantity, quality, location, time;
6. visitors to site – name, company, time;
7. safety concerns – company, contact, noticed by, work activity, safety issue, requirement, outcome: and
8. quality assurance and control – company, description of issue, specification section, issued by.

Close-out Requirements:

The Contractor shall submit to the City a separate and detailed Closeout Schedule indicating the date of Final Completion and all work to be completed before Final Completion including Close-Out requirements. The punch list of incomplete or inadequate work shall also be submitted when the work is substantially complete. Failure to include any item on the punch list does not alter the responsibility of the Contractor to complete all work in accordance with the Contract Documents.

Before final completion can be achieved, all Work must be complete and accepted including the following as applicable:

A. Work associated with Punch List(s);
B. Testing, balance or performance operations complete and in agreement that associated work is in compliance with the Contract Documents;
C. One hard copy and one electronic copy in .pdf format of final approved test, balance or performance report(s) complete with directory of contents submitted to City;
D. As-Built drawings delivered in AutoCAD or electronic format;
E. Written certification of delivery and stocking of extra material, equipment or components required by the Task Order at a location established by the City;
F. Delivery of all warranties required by the Work;
G. All keys, passes, codes, software or other methods or components of control or security which have been correctly and adequately accounted for and closed-out;
H. Training of staff on all applicable building systems;
I. All Storm Water Pollution Prevention Permits (SWPPP) have been updated or closed;
J. Utility transfer to City;
K. Operations and Maintenance Manuals;
L. A certified statement of Release of Liens (AIA Document G706A or approved form) and Consent of Surety.

Warranty:

The Contractor shall warrant its work for materials and for workmanship furnished and performed under this Contract for a period of one (1) year minimum from the date of Substantial Completion. The Contractor shall warrant its work for repairs or restoration of existing systems, appliances and work for ninety (90) days from the date of Substantial Completion. It is understood that some equipment is far beyond its normal life and a warranty cannot be extended/supplied. Contractor must pass on to the City warranties of equipment offered by the manufacturer.

The award of this Contract is without assurance of quantity or dollar amount of work to be performed.

Minimum Requirements of Qualifications:

No person shall act as a Contractor without a license issued by the Construction Industries Division (CID), classified to cover the type of work to be performed. No bid on a contract shall be submitted unless the Contractor has a valid Contractor's license issued by the CID to bid and to perform the type of work to be undertaken, as set forth in Section 60-13-12, NMSA 1978.

All personnel working on the project and providing services under a Task Order shall be experienced and certified in all areas related to this work and required by this Contract. Journeymen level personnel shall have the ability and necessary skills to diagnose problems and to make the appropriate decisions needed to provide these services.

Compensation

A. The total amount payable to the Contractor under this Contract, shall not exceed $10,000,000.00 excluding New Mexico gross receipts tax for the term of this Contract. The New Mexico gross receipts tax levied on the amounts payable under this Contract totaling ($818,750) shall be paid by the City to the Contractor. **The total amount payable to the Contractor under this Contract, including Alternates (if needed) gross receipts tax and expenses, shall not exceed ($10,818,750). This amount is a maximum and not a guarantee that the work assigned to be performed by Contractor under this Contract shall equal the amount stated herein. The parties do not intend for the Contractor to continue to provide services without compensation when the total compensation amount is reached. Contractor is responsible for notifying the City when the services provided under this Contract reach the total compensation amount. In no event will the Contractor be paid for services provided in excess of the total compensation amount without this Contract being amended in writing prior to those services in excess of the total compensation amount being provided.**

B. Payment in future fiscal years is subject to availability of funds pursuant to the Appropriations Paragraph set forth below and to any negotiations between the parties from year to year pursuant to Paragraph 1, Scope of Work, and to approval by the City. All invoices MUST BE received by the City no later than fifteen (15) days after the termination of the Fiscal Year in which the services were delivered. Invoices received after such date WILL NOT BE PAID.)

C. Contractor must submit a detailed statement accounting for all services performed and expenses incurred. If the City finds that the services are not acceptable, within thirty days after the date of receipt of written notice from the Contractor that payment is requested, it shall provide the Contractor a letter of exception explaining the defect or objection to the services and outlining steps the Contractor may take to provide remedial action. Upon certification by the City that the services have been received and accepted, payment shall be tendered to the Contractor within twenty-one days after the date of acceptance. If payment is made by mail, the payment shall be deemed tendered on the date it is postmarked.

D. If the City fails to pay the contractor within twenty-one days after receipt of an undisputed request for payment, the City shall pay interest to the contractor beginning on the twenty-second day after payment was due, computed at one and one-half percent of the undisputed amount per month or fraction of a month until the payment is issued. If the City receives an improperly completed invoice, the City shall notify the sender of the invoice within seven days of receipt in what way the invoice is improperly completed, and the owner has no further duty to pay on the improperly completed invoice until it is resubmitted as complete.

E. **Notice of Extended Payment Provision for Grant Funded Contracts**. This contract allows the City to make payment within 45 days after submission of an undisputed request for payment for contracts funded by grant money consistent with NMSA 1978, sec. 57-28-5(B).

2. Term

THIS CONTRACT SHALL NOT BECOME EFFECTIVE UNTIL APPROVED IN WRITING BY THE CITY. This contract shall terminate **December 31, 2029**. The City reserves the right to renew this contract on an annual basis by mutual agreement not to exceed a total of ten (10) years in accordance with NMSA 1978, Sections 13-1-150 through 152.

3. Termination

A. Grounds. The City may terminate this Contract for convenience or cause. For contracts within their authority, the City Manager or their designee is authorized to provide the notice of termination, otherwise such notice of termination shall be provided by the Mayor or their designee as authorized by the Governing Body. The Contractor may only terminate this Contract based upon the City's uncured, material breach of this Contract.

B. Notice; City Opportunity to Cure.

1. Except as otherwise provided in Paragraphs 7.A and 17, the City shall give Contractor written notice of termination at least thirty (30) days prior to the intended date of termination.

2. Contractor shall give City written notice of termination at least thirty (30) days prior to the intended date of termination, which notice shall (i) identify all the City's material breaches of this Contract upon which the termination is based and (ii) state what the City must do to cure such material breaches. Contractor's notice of termination shall only be effective (i) if the City does not cure all material breaches within the thirty (30) day notice period or (ii) in the case of material breaches that cannot be cured within thirty (30) days, the City does not, within the thirty (30) day notice period, notify the Contractor of its intent to cure and begin with due diligence to cure the material breach.

3. Notwithstanding the foregoing, this Contract may be terminated immediately upon written notice to the Contractor (i) if the Contractor becomes unable to perform the services contracted for, as determined by the City; (ii) if, during the term of this Contract, the Contractor is suspended or debarred by the City; or (iii) the Contract is terminated pursuant to Paragraph 5, "Appropriations," of this Contract.

C. Liability. Except as otherwise expressly allowed or provided under this Contract, the City's sole liability upon termination shall be to pay for acceptable work performed prior to the Contractor's receipt or issuance of a notice of termination; provided, however, that a notice of termination shall not nullify or otherwise affect either party's liability for pre-termination defaults under or breaches of this Contract. The Contractor shall submit an invoice for such work within thirty (30) days of receiving or sending the notice of termination. *THIS PROVISION IS NOT EXCLUSIVE AND DOES NOT WAIVE THE CITY'S OTHER LEGAL RIGHTS AND REMEDIES CAUSED BY THE CONTRACTOR'S DEFAULT/BREACH OF THIS CONTRACT.*

4. Appropriations

The terms of this Contract are contingent upon sufficient appropriations and authorization being made by the Governing Body for the performance of this Contract. If sufficient appropriations and authorization are not made by the Governing Body, this Contract shall terminate immediately upon written

notice being given by the City to the Contractor. The City's decision as to whether sufficient appropriations are available shall be accepted by the Contractor and shall be final. If the City proposes an amendment to the Contract to unilaterally reduce funding, the Contractor shall have the option to terminate the Contract or to agree to the reduced funding, within thirty (30) days of receipt of the proposed amendment.

5. Status of Contractor

The Contractor and its agents and employees are independent contractors performing construction services for the City and are not employees of the City. The Contractor and its agents and employees shall not accrue leave, retirement, insurance, bonding, use of City vehicles, or any other benefits afforded to employees of the City as a result of this Contract. The Contractor acknowledges that all sums received hereunder are reportable by the Contractor for tax purposes, including without limitation, self-employment and business income tax. The Contractor agrees not to purport to bind the City unless the Contractor has express written authority to do so, and then only within the strict limits of that authority.

6. Construction Contract Performance and Payment Bond

A. When a construction contract is awarded in excess of twenty-five thousand dollars ($25,000), the following bonds or security shall be delivered to the City and shall become binding on the parties upon the execution of the contract. If the Contractor fails to deliver the required performance and payment bonds, the Contractor's bid shall be rejected, its bid security shall be enforced to the extent of actual damages. Award of the contract shall be made pursuant to the Procurement Code in the following manner:

1. a performance bond satisfactory to the City, executed by a surety company authorized to do business in this state and said surety to be approved in federal circular 570 as published by the United States treasury department or the state board of finance or the local governing authority, in an amount equal to one hundred percent of the price specified in the contract; and

2. a payment bond satisfactory to the City, executed by a surety company authorized to do business in this state and said surety to be approved in federal circular 570 as published by the United States treasury department or the state board of finance or the local governing authority, in an amount equal to one hundred percent of the price specified in the contract, for the protection of all persons supplying labor and material to the contractor or its subcontractors for the performance of the work provided for in the contract.

B. A subcontractor shall provide a performance and payment bond on a public works building project if the subcontractor's contract for work to be performed on a project is one hundred twenty-five thousand dollars ($125,000) or more.

7. Assignment

The Contractor shall not assign or transfer any interest in this Contract or assign any claims for money due or to become due under this Contract without the prior written approval of the City.

8. Subcontracting

The Contractor shall not subcontract any portion of the services to be performed under this Contract without the prior written approval of the City. No such subcontract shall relieve the primary Contractor from its obligations and liabilities under this Contract, nor shall any subcontract obligate direct payment from the City.

9. Release

Final payment of the amounts due under this Contract shall operate as a release of the City, its officers and employees from all liabilities, claims and obligations whatsoever arising from or under this Contract.

10. Confidentiality

Any confidential information provided to or developed by the Contractor in the performance of this Contract shall be kept confidential and shall not be made available to any individual or organization by the Contractor without the prior written approval of the City.

11. Product of Service -- Copyright

All materials developed or acquired by the Contractor under this Contract shall become the property of the City and shall be delivered to the City no later than the termination date of this Contract. Nothing developed or produced, in whole or in part, by the Contractor under this Contract shall be the subject of an application for copyright or other claim of ownership by or on behalf of the Contractor.

12. Conflict of Interest; Governmental Conduct Act

A. The Contractor represents and warrants that it presently has no interest and, during the term of this Contract, shall not acquire any interest, direct or indirect, which would conflict in any manner or degree with the performance or services required under the Contract.

B. The Contractor further represents and warrants that it has complied with, and, during the term of this Contract, will continue to comply with, and that this Contract complies with all applicable provisions of the Governmental Conduct Act, Chapter 10, Article 16 NMSA 1978.

C. Contractor's representations and warranties in Paragraphs A and B of this Article 12 are material representations of fact upon which the City relied when this Contract was entered into by the parties. Contractor shall provide immediate written notice to the City if, at any time during the term of this Contract, Contractor learns that Contractor's representations and warranties in Paragraphs A and B of this Article 12 were erroneous on the effective date of this Contract or have become erroneous by reason of new or changed circumstances. If it is later determined that Contractor's representations and warranties in Paragraphs A and B of this Article 12 were erroneous on the effective date of this Contract or have become erroneous by reason of new or changed circumstances, in addition to other remedies available to the City and notwithstanding anything in the Contract to the contrary, the City may immediately terminate the Contract.

D. All terms defined in the Governmental Conduct Act have the same meaning in this section.

13. Amendment

A. This Contract shall not be altered, changed or amended except by instrument in writing executed by the parties hereto and all other required signatories.

B. If the City proposes an amendment to the Contract to unilaterally reduce funding due to budget or other considerations, the Contractor shall, within thirty (30) days of receipt of the proposed Amendment, have the option to terminate the Contract, pursuant to the termination provisions as set forth in Article 4 herein, or to agree to the reduced funding.

14. Change Orders

A. Changes. The Contractor may only make changes or revisions within the Scope of Work as defined by Article 1 and/or Exhibit 1 after receipt of written approval by the Facilities Director or

Director of Public Works. Such change may only be made to Tasks or Sub-Task as defined in the Scope of Work. Under no circumstance shall such change affect the:

1. Deliverable requirements, as outlined in the Scope of Work;
2. Due date of any Deliverable, as outlined in the Scope of Work;
3. Compensation of any Deliverable, as outlined in the Scope of Work;
4. Contract compensation, as outlined in Article 2; or
5. Contract termination, as outlined in Article 4.

B. Change Request Process. In the event that circumstances warrant a change to accomplish the Scope of Work as described above, a Change Request shall be submitted that meets the following criteria:

1. The Project Manager shall draft a written Change Request for review and approval by the Facilities Director or Director of Public Works to include:
   (a) the name of the person requesting the change;
   (b) a summary of the required change;
   (c) the start date for the change;
   (d) the reason and necessity for change;
   (e) the elements to be altered; and
   (f) the impact of the change.
2. The City Manager shall provide a written decision on the Change Request to the Contractor within a maximum of ten (10) Business Days of receipt of the Change Request. All decisions made by the City Manager are final. Change Requests, once approved, become a part of the Contract, and become binding as a part of the original Contract.

15. Merger

This Contract incorporates all the agreements, covenants, and understandings between the parties hereto concerning the subject matter hereof, and all such covenants, agreements and understandings have been merged into this written contract.

All terms and conditions of **ITB #25041** and the Contractor's response to such document(s) are incorporated herein by reference and is included in the order of precedence.

No prior Agreement or understanding, oral or otherwise, of the parties or their agents shall be valid or enforceable unless embodied in this Contract.

16. Penalties for violation of law

NMSA 1978, sections 13-1-28 through 13-1-199, imposes civil and criminal penalties for its violation. In addition, the New Mexico criminal statutes impose felony penalties for illegal bribes, gratuities and kickbacks.

17. Equal Opportunity Compliance

The Contractor agrees to abide by all federal and state laws and rules and regulations, and Santa Fe City Code, pertaining to equal employment opportunity. In accordance with all such laws of the State of New Mexico, the Contractor assures that no person in the United States shall, on the grounds of race, religion, color, national origin, ancestry, sex, age, physical or mental handicap, or serious medical condition, spousal affiliation, sexual orientation or gender identity, be excluded from employment with or participation in, be denied the benefits of, or be otherwise subjected to discrimination under any program

or activity performed under this Contract. If Contractor is found not to be in compliance with these requirements during the life of this Contract, Contractor agrees to take appropriate steps to correct these deficiencies.

18. Applicable Law

The laws of the State of New Mexico shall govern this Contract, without giving effect to its choice of law provisions. Venue shall be proper only in a New Mexico court of competent jurisdiction in accordance with NMSA 1978, section 38-3-2. By execution of this Contract, Contractor acknowledges and agrees to the jurisdiction of the courts of the State of New Mexico over any and all lawsuits arising under or out of any term of this Contract.

19. Workers Compensation

The Contractor agrees to comply with state laws and rules applicable to workers compensation benefits for its employees. If the Contractor fails to comply with the Workers Compensation Act and applicable rules when required to do so, this Contract may be terminated by the City.

20. Other Insurance

If the services contemplated under this Contract will be performed on or in City facilities or property, Contractor shall maintain in force during the entire term of this Contract, the following insurance coverage(s), naming the City as additional insured.

A. **Commercial General Liability** insurance shall be written on an occurrence basis and be a broad as ISO Form CG 00 01 with limits not less than $2,000,000 per occurrence and $2,000,000 in the aggregate for claims against bodily injury, personal and advertising injury, and property damage. Said policy shall include broad form Contractual Liability coverage and be endorsed to name the City of Santa Fe their officials, officers, employees, and agents as additional insureds.

B. **Business Automobile Liability** insurance for all owned, non-owned automobiles, with a combined single limit not less than $1,000,000 per accident.

C. **Broader Coverage and Limits**. The insurance requirements under this Contract shall be the greater of (1) the minimum coverage and limits specified in this Contract, or (2) the broader coverage and maximum limits of coverage of any insurance policy or proceeds available to the Named Insured. It is agreed that these insurance requirements shall not in any way act to reduce coverage that is broader or that includes higher limits than the minimums required herein. No representation is made that the minimum insurance requirements of this Contract are sufficient to cover the obligations of Contractor hereunder.

D. Contractor shall maintain the above insurance for the term of this Contract and name the City as an additional insured and provide for 30 days cancellation notice on any Certificate of Insurance form furnished by Contractor. Such certificate shall also specifically state the coverage provided under the policy is primary over any other valid and collectible insurance and provide a waiver of subrogation.

21. Records and Financial Audit

The Contractor shall maintain detailed time and expenditure records that indicate the date; time, nature and cost of services rendered during the Contract's term and effect and retain them for a period of three (3) years from the date of final payment under this Contract. The records shall be subject to inspection by the City. The City shall have the right to audit billings both before and after payment. Payment under this Contract shall not foreclose the right of the City to recover excessive or illegal payments

22. Indemnification

The Contractor shall defend, indemnify and hold harmless the City from all actions, proceeding, claims, demands, costs, damages, attorneys' fees and all other liabilities and expenses of any kind from any source which may arise out of the performance of this Contract, caused by the negligent act or failure to act of the Contractor, its officers, employees, servants, subcontractors or agents, or if caused by the actions of any client of the Contractor resulting in injury or damage to persons or property during the time when the Contractor or any officer, agent, employee, servant or subcontractor thereof has or is performing services pursuant to this Contract. In the event that any action, suit or proceeding related to the services performed by the Contractor or any officer, agent, employee, servant or subcontractor under this Contract is brought against the Contractor, the Contractor shall, as soon as practicable but no later than two (2) days after it receives notice thereof, notify the legal counsel of the City.

23. New Mexico Tort Claims Act

Any liability incurred by the City of Santa Fe in connection with this Contract is subject to the immunities and limitations of the New Mexico Tort Claims Act, Section 41-4-1, et. seq. NMSA 1978, as amended. The City and its "public employees" as defined in the New Mexico Tort Claims Act, do not waive sovereign immunity, do not waive any defense and do not waive any limitation of liability pursuant to law. No provision in this Contract modifies or waives any provision of the New Mexico Tort Claims Act.

24. Invalid Term or Condition

If any term or condition of this Contract shall be held invalid or unenforceable, the remainder of this Contract shall not be affected and shall be valid and enforceable.

25. Enforcement of Contract

A party's failure to require strict performance of any provision of this Contract shall not waive or diminish that party's right thereafter to demand strict compliance with that or any other provision. No waiver by a party of any of its rights under this Contract shall be effective unless express and in writing, and no effective waiver by a party of any of its rights shall be effective to waive any other rights.

26. Notices

Any notice required to be given to either party by this Contract shall be in writing and shall be delivered in person, by courier service or by U.S. mail, either first class or certified, return receipt requested, postage prepaid, as follows:

To the City:
Caryn Grosse, PMP
Facilities Project Manager III
City of Santa Fe
2651 Siringo Rd, Bldg E/PO Box 909
Santa Fe, NM 87504
clgrosse@santafenm.gov
505-955-5938

To the Contractor:
Christopher Giovenco
Director, Service
B&D Industries, Inc.
9720 Bell Avenue SE
Albuquerque, NM 87123
cgiovenco@banddindustries.com
505-559-2585

27. Authority

If Contractor is other than a natural person, the individual(s) signing this Contract on behalf of Contractor represents and warrants that he or she has the power and authority to bind Contractor, and that no further action, resolution, or approval from Contractor is necessary to enter into a binding contract.

28. Progress Payments

Based upon Application for Payment submitted to the City by the Contractor and Certificates for Payment issued by the City, the City shall make progress payments on account of the Contract sum to the Contractor as provided in the Contract documents for the period ending the last day of the month as follows:

Not later than twenty-one (21) days following the end of the period covered by the Application for Payment, one hundred percent (100%) of the portion of the Contract Sum properly allocable to labor, materials, and equipment incorporated in the work and one hundred percent (100%) of the portion of the Contract sum properly allocable to materials and equipment suitably stored at the site or some other location agreed upon in writing for the period covered by the Application for Payment, less the aggregate of previous payments made by the City; and upon substantial completion of the entire work, a sum sufficient to increase the total payments to one hundred percent (100%) of the Contract sum, less such amounts as the City shall determine for all incomplete work and unsettled claims as provided in the Contract documents.

29. Final Payment

Final payment, constituting the entire unpaid balance of the Contract sum, unless it is a disputed payment, shall be paid by the City to the Contractor within twenty-one (21) calendar days, after all deficiencies to the Contract document that were noted during the Substantial Completion Inspection and listed on the attachment to the Certificate of Substantial Completion have been corrected, and provided the Contract has been fully performed and a final Certificate for Payment has been issued by the City. In addition, the Contractor shall provide to the City a certified statement of Release of Lien (AIA Document G706A or approved form), Consent of Surety, Warranty from Prime Contractor, Warranties from Suppliers and Manufacturers, training sessions, equipment/operating manuals, and as-built drawings.

30. Schedule

The Contractor shall, within five (5) days after the effective date of Notice to Proceed, prepare and submit a progress schedule covering project operations for the 30-day Contract period. This progress schedule shall be of the type generally referred to as a Critical Path Method (CPM), Critical Path Schedule (CPS), and Critical Path Analysis (CPA), and other similar designations. The CPM shall be used to control the timing and sequences of the project. All work shall be done in accordance with the CPM Planning and Scheduling. A written statement of explanation shall be submitted with the progress schedule. All costs incurred by the contractor to implement the CPM shall be borne by the Contractor and are part of their Contract.

31. General and Special Provisions

A. Terms used in this Contract which are defined in the Conditions of the Contract shall have the meanings designated in those Conditions.

B. The Contractor shall maintain detailed time records which indicate the date, time and nature of services rendered. These records shall be subject to inspection by the City, the Department of Finance and Administration and the State Auditor. The City shall have the right to audit billings both before and after payment. Payment under this Contract shall not foreclose the right of the City to recover excessive illegal payments.

C. The Contractor warrants that the Contractor presently has no interest and shall not acquire any interest, direct or indirect, which would conflict in any manner or degree with the performance or services required under this Contract.

D. The Contractor hereby warrants that the Contractor complies with the Americans with Disabilities Act, 29 CFR 1630.

E. Gender, Singular/Plural. Words of any gender used in this Contract shall be held and construed to include any other gender, and words in the singular number shall be held to include the plural, unless the context otherwise requires.

F. Captions and Section Headings. The captions and section headings contained in this Contract are for convenience of reference only, and in no way limit, define, or enlarge the terms, scope, and conditions of this Contract.

G. Certificates and Documents Incorporated. All certificates and documentation required by the provisions of the Contract shall be attached to this Contract at the time of execution and are hereby incorporated by reference as though set forth in full in this Contract to the extent they are consistent with its conditions and terms.

H. Separability. If any clause or provision of this Contract is illegal, invalid or unenforceable under present or future laws effective during the term of this Contract, then and in that event, it is the intention of the parties hereto that the remainder of this Contract shall not be affected thereby.

I. Words and Phrases. Words, phrases, and abbreviations, which have well-known technical or trade meanings used in the Contract documents shall be used according to such recognized meaning. In the event of a conflict, the more stringent meaning shall govern.

J. Relationship of Contract Documents. The Contract Documents are complementary, and any requirement of one Contract Document shall be as binding as if required by all.

K. Pursuant to NMSA 1978, section 13-1-191, reference is hereby made to the Criminal Laws of New Mexico (including NMSA 1978, sections 30-14-1, 30-24-2, and 30-41-1 through 30-41-3) which prohibit bribes, kickbacks, and gratuities, violation of which constitutes a felony. Further, the Procurement Code (NMSA 1978, sections 13-1-28 through 13-1-199) imposes civil and criminal penalties for its violation.

L. Pursuant to NMSA 1978, section 13-4-11. Reference is hereby made to the Minimum Wage on Public Works; weekly payments; posting wage scale; withholding funds.

IN WITNESS WHEREOF, the Parties have executed this Contract as of the date of the signature by the required approval authorities below.

CITY OF SANTA FE:

_____
ALAN WEBBER, MAYOR

DATE: _____

CONTRACTOR: B&D Industries, Inc.

Clinton Beall (Jan 17, 2025 08:53 PST)
_____
CLINTON BEALL, PRESIDENT

DATE: Jan 17, 2025

NMBTIN#: 01-716872-04

ATTEST:

_____
ANDRÉA SALAZAR, CITY CLERK

CITY ATTORNEY'S OFFICE:

Kevin L. Nault
Kevin L. Nault (Jan 17, 2025 09:54 MST)
_____
ASSISTANT CITY ATTORNEY

APPROVED FOR FINANCES:

Emily K. Oster
_____
EMILY OSTER, FINANCE DIRECTOR

Constr_Contract_B&D_OnCall_ITB_Mech Plumb_Final CAO

Final Audit Report 2025-01-17

Created:	2025-01-10
By:	Amy Cawthon (amcawthon@santafenm.gov)
Status:	Signed
Transaction ID:	CBJCHBCAABAAjS6cs3e7riHukyFNWi0lu8zB0dpi0hBP

"Constr_Contract_B&D_OnCall_ITB_Mech Plumb_Final CAO" History

Document created by Amy Cawthon (amcawthon@santafenm.gov)
2025-01-10 - 11:36:40 PM GMT- IP address: 63.232.20.2

Document emailed to clinton@banddindustries.com for signature
2025-01-10 - 11:37:28 PM GMT

Email viewed by clinton@banddindustries.com
2025-01-11 - 1:07:24 AM GMT- IP address: 104.28.85.157

Email viewed by clinton@banddindustries.com
2025-01-13 - 1:21:05 AM GMT- IP address: 40.94.27.126

Email viewed by clinton@banddindustries.com
2025-01-15 - 3:22:45 AM GMT- IP address: 40.94.27.126

Email viewed by clinton@banddindustries.com
2025-01-17 - 7:25:57 AM GMT- IP address: 40.94.33.126

Signer clinton@banddindustries.com entered name at signing as Clinton Beall
2025-01-17 - 4:53:34 PM GMT- IP address: 174.236.100.103

Document e-signed by Clinton Beall (clinton@banddindustries.com)
Signature Date: 2025-01-17 - 4:53:36 PM GMT - Time Source: server- IP address: 174.236.100.103

Document emailed to klnault@santafenm.gov for signature
2025-01-17 - 4:53:37 PM GMT

Email viewed by klnault@santafenm.gov
2025-01-17 - 4:53:56 PM GMT- IP address: 104.47.64.254

Signer klnault@santafenm.gov entered name at signing as Kevin L. Nault
2025-01-17 - 4:54:21 PM GMT- IP address: 172.59.1.24

Document e-signed by Kevin L. Nault (klnault@santafenm.gov)
Signature Date: 2025-01-17 - 4:54:23 PM GMT - Time Source: server- IP address: 172.59.1.24

Agreement completed.
2025-01-17 - 4:54:23 PM GMT

ACORD

CERTIFICATE OF LIABILITY INSURANCE

DATE (MM/DD/YYYY) 12/30/2024

THIS CERTIFICATE IS ISSUED AS A MATTER OF INFORMATION ONLY AND CONFERS NO RIGHTS UPON THE CERTIFICATE HOLDER. THIS CERTIFICATE DOES NOT AFFIRMATIVELY OR NEGATIVELY AMEND, EXTEND OR ALTER THE COVERAGE AFFORDED BY THE POLICIES BELOW. THIS CERTIFICATE OF INSURANCE DOES NOT CONSTITUTE A CONTRACT BETWEEN THE ISSUING INSURER(S), AUTHORIZED REPRESENTATIVE OR PRODUCER, AND THE CERTIFICATE HOLDER.

IMPORTANT: If the certificate holder is an ADDITIONAL INSURED, the policy(ies) must have ADDITIONAL INSURED provisions or be endorsed. If SUBROGATION IS WAIVED, subject to the terms and conditions of the policy, certain policies may require an endorsement. A statement on this certificate does not confer rights to the certificate holder in lieu of such endorsement(s).

PRODUCER License # 0757776
HUB International Insurance Services (SOW)
6565 Americas Parkway Suite 720
Albuquerque, NM 87110

CONTACT NAME: Carrie Butler
PHONE (A/C, No, Ext): (505) 262-9412 9412 FAX (A/C, No): (866) 487-3972
E-MAIL ADDRESS: Carrie.Butler@hubinternational.com

INSURER(S) AFFORDING COVERAGE	NAIC #
INSURER A : Valley Forge Insurance Company	20508
INSURER B : National Fire Insurance Company of Hartford	20478
INSURER C : The Continental Insurance Company	35289
INSURER D : Builders Trust of New Mexico	
INSURER E :	
INSURER F :	

INSURED
B & D Industries, Inc.
9720 Bell Ave SE
Albuquerque, NM 87123

COVERAGES **CERTIFICATE NUMBER:** **REVISION NUMBER:**

THIS IS TO CERTIFY THAT THE POLICIES OF INSURANCE LISTED BELOW HAVE BEEN ISSUED TO THE INSURED NAMED ABOVE FOR THE POLICY PERIOD INDICATED. NOTWITHSTANDING ANY REQUIREMENT, TERM OR CONDITION OF ANY CONTRACT OR OTHER DOCUMENT WITH RESPECT TO WHICH THIS CERTIFICATE MAY BE ISSUED OR MAY PERTAIN, THE INSURANCE AFFORDED BY THE POLICIES DESCRIBED HEREIN IS SUBJECT TO ALL THE TERMS, EXCLUSIONS AND CONDITIONS OF SUCH POLICIES. LIMITS SHOWN MAY HAVE BEEN REDUCED BY PAID CLAIMS.

INSR LTR	TYPE OF INSURANCE	ADDL INSD	SUBR WVD	POLICY NUMBER	POLICY EFF (MM/DD/YYYY)	POLICY EXP (MM/DD/YYYY)	LIMITS	
A	X COMMERCIAL GENERAL LIABILITY CLAIMS-MADE X OCCUR GEN'L AGGREGATE LIMIT APPLIES PER: POLICY X PRO-JECT LOC OTHER:	X	X	6016149399	12/31/2024	12/31/2025	EACH OCCURRENCE DAMAGE TO RENTED PREMISES (Ea occurrence) MED EXP (Any one person) PERSONAL & ADV INJURY GENERAL AGGREGATE PRODUCTS - COMP/OP AGG	$ 1,000,000 $ 1,000,000 $ 15,000 $ 1,000,000 $ 2,000,000 $ 2,000,000
B	AUTOMOBILE LIABILITY X ANY AUTO OWNED AUTOS ONLY SCHEDULED AUTOS HIRED AUTOS ONLY NON-OWNED AUTOS ONLY	X	X	6016149371	12/31/2024	12/31/2025	COMBINED SINGLE LIMIT (Ea accident) BODILY INJURY (Per person) BODILY INJURY (Per accident) PROPERTY DAMAGE (Per accident)	$ 1,000,000 $ $ $
C	X UMBRELLA LIAB X OCCUR EXCESS LIAB CLAIMS-MADE DED X RETENTION $ 10,000	X	X	6016149404	12/31/2024	12/31/2025	EACH OCCURRENCE AGGREGATE Aggregate	$ 5,000,000 $ $ 5,000,000
D	WORKERS COMPENSATION AND EMPLOYERS' LIABILITY ANY PROPRIETOR/PARTNER/EXECUTIVE OFFICER/MEMBER EXCLUDED? (Mandatory in NH) Y / N: N If yes, describe under DESCRIPTION OF OPERATIONS below	N / A	X	WC100-0005672-2025A	1/1/2025	1/1/2026	X PER STATUTE OTH-ER E.L. EACH ACCIDENT E.L. DISEASE - EA EMPLOYEE E.L. DISEASE - POLICY LIMIT	$ 2,000,000 $ 2,000,000 $ 2,000,000

DESCRIPTION OF OPERATIONS / LOCATIONS / VEHICLES (ACORD 101, Additional Remarks Schedule, may be attached if more space is required)
Umbrella is Form Following over General Liability, Auto Liability and Employers Liability. Additional Insured, Waiver of Subrogation and Primary Non-Contributory apply per attached policy forms.

CERTIFICATE HOLDER

City of Santa Fe Public Works
2651 Siringo Rd. Bldg R
Santa Fe, NM 87505

CANCELLATION

SHOULD ANY OF THE ABOVE DESCRIBED POLICIES BE CANCELLED BEFORE THE EXPIRATION DATE THEREOF, NOTICE WILL BE DELIVERED IN ACCORDANCE WITH THE POLICY PROVISIONS.

AUTHORIZED REPRESENTATIVE

© 1988-2015 ACORD CORPORATION. All rights reserved.
The ACORD name and logo are registered marks of ACORD

City of Santa Fe, New Mexico

200 Lincoln Avenue, P.O. Box 909, Santa Fe, N.M. 87504-0909
www.santafenm.gov

Alan Webber, Mayor

Councilors:
Signe I. Lindell, Mayor Pro Tem, District 1
Alma G. Castro, District 1
Michael J. Garcia, District 2
Carol Romero-Wirth, District 2
Lee Garcia, District 3
Pilar F.H. Faulkner, District 3
Jamie Cassutt, District 4
Amanda Chavez, District 4

Dear City Staff,

In accordance with State Statute and City Ordinances, this document serves as a blanket ***services'*** determination and is valid until June 30, 2025, for the types of general, professional, and construction services that are clearly one of the types pre-established and approved by the State Purchasing Agent and City CPO.

Please continue to obtain determinations for services that do not clearly and fully fit within the types listed below. For mixed or hybrid services, unclear scopes of work, and design-build projects, a specific determination will be required. In these cases, please email purchasing_det@santafenm.gov to obtain the necessary CPO determinations for your procurement needs.

Should you have any questions or require clarification on a particular service, feel free to contact CPD.

The following are General Services:

- Air/bus, vehicle charter/rental service
- Auctioneers
- Audio-visual equipment setup and routine maintenance for events and presentations (including projectors, microphones, and speakers)
- Banking Services (routine, transaction-based)
- Boiler testing/water treatment service
- Bookkeeping service (routine, transaction-based)
- Building alarm systems, service and repair
- Check collection service
- Clothing, textile fabrication repair service
- Commercial laundry service, dry cleaning, etc.
- Communications systems installation, servicing, and repair
- Conference and trade show coordination

General Services (continued):

- Debt collection service
- Delivery/courier service
- Document storage, duplication, retrieval, review, and destruction service
- Drug testing and screening (standard tests)
- Engraving service
- Equipment installation, preventive maintenance, inspection, calibration, and repair
- Equipment rental services
- Exams administration and scoring service
- Executive recruitment
- Firefighting/suppression service
- Food preparation, vending, and catering services
- Health screening, basic diagnostic (wellness, blood pressure monitoring, blood draw, etc.)
- Herbicide application service
- Household goods packing, storage, transportation service
- HVAC system maintenance service
- Information Technology Hosting (only)
- Information Technology Help Desk Services
- Information Technology Services requiring software or equipment
- Information Technology Software and Hardware Support Services
- Interpretive services: written/oral/sign language
- Inventory service
- Janitorial service, carpet cleaning, window washing
- Laboratory testing and analysis (standard tests only)
- Land clearing/debris removal service
- Landscaping—tree planting, grooming service, lawn mowing, etc. (but not landscape architects)
- Language translation service
- Linen rental service
- Marine equipment inspection, certification, and repair

General Services (continued):

- Medical equipment rental or repair service (wheelchairs, walkers, etc.), including measurements, adjustments, and modifications to meet patient needs
- Metal/pipe/wiring detection service
- Office furnishings installation, refurbishment, and repair service
- Package inspection and crating
- Painting service
- Paper shredding
- Parking lot sweeping/snow removal service
- Pest/weed control service
- Photographic/micrographic processing and delivery, includes aerial and ground photography (if analysis is included, then personal service)
- Printing/duplicating service
- Process serving
- Property management (rent collection, property maintenance, etc.)
- Recycling/disposal/litter pickup service
- Retreat and workshop planning, conduct, coordination, etc.
- Security/armored car services
- Shop welding/metal fabrication service
- Software as a Service
- Steam cleaning, high pressure washing, parts cleaning service
- Studio photography service (does not include portrait painting)
- Telephone interview service (conduct of survey using prescribed survey instrument)
- Towing service
- Training – when offered as a regular course by an institution (such as a college or university)
- Travel service — air, surface, water
- Vehicle inspection, lubricating, and repair services
- Videotaping and recording service
- Warehouse dry/cold storage rental service
- Weather information service

The following are Professional Services:

- Accountants (certified public accountants and registered public accountants)
- Actuaries
- Analysts of processes, programs, fiscal impact, and compliance
- Appraisers
- Archeologists
- Architects
- Artwork, original (services creating the artwork)
- Audio/video media productions (design, development, and/or oversight of)
- Auditors
- Broadband
- Business process re-engineering
- Counselors
- Consultants (including IT Consultants)
- Curriculum/Examination development
- Data Backup Services
- Data Storage and Management Services
- Design
- Economists
- Engineers
- Environmental monitoring: noise level, safety, hazardous gas detection, radiation monitoring service, etc.
- Financial Advisors
- Grant writing
- Graphic designers (creative or original in nature)
- Independent Verification and Validation
- Information Technology Hosting when it includes Maintenance and Support
- Information Technology Maintenance
- Information Technology Management

Professional Services (Continued):

- Information Technology Programming
- Information Technology Risk Assessment
- Insurance Adjusters
- Investigators (personnel-related, etc.)
- Investment advisors and management
- Labor negotiators
- Landscape Architects
- Lawyers
- Lobbyists
- Managed Network Services
- Management and system analysts
- Management consultants
- Marketing consultants (including identifying market opportunities, conduct of marketing programs, planning, promotion, market research surveys, etc.)
- Medical arts practitioners
- Network Cybersecurity Services
- Network Installation
- Planners
- Policy Advisors
- Product Development Services
- Program/Project Managers
- Psychologists
- Public relations advisors/Publicists
- Publication development (creation of audio/video productions, brochures, pamphlets, maps, signs, posters, annual reports, etc.)
- Researchers
- Scientists (Bio/Chem/Env/Geo/Hydro/Mech, etc.)
- Speech writers
- Statisticians

Professional Services (Continued):

- Surveyors
- Trade developers
- Training – when it is specifically designed for an agency as opposed to established courses (such as out of the box training offered to all at a training company, university, or college)
- Web design and development

The following are Construction Services:

- Bid-Build (Standard)
- Construction Managers
- New Construction (including buildings, roads, bridges, utilities)
- Remodeling and Renovations (interior and exterior work)
- Demolition (including site clearance)
- Excavation and Earthwork
- Electrical Work (installation, repair, upgrades)
- Permanent installation or upgrades of audio-visual systems (including wiring and structural modifications)
- Plumbing (installation, repair, maintenance)
- Masonry and Concrete Work
- Roofing (installation, repair, maintenance)
- Structural Repair and Reinforcement
- Painting and Finishing (for construction purposes)
- Mechanical Work (HVAC systems, etc.)
- Site Preparation and Land Grading
- Utility Installation and Repair (water, sewer, gas lines)

Travis Dutton-Leyda, Chief Procurement Officer



Date: 11/21/2024

Emily Oster, Finance Director

Emily K. Oster

Date: 11/26/2024

Blanket Services Determination

Final Audit Report 2024-11-26

Created:	2024-11-21
By:	Travis Dutton-Leyda (tkduttonleyda@santafenm.gov)
Status:	Signed
Transaction ID:	CBJCHBCAABAAqgOwaNI_DZmo99HuXiloJc1Cdxp6T9hq

"Blanket Services Determination" History

Document created by Travis Dutton-Leyda (tkduttonleyda@santafenm.gov)
2024-11-21 - 4:11:51 PM GMT- IP address: 63.232.20.2

Document emailed to EMILY OSTER (ekoster@santafenm.gov) for signature
2024-11-21 - 4:12:58 PM GMT

Document emailed to Travis Dutton-Leyda (tkduttonleyda@santafenm.gov) for signature
2024-11-21 - 4:12:58 PM GMT

Document e-signed by Travis Dutton-Leyda (tkduttonleyda@santafenm.gov)
Signature Date: 2024-11-21 - 4:13:09 PM GMT - Time Source: server- IP address: 63.232.20.2

Email viewed by EMILY OSTER (ekoster@santafenm.gov)
2024-11-26 - 7:38:13 PM GMT- IP address: 104.47.65.254

Document e-signed by EMILY OSTER (ekoster@santafenm.gov)
Signature Date: 2024-11-26 - 7:52:49 PM GMT - Time Source: server- IP address: 63.232.20.2

Agreement completed.
2024-11-26 - 7:52:49 PM GMT

Contract Packet_B&D_on-call MechPlumb ITB_01 23 2025_CG3 ELK2 SB RW

Final Audit Report 2025-01-31

Created:	2025-01-30
By:	Elizabeth Kahahane (elkahahane@santafenm.gov)
Status:	Signed
Transaction ID:	CBJCHBCAABAAN1bKi2zgnTUpbmmCWVj9I5MbRdyVyGp2

"Contract Packet_B&D_on-call MechPlumb ITB_01 23 2025_CG 3 ELK2 SB RW" History

Document created by Elizabeth Kahahane (elkahahane@santafenm.gov)
2025-01-30 - 10:37:18 PM GMT- IP address: 63.232.20.2

Document emailed to CARYN GROSSE (clgrosse@santafenm.gov) for signature
2025-01-30 - 10:40:38 PM GMT

Email viewed by CARYN GROSSE (clgrosse@santafenm.gov)
2025-01-31 - 5:15:55 PM GMT- IP address: 174.240.16.113

Document e-signed by CARYN GROSSE (clgrosse@santafenm.gov)
Signature Date: 2025-01-31 - 5:16:23 PM GMT - Time Source: server- IP address: 174.240.16.113

Document emailed to JOHN BURNETT (jsburnett@santafenm.gov) for signature
2025-01-31 - 5:16:24 PM GMT

Email viewed by JOHN BURNETT (jsburnett@santafenm.gov)
2025-01-31 - 6:01:45 PM GMT- IP address: 63.232.20.2

Document e-signed by JOHN BURNETT (jsburnett@santafenm.gov)
Signature Date: 2025-01-31 - 6:02:09 PM GMT - Time Source: server- IP address: 63.232.20.2

Document emailed to rawheeler@santafenm.gov for signature
2025-01-31 - 6:02:11 PM GMT

Email viewed by rawheeler@santafenm.gov
2025-01-31 - 7:50:34 PM GMT- IP address: 104.47.64.254

Signer rawheeler@santafenm.gov entered name at signing as RW
2025-01-31 - 7:50:40 PM GMT- IP address: 63.232.20.2

Powered by Adobe Acrobat Sign

Document e-signed by RW (rawheeler@santafenm.gov)

Signature Date: 2025-01-31 - 7:50:42 PM GMT - Time Source: server- IP address: 63.232.20.2

Agreement completed.

2025-01-31 - 7:50:42 PM GMT

Powered by
Adobe
Acrobat Sign

Contract Packet_B&D_on-call MechPlumb ITB_01 23 2025_CG3 ELK2 SB RW

Interim Agreement Report 2025-02-07

Created:	2025-02-05
By:	Kristy Miera (kamiera@santafenm.gov)
Status:	Out for Signature
Transaction ID:	CBJCHBCAABAA6_yFDT89jX-P1YNFCMk_j1UtHV3KAOG_

Agreement History

Agreement history is the list of the events that have impacted the status of the agreement prior to the final signature. A final audit report will be generated when the agreement is complete.

"Contract Packet_B&D_on-call MechPlumb ITB_01 23 2025_CG 3 ELK2 SB RW" History

Document created by Kristy Miera (kamiera@santafenm.gov)
2025-02-05 - 6:01:42 PM GMT- IP address: 63.232.20.2

Document emailed to ajhopkins@santafenm.gov ajhopkins@santafenm.gov (ajhopkins@santafenm.gov) for signature
2025-02-05 - 6:07:44 PM GMT

Email viewed by ajhopkins@santafenm.gov ajhopkins@santafenm.gov (ajhopkins@santafenm.gov)
2025-02-05 - 9:00:20 PM GMT- IP address: 104.47.64.254

Document e-signed by ajhopkins@santafenm.gov ajhopkins@santafenm.gov (ajhopkins@santafenm.gov)
Signature Date: 2025-02-05 - 9:00:33 PM GMT - Time Source: server- IP address: 63.232.20.2

Document emailed to Josie Bolden (jxbolden@santafenm.gov) for signature
2025-02-05 - 9:00:36 PM GMT

Email viewed by Josie Bolden (jxbolden@santafenm.gov)
2025-02-06 - 7:50:08 PM GMT- IP address: 104.47.64.254

Contract Packet_B&D_on-call MechPlumb ITB_01 23 2025_CG3 ELK2 SB RW

Final Audit Report 2025-02-12

Created:	2025-02-07
By:	Kristy Miera (kamiera@santafenm.gov)
Status:	Signed
Transaction ID:	CBJCHBCAABAAHql3OnX8eETUYTguf6r3vsbKjtqCDdP4

"Contract Packet_B&D_on-call MechPlumb ITB_01 23 2025_CG 3 ELK2 SB RW" History

Document created by Kristy Miera (kamiera@santafenm.gov)
2025-02-07 - 10:38:24 PM GMT- IP address: 63.232.20.2

Document sent to JoAnn Lovato (jdlovato@santafenm.gov) and Travis Dutton-Leyda (tkduttonleyda@santafenm.gov) for signature. One of them to sign
2025-02-07 - 10:42:34 PM GMT

Document e-signed by Travis Dutton-Leyda (tkduttonleyda@santafenm.gov)
Signature Date: 2025-02-08 - 0:02:03 AM GMT - Time Source: server- IP address: 63.232.20.2

Document emailed to EMILY OSTER (ekoster@santafenm.gov) for signature
2025-02-08 - 0:02:05 AM GMT

Email viewed by EMILY OSTER (ekoster@santafenm.gov)
2025-02-12 - 5:18:27 PM GMT- IP address: 104.47.65.254

Document e-signed by EMILY OSTER (ekoster@santafenm.gov)
Signature Date: 2025-02-12 - 5:26:26 PM GMT - Time Source: server- IP address: 63.232.20.2

Agreement completed.
2025-02-12 - 5:26:26 PM GMT

Powered by Adobe Acrobat Sign

CITY OF SANTA FE

Purchasing Memo

Date: February 3, 2025

To: Governing Body, Finance Committee, and Public Works & Utilities Committee

From: Michael R. Moya, T&D Section Manager
Bill Huey, Water Division Engineer

Via: Jesse D. Roach, Interim Public Utilities Department Director. Jesse Roach

Subject: Request approval of Amendment No. 3 to Price Agreement Item # 24-0653 with A.A.C. Construction LLC (AAC) to Correct Contract Compensation Language**.** (Bill Huey, Engineer, bchuey@santafenm.gov)

Vendor Name: A.A.C. Construction LLC

Contract Number: 3202927

Munis Vendor Number: 7958

ITEM AND ISSUE:

The Public Utilities Department, Water Division requests approval of Amendment No. 3 to correct compensation language in the contract for Amendment 2. All memo language will stay the same as it was in Amendment 2.

On November 13, 2024 the Governing Body approved the Public Utilities Department, Water Division request for approval of Amendment No. 2 to Price Agreement Item # 23-0183 (Munis contract number 3202927) with A.A.C. Construction LLC (AAC) to Increase Maximum Compensation by $1,581,875.00 for a New Total Contract Amount of $5,041,875.30 including NMGRT with No Corresponding Change to the Term of the Agreement. However, the amount in the contract was inaccurate.

Paragraph 1. Compensation, of Amendment 2 stating the total amount payable to the Contractor shall not exceed $5,438,228.27 has been changed to the correct amount of $5,041,875.30.

CONTRACT NUMBER:

The Munis contract number is 3202927

BACKGROUND AND SUMMARY:

In July 2021, City Council awarded bid number '21/43/B for the Priority Line Replacement Price Agreement, CIP # 3058 to both A.A.C. Construction LLC (AAC) and Sub Surface Contracting Inc. for four (4) Fiscal Years, FY 2021-22 until FY 2024-25 at the initial funding amount of $3,500,000 inclusive of NMGRT. Future funding was dependent upon the availability of CIP funds. The Priority Line Replacement Price Agreement is an on-call requirements contract, with the Water Division issuing work orders as needed for work such as water line repairs and replacements. The contract is funded from the CIP budget for Transmission and Distribution to work on their infrastructure.

PRIOR APPROVALS AND SUPPORTING INFORMATION:

FUNDING SOURCE:

Fund Name/Number: Water Enterprise Fund/Fund 500

Munis Org Name/Number: Water CIP/5050395

Munis Object Name/Number: WIP Construction/572970

Budget Officer / Designee: Andy Hopkins ajhopkins@santafenm.gov ajhopkins@santafenm.gov **Date:** Feb 12, 2025

Budget Officer Comment/Exceptions: _____

PROCUREMENT METHOD:

The procurement method used was NMSA 1978, Section 13-1-102, ITB

Priority Line Replacement Price Agreement, CIP # 3058 approved by City Council on 7/28/2021.

Chief Procurement Officer (CPO) / Designee: Travis Dutton-Leyda **Date:** Feb 13, 2025

CPO Comment/Exceptions: _____

ASSOCIATED APPROVALS:

IT Components included? ☐ Yes | ☒ No

Approval: _____ **Title:** _____ **Date:** _____

Comment/Exceptions: _____

Vehicles included? ☐ Yes | ☒ No

Approval: _____ **Title:** _____ **Date:** _____

Comment/Exceptions: _____

Construction to City Facilities, Furniture, and/or Fixtures included? ☐ Yes | ☒ No

Approval: _____ **Title:** _____ **Date:** _____

Comment/Exceptions: _____

Is this an externally funded purchase? ☐ Yes | ☒ No

If yes, what is the issuing agency: _____

Approval: _____ **Title:** _____ **Date:** _____

Comment/Exceptions: _____

Is this a Capital Asset or Project? ☒ **Yes** | ☐ **No**

Project Ledger Number: WTR2550524

Approval: Josie Bolden **Title:** Controller **Date:** Feb 12, 2025

Comment/Exceptions: Contract is used to repair main water line breaks and replace smaller sections of main water lines.

Department Contract Administrator Contact Info:

Gina Wolff, vawolff@santafenm.gov

ATTACHMENTS:
Amendment No. 3
Budget Amendment Request (BAR)
Original Contract Packet 3202927 with Amendments 1 & 2

Item#_____
Munis Contract#3202927
Original Contract Item#21-0483
CIP #3058

CITY OF SANTA FE
AMENDMENT No. 3 TO
The Priority Line Replacement Price Agreement
ITEM#21-0483

This AMENDMENT No. 3 (the "Amendment") amends the CITY OF SANTA FE Agreement, dated September 10, 2021 (the "Agreement"), between the City of Santa Fe and A.A.C. Construction, LLC. The date of this Amendment shall be the date when it is executed by the City and the Contractor whichever occurs last.

RECITALS:

A. Under the terms of the Contract, Contractor has agreed to provide the Priority Line Replacement for the City of Santa Fe.

B. Pursuant to Article 14 of the Contract, and for good and valuable consideration, the receipt and sufficiency of which are acknowledged by the parties, the City and the Contractor agree as follows:

1. COMPENSATION.

Article 2, paragraph A of the Contract is replaced entirely with the following language:

A. The City shall pay to the Contractor in full payment for services satisfactorily performed at total amount up to five million, forty-one thousand, eight hundred and seventy-five dollars ($5,041,875.00). The New Mexico gross receipts tax levied on the amounts payable under this Agreement totaling three hundred eighty-six thousand five hundred fifty-one dollars and sixty-five cents ($386,551.65) shall be paid by the City to the Contractor as described in Exhibit A attached hereto. **The total amount payable to the Contractor under this Agreement, including gross receipts tax and expenses, shall not exceed five million forty-one thousand eight hundred**

seventy-five dollars ($5,041,875.00). This amount is a maximum and not a guarantee that the work assigned to be performed by the Contractor under this Agreement shall equal the amount stated herein. The parties do not intend for the Contractor to continue to provide services without compensation when the total compensation amount is reached. Contractor is responsible for notifying the City when the services provided under this Agreement reach the total compensation amount. In no event will the Contractor be paid for services provided in excess of the total compensation amount without this Agreement being amended in writing prior to those services in excess of the total compensation amount being provided.

2. CONTRACT IN FULL FORCE.

Except as specifically provided in this Amendment, the Contract remains and shall remain in full force and effect, in accordance with its terms.

IN WITNESS WHEREOF, the parties have executed this Amendment No. 3 to the Contract as of the dates set forth below.

CITY OF SANTA FE:

_____
Alan Webber, Mayor

DATE:_____

CONTRACTOR:
A.A.C. Construction, LLC

Andrew Sisneros (Jan 31, 2025 06:08 MST)
Andrew Sisneros

DATE: Jan 31, 2025

TITLE: Managing Member

NMBTIN: _____
CRS# 03-157349-00-5

ATTEST:

_____
ANDRÉA SALAZAR, CITY CLERK

CITY ATTORNEY'S OFFICE:

Marcos Martinez
Marcos Martinez (Jan 31, 2025 09:41 MST)
SENIOR ASSISTANT CITY ATTORNEY

APPROVED FOR FINANCES:

_____
FINANCE DIRECTOR

City of Santa Fe, New Mexico

memo

Date: October 29, 2024

To: Public Works and Utilities Committee / Finance Committee / City Council

Via: John Dupuis, Public Utilities Department Director
Jesse D. Roach, Water Division Director

From: Michael R. Moya, T&D Section Manager
Bill Huey, Water Division Engineer

Subject: Request approval of Amendment No. 2 to Price Agreement Item # 23-0183 with A.A.C. Construction LLC (AAC) to Increase Maximum Compensation by $1,581,875.00 for a New Total Contract Amount of $5,041,875.30 including NMGRT (Bill Huey, Engineer, bchuey@santafenm.gov)

Vendor Name: A.A.C. Construction LLC

Vendor Number: 7958

Contract Number: 3202927

ITEM AND ISSUE:

The Public Utilities Department, Water Division requests approval of Amendment No. 2 to Price Agreement Item # 23-0183 with A.A.C. Construction LLC (AAC) to Increase Maximum Compensation by $1,581,875.00 for a New Total Contract Amount of $5,041,875.30 including NMGRT with No Corresponding Change to the Term of the Agreement. (Bill Huey, Engineer, bchuey@santafenm.gov)

ACTION REQUESTED:

Approval of Amendment No. 2 to Price Agreement # 23-0183

BACKGROUND AND SUMMARY:

In July 2021, City Council awarded bid number '21/43/B for the Priority Line Replacement Price Agreement, CIP # 3058 to both A.A.C. Construction LLC (AAC) and Sub Surface Contracting Inc. for four (4) Fiscal Years, FY 2021-22 until FY2024-25 at the initial funding amount of $3,500,000 inclusive of NMGRT. Future funding was dependent upon the availability of CIP funds.

The Priority Line Replacement Price Agreement is an on-call requirements contract, with the Water Division issuing work orders as needed for work such as water line replacements. The contract is funded from CIP for Transmission and Distribution to work on their infrastructure.

The Water Division historically planned to upgrade pressure reducing valve vaults but has not done so in the last few years. We request adding a total of $1,000,000 to this contract, $500,000.00 for each contractor to begin this upgrade program again.

The Water Division is requesting approval of $1,581,875.00 (including NMGRT) additional funding to allow for this Fiscal Year's work to be conducted.

PROCUREMENT METHOD:

ITB/PA No. '21/43/B FY 21/22 Priority Line Replacement Price Agreement, CIP # 3058 approved by City Council on 7/28/2021.

Chief Procurement Officer Approval: _____ **Date:** Nov 1, 2024
Comment/Exceptions: _____

Supporting Information:

CONTRACT NUMBER:
The FY25 Munis contract number for AAC is 3202927
The FY25 Project ledger number for Priority Line Replacement is WTR2550521

$$$$$ SOURCE/REVENUE: ☒Expense ☐Revenue

The funding source is:
Fund Name/Number: Water Enterprise Fund/Fund 500
Munis Org Name/Number: Water CIP/5050395
Munis Object Name/Number: WIP Construction/572970

If the project is grant funded? List grant award number*:* _____

Grant Manager / Accounting Officer Approval: _____ **Date:** _____
Comment/Exceptions: _____

Project Ledger #: _____

Budget Officer Approval: Andy Hopkins **Date:** Oct 31, 2024
Comment/Exceptions: _____

CAPITAL ASSET (will this procurement result in a tangible item that costs more than $5,000?):

☒Yes | ☐ No

(if known): _____

Repair or Replacement of Existing Equipment:

☒Yes | ☐ No
If yes -> ☒Repair | ☒ Replacement

Please explain: Contract is used to repair main water line breaks and replace smaller sections of main water lines.

Capital Project:
(New and improvement projects that are going to cost $10,000 or more)
☒ Yes | ☐ No

Project Ledger #: _____

Anticipated length of project: To be determined _____

Asset Manager Approval: _____ **Date:** _____
Comment/Exceptions: _____

Department Approvals:
IT Components: ☐ **Yes |** ☒ **No**
Vehicles: ☐ **Yes |** ☒ **No**
Facilities, Furniture, Fixtures, Equipment: ☐ **Yes |** ☒ **No**

Approval: _____ **Title:** _____ **Date**: _____
Approval: _____ **Title:** _____ **Date**: _____
Comment & Exceptions: _____

Department Contract Administrator Contact Info:

Gina Wolff
vawolff@santafenm.gov

ATTACHMENTS:
Contract 3202927 Amendment No. 2
Budget Amendment Request (BAR)

cc:

Log # *{Finance use only}*:	
Journal # *{Finance use only}*:	

City of Santa Fe, New Mexico
BUDGET AMENDMENT RESOLUTION (BAR)

DEPARTMENT / DIVISION NAME	DATE
Public Utilities Department / Water Division	10/28/2024

ITEM DESCRIPTION	ORG	OBJECT	PROJECT	INCREASE	DECREASE
EXPENDITURES				*{enter as positive #}*	*{enter as negative #}*
Water Cap Proj, WIP Construction	5050395	572970	WTR2550521	1,581,875	
REVENUES				*{enter as negative #}*	*{enter as positive #}*
				$ 1,581,875	$ -

JUSTIFICATION: *(use additional page if needed)*
--Attach supporting documentation/memo

Please see attached Memo.

Contract (3202927) with A.A.C. Construction LLC for priority line repairs Amendment No. 2

{Complete section below if BAR results in a net change to ANY Fund}

Fund(s) Affected	Fund Balance Increase/(Decrease)
505	(1,581,875)
TOTAL:	**(1,581,875)**

Jonna Leigh Stack for Bill Huey — 10/29/2024
Prepared By *{print name}* — Date

Oct 31, 2024
Division Director Signature *{optional}* — Date

John Dupuis (Oct 31, 2024 15:27 MDT) Oct 31, 2024
Department Director Signature, John Dupuis — Date

{Use this form for Finance Committee/ City Council agenda items ONLY}

CITY COUNCIL APPROVAL

City Council Approval Date

Agenda Item #:

Andy Hopkins — Oct 31, 2024
Budget Officer — Date

Finance Director *{≤ $5,000}* — Date

City Manager *{≤ $60,000}* — Date

Client#: 2003588 AACCON2

ACORD™ CERTIFICATE OF LIABILITY INSURANCE

DATE (MM/DD/YYYY) 08/01/2024

THIS CERTIFICATE IS ISSUED AS A MATTER OF INFORMATION ONLY AND CONFERS NO RIGHTS UPON THE CERTIFICATE HOLDER. THIS CERTIFICATE DOES NOT AFFIRMATIVELY OR NEGATIVELY AMEND, EXTEND OR ALTER THE COVERAGE AFFORDED BY THE POLICIES BELOW. THIS CERTIFICATE OF INSURANCE DOES NOT CONSTITUTE A CONTRACT BETWEEN THE ISSUING INSURER(S), AUTHORIZED REPRESENTATIVE OR PRODUCER, AND THE CERTIFICATE HOLDER.

IMPORTANT: If the certificate holder is an ADDITIONAL INSURED, the policy(ies) must have ADDITIONAL INSURED provisions or be endorsed. If SUBROGATION IS WAIVED, subject to the terms and conditions of the policy, certain policies may require an endorsement. A statement on this certificate does not confer any rights to the certificate holder in lieu of such endorsement(s).

PRODUCER	CONTACT NAME: Isai Gomez	
USI Southwest Inc. NM - CL 4100 Osuna Road NE Suite 2-203 Albuquerque, NM 87109 505 262-2621	PHONE (A/C, No, Ext): 602-374-1341	FAX (A/C, No):
	E-MAIL ADDRESS: isai.gomez@usi.com	
	INSURER(S) AFFORDING COVERAGE	NAIC #
	INSURER A : Donegal Mutual Insurance Company	13692
INSURED A.A.C. Construction, LLC 18 La Luna Rd Santa Fe, NM 87507	INSURER B : New Mexico Mutual Casualty Company	40627
	INSURER C :	
	INSURER D :	
	INSURER E :	
	INSURER F :	

COVERAGES CERTIFICATE NUMBER: REVISION NUMBER:

THIS IS TO CERTIFY THAT THE POLICIES OF INSURANCE LISTED BELOW HAVE BEEN ISSUED TO THE INSURED NAMED ABOVE FOR THE POLICY PERIOD INDICATED. NOTWITHSTANDING ANY REQUIREMENT, TERM OR CONDITION OF ANY CONTRACT OR OTHER DOCUMENT WITH RESPECT TO WHICH THIS CERTIFICATE MAY BE ISSUED OR MAY PERTAIN, THE INSURANCE AFFORDED BY THE POLICIES DESCRIBED HEREIN IS SUBJECT TO ALL THE TERMS, EXCLUSIONS AND CONDITIONS OF SUCH POLICIES. LIMITS SHOWN MAY HAVE BEEN REDUCED BY PAID CLAIMS.

INSR LTR	TYPE OF INSURANCE	ADDL INSR	SUBR WVD	POLICY NUMBER	POLICY EFF (MM/DD/YYYY)	POLICY EXP (MM/DD/YYYY)	LIMITS	
A	X COMMERCIAL GENERAL LIABILITY CLAIMS-MADE X OCCUR X PD Ded:1,000 GEN'L AGGREGATE LIMIT APPLIES PER: POLICY X PRO-JECT LOC OTHER:	X	X	CPT9557153	01/01/2024	01/01/2025	EACH OCCURRENCE DAMAGE TO RENTED PREMISES (Ea occurrence) MED EXP (Any one person) PERSONAL & ADV INJURY GENERAL AGGREGATE PRODUCTS - COMP/OP AGG $	$2,000,000 $500,000 $15,000 $2,000,000 $4,000,000 $4,000,000 $
A	AUTOMOBILE LIABILITY X ANY AUTO OWNED AUTOS ONLY / SCHEDULED AUTOS X HIRED AUTOS ONLY / X NON-OWNED AUTOS ONLY	X	X	1000111796	01/01/2024	01/01/2025	COMBINED SINGLE LIMIT (Ea accident) BODILY INJURY (Per person) BODILY INJURY (Per accident) PROPERTY DAMAGE (Per accident) $	$1,000,000 $ $ $ $
A	X UMBRELLA LIAB X OCCUR EXCESS LIAB CLAIMS-MADE DED X RETENTION $0			CXL9557153	01/01/2024	01/01/2025	EACH OCCURRENCE AGGREGATE $	$5,000,000 $5,000,000 $
B	WORKERS COMPENSATION AND EMPLOYERS' LIABILITY ANY PROPRIETOR/PARTNER/EXECUTIVE OFFICER/MEMBER EXCLUDED? Y / N: Y (Mandatory in NH) If yes, describe under DESCRIPTION OF OPERATIONS below	N / A	X	93890109	04/04/2024	01/01/2025	X PER STATUTE / OTH-ER E.L. EACH ACCIDENT E.L. DISEASE - EA EMPLOYEE E.L. DISEASE - POLICY LIMIT	 $1,000,000 $1,000,000 $1,000,000
A	Leased/ Rented Equipment			CPT9557153	01/01/2024	01/01/2025	$336,611 - Limit $1,000 - Deductible	

DESCRIPTION OF OPERATIONS / LOCATIONS / VEHICLES (ACORD 101, Additional Remarks Schedule, may be attached if more space is required)

The General Liability and Automobile policies include an automatic Additional Insured endorsement that provides Additional Insured status to the Certificate Holder, only when there is a written contract or written agreement between the named insured and the certificate holder and with regard to work performed by or on behalf of the named insured.

The Genreral Liability, Automobile, and Workers Compensation policies provide a Blanket Waiver of (See Attached Descriptions)

CERTIFICATE HOLDER	CANCELLATION
City of Santa Fe Water Division 801 W. San Mateo Santa Fe, NM 87505	SHOULD ANY OF THE ABOVE DESCRIBED POLICIES BE CANCELLED BEFORE THE EXPIRATION DATE THEREOF, NOTICE WILL BE DELIVERED IN ACCORDANCE WITH THE POLICY PROVISIONS. AUTHORIZED REPRESENTATIVE

© 1988-2015 ACORD CORPORATION. All rights reserved.

DESCRIPTIONS (Continued from Page 1)

Subrogation in favor of the same, when required by written contract.
The General Liability policy contains a special endorsement with "Primary and Noncontributory" wording, when required by written contract.
The Inland Marine policy includes a Loss Payee endorsement that provides Loss Payee status to the Certificate holder as respects to the above referenced.

RE: Various Jobs and Projects

City of Santa Fe, New Mexico

memo

Date: October 29, 2024

To: Public Works and Utilities Committee / Finance Committee / City Council

Via: John Dupuis, Public Utilities Department Director
Jesse D. Roach, Water Division Director

From: Michael R. Moya, T&D Section Manager
Bill Huey, Water Division Engineer

Subject: Request approval of Amendment No. 2 to Price Agreement Item # 23-0183 with A.A.C. Construction LLC (AAC) to Increase Maximum Compensation by $1,581,875.00 for a New Total Contract Amount of $5,041,875.30 including NMGRT (Bill Huey, Engineer, bchuey@santafenm.gov)

Vendor Name: A.A.C. Construction LLC

Vendor Number: 7958

Contract Number: 3202927

ITEM AND ISSUE:

The Public Utilities Department, Water Division requests approval of Amendment No. 2 to Price Agreement Item # 23-0183 with A.A.C. Construction LLC (AAC) to Increase Maximum Compensation by $1,581,875.00 for a New Total Contract Amount of $5,041,875.30 including NMGRT with No Corresponding Change to the Term of the Agreement. (Bill Huey, Engineer, bchuey@santafenm.gov)

ACTION REQUESTED:

Approval of Amendment No. 2 to Price Agreement # 23-0183

BACKGROUND AND SUMMARY:

In July 2021, City Council awarded bid number '21/43/B for the Priority Line Replacement Price Agreement, CIP # 3058 to both A.A.C. Construction LLC (AAC) and Sub Surface Contracting Inc. for four (4) Fiscal Years, FY 2021-22 until FY2024-25 at the initial funding amount of $3,500,000 inclusive of NMGRT. Future funding was dependent upon the availability of CIP funds.

The Priority Line Replacement Price Agreement is an on-call requirements contract, with the Water Division issuing work orders as needed for work such as water line replacements. The contract is funded from CIP for Transmission and Distribution to work on their infrastructure.

The Water Division historically planned to upgrade pressure reducing valve vaults but has not done so in the last few years. We request adding a total of $1,000,000 to this contract, $500,000.00 for each contractor to begin this upgrade program again.

The Water Division is requesting approval of $1,581,875.00 (including NMGRT) additional funding to allow for this Fiscal Year's work to be conducted.

PROCUREMENT METHOD:

ITB/PA No. '21/43/B FY 21/22 Priority Line Replacement Price Agreement, CIP # 3058 approved by City Council on 7/28/2021.

Chief Procurement Officer Approval: _____ **Date:**_____
Comment/Exceptions:_____

Supporting Information:

CONTRACT NUMBER:
The FY25 Munis contract number for AAC is 3202927
The FY25 Project ledger number for Priority Line Replacement is WTR2550521

$$$$$ SOURCE/REVENUE: ☒Expense ☐Revenue

The funding source is:
Fund Name/Number: Water Enterprise Fund/Fund 500
Munis Org Name/Number: Water CIP/5050395
Munis Object Name/Number: WIP Construction/572970

If the project is grant funded? List grant award number:_____

Grant Manager / Accounting Officer Approval: _____ **Date:**_____
Comment/Exceptions:_____

Project Ledger #:_____

Budget Officer Approval: Andy Hopkins **Date:** Oct 31, 2024
Comment/Exceptions:_____

CAPITAL ASSET (will this procurement result in a tangible item that costs more than $5,000?):

☒Yes | ☐ No

(if known): _____

Repair or Replacement of Existing Equipment:

☒Yes | ☐ No
If yes -> ☒Repair | ☒ Replacement

Please explain: Contract is used to repair main water line breaks and replace smaller sections of main water lines.

Capital Project:
(New and improvement projects that are going to cost $10,000 or more)
☒ Yes | ☐ No

Project Ledger #:_____

Anticipated length of project: To be determined

Asset Manager Approval:_____ **Date:**_____
Comment/Exceptions:_____

Department Approvals:
IT Components: ☐ **Yes | ☒ No**
Vehicles: ☐ **Yes | ☒ No**
Facilities, Furniture, Fixtures, Equipment: ☐ **Yes | ☒ No**

Approval:_____ **Title:**_____ **Date**:_____
Approval: _____ **Title:**_____ **Date**:_____
Comment & Exceptions:_____

Department Contract Administrator Contact Info:

Gina Wolff
vawolff@santafenm.gov

ATTACHMENTS:
Contract 3202927 Amendment No. 2
Budget Amendment Request (BAR)

cc:

Item# 24-0653
Munis Contract#3202927
Original Contract Item#21-0483
CIP #3058

CITY OF SANTA FE
AMENDMENT No. 2 TO
The Priority Line Replacement Price Agreement
ITEM#21-0483

This AMENDMENT No. 2 (the "Amendment") amends the CITY OF SANTA FE Agreement, dated September 10, 2021 (the "Agreement"), between the City of Santa Fe and A.A.C. Construction, LLC. The date of this Amendment shall be the date when it is executed by the City and the Contractor whichever occurs last.

RECITALS:

A. Under the terms of the Contract, Contractor has agreed to provide the Priority Line Replacement for the City of Santa Fe.

B. Pursuant to Article 14 of the Contract, and for good and valuable consideration, the receipt and sufficiency of which are acknowledged by the parties, the City and the Contractor agree as follows:

1. COMPENSATION.

Article 2, paragraph A of the Contract is amended to increase the amount of compensation by a total of one million, five hundred and eighty-one thousand, eight hundred and seventy five dollars ($1,581,875.00) so that Article 2, paragraph A reads in its entirety as follows:

A. The City shall pay to the Contractor in full payment for services satisfactorily performed at total amount up to five million, forty-one thousand, eight hundred and seventy-five dollars and thirty cents ($ $4,944,612.75). The New Mexico gross receipts tax levied on the amounts payable under this Agreement totaling four hundred ninety three thousand six hundred fifteen dollars and fifty-two cents ($493,615.52) shall be paid by the

City to the Contractor as described in Exhibit A attached hereto. **The total amount payable to the Contractor under this Agreement, including gross receipts tax and expenses, shall not exceed five million four hundred thirty eight thousand two hundred twenty eight dollars and twenty seven cents ($ $5,438,228.27). This amount is a maximum and not a guarantee that the work assigned to be performed by the Contractor under this Agreement shall equal the amount stated herein. The parties do not intend for the Contractor to continue to provide services without compensation when the total compensation amount is reached. Contractor is responsible for notifying the City when the services provided under this Agreement reach the total compensation amount. In no event will the Contractor be paid for services provided in excess of the total compensation amount without this Agreement being amended in writing prior to those services in excess of the total compensation amount being provided.**

2. CONTRACT IN FULL FORCE.

Except as specifically provided in this Amendment, the Contract remains and shall remain in full force and effect, in accordance with its terms.

IN WITNESS WHEREOF, the parties have executed this Amendment No. 2 to the Contract as of the dates set forth below.

CITY OF SANTA FE:

Alan Webber (Jan 15, 2025 10:47 MST)

ALAN WEBBER, MAYOR

DATE: Jan 15, 2025

CONTRACTOR:
A.A.C. Construction, LLC

Andrew Sisneros (Oct 26, 2024 06:24 MDT)

ANDREW SISNEROS, OWNER

DATE: Oct 26, 2024

CRS# 03-157349-00-5

Registration #19-00127501

ATTEST:

Andrea Salazar (Jan 15, 2025 10:53 MST)

~~GERALYN CARDENAS, INTERIM~~ CITY CLERK

GB MTG 11-13-2024 XIV

CITY ATTORNEY'S OFFICE:

Marcos Martinez

Marcos Martinez (Oct 28, 2024 08:09 MDT)

SENIOR ASSISTANT CITY ATTORNEY

APPROVED FOR FINANCES:

Emily K. Oster

FINANCE DIRECTOR

Log # {Finance use only}:	BA002967
Journal # {Finance use only}:	pd 05 JE 551521

City of Santa Fe, New Mexico
BUDGET AMENDMENT RESOLUTION (BAR)

DEPARTMENT / DIVISION NAME	DATE
Public Utilities Department / Water Division	10/28/2024

ITEM DESCRIPTION	ORG	OBJECT	PROJECT	INCREASE	DECREASE
EXPENDITURES				{enter as positive #}	{enter as negative #}
Water Cap Proj, WIP Construction	5050395	572970	WTR2550521	1,581,875	
REVENUES				{enter as negative #}	{enter as positive #}
				$ 1,581,875	$ -

JUSTIFICATION: *(use additional page if needed)*
--Attach supporting documentation/memo

Please see attached Memo.

Contract (3202927) with A.A.C. Construction LLC for priority line repairs Amendment No. 2

{Complete section below if BAR results in a net change to ANY Fund}	
Fund(s) Affected	Fund Balance Increase/(Decrease)
505	(1,581,875)
TOTAL:	(1,581,875)

Jonna Leigh Stack for Bill Huey — 10/29/2024
Prepared By {print name} — Date

Oct 31, 2024
Division Director Signature {optional} — Date

John Dupuis (Oct 31, 2024 15:27 MDT) Oct 31, 2024
Department Director Signature, John Dupuis — Date

{Use this form for Finance Committee/ City Council agenda items ONLY}

CITY COUNCIL APPROVAL

City Council Approval Date: 11/13/2024

Agenda Item #: #9-o

Andy Hopkins — Oct 31, 2024
Budget Officer — Date

Finance Director {≤ $5,000} — Date

City Manager {≤ $60,000} — Date

GB AAC Contract Amendment 2 Munis Contract 3202927

Final Audit Report 2024-10-30

Created:	2024-10-30
By:	JAMES EDWARDS (jwedwards@santafenm.gov)
Status:	Canceled / Declined
Transaction ID:	CBJCHBCAABAALv-Wzon7KgiZ0So4eLIxvqVndD96XpIh

"GB AAC Contract Amendment 2 Munis Contract 3202927" History

Document created by JAMES EDWARDS (jwedwards@santafenm.gov)
2024-10-30 - 7:41:09 PM GMT- IP address: 63.232.20.2

Document emailed to ajhopkins@santafenm.gov ajhopkins@santafenm.gov (ajhopkins@santafenm.gov) for signature
2024-10-30 - 7:50:00 PM GMT

Email viewed by ajhopkins@santafenm.gov ajhopkins@santafenm.gov (ajhopkins@santafenm.gov)
2024-10-30 - 7:54:01 PM GMT- IP address: 104.47.65.254

Document declined by ajhopkins@santafenm.gov ajhopkins@santafenm.gov (ajhopkins@santafenm.gov)
Decline reason: BAR requires Dept Director signature before it comes to Budget.
2024-10-30 - 7:55:05 PM GMT- IP address: 63.232.20.2

Powered by Adobe Acrobat Sign

GB AAC Contract Amendment 2 Munis Contract 3202927 (1)

Final Audit Report 2024-11-06

Created:	2024-10-31
By:	JAMES EDWARDS (jwedwards@santafenm.gov)
Status:	Signed
Transaction ID:	CBJCHBCAABAAZp8GD-HBWbp0KNlfU5kKAB9ijyTu0WlH

"GB AAC Contract Amendment 2 Munis Contract 3202927 (1)" History

Document created by JAMES EDWARDS (jwedwards@santafenm.gov)
2024-10-31 - 8:52:49 PM GMT- IP address: 75.233.144.205

Document emailed to John Dupuis (jedupuis@santafenm.gov) for signature
2024-10-31 - 8:57:26 PM GMT

Document e-signed by John Dupuis (jedupuis@santafenm.gov)
Signature Date: 2024-10-31 - 9:27:29 PM GMT - Time Source: server- IP address: 174.218.18.173

Document emailed to Jesse Roach (jdroach@santafenm.gov) for signature
2024-10-31 - 9:27:35 PM GMT

Email viewed by Jesse Roach (jdroach@santafenm.gov)
2024-10-31 - 9:33:35 PM GMT- IP address: 104.47.65.254

Document e-signed by Jesse Roach (jdroach@santafenm.gov)
Signature Date: 2024-10-31 - 9:34:16 PM GMT - Time Source: server- IP address: 63.232.20.2

Document emailed to ajhopkins@santafenm.gov ajhopkins@santafenm.gov (ajhopkins@santafenm.gov) for signature
2024-10-31 - 9:34:24 PM GMT

Email viewed by ajhopkins@santafenm.gov ajhopkins@santafenm.gov (ajhopkins@santafenm.gov)
2024-10-31 - 11:23:17 PM GMT- IP address: 104.47.65.254

Document e-signed by ajhopkins@santafenm.gov ajhopkins@santafenm.gov (ajhopkins@santafenm.gov)
Signature Date: 2024-10-31 - 11:23:53 PM GMT - Time Source: server- IP address: 63.232.20.2

Document sent to JoAnn Lovato (jdlovato@santafenm.gov) and Travis Dutton-Leyda (tkduttonleyda@santafenm.gov) for signature. One of them to sign

2024-10-31 - 11:24:00 PM GMT

Email viewed by Travis Dutton-Leyda (tkduttonleyda@santafenm.gov)

2024-11-01 - 5:53:25 AM GMT- IP address: 104.28.48.213

Email viewed by JoAnn Lovato (jdlovato@santafenm.gov)

2024-11-01 - 4:13:35 PM GMT- IP address: 63.232.20.2

Document e-signed by JoAnn Lovato (jdlovato@santafenm.gov)

Signature Date: 2024-11-01 - 10:05:29 PM GMT - Time Source: server- IP address: 63.232.20.2

Document emailed to EMILY OSTER (ekoster@santafenm.gov) for signature

2024-11-01 - 10:05:36 PM GMT

Email viewed by EMILY OSTER (ekoster@santafenm.gov)

2024-11-06 - 0:38:38 AM GMT- IP address: 104.47.65.254

Document e-signed by EMILY OSTER (ekoster@santafenm.gov)

Signature Date: 2024-11-06 - 0:48:43 AM GMT - Time Source: server- IP address: 63.232.20.2

Agreement completed.

2024-11-06 - 0:48:43 AM GMT

Signature: XAVIER VIGIL
XAVIER VIGIL (Jan 15, 2025 10:46 MST)

Email: xivigil@santafenm.gov

24-0653 AAC Construction, LLC

Final Audit Report 2025-01-15

Created:	2025-01-15
By:	XAVIER VIGIL (xivigil@santafenm.gov)
Status:	Signed
Transaction ID:	CBJCHBCAABAAez5mrUbfYaIFICGLIrnUwA_A2dRx5Cko

"24-0653 AAC Construction, LLC" History

Document created by XAVIER VIGIL (xivigil@santafenm.gov)
2025-01-15 - 5:42:14 PM GMT- IP address: 63.232.20.2

Document e-signed by XAVIER VIGIL (xivigil@santafenm.gov)
Signature Date: 2025-01-15 - 5:46:36 PM GMT - Time Source: server- IP address: 63.232.20.2

Document emailed to Alan Webber (amwebber@santafenm.gov) for signature
2025-01-15 - 5:46:43 PM GMT

Email viewed by Alan Webber (amwebber@santafenm.gov)
2025-01-15 - 5:47:44 PM GMT- IP address: 104.28.85.158

Document e-signed by Alan Webber (amwebber@santafenm.gov)
Signature Date: 2025-01-15 - 5:47:57 PM GMT - Time Source: server- IP address: 63.232.20.2

Document emailed to axsalazar@santafenm.gov for signature
2025-01-15 - 5:48:04 PM GMT

Email viewed by axsalazar@santafenm.gov
2025-01-15 - 5:53:18 PM GMT- IP address: 174.218.19.117

Signer axsalazar@santafenm.gov entered name at signing as Andrea Salazar
2025-01-15 - 5:53:57 PM GMT- IP address: 174.218.19.117

Document e-signed by Andrea Salazar (axsalazar@santafenm.gov)
Signature Date: 2025-01-15 - 5:53:59 PM GMT - Time Source: server- IP address: 174.218.19.117

Agreement completed.
2025-01-15 - 5:53:59 PM GMT

Powered by Adobe Acrobat Sign

Item # 23-0183
Munis # 3202927

CITY OF SANTA FE
AMENDMENT No. 1 TO
THE AGREEMENT
ITEM# 21-0483

AMENDMENT No. 1 (the "Amendment") to the CITY OF SANTA FE AGREEMENT, dated September 8, 2021 (the "Agreement"), between the City of Santa Fe (the "City") and AAC Construction, LLC, (the "Contractor"). The date of this Amendment shall be the date when it is executed by the City and the Contractor whichever occurs last.

RECITALS

A. Under the terms of the Agreement, Contractor has agreed to provide Priority Line Replacement work for the City of Santa Fe.

B. Pursuant to Article 14 of the Agreement, and for good and valuable consideration, the receipt and sufficiency of which are acknowledged by the parties, the City and the Contractor agree as follows:

1. COMPENSATION.

Article 2, paragraph A of the Agreement is amended to increase the amount of compensation by a total of two million two hundred and ten thousand dollars ($2,210,000) including applicable gross receipts tax, so that Article 2, paragraph A reads in its entirety:

A. The City shall pay to the Contractor in full payment for services satisfactorily performed at total amount up to one million one hundred and ninety three thousand one hundred and sixty two dollars and seventy five cents ($3,193,162.75). The New Mexico gross receipts tax levied on the amounts payable under this Agreement totaling two hundred and sixty six thousand eight hundred and thirty seven dollars and twenty five cents. ($266,837.25) shall be paid by the City to the Contractor as described in Exhibit A attached hereto. **The total amount payable to the Contractor under this Agreement, including gross receipts tax and expenses, shall not exceed three million four hundred and sixty thousand dollars ($3,460,000). This amount is a maximum and not a guarantee that the work assigned to be performed by Contractor under this Agreement shall equal the amount stated herein. The parties do not intend for the Contractor to continue to provide services without**

compensation when the total compensation amount is reached. Contractor is responsible for notifying the City when the services provided under this Agreement reach the total compensation amount. In no event will the Contractor be paid for services provided in excess of the total compensation amount without this Agreement being amended in writing prior to those services in excess of the total compensation amount being provided.

2. AGREEMENT IN FULL FORCE.

Except as specifically provided in this Amendment, the Agreement remains and shall remain in full force and effect, in accordance with its terms.

IN WITNESS WHEREOF, the parties have executed this Amendment No. 1 to the City of Santa Fe Agreement as of the dates set forth below.

CITY OF SANTA FE:

ALAN WEBBER, MAYOR

Date: Apr 30, 2023

CONTRACTOR:
AAC Construction, LLC

Andrew Sisneros

Digitally signed by Andrew Sisneros
DN: cn=Andrew Sisneros, o=A.A.C. Construction, LLC, ou, email=andrew@cnspj.net, c=US
Date: 2023.03.28 06:08:49 -06'00'

NAME & TITLE Managing Member

Date: 3-28-2023

CRS# 03-157349-00-5
Registration # 19-00127501

ATTEST:

KRISTINE BUSTOS MIHELCIC, CITY CLERK XIV
GB MTG 04/26/23

CITY ATTORNEY'S OFFICE:

Patricia Feghali
ASSISTANT CITY ATTORNEY

APPROVED FOR FINANCES:

Emily K. Oster
Emily K. Oster (Apr 5, 2023 18:22 MDT)

Apr 5, 2023

EMILY OSTER, FINANCE DIRECTOR

5050395.572970 WTR1950536
Org/Obj

City of Santa Fe

Real Estate Summary of Contracts, Agreements, Amendments & Leases

Section to be completed by department

1. Munis Contract # 3202927

Contractor: A.A.C Construction

Description: CIP# 3058 Priority Line Replacement

Contract ☐ Agreement ◉ Lease / Rent ☐ Amendment ☐

Term Start Date: as approved Term End Date: 6/30/25

☑ Approved by Council Date: Pending

Contract / Lease: Contract $1,250,000

Amendment # 1 to the Original Contract / Lease # 21-0483

Increase/(Decrease) Amount $ $3,460,000

Extend Termination Date to: N/A

◉ Approved by Council Date: Pending

Amendment is for:

2. **HISTORY of Contract, Amendments & Lease / Rent - Please Elaborate** (option: attach spreadsheet if multiple amendments)

Original Contract # 21-0483 $1,250,000 approved 9/8/21

3. Procurement History: 21/43/B

[signature] For Apr 5, 2023

Purchasing Officer Review: Date:

Comment & Exceptions: amending compensation

4. Funding Source: Water Enterprise Fund CIP Org / Object: 5050395.572970

Andy Hopkins (Apr 5, 2023 17:21 MDT) Apr 5, 2023

Budget Officer Approval: Date:

Comment & Exceptions:

Staff Contact who completed this form: Maya Martinez Phone # 4271

Email: mfmartinez@santafenm.gov

To be recorded by City Clerk:

Clerk # _____

Date of Execution: _____

City of Santa Fe
Treasury Department
200 Lincoln Ave.
Santa Fe, New Mexico 87504-0909
505-955-6551

BUSINESS REGISTRATION

Business Name: A.A.C. CONSTRUCTION LLC
DBA: A.A.C. CONSTRUCTION LLC

Business Location: 18 LA LUNA RD
SANTA FE, NM 87507

CRS Number: 03157349-00-5

Owner: Andrew Sisneros

License Number: 222939

License Type: Business License - Renewable

Issued Date: May 20, 2022

Classification: Out of Jurisdiction Contractor - General

Expiration Date: May 20, 2023

Fees Paid: $10.00

A.A.C. CONSTRUCTION LLC
18 LA LUNA RD LA LUNA
SANTA FE , NM 87507

THIS IS NOT A CONSTRUCTION PERMIT OR SIGN PERMIT. APPROPRIATE PERMITS MUST BE OBTAINED FROM THE CITY OF SANTA FE BUILDING PERMIT DIVISION PRIOR TO COMMENCEMENT OF ANY CONSTRUCTION OR THE INSTALLATION OF ANY EXTERIOR SIGN.

THIS REGISTRATION/LICENSE IS NOT TRANSFERRABLE TO OTHER BUSINESSES OR PREMISES.

TO BE POSTED IN A CONSPICUOUS PLACE

Ver 1c 2.7.2020

CITY OF SANTA FE PROCUREMENT CHECKLIST

Contractor Name: A.A.C Contractors

Procurement Title: 21/43/B Priority Line Replacement Price Agreement, CIP # 3058

Procurement Method: State Price Agreement ☐ *Cooperative* ☐ *Sole Source* ☐ *Other* ☐ _____

Exempt ☐ *Request For Proposal* (RFP) ☒ *Invitation To Bid (ITB)* ☐ *Contract under 60K* ☐ *Contract over 60K* ☐

Department Requesting Bill Huey Water Division, PUD

Procurement Requirements:
A procurement file shall be maintained for all contracts, regardless of the method of procurement. The procurement file shall contain the basis on which the award is made, all submitted bids, all evaluation materials, score sheets, quotations and all other documentation related to or prepared in conjunction with evaluation, negotiation, and the award process. The procurement shall contain a written determination from the Requesting Department, signed by the purchasing officer, setting forth the reasoning for the contract award decision before submitting to the Committees. .

REQUIRED DOCUMENTS FOR APPROVAL BY PURCHASING*

YES	N/A	
☒	☐	Approved Procurement Checklist (by Purchasing)
☒	☐	Memo addressed to City Manager (under 60K) Committees/City Council (over 60K)
☐	☒	State Price Agreement
☐	☒	RFP
☐	☒	Evaluation Committee Report
☒	☐	ITB
☒	☐	Bib Tab
☐	☒	Quotes (3 valid current quotes)
☐	☒	Cooperative Agreement
☐	☒	Sole Source Request and Determination Form
☐	☒	Contractors Exempt Letter
☒	☐	Purchasing Officers approval for exempt procurement
☐	☒	BAR
☐	☒	FIR
☒	☐	Executed Contract, Agreement or Amendment
☒	☐	Current Business Registration and CRS numbers on contract or agreement
☒	☐	Summary of Contracts and Agreements form
☐	☒	Certificate of Insurance
☐	☐	All documentation presented to Committees
☐	☐	Other: _____

Public Utilities Dept / Water Division/Bill Huey (Bill Huey)	Engineer	
Department Rep Printed Name (attesting that all information included)	Title	Date
for		Apr 5, 2023
Purchasing Officer (attesting that all information is reviewed)	Title	Date

Include all other substantive documents and records of communication that pertain to the procurement and any resulting contract.

*

Log # *{Finance use only}*:	
Batch # *{Finance use only}*:	

City of Santa Fe, New Mexico
BUDGET AMENDMENT RESOLUTION (BAR)

DEPARTMENT / DIVISION NAME	DATE
PUD/Water/CIP	3/17/2023

ITEM DESCRIPTION	ORG	OBJECT	PROJECT	INCREASE	DECREASE
EXPENDITURES				*{enter as positive #}*	*{enter as negative #}*
Water CIP WIP Construction	5050395	572970	WTR1950535	5,000,000	
REVENUES				*{enter as negative #}*	*{enter as positive #}*
				$ 5,000,000	$ -

JUSTIFICATION: *(use additional page if needed)*
--Attach supporting documentation/memo

Budget Increase from Cash Balance in Water Enterprise Fund for Priority Line Replacement

Price Agreements Amendments #1 to A.A.C Construction and Sub Surface for

FY 23 CIP3058

{Complete section below if BAR results in a net change to ANY Fund}

Fund(s) Affected	Fund Balance Increase/(Decrease)
505	(5,000,000)
TOTAL:	**(5,000,000)**

Maya Martinez 3/17/2023
Prepared By *{print name}* Date

Division Director Signature *{optional}* Date

John Dupuis (Apr 4, 2023 17:41 MDT)
Department Director Signature Date

{Use this form for Finance Committee/ City Council agenda items ONLY}

CITY COUNCIL APPROVAL

City Council Approval Date

Agenda Item #:

Andy Hopkins 4/5/23
Budget Officer Date

Finance Director *{≤ $5,000}* Date

City Manager *{≤ $60,000}* Date

City of Santa Fe, New Mexico

memo

Date: August 9, 2021

To: Public Works-Public Utilities Committee / Finance Committee

From: Michael R. Moya, T&D Section Manager MM
Bill Huey, Water Division Engineer Associate BH

Via: Jesse D. Roach, Water Division Director JR

RE: Request to award bid number '21/43/B for the FY 2022 Priority Line Replacement Price Agreement, CIP # 3058 to Sub Surface Contracting, Inc. and A.A.C. Construction, LLC.; Request approval of a Budget Adjustment Request/Budget increase in the amount of $3,500,000.

ITEM AND ISSUE:

The Water Division requests award of bid number '21/43/B for the FY 21/22 Priority Line Replacement Price Agreement, CIP # 3058 to Sub Surface Contracting, Inc. and A.A.C. Construction, LLC for the remainder of four (4) Fiscal Years, FY 2021-22 until FY2024-25. Initial funding of $3,500,000 inclusive NMGRT is requested for FY2021-22. Funding is broken down for each contractor as follows: $2,250,000.00 inclusive of NMGRT for Sub Surface and $1,250,000.00 inclusive of NMGRT for AAC. .Future funding will depend upon the availability of CIP funds.

BACKGROUND AND SUMMARY:

The Priority Line Replacement Price Agreement is an on-call requirements contract, with the Water Division issuing work orders as needed for work such as water line replacements. The contract is funded from CIP for Transmission and Distribution to work on their infrastructure. The initial Contract amount is limited to $3,500,000.00 inclusive of New Mexico Gross Receipt Tax (NMGRT).

This is was multi-contractor award ITB to set the applicable Bid Items for future work. The ITB was only used to select the winning Contractors. Future work will be assigned under fully signed Work Orders for planned work on will be followed with a signed Work Order for Emergency repair. The exact type of work required will be used to select from the applicable Bid Items. Not every Bit Item is anticipated to be used.

The initial contract period is Fiscal Years 2021-2025. The bids for this project were opened on June 17, 2021 and were subsequently evaluated for completeness and accuracy. The low bid in the amount of $892,448.25 plus NMGRT was submitted by Sub Surface Contracting, Inc. A second acceptable bid of $933,364.22 was submitted by A.A.C. Construction, LLC. The Water Division is planning on replacing pipe on multiple streets in the Apache, San Ildefonso, San Felipe, MaClovia, Isabel and Rosina neighborhood, as well as Bishops Lodge between Artist and Murales Roads, Lorenzo Road, Malaga

Lane, Pino Road, San Isabel Street, Sosaya Street, Camino Santander and Camino Santiago/Camino Matias.

A summary of the bids is provided below:

Bidders	Total Bid without NMGRT	Bid Including Veterans preference without NMGRT
Sub Surface Contracting, Inc.	$892,448.25	$821,052.39
A.A.C. Construction, LLC	$933,364.22	
TLC Plumbing & Utility	$1,158,308.40	
Blueline Construction, Inc.	$1,476,101.57	
Allied 360 Construction, LLC	$2,364,321.74	

CONTRACT NUMBER:
The FY22 Munis contract number:
Sub Surface Contracting # 3202929
A.A.C Construction # 3202927

FUNDING SOURCE:
The funding source is:
Water Enterprise Fund/ CIP
FY 2022
Fund Name/Number: Water Enterprise Fund/ 500
Munis Org Name/Number: Water CIP / 5050395
Munis Object Name/Number: WIP Construction / 572970

Funds for this work will be available in Business Unit, Line Item 5050395.572970 in the amount of $1,600,000.00 plus NMGRT upon approval of the BAR Budget Increase.

RECOMMENDATION:

The Water Division recommends:

- Review and approval of award of contracts to Sub Surface Contracting, Inc. and A.A.C Construction, LLC for the FY 21/22 Priority Line Replacement Price Agreement, CIP # 3058 under ITB No. '21/43/B for a total amount of $3,500,000.00 inclusive of NMGRT for FY2021-22.

- Approval of the BAR – Budget Increase in the amount of $3,500,000 from the Water Enterprise Fund cash balance into the Water CIP fund for FY 2022.

- Forwarding and recommendation of approval of award and contract to the Finance Committee for their consideration and approval to the Governing Body for their final consideration and approval.

Log # *{Finance use only}*:	
Batch # *{Finance use only}*:	

City of Santa Fe, New Mexico
BUDGET AMENDMENT RESOLUTION (BAR)

DEPARTMENT / DIVISION NAME	DATE
PUD/Water/CIP	8/17/2021

ITEM DESCRIPTION	ORG	OBJECT	PROJECT	INCREASE	DECREASE
EXPENDITURES				*{enter as positive #}*	*{enter as negative #}*
Water CIP WIP Construction	5050395	572970	WTR1950535	3,500,000	
REVENUES				*{enter as negative #}*	*{enter as positive #}*
				$ 3,500,000	$ -

JUSTIFICATION: *(use additional page if needed)*
--Attach supporting documentation/memo

Budget Increase from Cash Balance in Water Enterprise Fund for Priority Line Replacement Price Agreements Award of Bid 21/43/B to A.A.C Construction and Sub Surface for FY 2022 CIP3058

{Complete section below if BAR results in a net change to ANY Fund}

Fund(s) Affected	Fund Balance Increase/(Decrease)
505	(3,500,000)
TOTAL:	**(3,500,000)**

Maya Martinez — 8/17/2021
Prepared By *{print name}* — Date

Division Director Signature *{optional}* — Date

Shannon Jones — 3/19/2021
Department Director Signature — Date

{Use this form for Finance Committee/ City Council agenda items ONLY}

CITY COUNCIL APPROVAL

City Council Approval Date

Agenda Item #:

Andy Hopkins — 8/20/21
Andy Hopkins (Aug 20, 2021 11:52 MDT)
Budget Officer — Date

Finance Director *{≤ $5,000}* — Date

City Manager *{≤ $60,000}* — Date

Item# 21-0483
Munis Contract# 3202927

CITY OF SANTA FE

PRIORITY LINE REPLACEMENTPRICE
AGREEMENT

CIP # 3058

THIS AGREEMENT is made and entered into by and between the City of Santa Fe, New Mexico, hereinafter referred to as the "City," and **A.A.C. CONSTRUCTION**., hereinafter referred to as the Contractor, and is effective as of the date set forth below upon which it is executed by the Parties.

IT IS AGREED BETWEEN THE PARTIES:

1. **Scope of Work.**

A. The Contractor shall perform the following work and as described is Exhibit A attached hereto:

1) The Contractor shall perform all the work required by Water Division as required in the Contract Documents for Priority Line Replacement Contract. The work consists of, but is not limited to furnishing all equipment, labor and materials for the construction and repair of water mains, valves, hydrants, metered water service lines and settings, pressure reducing valves, vaults, and other incidental work such as pavement removal and replacement, traffic control all as required to extend, replace or repair water distribution, water storage, and water supply infrastructure, in accordance with the drawings, specifications, and other Contract Documents. All water piping shall be new, poly-wrapped ductile iron, unless otherwise specified.

2) The Contractor shall be responsible for verifications of all measurements and dimensions for bidding on each subsequent Work Order.

3) The Contractor shall provide and keep at the work site a complete "as built" record set of drawings that shall be corrected daily and shall show every change from the original approved drawings and specifications. These changes shall be forwarded to City periodically. The drawings shall reflect exact and actual "as-built" conditions of construction, installation, and erection as it progresses. Where drawings are not adequate to show "as built" conditions. Contractor shall prepare sketches which delineate the necessary "asbuilt" information. City shall furnish two (2) sets of all paper "blue-line" print "approved" drawings for use in accomplishing specified mark up. Final "as built" drawings shall be delivered to City by Contractor upon completion of the work.

4) The Contractor shall be responsible for maintaining traffic control at the site in conformance with the Manual on Uniform Traffic Control Devices.

5) The Contractor shall be responsible for all permits, fees, and State andCity inspections associated with the construction.

6) Incorporation by Reference. All exhibits, addenda, schedules of ITB 21/XX/B attached hereto and all certificates, work order documents, drawings, as-built and other

instruments contemplated to be delivered hereunder are hereby expressly made a part of this Agreement as fully as though set forth herein, and all references to this Agreement herein orin any of such writings shall be deemed to refer to and include all of such writings. This Agreement contains the entire agreement between the parties with respect to the subject matter hereof and supersedes all prior agreements and understandings, both written and oral, among the parties with respect to the subject matter hereof. If there is any conflict between such exhibits or addenda and the terms of this Agreement, such exhibits or addenda shall control.

2. Compensation.

A. The City shall pay to the Contractor in full payment for services satisfactorily performed at total amount up to one million one hundred fifty two thousand seven hundred thirty seven dollars and seventy-five cents ($1,152,737.75). The New Mexico gross receipts tax levied on the amounts payable under this Agreement totaling ninety seven thousand two hundred sixty two dollars and twenty five cents ($97,262.25) shall be paid by the City to the Contractor as described in Exhibit A attached hereto. **The total amount payable to the Contractor under this Agreement, including gross receipts tax and expenses, shall not exceed one million two hundred fifty thousand dollars ($1,250,000)). This amount is a maximum and not a guarantee that the work assigned to be performed by Contractor under this Agreement shall equal the amount stated herein. The parties do not intend for the Contractor to continue to provide services without compensation when the total compensation amount is reached. Contractor is responsible for notifying the City when the services provided under this Agreement reach the total compensation amount. In no event will the Contractor be paid for services provided in excess of the total compensation amount without this Agreement being amended in writing prior to those services in excess of the total compensation amount being provided.**

B. Payment is subject to availability of funds pursuant to the Appropriations Paragraph set forth below and to any negotiations between the parties from year to year pursuant to Paragraph 1, Scope of Work, and to approval by the City. All invoices MUST BE received by the City no later than thirty 30) days after the termination of the Fiscal Year in which the services were delivered. Invoices received after such date WILL NOT BE PAID.

C. Contractor must submit a detailed statement accounting for all services performed and expenses incurred. If the City finds that the services are not acceptable, within thirty days after the date of receipt of written notice from the Contractor that payment is requested, it shall provide the Contractor a letter of exception explaining the defect or objection to the services, and outlining steps the Contractor may take to provide remedial action. Upon certification by the City that the services have been received and accepted, payment shall be tendered to the Contractor within thirty days after the date of acceptance. If payment is made by mail, the payment shall be deemed tendered on the date it is postmarked. However, the City shall not incur late charges, interest, or penalties for failure to make payment within the time specified herein.

3. Term.

THIS AGREEMENT SHALL NOT BECOME EFFECTIVE UNTIL APPROVED BY THE CITY. This Agreement shall terminate on **June 30, 2025** unless terminated pursuant to paragraph 4 (Termination), or paragraph 5 (Appropriations). In accordance with Section 13-1-150 NMSA 1978, no contract term for a professional services contract, including extensions and renewals, shall exceed four years, except as set forth in Section 13-1-150 NMSA 1978.

4. Termination.

A. Termination. This Agreement may be terminated by either of the parties hereto upon written notice delivered to the other party at least thirty (30) days prior to the intended dateof termination. Except as otherwise allowed or provided under this Agreement, the City sole liability upon such termination shall be to pay for acceptable work performed prior to the Contractor's receipt

of the notice of termination, if the City is the terminating party, or the Contractors receipt of the notice of termination, if the Contractor is the terminating party; provided, however, that a notice of termination shall not nullify or otherwise affect either party'sliability for pre-termination defaults under or breaches of this Agreement. The Contractor shall submit an invoice for such work within thirty (30) days of receiving or sending the notice of termination. Notwithstanding the foregoing, this Agreement may be terminated immediately upon written notice to the Contractor if the Contractor becomes unable to perform the services contracted for, as determined by the City or if, during the term of this Agreement, the Contractor or any of its officers, employees or agents is indicted for fraud, embezzlement or other crime dueto misuse of City funds or due to the Appropriations paragraph herein. *THIS PROVISION JS NOT EXCLUSIVE AND DOES NOT WAIVE THE OTHER LEGAL RIGHTS AND REMEDIES CAUSED BY THE CONTRACTOR'S DEFAULT/BREACH OF THIS AGREEMENT.*

B. Termination Management. Immediately upon receipt by either the City or the Contractor of notice of termination of this Agreement, the Contractor shall: 1) not incur any further obligations for salaries, services or any other expenditure of funds under this Agreement withoutwritten approval of the City; 2) comply with all directives issued by the City in the notice oftermination as to the performance of work under this Agreement; and 3) take such action as the City shall direct for the protection, preservation, retention or transfer of all property titled to theCity and records generated under this Agreement. Any non-expendable personal property orequipment provided to or purchased by the Contractor with contract funds shall become property of the City upon termination and shall be submitted to the City as soon as practicable.

5. Appropriations.

The terms of this Agreement are contingent upon sufficient appropriations and authorization being made by the City Council for the performance of this Agreement. If sufficient appropriations and authorization are not made by the City Council, this Agreement shall terminate immediately upon written notice being given by the City to the Contractor. The City's decision asto whether sufficient appropriations are available shall be accepted by the Contractor and shall be final. If the City proposes an amendment to the Agreement to unilaterally reduce funding, the Contractor shall have the option to terminate the Agreement or to agree to the reduced funding, within thirty (30) days of receipt of the proposed amendment.

6. Status of Contractor.

The Contractor and its agents and employees are independent contractors performing professional services for the City and are not employees of the City. The Contractor and its agents and employees shall not accrue leave, retirement, insurance, bonding, use of City vehicles, or anyother benefits afforded to employees of the City as a result of this Agreement. The Contractor acknowledges that all sums received hereunder are reportable by the Contractor for tax purposes, including without limitation, self-employment and business income tax. The Contractor agrees not to purport to bind the City unless the Contractor has express written authority to do so, and then only within the strict limits of that authority.

7. Construction Contract Performance and Payment Bond.

A. When a construction contract is awarded in excess of twenty-five thousand dollars ($25,000), the following bonds or security shall be delivered to the City and shall become binding on the parties upon the execution of the contract. If the Contractor fails to deliver the required performance and payment bonds, the Contractor's bid shall be rejected, its bid security shall be enforced to the extent of actual damages. Award of the contract shall be made pursuant to the Procurement Code in the following manner:

(1) a performance bond satisfactory to the City, executed by a surety company

authorized to do business in this state and said surety to be approved in federal circular 570 as published by the United States treasury department or the state board of finance or the local governing authority, in an amount equal to one hundred percent of the price specifiedin the contract; and

(2) a payment bond satisfactory to the City, executed by a surety company authorized to do business in this state and said surcty to be approved in federal circular 570 as published by the United States treasury department or the state board of finance or the local governing authority, in an amount equal to one hundred percent of the price specifiedin the contract, for the protection of all persons supplying labor and material to the contractor or its subcontractors for the performance of the work provided for in the contract.

B. A subcontractor shall provide a performance and payment bond on a public works Building project if the subcontractor's contract for work to be performed on a project is one hundred twenty-five thousand dollars ($125,000) or more.

8. Assignment.

The Contractor shall not assign or transfer any interest in this Agreement or assign any claims for money due or to become due under this Agreement without the prior written approval of the City.

9. Subcontracting.

The Contractor shall not subcontract any portion of the services to be performed under this Agreement without the prior written approval of the City. No such subcontract shall relieve the primary Contractor from its obligations and liabilities under this Agreement, nor shall any subcontract obligate direct payment from the City.

10. Release.

Final payment of the amounts due under this Agreement shall operate as a release of the City, its officers and employees from all liabilities, claims and obligations whatsoever arising from or under this Agreement.

11. Confidentiality.

Any confidential information provided to or developed by the Contractor in the performance of this Agreement shall be kept confidential and shall not be made available to any individual or organization by the Contractor without the prior written approval of the City.

12. Product of Service – Copyright.

All materials developed or acquired by the Contractor under this Agreement shall becomethe property of the City and shall be delivered to the City no later than the termination date of this Agreement. Nothing developed or produced, in whole or in part, by the Contractor under this Agreement shall be the subject of an application for copyright or other claim of ownership by or on behalf of the Contractor.

13. Conflict of Interest: Governmental Conduct Act.

A. The Contractor represents and warrants that it presently has no interest and, duringthe term of this Agreement, shall not acquire any interest, direct or indirect, which would conflictin any manner or degree with the performance or services required under the Agreement.

B. The Contractor further represents and warrants that it has complied with, and, during the term of this Agreement, will continue to comply with, and that this Agreement complies with all applicable

provisions of the Governmental Conduct Act, Chapter 10, Article 16 NMSA 1978.

C. Contractor's representations and warranties in Paragraphs A and B of this Article 13 are material representations of fact upon which the City relied when this Agreement was enteredinto by the parties. Contractor shall provide immediate written notice to the City if, at any timeduring the term of this Agreement, Contractor learns that Contractor's representations and warranties in Paragraphs A and B of this Article 13 were erroneous on the effective date of this Agreement or have become erroneous by reason of new or changed circumstances. If it is laterdetermined that Contractor's representations and warranties in Paragraphs A and B of this Article 13 were erroneous on the effective date of this Agreement or have become erroneous by reason ofnew or changed circumstances, in addition to other remedies available to the City and notwithstanding anything in the Agreement to the contrary, the City may immediately terminate the Agreement.

D. All terms defined in the Governmental Conduct Act have the same meaning in thissection.

14. Amendment.

A. This Agreement shall not be altered, changed or amended except by instrument in writing executed by the parties hereto and all other required signatories.

B. If the City proposes an amendment to the Agreement to unilaterally reduce funding due to budget or other considerations, the Contractor shall, within thirty (30) days of receipt of the proposed Amendment, have the option to terminate the Agreement, pursuant to the termination provisions as set forth in Article 4 herein, or to agree to the reduced funding.

15. Change Orders.

A. Changes. The Contractor may only make changes or revisions within the Scope of Work as defined by Article 1 and/or Exhibit 1 after receipt of written approval by the City Manager or his/her designee. Such change may only be made to Tasks or Sub-Task as defined in the Scope of Work. Under no circumstance shall such change affect the:

1) Deliverable requirements, as outlined in the Scope of Work;
2) Due date of any Deliverable, as outlined in the Scope of Work;
3) Compensation of any Deliverable, as outlined in the Scope of Work;
4) Agreement compensation, as outlined in Article 2; or
5) Agreement termination, as outlined in Article 4.

B. Change Request Process. In the event that circumstances warrant a change to accomplish the Scope of Work as described above, a Change Request shall be submitted that meets the following criteria:

1) The Project Manager shall draft a written Change Request for review and approval by the City Manager to include:
   (a) the name of the person requesting the change;
   (b) a summary of the required change;
   (c) the start date for the change;
   (d) the reason and necessity for change;
   (e) the elements to be altered; and
   (f) The impact of the change.

2) The City Manager shall provide a written decision on the Change Request to the Contractor within a maximum of ten (10) Business Days of receipt of the Change Request. All decisions made by the City Manager are final. Change Requests, once approved, become a part of the Agreement and become binding as a part of the original Agreement.

16. Merger.

This Agreement incorporates all the Agreements, covenants and understandings between the parties hereto concerning the subject matter hereof, and all such covenants, Agreements and understandings have been merged into this written Agreement. No prior Agreement or understanding, oral or otherwise, of the parties or their agents shall be valid or enforceable unless embodied in this Agreement.

17. Penalties for violation of law.

The Procurement Code, Sections 13-1-28 through 13-1-199, NMSA 1978, imposes civil and criminal penalties for its violation. In addition, the New Mexico criminal statutes imposefelony penalties for illegal bribes, gratuities and kickbacks.

18. Equal Opportunity Compliance.

The Contractor agrees to abide by all federal and state laws and rules and regulations, andSanta Fe City Code, pertaining to equal employment opportunity. In accordance with all such laws of the State of New Mexico, the Contractor assures that no person in the United States shall, on the grounds of race, religion, color, national origin, ancestry, sex, age, physical or mental handicap, or serious medical condition, spousal affiliation, sexual orientation or gender identity, be excluded from employment with or participation in, be denied the benefits of, or be otherwise subjected to discrimination under any program or activity performed under this Agreement. If Contractor is found not to be in compliance with these requirements during the life of this Agreement, Contractor agrees to take appropriate steps to correct these deficiencies.

19. Applicable Law.

The laws of the State of New Mexico shall govern this Agreement, without giving effect to its choice of law provisions. Venue shall be proper only in a New Mexico court of competent jurisdiction in accordance with Section 38-3-1 (G) NMSA 1978. By execution of this Agreement, Contractor acknowledges and agrees to the jurisdiction of the courts of the State of New Mexicoover any and all lawsuits arising under or out of any term of this Agreement.

20. Workers Compensation.

The Contractor agrees to comply with state laws and rules applicable to workers compensation benefits for its employees. If the Contractor fails to comply with the Workers Compensation Act and applicable rules when required to do so, this Agreement may be terminated by the City.

21. Professional Liability Insurance. Contractor shall maintain professional liability insurance throughout the term of this Agreement providing a minimum coverage in the amount required under the New Mexico Tort Claims Act. The Contractor shall furnish the City with proofof insurance of Contractor's compliance with the provisions of this section as a condition prior toperforming services under this Agreement.

22. Other Insurance

If the Services contemplated under this Agreement will be performed on or in City facilitiesor

property, Contractor shall maintain in force during the entire term of this Agreement, the following insurance coverage(s), naming the City as additional insured,

A. **Commercial General Liability** insurance shall be written on an occurrence basis and be a broad as ISO Form CG 00 01 with limits not less than $2,000,000 per occurrence and #2,000,000 in the aggregate for claims against bodily injury, personal and advertising injury, and property damage. Said policy shall include broad from Contractual Liability coverage and be endorsed to name the City of Santa Fe, their officials, officers, employees and agents as additionalinsureds.

B. **Business Automobile Liability** insurance for all owned, non-owned automobiles,with a combined single limit not less than $1,000,000 per accident.

C. **Broader Coverage and Limits.** The insurance requirements under this Agreement shall be the greater of (1) the minimum coverage and limits specified in this Agreement, or (2) the broader coverage and maximum limits of coverage of any insurance policy or proceeds available tothe Named Insured. It is agreed that these insurance requirements shall not in any way act to reduce coverage that is broader or that includes higher limits than the minimums required herein. No representation is made that minimum insurance requirements of this Agreement are sufficient to cover the obligations of Contractor hereunder.

D. Contractor shall maintain the above insurance for the term of this Agreement and name the City as an additional insured and provide for 30 days cancellation notice on any Certificate of Insurance form furnished by Contractor. Such certificate shall also specifically state the coverage provided under the policy is primary over any other valid and collectible insurance and provide a waiver of subrogation.

23. Records and Financial Audit.

The Contractor shall maintain detailed time and expenditure records that indicate the date; time, nature and cost of services rendered during the Agreement's term and effect and retain them for a period of three (3) years from the date of final payment under this Agreement. The records shall be subject to inspection by the City. The City shall have the right to audit billings both before and after payment. Payment under this Agreement shall not foreclose the right of the City to recover excessive or illegal payments.

24. Indemnification.

The Contractor shall defend, indemnify and hold harmless the City from all actions, proceeding, claims, demands, costs, damages, attorney's fees and all other liabilities and expenses of any kind from any source which may arise out of the performance of this Agreement, caused by the negligent act or failure to act of the Contractor, its officers, employees, servants, subcontractors or agents, or if caused by the actions of any client of the Contractor resulting in injury or damageto persons or property during the time when the Contractor or any officer, agent, employee, servantor subcontractor thereof has or is performing services pursuant to this Agreement. In the event that any action, suit or proceeding related to the services performed by the Contractor or any officer, agent, employee, servant or subcontractor under this Agreement is brought against the Contractor,the Contractor shall, as soon as practicable but no later than two (2) days after it receives notice thereof, notify the legal counsel of the City.

25. New Mexico Tort Claims Act

Any liability incurred by the City of Santa Fe in connection with this Agreement is subjectto the immunities and limitations of the New Mexico Tort Claims Act, Section 41-4-1, et. seq.NMSA 1978, as amended. The city and its "public employees" as defined in the New Mexico Tort Claims Act, do not waive sovereign immunity, do not waive any defense and do not waive anylimitation of liability pursuant to law. No provision in this Agreement modifies or waives any provision of the New Mexico

Tort Claims Act.

26. Invalid Term or Condition.

If any term or condition of this Agreement shall be held invalid or unenforceable, the remainder of this Agreement shall not be affected and shall be valid and enforceable.

27. Enforcement of Agreement.

A party's failure to require strict performance of any provision of this Agreement shall notwaive or diminish that party's right thereafter to demand strict compliance with that or any other provision. No waiver by a party of any of its rights under this Agreement shall be effective unlessexpress and in writing, and no effective waiver by a party of any of its rights shall be effective to waive any other rights.

28. Notices.

Any notice required to be given to either party by this Agreement shall be in writing andshall be delivered in person, by courier service or by U.S. mail, either first class or certified, return receipt requested, postage prepaid, as follows:

To the City:
Water Division Director
801 W. San Mateo
Santa Fe, NM 87505

To the Contractor:
A.AC Construction LLC
18 La Luna Road
Santa Fe, NM 87507

29. Authority.

If Contractor is other than a natural person, the individual(s) signing this Agreement on behalf of Contractor represents and warrants that he or she has the power and authority to bindContractor, and that no further action, resolution, or approval from Contractor is necessary to enterinto a binding contract.

IN WITNESS WHEREOF, the Parties have executed this Agreement as of the date of the signatureby the required approval authorities below.

CITY OF SANTA FE:

ALAN WEBBER, MAYOR

DATE: Sep 12, 2021

CONTRACTOR:

Andrew Sisneros (Aug 19, 2021 16:05 MDT)

NAME
Andrew Sisneros, Managing Member

TITLE
DATE: Aug 19, 2021

CRS# 03-157349-00-5
Registration # 222939

ATTEST:

Kristine Mihelcic
Kristine Mihelcic (Sep 15, 2021 12:10 MDT)

KRISTINE BUSTOS MIHELCIC, CITY CLERK
GB MTG 09/08/2021

CITY ATTORNEY'S OFFICE:

Marcos Martinez
Marcos Martinez (Aug 17, 2021 10:24 MDT)

SENIOR ASSISTANT CITY ATTORNEY

APPROVED FOR FINANCES:

Mary McCoy

MARY MCCOY, FINANCE DIRECTOR

5050395.572970
Org. Name/Org#

AJH
AJH

Bid Item	Approx. QTY.	Unit	Article and Description	AAC		Sub Surface	
				Unit Price	Item Price	Unit Price	Item Price
5	35	LF	2" PVC Water Main, cip, all lengths	$ 32.50	$ 1,137.50	$ 30.00	$ 1,050.00
10	35	LF	4" PVC Water Main, cip, <100'	$ 38.00	$ 1,330.00	$ 36.00	$ 1,260.00
15	100	LF	4" PVC Water Main, cip, >100'	$ 36.00	$ 3,600.00	$ 34.00	$ 3,400.00
20	50	LF	6" PVC Water Main, cip, <100'	$ 43.50	$ 2,175.00	$ 42.00	$ 2,100.00
25	150	LF	6" PVC Water Main, cip, >100'	$ 40.50	$ 6,075.00	$ 39.00	$ 5,850.00
30	75	LF	8" PVC Water Main, cip, <100'	$ 49.00	$ 3,675.00	$ 48.00	$ 3,600.00
35	200	LF	8" PVC Water Main, cip, >100'	$ 46.75	$ 9,350.00	$ 45.50	$ 9,100.00
40	35	LF	10" PVC Water Main, cip, <100'	$ 56.00	$ 1,960.00	$ 52.00	$ 1,820.00
45	100	LF	10" PVC Water Main, cip, >100'	$ 52.00	$ 5,200.00	$ 49.00	$ 4,900.00
50	50	LF	12" PVC Water Main, cip, <100'	$ 69.37	$ 3,468.50	$ 66.75	$ 3,337.50
55	150	LF	12" PVC Water Main, cip, >100'	$ 66.25	$ 9,937.50	$ 64.50	$ 9,675.00
60	50	LF	14" PVC Water Main, cip	$ 87.00	$ 4,350.00	$ 79.00	$ 3,950.00
65	50	LF	16" PVC Water Main, cip	$ 103.50	$ 5,175.00	$ 97.00	$ 4,850.00
70	50	LF	24" PVC Water Main, cip	$ 167.50	$ 8,375.00	$ 100.00	$ 5,000.00
75	35	LF	2" DI Water Main, cip, all lengths	$ 42.00	$ 1,470.00	$ -	$ -
80	50	LF	4" DI Water Main, cip, <100'	$ 63.75	$ 3,187.50	$ 57.50	$ 2,875.00
85	100	LF	4" DI Water Main, cip, >100'	$ 56.50	$ 5,650.00	$ 56.00	$ 5,600.00
90	75	LF	6" DI Water Main, cip, <100'	$ 63.50	$ 4,762.50	$ 53.00	$ 3,975.00
95	250	LF	6" DI Water Main, cip, >100'	$ 56.50	$ 14,125.00	$ 51.00	$ 12,750.00
100	75	LF	8" DI Water Main, cip, <100'	$ 68.00	$ 5,100.00	$ 60.25	$ 4,518.75
105	250	LF	8" DI Water Main, cip, >100'	$ 73.00	$ 18,250.00	$ 58.00	$ 14,500.00
110	35	LF	10" DI Water Main, cip, <100'	$ 77.00	$ 2,695.00	$ 65.00	$ 2,275.00
115	100	LF	10" DI Water Main, cip, >100'	$ 74.00	$ 7,400.00	$ 63.00	$ 6,300.00
120	50	LF	12" DI Water Main, cip, <100'	$ 99.00	$ 4,950.00	$ 78.00	$ 3,900.00
125	100	LF	12" DI Water Main, cip, >100'	$ 89.50	$ 8,950.00	$ 74.00	$ 7,400.00
130	50	LF	14" DI Water Main, cip	$ 115.50	$ 5,775.00	$ 87.00	$ 4,350.00
135	50	LF	16" DI Water Main, cip	$ 139.50	$ 6,975.00	$ 101.00	$ 5,050.00
140	50	LF	24" DI Water Main, cip	$ 207.00	$ 10,350.00	$ 159.00	$ 7,950.00
145	75	LF	Extra Pay for Trench Depth, 6'-8'	$ 41.00	$ 3,075.00	$ 8.00	$ 600.00
150	50	LF	Extra Pay for Trench Depth, 8'-10'	$ 98.00	$ 4,900.00	$ 12.00	$ 600.00
155	25	LF	Extra Pay for Trench Depth, 10'-14'	$ 154.00	$ 3,850.00	$ 30.00	$ 750.00
160	20	CY	Rock Excavation	$ 325.00	$ 6,500.00	$ 220.00	$ 4,400.00
165	300	CY	Exploratory Excavation (as SDCW Approved)	$ 50.00	$ 15,000.00	$ 65.00	$ 19,500.00
170	75	CY	Imported Backfill (as SDCW Approved)	$ 36.00	$ 2,700.00	$ 24.00	$ 1,800.00
175	1,000	LB	Fitting Installation	$ 4.50	$ 4,500.00	$ 4.00	$ 4,000.00
180	500	LB	Fitting Insertion	$ 26.00	$ 13,000.00	$ 34.00	$ 17,000.00
185	25	EA	4" Retainer Ring/ Bolt on Flange	$ 60.00	$ 1,500.00	$ 65.00	$ 1,625.00
190	50	EA	6" Retainer Ring/ Bolt on Flange	$ 86.50	$ 4,325.00	$ 105.00	$ 5,250.00
195	50	EA	8" Retainer Ring/ Bolt on Flange	$ 98.50	$ 4,925.00	$ 119.00	$ 5,950.00
200	20	EA	10" Retainer Ring/ Bolt on Flange	$ 123.00	$ 2,460.00	$ 121.00	$ 2,420.00
205	20	EA	12" Retainer Ring/ Bolt on Flange	$ 147.50	$ 2,950.00	$ 145.00	$ 2,900.00
210	20	EA	14" Retainer Ring/ Bolt on Flange	$ 184.50	$ 3,690.00	$ 179.00	$ 3,580.00
215	10	EA	16" Retainer Ring/ Bolt on Flange	$ 275.00	$ 2,750.00	$ 250.00	$ 2,500.00
220	25	EA	4" Joint Harness	$ 70.50	$ 1,762.50	$ 40.00	$ 1,000.00
225	50	EA	6" Joint Harness	$ 95.00	$ 4,750.00	$ 110.00	$ 5,500.00
230	50	EA	8" Joint Harness	$ 125.00	$ 6,250.00	$ 120.00	$ 6,000.00
235	20	EA	10" Joint Harness	$ 160.00	$ 3,200.00	$ 160.00	$ 3,200.00
240	20	EA	12" Joint Harness	$ 192.50	$ 3,850.00	$ 180.00	$ 3,600.00
245	20	EA	14" Joint Harness	$ 370.00	$ 7,400.00	$ 375.00	$ 7,500.00
250	10	EA	16" Joint Harness	$ 427.50	$ 4,275.00	$ 410.00	$ 4,100.00
255	10	CY	Concrete Thrust Blocking (as SDCW Approved)	$ 315.00	$ 3,150.00	$ 250.00	$ 2,500.00
260	2	EA	Tapping Sleeve w/ Tap, 4" X 4"	$ 1,350.00	$ 2,700.00	$ 1,350.00	$ 2,700.00
265	4	EA	Tapping Sleeve w/ Tap, 6" X 4" - 6"	$ 1,567.50	$ 6,270.00	$ 1,500.00	$ 6,000.00
270	4	EA	Tapping Sleeve w/ Tap, 8" X 4" - 8"	$ 1,900.00	$ 7,600.00	$ 1,800.00	$ 7,200.00

				AAC		Sub Surface	
Bid Item	Approx. QTY.	Unit	Article and Description	Unit Price	Item Price	Unit Price	Item Price
275	2	EA	Tapping Sleeve w/ Tap, 10" X 4" - 10"	$ 2,250.00	$ 4,500.00	$ 2,100.00	$ 4,200.00
280	4	EA	Tapping Sleeve w/ Tap, 12" X 4" - 12"	$ 2,650.00	$ 10,600.00	$ 2,300.00	$ 9,200.00
285	1	EA	Tapping Sleeve w/Tap, 20" X 4" - 20"	$ 4,747.50	$ 4,747.50	$ 4,200.00	$ 4,200.00
290	1	EA	Non-Pressurized Connections, 2" line	$ 1,650.00	$ 1,650.00	$ 1,500.00	$ 1,500.00
295	1	EA	Non-Pressurized Connections, 4"-10" line	$ 3,587.50	$ 3,587.50	$ 3,100.00	$ 3,100.00
300	1	EA	Non-Pressurized Connections, 12"-20" line	$ 6,050.00	$ 6,050.00	$ 4,100.00	$ 4,100.00
305	2	EA	2" CL125 Gate Valves, cip.	$ 807.50	$ 1,615.00	$ 850.00	$ 1,700.00
310	2	EA	4" CL125 Gate Valves, cip.	$ 925.00	$ 1,850.00	$ 1,200.00	$ 2,400.00
315	5	EA	6" CL125 Gate Valves, cip.	$ 1,200.00	$ 6,000.00	$ 1,525.00	$ 7,625.00
320	5	EA	8" CL125 Gate Valves, cip.	$ 1,650.00	$ 8,250.00	$ 1,725.00	$ 8,625.00
325	1	EA	10" CL125 Gate Valves, cip.	$ 2,315.00	$ 2,315.00	$ 2,325.00	$ 2,325.00
330	2	EA	12" CL125 Gate Valves, cip.	$ 2,900.00	$ 5,800.00	$ 2,800.00	$ 5,600.00
335	1	EA	2" CL250 Gate Valves, cip.	$ 792.50	$ 792.50	$ 700.00	$ 700.00
340	1	EA	4" CL250 Gate Valves, cip.	$ 1,837.50	$ 1,837.50	$ 1,800.00	$ 1,800.00
345	10	EA	6" CL250 Gate Valves, cip.	$ 1,950.00	$ 19,500.00	$ 1,825.00	$ 18,250.00
350	3	EA	8" CL250 Gate Valves, cip.	$ 2,475.00	$ 7,425.00	$ 2,000.00	$ 6,000.00
355	1	EA	10" CL250 Gate Valves, cip.	$ 4,000.00	$ 4,000.00	$ 3,700.00	$ 3,700.00
360	1	EA	12" CL250 Gate Valves, cip.	$ 4,552.50	$ 4,552.50	$ 4,200.00	$ 4,200.00
365	1	EA	16" CL250 Gate Valves, cip.	$ 7,025.00	$ 7,025.00	$ 6,500.00	$ 6,500.00
370	1	EA	20" CL250 Gate Valves, cip.	$ 16,755.00	$ 16,755.00	$ 16,190.00	$ 16,190.00
375	1	EA	24" CL250 Gate Valves, cip.	$ 23,750.00	$ 23,750.00	$ 23,250.00	$ 23,250.00
380	1	EA	12" CL250 Butterfly Valves, cip.	$ 2,800.00	$ 2,800.00	$ 2,800.00	$ 2,800.00
385	1	EA	16" CL250 Butterfly Valves, cip.	$ 4,975.00	$ 4,975.00	$ 4,850.00	$ 4,850.00
390	1	EA	20" CL250 Butterfly Valves, cip.	$ 7,680.00	$ 7,680.00	$ 6,600.00	$ 6,600.00
395	1	EA	24" CL250 Butterfly Valves, cip.	$ 10,042.50	$ 10,042.50	$ 9,125.00	$ 9,125.00
400	5	EA	Fire Hydrant, 5' or less bury, cip.	$ 2,987.50	$ 14,937.50	$ 3,200.00	$ 16,000.00
405	2	EA	Fire Hydrant Extension, 6" or 12" length	$ 767.50	$ 1,535.00	$ 700.00	$ 1,400.00
410	1	EA	Fire Hydrant Extension, 18" or 24" length	$ 1,017.50	$ 1,017.50	$ 920.00	$ 920.00
415	1	EA	Fire Hydrant Remove & Relay	$ 1,350.00	$ 1,350.00	$ 700.00	$ 700.00
420	1	EA	Fire Hydrant Remove & Return	$ 887.50	$ 887.50	$ 575.00	$ 575.00
425	1	EA	2 1/4" Flush Hydrant	$ 1,657.50	$ 1,657.50	$ 1,500.00	$ 1,500.00
430	1	EA	2" Blow-Off Valve Installation	$ 1,420.00	$ 1,420.00	$ 1,300.00	$ 1,300.00
435	1	EA	2" Pressure Relief Valve, cip.	$ 6,780.00	$ 6,780.00	$ 6,725.00	$ 6,725.00
440	1	EA	3" Pressure Relief Valve, cip.	$ 7,065.50	$ 7,065.50	$ 6,950.00	$ 6,950.00
445	1	EA	4" Pressure Relief Valve, cip.	$ 8,432.50	$ 8,432.50	$ 8,195.00	$ 8,195.00
450	1	EA	6" Pressure Relief Valve, cip.	$ 11,091.50	$ 11,091.50	$ 10,800.00	$ 10,800.00
455	1	EA	8" Pressure Relief Valve, cip.	$ 15,362.50	$ 15,362.50	$ 14,925.00	$ 14,925.00
460	1	EA	12" Pressure Relief Valve, cip.	$ 29,837.50	$ 29,837.50	$ 29,500.00	$ 29,500.00
465	1	EA	Air & Vacuum Release Valve, 1"	$ 2,970.00	$ 2,970.00	$ 2,750.00	$ 2,750.00
470	1	EA	Air & Vacuum Release Valve, 2"	$ 4,245.00	$ 4,245.00	$ 3,940.00	$ 3,940.00
475	1	EA	Install City of Santa Fe Furnished Valve/Meter, 2" - 4"	$ 825.00	$ 825.00	$ 450.00	$ 450.00
480	1	EA	Install City of Santa Fe Furnished Valve/Meter, 6" - 8"	$ 1,025.00	$ 1,025.00	$ 550.00	$ 550.00
485	1	EA	Install City of Santa Fe Furnished Valve/Meter, 10"-12"	$ 1,275.00	$ 1,275.00	$ 750.00	$ 750.00
490	1	EA	Metered 2" Bypass – Vault Installation	$ 4,000.00	$ 4,000.00	$ 3,185.00	$ 3,185.00
495	20	EA	Valve Box, cip.	$ 575.00	$ 11,500.00	$ 625.00	$ 12,500.00
500	5	EA	Valve Box Replacement	$ 750.00	$ 3,750.00	$ 775.00	$ 3,875.00
505	5	EA	Valve Box Removal of Existing	$ 425.00	$ 2,125.00	$ 325.00	$ 1,625.00
510	3	EA	Valve Box Adjustment	$ 600.00	$ 1,800.00	$ 550.00	$ 1,650.00
515	1	EA	Valve Stem Extension, 0'-4' Depth	$ 200.00	$ 200.00	$ 250.00	$ 250.00
520	4	VF	Precast 4' Diameter Pit w/ Lid Min. 4' Depth	$ 925.00	$ 3,700.00	$ 825.00	$ 3,300.00
525	8	VF	Precast 6' Diameter Pit w/ Lid Min. 4' Depth	$ 1,000.00	$ 8,000.00	$ 1,050.00	$ 8,400.00
530	8	VF	Precast 8' Diameter Pit w/ Lid Min. 4' Depth	$ 1,500.00	$ 12,000.00	$ 1,075.00	$ 8,600.00
535	7	CY	Cast-In-Place RCP Vault w/ Lid	$ 1,000.00	$ 7,000.00	$ 1,025.00	$ 7,175.00
540	1	EA	Prefabricated Vault, 4' X 8'	$ 8,900.00	$ 8,900.00	$ 8,995.00	$ 8,995.00

				AAC		Sub Surface	
Bid Item	Approx. QTY.	Unit	Article and Description	Unit Price	Item Price	Unit Price	Item Price
545	1	ACRE	Native Seeding	$ 2,606.00	$ 2,606.00	$ 2,275.00	$ 2,275.00
550	1	EA	Bollards (pair)	$ 1,180.00	$ 1,180.00	$ 975.00	$ 975.00
555	18	LF	4" Steel Casing	$ 31.37	$ 564.66	$ 95.00	$ 1,710.00
560	18	LF	4" PVC Casing	$ 15.40	$ 277.20	$ 75.00	$ 1,350.00
565	18	LF	14" Steel Casing	$ 107.43	$ 1,933.74	$ 175.00	$ 3,150.00
570	18	LF	16" Steel Casing	$ 124.02	$ 2,232.36	$ 200.00	$ 3,600.00
575	18	LF	18" Steel Casing	$ 144.03	$ 2,592.54	$ 275.00	$ 4,950.00
580	18	LF	22" Steel Casing	$ 234.94	$ 4,228.92	$ 300.00	$ 5,400.00
585	18	LF	26" Steel Casing	$ 290.67	$ 5,232.06	$ 400.00	$ 7,200.00
590	18	LF	28" Steel Casing	$ 187.04	$ 3,366.72	$ 450.00	$ 8,100.00
595	18	LF	30" Steel Casing	$ 187.04	$ 3,366.72	$ 450.00	$ 8,100.00
600	18	LF	36" Steel Casing	$ 287.03	$ 5,166.54	$ 500.00	$ 9,000.00
605	50	DIA-IN-LF	Bore & Jack Casing Pipe	$ 575.00	$ 28,750.00	$ 40.00	$ 2,000.00
610	18	LF	Open Cut Casing Pipe Installation, < 6' Deep	$ 62.00	$ 1,116.00	$ 39.00	$ 702.00
615	25	SY	Asphalt Pavement Removal & Disposal, <2"	$ 29.50	$ 737.50	$ 65.00	$ 1,625.00
620	200	SY	Asphalt Pavement Removal & Disposal, 2"-6"	$ 17.70	$ 3,540.00	$ 65.00	$ 13,000.00
625	10	SY	Concrete Pavement Removal & Disposal, <2"	$ 97.50	$ 975.00	$ 90.00	$ 900.00
630	10	SY	Concrete Pavement Removal & Disposal, 2"-6"	$ 132.50	$ 1,325.00	$ 95.00	$ 950.00
635	50	LF	Concrete Curb and Gutter Removal & Disposal	$ 12.00	$ 600.00	$ 25.00	$ 1,250.00
640	10	SY	Concrete Sidewalk Removal & Disposal	$ 65.00	$ 650.00	$ 30.00	$ 300.00
645	50	SY	Replace City Street Pavement w/o Laydown Machine, Virgin Asphalt	$ 74.50	$ 3,725.00	$ 75.00	$ 3,750.00
650	50	SY	Replace City Street Pavement w/o Laydown Machine, Recycled Asphalt	$ 74.50	$ 3,725.00	$ 75.00	$ 3,750.00
655	50	SY	Replace City Street Pavement with Laydown Machine, Virgin Asphalt	$ 72.00	$ 3,600.00	$ 75.00	$ 3,750.00
660	10	SY	Replace City Street Pavement with Laydown Machine, Recycled Asphalt	$ 84.96	$ 849.60	$ 75.00	$ 750.00
665	10	SY	Replace City Street Pavement with Temporary Cold Mix	$ 167.56	$ 1,675.60	$ 75.00	$ 750.00
670	100	SY	Replace Non-City Street Pavement w/o Laydown Machine, Virgin Asphalt	$ 74.50	$ 7,450.00	$ 75.00	$ 7,500.00
675	10	SY	Replace Non-City Street Pavement w/o Laydown Machine, Recycled Asphalt	$ 74.50	$ 745.00	$ 75.00	$ 750.00
680	10	SY	Replace Non-City Street Pavement with Laydown Machine, Virgin Asphalt	$ 92.00	$ 920.00	$ 75.00	$ 750.00
685	10	SY	Replace Non-City Street Pavement with Laydown Machine, Recycled Asphalt	$ 92.00	$ 920.00	$ 75.00	$ 750.00
690	1	SY	Replace Non-City Street Pavement with Temporary Cold Mix	$ 167.56	$ 167.56	$ 75.00	$ 75.00
695	10	SY	Replace Concrete Pavement	$ 261.50	$ 2,615.00	$ 275.00	$ 2,750.00
700	50	LF	Replace Concrete Curb & Gutter	$ 45.00	$ 2,250.00	$ 45.00	$ 2,250.00
705	10	SY	Replace Concrete Sidewalk	$ 155.00	$ 1,550.00	$ 170.00	$ 1,700.00
710	10	CY	Replace Gravel Surface, 0"-2"	$ 56.00	$ 560.00	$ 85.00	$ 850.00
715	10	CY	Replace Gravel Surface, 2"-4"	$ 66.00	$ 660.00	$ 120.00	$ 1,200.00
720	150	SY	Base course/Gravel (crushed or landscape), 0"-3"	$ 34.00	$ 5,100.00	$ 35.00	$ 5,250.00
725	50	SY	Base course/Gravel (crushed or landscape), 3"-6"	$ 45.00	$ 2,250.00	$ 45.00	$ 2,250.00
730	4	EA	Service, 3/4" Single, New Main	$ 1,262.50	$ 5,050.00	$ 1,475.00	$ 5,900.00
735	2	EA	Service, 3/4" Double, New Main	$ 1,662.50	$ 3,325.00	$ 1,775.00	$ 3,550.00
740	2	EA	Service, 1", New Main	$ 1,887.50	$ 3,775.00	$ 1,825.00	$ 3,650.00
745	1	EA	Service, 1 1/2", New Main	$ 3,670.00	$ 3,670.00	$ 3,450.00	$ 3,450.00
750	1	EA	Service, 2", New Main	$ 3,985.00	$ 3,985.00	$ 3,870.00	$ 3,870.00
755	5	EA	Service, 3/4" Single, Existing Main	$ 1,450.00	$ 7,250.00	$ 1,475.00	$ 7,375.00
760	2	EA	Service, 3/4" Double, Existing Main	$ 1,912.50	$ 3,825.00	$ 1,775.00	$ 3,550.00
765	1	EA	Service, 1", Existing Main	$ 1,900.00	$ 1,900.00	$ 1,825.00	$ 1,825.00
770	1	EA	Service, 1 1/2", Existing Main	$ 3,670.00	$ 3,670.00	$ 3,450.00	$ 3,450.00
775	1	EA	Service, 2", Existing Main	$ 4,300.00	$ 4,300.00	$ 3,870.00	$ 3,870.00
780	5	EA	Service Replacement, 3/4"	$ 1,602.50	$ 8,012.50	$ 1,475.00	$ 7,375.00
785	2	EA	Service Replacement, Double, 3/4"	$ 1,950.00	$ 3,900.00	$ 1,775.00	$ 3,550.00
790	1	EA	Service Replacement, 1"	$ 2,100.00	$ 2,100.00	$ 1,825.00	$ 1,825.00

				AAC		Sub Surface	
Bid Item	Approx. QTY.	Unit	Article and Description	Unit Price	Item Price	Unit Price	Item Price
795	1	EA	Service Replacement, 1 1/2"	$ 3,875.00	$ 3,875.00	$ 3,450.00	$ 3,450.00
800	1	EA	Service Replacement, 2"	$ 4,512.00	$ 4,512.00	$ 3,870.00	$ 3,870.00
805	3	EA	Meter Box Relocation/Replacement, 3/4"	$ 1,000.00	$ 3,000.00	$ 895.00	$ 2,685.00
810	1	EA	Meter Box Relocation/Replacement, 1"	$ 1,150.00	$ 1,150.00	$ 915.00	$ 915.00
815	1	EA	Meter Box Relocation/Replacement, 1-1/2"	$ 1,800.00	$ 1,800.00	$ 1,400.00	$ 1,400.00
820	1	EA	Meter Box Relocation/Replacement, 2"	$ 1,900.00	$ 1,900.00	$ 1,400.00	$ 1,400.00
825	5	EA	Service Transfer, 3/4"	$ 812.50	$ 4,062.50	$ 725.00	$ 3,625.00
830	2	EA	Service Transfer, 1"	$ 912.50	$ 1,825.00	$ 825.00	$ 1,650.00
835	1	EA	Service Transfer, 1 1/2"	$ 1,112.50	$ 1,112.50	$ 925.00	$ 925.00
840	1	EA	Service Transfer at Main, 2"	$ 1,325.00	$ 1,325.00	$ 975.00	$ 975.00
845	1	EA	Retire Existing Service at Main, 3/4"- 2"	$ 962.50	$ 962.50	$ 725.00	$ 725.00
850	1	EA	Retire Existing Meter Box & Setting	$ 437.50	$ 437.50	$ 525.00	$ 525.00
855	1	EA	Adjust Meter Box To Grade	$ 412.50	$ 412.50	$ 425.00	$ 425.00
860	11	EA	Service Saddle, 3/4" Tap, 4"-12" Main	$ 500.00	$ 5,500.00	$ 650.00	$ 7,150.00
865	4	EA	Service Saddle, 1" Tap, 4"-12" Main	$ 462.50	$ 1,850.00	$ 675.00	$ 2,700.00
870	3	EA	Service Saddle, 1 1/2" Tap, 4"-12" Main	$ 562.50	$ 1,687.50	$ 750.00	$ 2,250.00
875	3	EA	Service Saddle, 2" Tap, 4"-12" Main	$ 650.00	$ 1,950.00	$ 775.00	$ 2,325.00
880	100	LF	Service Tubing, 3/4"	$ 28.75	$ 2,875.00	$ 31.50	$ 3,150.00
885	100	LF	Service Tubing, 1"	$ 34.12	$ 3,412.00	$ 33.75	$ 3,375.00
890	100	LF	Service Tubing, 1 1/2"	$ 46.50	$ 4,650.00	$ 44.00	$ 4,400.00
895	25	LF	Service Tubing, 2"	$ 65.50	$ 1,637.50	$ 53.00	$ 1,325.00
900	1	EA	Air and Vacuum Valve (individual)	$ 450.00	$ 450.00	$ 1,550.00	$ 1,550.00
905	1	GROUP OF 10	Air and Vacuum Valves	$ 8,045.00	$ 8,045.00	$ 15,500.00	$ 15,500.00
910	1	EA	Automatic Flushing Valve	$ 5,867.50	$ 5,867.50	$ 4,350.00	$ 4,350.00
915	$20,000	%	Materials Mark-Up Over Invoice	$ 3,600.00	$ 3,600.00	$ 1,500.00	$ 1,500.00
920	$8,000	%	Traffic Control Mark-Up Over Invoice	$ 1,440.00	$ 1,440.00	$ 1,200.00	$ 1,200.00
925	1	Allow.	Street-Cut Permits	$ 175.00	$ 175.00	$ 375.00	$ 375.00
930	1	EA	Project Signs	$ 675.00	$ 675.00	$ 450.00	$ 450.00
935	10	HR	Archeological Required Delay (after 2 hrs)	$ 250.00	$ 2,500.00	$ 185.00	$ 1,850.00
940	1	LS	Archeological Required Mob/Demob	$ 725.00	$ 725.00	$ 700.00	$ 700.00
EMERGENCY REPAIR					$ -		$ -
9000	175	HR	Supervisor's Truck With tools	$ 35.00	$ 6,125.00	$ 30.00	$ 5,250.00
9100	80	HR	Backhoe/Skid Steer	$ 57.00	$ 4,560.00	$ 58.00	$ 4,640.00
9200	8	HR	Compressor with tools	$ 54.00	$ 432.00	$ 35.00	$ 280.00
9300	16	HR	Dump Truck	$ 65.00	$ 1,040.00	$ 60.00	$ 960.00
9400	4	HR	Pump	$ 25.00	$ 100.00	$ 15.00	$ 60.00
9500	300	HR	Laborer	$ 42.50	$ 12,750.00	$ 43.00	$ 12,900.00
9600	200	HR	Pipe Fitter	$ 44.50	$ 8,900.00	$ 45.00	$ 9,000.00
9700	200	HR	Equipment Operator	$ 57.50	$ 11,500.00	$ 58.00	$ 11,600.00
9800	175	HR	Foreman	$ 59.50	$ 10,412.50	$ 60.00	$ 10,500.00
9900	$5,000	%	Rental Items Mark-Up Over Invoice (multiply $5,000 x your % for Item Price)	$ 1,000.00	$ 1,000.00	$ 900.00	$ 900.00
9950	$20,000	%	Materials Mark-Up Over Invoice (multiply $20,000 x your % for Item Price)	$ 3,600.00	$ 3,600.00	$ 1,500.00	$ 1,500.00

City of Santa Fe

Real Estate Summary of Contracts, Agreements, Amendments & Leases

Section to be completed by department

1. Munis Contract # 3202927

Contractor: A.A.C Construction

Description: CIP# 3058 Priority Line Repl acement

Contract ☐ Agreement ☉ Lease / Rent ☐ Amendment ☐

Term Start Date: as approved Term End Date: 6/30/25

☑ Approved by Council Date: Pending

Contract / Lease: Contract $1,250,000

Amendment # _____ to the Original Contract / Lease # _____

Increase/(Decrease) Amount $ _____

Extend Termination Date to: _____

☐ Approved by Council Date: _____

Amendment is for:

2. **HISTORY of Contract, Amendments & Lease / Rent - Please Elaborate** (option: attach spreadsheet if multiple amendments)

3. **Procurement History:** 21/43/B

Aug 23, 2021

Purchasing Officer Review: Date:

Comment & Exceptions: Issuance of award from ITB 21/73/B issued. 1st. year.

4. **Funding Source:** Water Enterprise Fund CIP **Org / Object:** 5050395.572970

Andy Hopkins

Aug 23, 2021

Budget Officer Approval: Date:

Comment & Exceptions: _____

Staff Contact who completed this form: Maya Martinez Phone # 4271

Email: mfmartinez@santafenm.gov

To be recorded by City Clerk:

Clerk # _____

Date of Execution: _____

CERTIFICATE OF LIABILITY INSURANCE

DATE (MM/DD/YYYY): 06/14/2021

THIS CERTIFICATE IS ISSUED AS A MATTER OF INFORMATION ONLY AND CONFERS NO RIGHTS UPON THE CERTIFICATE HOLDER. THIS CERTIFICATE DOES NOT AFFIRMATIVELY OR NEGATIVELY AMEND, EXTEND OR ALTER THE COVERAGE AFFORDED BY THE POLICIES BELOW. THIS CERTIFICATE OF INSURANCE DOES NOT CONSTITUTE A CONTRACT BETWEEN THE ISSUING INSURER(S), AUTHORIZED REPRESENTATIVE OR PRODUCER, AND THE CERTIFICATE HOLDER.

IMPORTANT: If the certificate holder is an ADDITIONAL INSURED, the policy(ies) must have ADDITIONAL INSURED provisions or be endorsed. If SUBROGATION IS WAIVED, subject to the terms and conditions of the policy, certain policies may require an endorsement. A statement on this certificate does not confer rights to the certificate holder in lieu of such endorsement(s).

PRODUCER	CONTACT NAME: Susan Vance
Downey & Company 6565 AMERICAS PARKWAY NE SUITE 750 ALBUQUERQUE NM 87110	PHONE (A/C, No, Ext): (505) 881-0300 FAX (A/C, No): (505) 881-0908 E-MAIL ADDRESS: svance@downeyandco.com

INSURED	INSURER(S) AFFORDING COVERAGE	NAIC #
A.A.C. Construction, LLC 18 La Luna Rd Santa Fe NM 87507	INSURER A: Donegal Insurance Group	
	INSURER B: New Mexico Mutual Casualty Company	
	INSURER C:	
	INSURER D:	
	INSURER E:	
	INSURER F:	

COVERAGES **CERTIFICATE NUMBER:** 2021-2022 **REVISION NUMBER:**

THIS IS TO CERTIFY THAT THE POLICIES OF INSURANCE LISTED BELOW HAVE BEEN ISSUED TO THE INSURED NAMED ABOVE FOR THE POLICY PERIOD INDICATED. NOTWITHSTANDING ANY REQUIREMENT, TERM OR CONDITION OF ANY CONTRACT OR OTHER DOCUMENT WITH RESPECT TO WHICH THIS CERTIFICATE MAY BE ISSUED OR MAY PERTAIN, THE INSURANCE AFFORDED BY THE POLICIES DESCRIBED HEREIN IS SUBJECT TO ALL THE TERMS, EXCLUSIONS AND CONDITIONS OF SUCH POLICIES. LIMITS SHOWN MAY HAVE BEEN REDUCED BY PAID CLAIMS.

INSR LTR	TYPE OF INSURANCE	ADDL INSD	SUBR WVD	POLICY NUMBER	POLICY EFF (MM/DD/YYYY)	POLICY EXP (MM/DD/YYYY)	LIMITS	
A	[X] COMMERCIAL GENERAL LIABILITY [ ] CLAIMS-MADE [X] OCCUR GEN'L AGGREGATE LIMIT APPLIES PER: [ ] POLICY [X] PRO-JECT [ ] LOC [ ] OTHER:			CPT9030765	01/01/2021	01/01/2022	EACH OCCURRENCE	$ 1,000,000
							DAMAGE TO RENTED PREMISES (Ea occurrence)	$ 100,000
							MED EXP (Any one person)	$ 5,000
							PERSONAL & ADV INJURY	$ 1,000,000
							GENERAL AGGREGATE	$ 2,000,000
							PRODUCTS - COMP/OP AGG	$ 2,000,000
								$
A	AUTOMOBILE LIABILITY [X] ANY AUTO [ ] OWNED AUTOS ONLY [ ] SCHEDULED AUTOS [X] HIRED AUTOS ONLY [X] NON-OWNED AUTOS ONLY			CA9030765	01/01/2021	01/01/2022	COMBINED SINGLE LIMIT (Ea accident)	$ 1,000,000
							BODILY INJURY (Per person)	$
							BODILY INJURY (Per accident)	$
							PROPERTY DAMAGE (Per accident)	$
								$
A	[X] UMBRELLA LIAB [X] OCCUR EXCESS LIAB [ ] CLAIMS-MADE [ ] DED [X] RETENTION $ 0			CXL9030765	01/01/2021	01/01/2022	EACH OCCURRENCE	$ 3,000,000
							AGGREGATE	$ 3,000,000
								$
B	WORKERS COMPENSATION AND EMPLOYERS' LIABILITY ANY PROPRIETOR/PARTNER/EXECUTIVE OFFICER/MEMBER EXCLUDED? (Mandatory in NH) Y/N [Y] If yes, describe under DESCRIPTION OF OPERATIONS below	N/A		93890.105	01/01/2021	01/01/2022	[X] PER STATUTE [ ] OTH-ER	
							E.L. EACH ACCIDENT	$ 500,000
							E.L. DISEASE - EA EMPLOYEE	$ 500,000
							E.L. DISEASE - POLICY LIMIT	$ 500,000

DESCRIPTION OF OPERATIONS / LOCATIONS / VEHICLES (ACORD 101, Additional Remarks Schedule, may be attached if more space is required)

CERTIFICATE HOLDER

CITY OF SANTA FE WATER DIVISION
801 W. SAN MATEO ROAD
SANTA FE NM 87505

CANCELLATION

SHOULD ANY OF THE ABOVE DESCRIBED POLICIES BE CANCELLED BEFORE THE EXPIRATION DATE THEREOF, NOTICE WILL BE DELIVERED IN ACCORDANCE WITH THE POLICY PROVISIONS.

AUTHORIZED REPRESENTATIVE

Susan J. Vance

© 1988-2015 ACORD CORPORATION. All rights reserved.

of the Contractor are in addition to his obligations under Paragraph 4.18.

10.2.6 The Contractor shall designate a responsible member of his organization at the site whose duty shall be the prevention of accidents. This person shall be the Contractor's Superintendent unless otherwise designated by the Contractor in writing to the City of Santa Fe and the City of Santa Fe's Representative.

10.2.7 The Contractor shall not load or permit any part of the work to be loaded so as to endanger its safety.

10.3 EMERGENCIES

10.3.1 In any emergency affecting the safety of persons or property, the Contractor shall act, at his reasonable discretion, to prevent threatened damage, injury or loss. Any additional compensation or extension of time claimed by the Contractor on account of emergency work shall be determined as provided in Article 12 for changes in the work.

ARTICLE 11

INSURANCE

11.1 CONTRACTOR'S LIABILITY INSURANCE

11.1.1. The Contractor shall carry insurance to protect the City of Santa Fe from and against all claims, demands, actions, judgments, costs, expenses and liabilities which may arise or result directly or indirectly from or by reasons of loss, injury or damage related to the Project. The Contractor shall file with the City of Santa Fe current certificates evidencing public liability insurance with limits as provided in the New Mexico Tort Claims Act, Section 41-4-19 NMSA 1978, and as that section or successors section may be amended from time to time. The contractor shall also carry such insurance as it deems necessary to protect it from all claims under any workmen's compensation law in effect that may be applicable to the Contractor. All insurance required by this Agreement shall be kept and remain in full force and effect for the entire life of this Agreement.

11.1.2. The insurance coverage shall include worker's compensation, employer's liability, comprehensive general liability (Premises-Operations, independent contractors, products and completed operations, broad form property damage, contractual liability, explosion and collapse hazard, underground Hazard, personal injury) comprehensive automobile liability (owned and hired), excess liability (umbrella form), and all-risk builder's risk.

11.1.3. All insurance coverage must be maintained for the entire life of the Project. Products and completed operations coverage shall be maintained for a minimum period of one (1) year after final payment.

11.1.4. A valid certificate of insurance must be submitted to the City of Santa Fe prior to issuance of a Notice-to-Proceed.

Type of Required Coverage	Minimum Limits of Liability
Workman's compensation (including accident and occupational disease coverage)	Statutory
Employer's Liability	$100,000
Comprehensive General Liability (including endorsements providing broad form property damage coverage, personal injury coverage, and contractual assumption of liability coverage for all liability the Contractor has assumed under his Contract).	Bodily injury liability: $500,000 each occurrence; $1,000,000 aggregate. Property damage liability: $500,000 each occurrence; $1,000,000 aggregate.
Auto Liability (including non-owned auto coverage)	Bodily injury liability: $500,000 each person; $1,000,000 each occurrence. Property damage liability: $1,000,000 each occurrence

11.1.5 Certificates of Insurance acceptable to the City of Santa Fe shall be filed with the City of Santa Fe prior to

commencement of the work. These Certificates shall contain a provision that coverage afforded under the policies will not be canceled until at least thirty days' prior written notice has been given to the City of Santa Fe. The Contractor shall furnish one (1) copy of each of the Certificates of insurance herein required for each copy of the Contract.

11.2 CITY OF SANTA FE'S LIABILITY INSURANCE

11.2.1 The City of Santa Fe shall be responsible for purchasing and maintaining his own liability insurance and, at his option, may purchase and maintain such insurance as will protect him against all claims which may arise from operations under the Contract.

11.3 PROPERTY INSURANCE

11.3.1 The Contractor shall maintain traditional course of construction insurance upon the work at the site for at least the actual cash value thereof. The traditional course of construction insurance shall cover the interests of the City of Santa Fe, the Contractor, Subcontractors, and Sub-subcontractors in the work. The insurance shall insure against at least the following perils: fire extended coverage, vandalism, malicious mischief, and flood insurance with a deductible of no more than $25,000. The Contractor shall bear the cost of such insurance and include its cost in the Bid.

11.3.2 Any loss insured under Subparagraph 11.3.1 is to be adjusted with the City of Santa Fe and made payable to the City of Santa Fe as trustee for the insured, as their interests may appear subject to the requirements of any applicable mortgage clause. The City of Santa Fe shall deposit the proceeds in a separate account and shall distribute them in accordance with such agreement as the parties in interest, including the City of Santa Fe, may reach. The Contractor shall pay each Subcontractor a just share of any insurance proceeds which the Contractor receives and shall require by written agreement signed by the Subcontractor that the Subcontractor will make payments to his Sub-subcontractors in a similar manner. If after such loss no other special agreement is made, replacement of damaged work shall be covered by an appropriate order.

11.3.3 To the extent permitted under their respective property insurance policies, the City of Santa Fe and the Contractor hereby waive all rights, each against the other, for damages caused by fire or other perils to the extent covered by Insurance obtained pursuant to this Article 11 or any other property insurance applicable to the work, except such rights as they may have to the proceeds of such Insurance held by the City of Santa Fe as trustee. The City of Santa Fe or the Contractor, as appropriate, shall require the City of Santa Fe's Representative, other Contractors, Subcontractors, and Sub-subcontractors to similarly waive rights of subrogation or property insurers.

11.3.4 If the City of Santa Fe finds it necessary to occupy use of any portion of the work prior to Substantial Completion, such occupancy or use shall not commence prior to the time mutually agreed to by the City of Santa Fe and the Contractor and, if required by the applicable insurance or self-insurance coverage not prior to the time the builder's risk property insurer has consented to such occupancy or use. The Contractor's consent to such occupancy or use shall not be unreasonably withheld.

11.4 LOSS OF USE INSURANCE

11.4.1 The City of Santa Fe, at his option, may purchase and maintain such insurance as will insure him against loss of use of his property due to fire or other hazards, however caused.

City of Santa Fe

Treasury Department
200 Lincoln Ave.
Santa Fe, New Mexico 87504-0909
505-955-6551

BUSINESS REGISTRATION

Business Name: A.A.C. CONSTRUCTION LLC
DBA: A.A.C. CONSTRUCTION LLC

Business Location: 18 LA LUNA RD
SANTA FE, NM 87507

CRS Number: 03157349-00-5

Owner: Andrew Sisneros

License Number: 222939

License Type: Business License - Renewable

Issued Date: June 07, 2021

Classification: Out of Jurisdiction Contractor - General

Expiration Date: June 07, 2022

Fees Paid: $10.00

A.A.C. CONSTRUCTION LLC
18 LA LUNA RD LA LUNA
SANTA FE , NM 87507

THIS IS NOT A CONSTRUCTION PERMIT OR SIGN PERMIT. APPROPRIATE PERMITS MUST BE OBTAINED FROM THE CITY OF SANTA FE BUILDING PERMIT DIVISION PRIOR TO COMMENCEMENT OF ANY CONSTRUCTION OR THE INSTALLATION OF ANY EXTERIOR SIGN.

THIS REGISTRATION/LICENSE IS NOT TRANSFERRABLE TO OTHER BUSINESSES OR PREMISES.

TO BE POSTED IN A CONSPICUOUS PLACE

Ver 16 2/7/2020

CITY OF SANTA FE PROCUREMENT CHECKLIST

Contractor Name: A.A.C Contractors

Procurement Title: 21/43/B Priority Line Replacement Price Agreement, CIP # 3058

Procurement Method: State Price Agreement ☐ *Cooperative* ☐ *Sole Source* ☐ *Other* ☐ _____

Exempt ☐ *Request For Proposal (RFP)* ☒ *Invitation To Bid (ITB)* ☐ *Contract under 60K* ☐ *Contract over 60K* ☐

Department Requesting Bill Huey Water Division, PUD

Procurement Requirements:
A procurement file shall be maintained for all contracts, regardless of the method of procurement. The procurement file shall contain the basis on which the award is made, all submitted bids, all evaluation materials, score sheets, quotations and all other documentation related to or prepared in conjunction with evaluation, negotiation, and the award process. The procurement shall contain a written determination from the Requesting Department, signed by the purchasing officer, setting forth the reasoning for the contract award decision before submitting to the Committees. .

REQUIRED DOCUMENTS FOR APPROVAL BY PURCHASING*

YES	N/A	
☒	☐	Approved Procurement Checklist (by Purchasing)
☒	☐	Memo addressed to City Manager (under 60K) Committees/City Council (over 60K)
☐	☒	State Price Agreement
☐	☒	RFP
☐	☒	Evaluation Committee Report
☒	☐	ITB
☒	☐	Bib Tab
☐	☒	Quotes (3 valid current quotes)
☐	☒	Cooperative Agreement
☐	☒	Sole Source Request and Determination Form
☐	☒	Contractors Exempt Letter
☒	☐	Purchasing Officers approval for exempt procurement
☐	☒	BAR
☐	☒	FIR
☒	☐	Executed Contract, Agreement or Amendment
☒	☐	Current Business Registration and CRS numbers on contract or agreement
☒	☐	Summary of Contracts and Agreements form
☐	☒	Certificate of Insurance
☐	☐	All documentation presented to Committees
☐	☐	Other: _____

Public Utilities Dept / Water Division/Bill Huey (Bill Huey)		Engineer	8/17/21
Department Rep Printed Name (attesting that all information included)		Title	Date
Fran Dunaway (Aug 23, 2021 12:29 MDT)		Chief Procurement Officer	Aug 23, 2021
Purchasing Officer (attesting that all information is reviewed)		Title	Date

Include all other substantive documents and records of communication that pertain to the procurement and any resulting contract.

*

Item# 21-0483
Munis Contract# 3202927

CITY OF SANTA FE

PRIORITY LINE REPLACEMENTPRICE
AGREEMENT

CIP # 3058

THIS AGREEMENT is made and entered into by and between the City of Santa Fe, New Mexico, hereinafter referred to as the "City," and **A.A.C. CONSTRUCTION**., hereinafter referred to as the Contractor, and is effective as of the date set forth below upon which it is executed by the Parties.

IT IS AGREED BETWEEN THE PARTIES:

1. **Scope of Work.**

A. The Contractor shall perform the following work and as described is Exhibit A attached hereto:

1) The Contractor shall perform all the work required by Water Division as required in the Contract Documents for Priority Line Replacement Contract. The work consists of, but is not limited to furnishing all equipment, labor and materials for the construction and repair of water mains, valves, hydrants, metered water service lines and settings, pressure reducing valves, vaults, and other incidental work such as pavement removal and replacement, traffic control all as required to extend, replace or repair water distribution, water storage, and water supply infrastructure, in accordance with the drawings, specifications, and other Contract Documents. All water piping shall be new, poly-wrapped ductile iron, unless otherwise specified.

2) The Contractor shall be responsible for verifications of all measurements and dimensions for bidding on each subsequent Work Order.

3) The Contractor shall provide and keep at the work site a complete "as built" record set of drawings that shall be corrected daily and shall show every change from the original approved drawings and specifications. These changes shall be forwarded to City periodically. The drawings shall reflect exact and actual "as-built" conditions of construction, installation, and erection as it progresses. Where drawings are not adequate to show "as built" conditions. Contractor shall prepare sketches which delineate the necessary "asbuilt" information. City shall furnish two (2) sets of all paper "blue-line" print "approved" drawings for use in accomplishing specified mark up. Final "as built" drawings shall be delivered to City by Contractor upon completion of the work.

4) The Contractor shall be responsible for maintaining traffic control at the site in conformance with the Manual on Uniform Traffic Control Devices.

5) The Contractor shall be responsible for all permits, fees, and State andCity inspections associated with the construction.

6) Incorporation by Reference. All exhibits, addenda, schedules of ITB 21/XX/B attached hereto and all certificates, work order documents, drawings, as-built and other

instruments contemplated to be delivered hereunder are hereby expressly made a part of this Agreement as fully as though set forth herein, and all references to this Agreement herein orin any of such writings shall be deemed to refer to and include all of such writings. This Agreement contains the entire agreement between the parties with respect to the subject matter hereof and supersedes all prior agreements and understandings, both written and oral, among the parties with respect to the subject matter hereof. If there is any conflict between such exhibits or addenda and the terms of this Agreement, such exhibits or addenda shall control.

2. Compensation.

A. The City shall pay to the Contractor in full payment for services satisfactorily performed at total amount up to one million one hundred fifty two thousand seven hundred thirty seven dollars and seventy-five cents ($1,152,737.75). The New Mexico gross receipts tax levied on the amounts payable under this Agreement totaling ninety seven thousand two hundred sixty two dollars and twenty five cents ($97,262.25) shall be paid by the City to the Contractor as described in Exhibit A attached hereto. **The total amount payable to the Contractor under this Agreement, including gross receipts tax and expenses, shall not exceed one million two hundred fifty thousand dollars ($1,250,000)). This amount is a maximum and not a guarantee that the work assigned to be performed by Contractor under this Agreement shall equal the amount stated herein. The parties do not intend for the Contractor to continue to provide services without compensation when the total compensation amount is reached. Contractor is responsible for notifying the City when the services provided under this Agreement reach the total compensation amount. In no event will the Contractor be paid for services provided in excess of the total compensation amount without this Agreement being amended in writing prior to those services in excess of the total compensation amount being provided.**

B. Payment is subject to availability of funds pursuant to the Appropriations Paragraph set forth below and to any negotiations between the parties from year to year pursuant to Paragraph 1, Scope of Work, and to approval by the City. All invoices MUST BE received by the City no later than thirty 30) days after the termination of the Fiscal Year in which the services were delivered. Invoices received after such date WILL NOT BE PAID.

C. Contractor must submit a detailed statement accounting for all services performed and expenses incurred. If the City finds that the services are not acceptable, within thirty days after the date of receipt of written notice from the Contractor that payment is requested, it shall provide the Contractor a letter of exception explaining the defect or objection to the services, and outlining steps the Contractor may take to provide remedial action. Upon certification by the City that the services have been received and accepted, payment shall be tendered to the Contractor within thirty days after the date of acceptance. If payment is made by mail, the payment shall be deemed tendered on the date it is postmarked. However, the City shall not incur late charges, interest, or penalties for failure to make payment within the time specified herein.

3. Term.

THIS AGREEMENT SHALL NOT BECOME EFFECTIVE UNTIL APPROVED BY THE CITY. This Agreement shall terminate on **June 30, 2025** unless terminated pursuant to paragraph 4 (Termination), or paragraph 5 (Appropriations). In accordance with Section 13-1-150 NMSA 1978, no contract term for a professional services contract, including extensions and renewals, shall exceed four years, except as set forth in Section 13-1-150 NMSA 1978.

4. Termination.

A. Termination. This Agreement may be terminated by either of the parties hereto upon written notice delivered to the other party at least thirty (30) days prior to the intended dateof termination. Except as otherwise allowed or provided under this Agreement, the City sole liability upon such termination shall be to pay for acceptable work performed prior to the Contractor's receipt

of the notice of termination, if the City is the terminating party, or the Contractors receipt of the notice of termination, if the Contractor is the terminating party; provided, however, that a notice of termination shall not nullify or otherwise affect either party's liability for pre-termination defaults under or breaches of this Agreement. The Contractor shall submit an invoice for such work within thirty (30) days of receiving or sending the notice of termination. Notwithstanding the foregoing, this Agreement may be terminated immediately upon written notice to the Contractor if the Contractor becomes unable to perform the services contracted for, as determined by the City or if, during the term of this Agreement, the Contractor or any of its officers, employees or agents is indicted for fraud, embezzlement or other crime due to misuse of City funds or due to the Appropriations paragraph herein. *THIS PROVISION IS NOT EXCLUSIVE AND DOES NOT WAIVE THE OTHER LEGAL RIGHTS AND REMEDIES CAUSED BY THE CONTRACTOR'S DEFAULT/BREACH OF THIS AGREEMENT.*

B. Termination Management. Immediately upon receipt by either the City or the Contractor of notice of termination of this Agreement, the Contractor shall: 1) not incur any further obligations for salaries, services or any other expenditure of funds under this Agreement without written approval of the City; 2) comply with all directives issued by the City in the notice of termination as to the performance of work under this Agreement; and 3) take such action as the City shall direct for the protection, preservation, retention or transfer of all property titled to the City and records generated under this Agreement. Any non-expendable personal property or equipment provided to or purchased by the Contractor with contract funds shall become property of the City upon termination and shall be submitted to the City as soon as practicable.

5. Appropriations.

The terms of this Agreement are contingent upon sufficient appropriations and authorization being made by the City Council for the performance of this Agreement. If sufficient appropriations and authorization are not made by the City Council, this Agreement shall terminate immediately upon written notice being given by the City to the Contractor. The City's decision as to whether sufficient appropriations are available shall be accepted by the Contractor and shall be final. If the City proposes an amendment to the Agreement to unilaterally reduce funding, the Contractor shall have the option to terminate the Agreement or to agree to the reduced funding, within thirty (30) days of receipt of the proposed amendment.

6. Status of Contractor.

The Contractor and its agents and employees are independent contractors performing professional services for the City and are not employees of the City. The Contractor and its agents and employees shall not accrue leave, retirement, insurance, bonding, use of City vehicles, or any other benefits afforded to employees of the City as a result of this Agreement. The Contractor acknowledges that all sums received hereunder are reportable by the Contractor for tax purposes, including without limitation, self-employment and business income tax. The Contractor agrees not to purport to bind the City unless the Contractor has express written authority to do so, and then only within the strict limits of that authority.

7. Construction Contract Performance and Payment Bond.

A. When a construction contract is awarded in excess of twenty-five thousand dollars ($25,000), the following bonds or security shall be delivered to the City and shall become binding on the parties upon the execution of the contract. If the Contractor fails to deliver the required performance and payment bonds, the Contractor's bid shall be rejected, its bid security shall be enforced to the extent of actual damages. Award of the contract shall be made pursuant to the Procurement Code in the following manner:

(1) a performance bond satisfactory to the City, executed by a surety company

authorized to do business in this state and said surety to be approved in federal circular 570 as published by the United States treasury department or the state board of finance or the local governing authority, in an amount equal to one hundred percent of the price specifiedin the contract; and

(2) a payment bond satisfactory to the City, executed by a surety company authorized to do business in this state and said surcty to be approved in federal circular 570 as published by the United States treasury department or the state board of finance or the local governing authority, in an amount equal to one hundred percent of the price specifiedin the contract, for the protection of all persons supplying labor and material to the contractor or its subcontractors for the performance of the work provided for in the contract.

B. A subcontractor shall provide a performance and payment bond on a public works Building project if the subcontractor's contract for work to be performed on a project is one hundred twenty-five thousand dollars ($125,000) or more.

8. Assignment.

The Contractor shall not assign or transfer any interest in this Agreement or assign any claims for money due or to become due under this Agreement without the prior written approval of the City.

9. Subcontracting.

The Contractor shall not subcontract any portion of the services to be performed under this Agreement without the prior written approval of the City. No such subcontract shall relieve the primary Contractor from its obligations and liabilities under this Agreement, nor shall any subcontract obligate direct payment from the City.

10. Release.

Final payment of the amounts due under this Agreement shall operate as a release of the City, its officers and employees from all liabilities, claims and obligations whatsoever arising from or under this Agreement.

11. Confidentiality.

Any confidential information provided to or developed by the Contractor in the performance of this Agreement shall be kept confidential and shall not be made available to any individual or organization by the Contractor without the prior written approval of the City.

12. Product of Service – Copyright.

All materials developed or acquired by the Contractor under this Agreement shall becomethe property of the City and shall be delivered to the City no later than the termination date of this Agreement. Nothing developed or produced, in whole or in part, by the Contractor under this Agreement shall be the subject of an application for copyright or other claim of ownership by or on behalf of the Contractor.

13. Conflict of Interest; Governmental Conduct Act.

A. The Contractor represents and warrants that it presently has no interest and, duringthe term of this Agreement, shall not acquire any interest, direct or indirect, which would conflictin any manner or degree with the performance or services required under the Agreement.

B. The Contractor further represents and warrants that it has complied with, and, during the term of this Agreement, will continue to comply with, and that this Agreement complies with all applicable

provisions of the Governmental Conduct Act, Chapter 10, Article 16 NMSA 1978.

C. Contractor's representations and warranties in Paragraphs A and B of this Article 13 are material representations of fact upon which the City relied when this Agreement was enteredinto by the parties. Contractor shall provide immediate written notice to the City if, at any timeduring the term of this Agreement, Contractor learns that Contractor's representations and warranties in Paragraphs A and B of this Article 13 were erroneous on the effective date of this Agreement or have become erroneous by reason of new or changed circumstances. If it is laterdetermined that Contractor's representations and warranties in Paragraphs A and B of this Article
13 were erroneous on the effective date of this Agreement or have become erroneous by reason ofnew or changed circumstances, in addition to other remedies available to the City and notwithstanding anything in the Agreement to the contrary, the City may immediately terminate the Agreement.

D. All terms defined in the Governmental Conduct Act have the same meaning in thissection.

14. Amendment.

A. This Agreement shall not be altered, changed or amended except by instrument in writing executed by the parties hereto and all other required signatories.

B. If the City proposes an amendment to the Agreement to unilaterally reduce funding due to budget or other considerations, the Contractor shall, within thirty (30) days of receipt of the proposed Amendment, have the option to terminate the Agreement, pursuant to the termination provisions as set forth in Article 4 herein, or to agree to the reduced funding.

15. Change Orders.

A. Changes. The Contractor may only make changes or revisions within the Scope of Work as defined by Article 1 and/or Exhibit 1 after receipt of written approval by the City Manager or his/her designee. Such change may only be made to Tasks or Sub-Task as defined in the Scope of Work. Under no circumstance shall such change affect the:

1) Deliverable requirements, as outlined in the Scope of Work;
2) Due date of any Deliverable, as outlined in the Scope of Work;
3) Compensation of any Deliverable, as outlined in the Scope of Work;
4) Agreement compensation, as outlined in Article 2; or
5) Agreement termination, as outlined in Article 4.

B. Change Request Process. In the event that circumstances warrant a change to accomplish the Scope of Work as described above, a Change Request shall be submitted that meets the following criteria:

1) The Project Manager shall draft a written Change Request for review and approval by the City Manager to include:
   (a) the name of the person requesting the change;
   (b) a summary of the required change;
   (c) the start date for the change;
   (d) the reason and necessity for change;
   (e) the elements to be altered; and
   (f) The impact of the change.

2) The City Manager shall provide a written decision on the Change Request to the Contractor within a maximum of ten (10) Business Days of receipt of the Change Request. All decisions made by the City Manager are final. Change Requests, once approved, become a part of the Agreement and become binding as a part of the original Agreement.

16. Merger.

This Agreement incorporates all the Agreements, covenants and understandings between the parties hereto concerning the subject matter hereof, and all such covenants, Agreements and understandings have been merged into this written Agreement. No prior Agreement or understanding, oral or otherwise, of the parties or their agents shall be valid or enforceable unless embodied in this Agreement.

17. Penalties for violation of law.

The Procurement Code, Sections 13-1-28 through 13-1-199, NMSA 1978, imposes civil and criminal penalties for its violation. In addition, the New Mexico criminal statutes imposefelony penalties for illegal bribes, gratuities and kickbacks.

18. Equal Opportunity Compliance.

The Contractor agrees to abide by all federal and state laws and rules and regulations, andSanta Fe City Code, pertaining to equal employment opportunity. In accordance with all such laws of the State of New Mexico, the Contractor assures that no person in the United States shall, on the grounds of race, religion, color, national origin, ancestry, sex, age, physical or mental handicap, or serious medical condition, spousal affiliation, sexual orientation or gender identity, be excluded from employment with or participation in, be denied the benefits of, or be otherwise subjected to discrimination under any program or activity performed under this Agreement. If Contractor is found not to be in compliance with these requirements during the life of this Agreement, Contractor agrees to take appropriate steps to correct these deficiencies.

19. Applicable Law.

The laws of the State of New Mexico shall govern this Agreement, without giving effect to its choice of law provisions. Venue shall be proper only in a New Mexico court of competent jurisdiction in accordance with Section 38-3-1 (G) NMSA 1978. By execution of this Agreement, Contractor acknowledges and agrees to the jurisdiction of the courts of the State of New Mexicoover any and all lawsuits arising under or out of any term of this Agreement.

20. Workers Compensation.

The Contractor agrees to comply with state laws and rules applicable to workers compensation benefits for its employees. If the Contractor fails to comply with the Workers Compensation Act and applicable rules when required to do so, this Agreement may be terminated by the City.

21. Professional Liability Insurance. Contractor shall maintain professional liability insurance throughout the term of this Agreement providing a minimum coverage in the amount required under the New Mexico Tort Claims Act. The Contractor shall furnish the City with proofof insurance of Contractor's compliance with the provisions of this section as a condition prior toperforming services under this Agreement.

22. Other Insurance

If the Services contemplated under this Agreement will be performed on or in City facilitiesor

property, Contractor shall maintain in force during the entire term of this Agreement, the following insurance coverage(s), naming the City as additional insured,

A. **Commercial General Liability** insurance shall be written on an occurrence basis and be a broad as ISO Form CG 00 01 with limits not less than $2,000,000 per occurrence and #2,000,000 in the aggregate for claims against bodily injury, personal and advertising injury, and property damage. Said policy shall include broad from Contractual Liability coverage and be endorsed to name the City of Santa Fe, their officials, officers, employees and agents as additionalinsureds.

B. **Business Automobile Liability** insurance for all owned, non-owned automobiles,with a combined single limit not less than $1,000,000 per accident.

C. **Broader Coverage and Limits.** The insurance requirements under this Agreement shall be the greater of (1) the minimum coverage and limits specified in this Agreement, or (2) the broader coverage and maximum limits of coverage of any insurance policy or proceeds available tothe Named Insured. It is agreed that these insurance requirements shall not in any way act to reduce coverage that is broader or that includes higher limits than the minimums required herein. No representation is made that minimum insurance requirements of this Agreement are sufficient to cover the obligations of Contractor hereunder.

D. Contractor shall maintain the above insurance for the term of this Agreement and name the City as an additional insured and provide for 30 days cancellation notice on any Certificate of Insurance form furnished by Contractor. Such certificate shall also specifically state the coverage provided under the policy is primary over any other valid and collectible insurance and provide a waiver of subrogation.

23. Records and Financial Audit.

The Contractor shall maintain detailed time and expenditure records that indicate the date; time, nature and cost of services rendered during the Agreement's term and effect and retain them for a period of three (3) years from the date of final payment under this Agreement. The records shall be subject to inspection by the City. The City shall have the right to audit billings both before and after payment. Payment under this Agreement shall not foreclose the right of the City to recover excessive or illegal payments.

24. Indemnification.

The Contractor shall defend, indemnify and hold harmless the City from all actions, proceeding, claims, demands, costs, damages, attorney's fees and all other liabilities and expenses of any kind from any source which may arise out of the performance of this Agreement, caused by the negligent act or failure to act of the Contractor, its officers, employees, servants, subcontractors or agents, or if caused by the actions of any client of the Contractor resulting in injury or damageto persons or property during the time when the Contractor or any officer, agent, employee, servantor subcontractor thereof has or is performing services pursuant to this Agreement. In the event that any action, suit or proceeding related to the services performed by the Contractor or any officer, agent, employee, servant or subcontractor under this Agreement is brought against the Contractor,the Contractor shall, as soon as practicable but no later than two (2) days after it receives notice thereof, notify the legal counsel of the City.

25. New Mexico Tort Claims Act

Any liability incurred by the City of Santa Fe in connection with this Agreement is subjectto the immunities and limitations of the New Mexico Tort Claims Act, Section 41-4-1, et. seq.NMSA 1978, as amended. The city and its "public employees" as defined in the New Mexico Tort Claims Act, do not waive sovereign immunity, do not waive any defense and do not waive anylimitation of liability pursuant to law. No provision in this Agreement modifies or waives any provision of the New Mexico

Tort Claims Act.

26. Invalid Term or Condition.

If any term or condition of this Agreement shall be held invalid or unenforceable, the remainder of this Agreement shall not be affected and shall be valid and enforceable.

27. Enforcement of Agreement.

A party's failure to require strict performance of any provision of this Agreement shall notwaive or diminish that party's right thereafter to demand strict compliance with that or any other provision. No waiver by a party of any of its rights under this Agreement shall be effective unlessexpress and in writing, and no effective waiver by a party of any of its rights shall be effective to waive any other rights.

28. Notices.

Any notice required to be given to either party by this Agreement shall be in writing andshall be delivered in person, by courier service or by U.S. mail, either first class or certified, return receipt requested, postage prepaid, as follows:

To the City:
Water Division Director
801 W. San Mateo
Santa Fe, NM 87505

To the Contractor:
A.AC Construction LLC
18 La Luna Road
Santa Fe, NM 87507

29. Authority.

If Contractor is other than a natural person, the individual(s) signing this Agreement on behalf of Contractor represents and warrants that he or she has the power and authority to bindContractor, and that no further action, resolution, or approval from Contractor is necessary to enterinto a binding contract.

IN WITNESS WHEREOF, the Parties have executed this Agreement as of the date of the signatureby the required approval authorities below.

CITY OF SANTA FE:

ALAN WEBBER, MAYOR

DATE: Sep 12, 2021

CONTRACTOR:

Andrew Sisneros (Aug 19, 2021 16:05 MDT)

NAME
Andrew Sisneros, Managing Member

TITLE
DATE: Aug 19, 2021

CRS# 03-157349-00-5
Registration # 222939

ATTEST:

Kristine Mihelcic
Kristine Mihelcic (Sep 15, 2021 12:10 MDT)

KRISTINE BUSTOS MIHELCIC, CITY CLERK
GB MTG 09/08/2021

CITY ATTORNEY'S OFFICE:

Marcos Martinez
Marcos Martinez (Aug 17, 2021 10:24 MDT)

SENIOR ASSISTANT CITY ATTORNEY

APPROVED FOR FINANCES:

Mary McCoy

MARY MCCOY, FINANCE DIRECTOR

5050395.572970
Org. Name/Org#

AJH
AJH

Bid Item	Approx. QTY.	Unit	Article and Description	AAC		Sub Surface	
				Unit Price	Item Price	Unit Price	Item Price
5	35	LF	2" PVC Water Main, cip, all lengths	$ 32.50	$ 1,137.50	$ 30.00	$ 1,050.00
10	35	LF	4" PVC Water Main, cip, <100'	$ 38.00	$ 1,330.00	$ 36.00	$ 1,260.00
15	100	LF	4" PVC Water Main, cip, >100'	$ 36.00	$ 3,600.00	$ 34.00	$ 3,400.00
20	50	LF	6" PVC Water Main, cip, <100'	$ 43.50	$ 2,175.00	$ 42.00	$ 2,100.00
25	150	LF	6" PVC Water Main, cip, >100'	$ 40.50	$ 6,075.00	$ 39.00	$ 5,850.00
30	75	LF	8" PVC Water Main, cip, <100'	$ 49.00	$ 3,675.00	$ 48.00	$ 3,600.00
35	200	LF	8" PVC Water Main, cip, >100'	$ 46.75	$ 9,350.00	$ 45.50	$ 9,100.00
40	35	LF	10" PVC Water Main, cip, <100'	$ 56.00	$ 1,960.00	$ 52.00	$ 1,820.00
45	100	LF	10" PVC Water Main, cip, >100'	$ 52.00	$ 5,200.00	$ 49.00	$ 4,900.00
50	50	LF	12" PVC Water Main, cip, <100'	$ 69.37	$ 3,468.50	$ 66.75	$ 3,337.50
55	150	LF	12" PVC Water Main, cip, >100'	$ 66.25	$ 9,937.50	$ 64.50	$ 9,675.00
60	50	LF	14" PVC Water Main, cip	$ 87.00	$ 4,350.00	$ 79.00	$ 3,950.00
65	50	LF	16" PVC Water Main, cip	$ 103.50	$ 5,175.00	$ 97.00	$ 4,850.00
70	50	LF	24" PVC Water Main, cip	$ 167.50	$ 8,375.00	$ 100.00	$ 5,000.00
75	35	LF	2" DI Water Main, cip, all lengths	$ 42.00	$ 1,470.00	$ -	$ -
80	50	LF	4" DI Water Main, cip, <100'	$ 63.75	$ 3,187.50	$ 57.50	$ 2,875.00
85	100	LF	4" DI Water Main, cip, >100'	$ 56.50	$ 5,650.00	$ 56.00	$ 5,600.00
90	75	LF	6" DI Water Main, cip, <100'	$ 63.50	$ 4,762.50	$ 53.00	$ 3,975.00
95	250	LF	6" DI Water Main, cip, >100'	$ 56.50	$ 14,125.00	$ 51.00	$ 12,750.00
100	75	LF	8" DI Water Main, cip, <100'	$ 68.00	$ 5,100.00	$ 60.25	$ 4,518.75
105	250	LF	8" DI Water Main, cip, >100'	$ 73.00	$ 18,250.00	$ 58.00	$ 14,500.00
110	35	LF	10" DI Water Main, cip, <100'	$ 77.00	$ 2,695.00	$ 65.00	$ 2,275.00
115	100	LF	10" DI Water Main, cip, >100'	$ 74.00	$ 7,400.00	$ 63.00	$ 6,300.00
120	50	LF	12" DI Water Main, cip, <100'	$ 99.00	$ 4,950.00	$ 78.00	$ 3,900.00
125	100	LF	12" DI Water Main, cip, >100'	$ 89.50	$ 8,950.00	$ 74.00	$ 7,400.00
130	50	LF	14" DI Water Main, cip	$ 115.50	$ 5,775.00	$ 87.00	$ 4,350.00
135	50	LF	16" DI Water Main, cip	$ 139.50	$ 6,975.00	$ 101.00	$ 5,050.00
140	50	LF	24" DI Water Main, cip	$ 207.00	$ 10,350.00	$ 159.00	$ 7,950.00
145	75	LF	Extra Pay for Trench Depth, 6'-8'	$ 41.00	$ 3,075.00	$ 8.00	$ 600.00
150	50	LF	Extra Pay for Trench Depth, 8'-10'	$ 98.00	$ 4,900.00	$ 12.00	$ 600.00
155	25	LF	Extra Pay for Trench Depth, 10'-14'	$ 154.00	$ 3,850.00	$ 30.00	$ 750.00
160	20	CY	Rock Excavation	$ 325.00	$ 6,500.00	$ 220.00	$ 4,400.00
165	300	CY	Exploratory Excavation (as SDCW Approved)	$ 50.00	$ 15,000.00	$ 65.00	$ 19,500.00
170	75	CY	Imported Backfill (as SDCW Approved)	$ 36.00	$ 2,700.00	$ 24.00	$ 1,800.00
175	1,000	LB	Fitting Installation	$ 4.50	$ 4,500.00	$ 4.00	$ 4,000.00
180	500	LB	Fitting Insertion	$ 26.00	$ 13,000.00	$ 34.00	$ 17,000.00
185	25	EA	4" Retainer Ring/ Bolt on Flange	$ 60.00	$ 1,500.00	$ 65.00	$ 1,625.00
190	50	EA	6" Retainer Ring/ Bolt on Flange	$ 86.50	$ 4,325.00	$ 105.00	$ 5,250.00
195	50	EA	8" Retainer Ring/ Bolt on Flange	$ 98.50	$ 4,925.00	$ 119.00	$ 5,950.00
200	20	EA	10" Retainer Ring/ Bolt on Flange	$ 123.00	$ 2,460.00	$ 121.00	$ 2,420.00
205	20	EA	12" Retainer Ring/ Bolt on Flange	$ 147.50	$ 2,950.00	$ 145.00	$ 2,900.00
210	20	EA	14" Retainer Ring/ Bolt on Flange	$ 184.50	$ 3,690.00	$ 179.00	$ 3,580.00
215	10	EA	16" Retainer Ring/ Bolt on Flange	$ 275.00	$ 2,750.00	$ 250.00	$ 2,500.00
220	25	EA	4" Joint Harness	$ 70.50	$ 1,762.50	$ 40.00	$ 1,000.00
225	50	EA	6" Joint Harness	$ 95.00	$ 4,750.00	$ 110.00	$ 5,500.00
230	50	EA	8" Joint Harness	$ 125.00	$ 6,250.00	$ 120.00	$ 6,000.00
235	20	EA	10" Joint Harness	$ 160.00	$ 3,200.00	$ 160.00	$ 3,200.00
240	20	EA	12" Joint Harness	$ 192.50	$ 3,850.00	$ 180.00	$ 3,600.00
245	20	EA	14" Joint Harness	$ 370.00	$ 7,400.00	$ 375.00	$ 7,500.00
250	10	EA	16" Joint Harness	$ 427.50	$ 4,275.00	$ 410.00	$ 4,100.00
255	10	CY	Concrete Thrust Blocking (as SDCW Approved)	$ 315.00	$ 3,150.00	$ 250.00	$ 2,500.00
260	2	EA	Tapping Sleeve w/ Tap, 4" X 4"	$ 1,350.00	$ 2,700.00	$ 1,350.00	$ 2,700.00
265	4	EA	Tapping Sleeve w/ Tap, 6" X 4" - 6"	$ 1,567.50	$ 6,270.00	$ 1,500.00	$ 6,000.00
270	4	EA	Tapping Sleeve w/ Tap, 8" X 4" - 8"	$ 1,900.00	$ 7,600.00	$ 1,800.00	$ 7,200.00

				AAC		Sub Surface	
Bid Item	Approx. QTY.	Unit	Article and Description	Unit Price	Item Price	Unit Price	Item Price
275	2	EA	Tapping Sleeve w/ Tap, 10" X 4" - 10"	$ 2,250.00	$ 4,500.00	$ 2,100.00	$ 4,200.00
280	4	EA	Tapping Sleeve w/ Tap, 12" X 4" - 12"	$ 2,650.00	$ 10,600.00	$ 2,300.00	$ 9,200.00
285	1	EA	Tapping Sleeve w/Tap, 20" X 4" - 20"	$ 4,747.50	$ 4,747.50	$ 4,200.00	$ 4,200.00
290	1	EA	Non-Pressurized Connections, 2" line	$ 1,650.00	$ 1,650.00	$ 1,500.00	$ 1,500.00
295	1	EA	Non-Pressurized Connections, 4"-10" line	$ 3,587.50	$ 3,587.50	$ 3,100.00	$ 3,100.00
300	1	EA	Non-Pressurized Connections, 12"-20" line	$ 6,050.00	$ 6,050.00	$ 4,100.00	$ 4,100.00
305	2	EA	2" CL125 Gate Valves, cip.	$ 807.50	$ 1,615.00	$ 850.00	$ 1,700.00
310	2	EA	4" CL125 Gate Valves, cip.	$ 925.00	$ 1,850.00	$ 1,200.00	$ 2,400.00
315	5	EA	6" CL125 Gate Valves, cip.	$ 1,200.00	$ 6,000.00	$ 1,525.00	$ 7,625.00
320	5	EA	8" CL125 Gate Valves, cip.	$ 1,650.00	$ 8,250.00	$ 1,725.00	$ 8,625.00
325	1	EA	10" CL125 Gate Valves, cip.	$ 2,315.00	$ 2,315.00	$ 2,325.00	$ 2,325.00
330	2	EA	12" CL125 Gate Valves, cip.	$ 2,900.00	$ 5,800.00	$ 2,800.00	$ 5,600.00
335	1	EA	2" CL250 Gate Valves, cip.	$ 792.50	$ 792.50	$ 700.00	$ 700.00
340	1	EA	4" CL250 Gate Valves, cip.	$ 1,837.50	$ 1,837.50	$ 1,800.00	$ 1,800.00
345	10	EA	6" CL250 Gate Valves, cip.	$ 1,950.00	$ 19,500.00	$ 1,825.00	$ 18,250.00
350	3	EA	8" CL250 Gate Valves, cip.	$ 2,475.00	$ 7,425.00	$ 2,000.00	$ 6,000.00
355	1	EA	10" CL250 Gate Valves, cip.	$ 4,000.00	$ 4,000.00	$ 3,700.00	$ 3,700.00
360	1	EA	12" CL250 Gate Valves, cip.	$ 4,552.50	$ 4,552.50	$ 4,200.00	$ 4,200.00
365	1	EA	16" CL250 Gate Valves, cip.	$ 7,025.00	$ 7,025.00	$ 6,500.00	$ 6,500.00
370	1	EA	20" CL250 Gate Valves, cip.	$ 16,755.00	$ 16,755.00	$ 16,190.00	$ 16,190.00
375	1	EA	24" CL250 Gate Valves, cip.	$ 23,750.00	$ 23,750.00	$ 23,250.00	$ 23,250.00
380	1	EA	12" CL250 Butterfly Valves, cip.	$ 2,800.00	$ 2,800.00	$ 2,800.00	$ 2,800.00
385	1	EA	16" CL250 Butterfly Valves, cip.	$ 4,975.00	$ 4,975.00	$ 4,850.00	$ 4,850.00
390	1	EA	20" CL250 Butterfly Valves, cip.	$ 7,680.00	$ 7,680.00	$ 6,600.00	$ 6,600.00
395	1	EA	24" CL250 Butterfly Valves, cip.	$ 10,042.50	$ 10,042.50	$ 9,125.00	$ 9,125.00
400	5	EA	Fire Hydrant, 5' or less bury, cip.	$ 2,987.50	$ 14,937.50	$ 3,200.00	$ 16,000.00
405	2	EA	Fire Hydrant Extension, 6" or 12" length	$ 767.50	$ 1,535.00	$ 700.00	$ 1,400.00
410	1	EA	Fire Hydrant Extension, 18" or 24" length	$ 1,017.50	$ 1,017.50	$ 920.00	$ 920.00
415	1	EA	Fire Hydrant Remove & Relay	$ 1,350.00	$ 1,350.00	$ 700.00	$ 700.00
420	1	EA	Fire Hydrant Remove & Return	$ 887.50	$ 887.50	$ 575.00	$ 575.00
425	1	EA	2 1/4" Flush Hydrant	$ 1,657.50	$ 1,657.50	$ 1,500.00	$ 1,500.00
430	1	EA	2" Blow-Off Valve Installation	$ 1,420.00	$ 1,420.00	$ 1,300.00	$ 1,300.00
435	1	EA	2" Pressure Relief Valve, cip.	$ 6,780.00	$ 6,780.00	$ 6,725.00	$ 6,725.00
440	1	EA	3" Pressure Relief Valve, cip.	$ 7,065.50	$ 7,065.50	$ 6,950.00	$ 6,950.00
445	1	EA	4" Pressure Relief Valve, cip.	$ 8,432.50	$ 8,432.50	$ 8,195.00	$ 8,195.00
450	1	EA	6" Pressure Relief Valve, cip.	$ 11,091.50	$ 11,091.50	$ 10,800.00	$ 10,800.00
455	1	EA	8" Pressure Relief Valve, cip.	$ 15,362.50	$ 15,362.50	$ 14,925.00	$ 14,925.00
460	1	EA	12" Pressure Relief Valve, cip.	$ 29,837.50	$ 29,837.50	$ 29,500.00	$ 29,500.00
465	1	EA	Air & Vacuum Release Valve, 1"	$ 2,970.00	$ 2,970.00	$ 2,750.00	$ 2,750.00
470	1	EA	Air & Vacuum Release Valve, 2"	$ 4,245.00	$ 4,245.00	$ 3,940.00	$ 3,940.00
475	1	EA	Install City of Santa Fe Furnished Valve/Meter, 2" - 4"	$ 825.00	$ 825.00	$ 450.00	$ 450.00
480	1	EA	Install City of Santa Fe Furnished Valve/Meter, 6" - 8"	$ 1,025.00	$ 1,025.00	$ 550.00	$ 550.00
485	1	EA	Install City of Santa Fe Furnished Valve/Meter, 10"-12"	$ 1,275.00	$ 1,275.00	$ 750.00	$ 750.00
490	1	EA	Metered 2" Bypass – Vault Installation	$ 4,000.00	$ 4,000.00	$ 3,185.00	$ 3,185.00
495	20	EA	Valve Box, cip.	$ 575.00	$ 11,500.00	$ 625.00	$ 12,500.00
500	5	EA	Valve Box Replacement	$ 750.00	$ 3,750.00	$ 775.00	$ 3,875.00
505	5	EA	Valve Box Removal of Existing	$ 425.00	$ 2,125.00	$ 325.00	$ 1,625.00
510	3	EA	Valve Box Adjustment	$ 600.00	$ 1,800.00	$ 550.00	$ 1,650.00
515	1	EA	Valve Stem Extension, 0'-4' Depth	$ 200.00	$ 200.00	$ 250.00	$ 250.00
520	4	VF	Precast 4' Diameter Pit w/ Lid Min. 4' Depth	$ 925.00	$ 3,700.00	$ 825.00	$ 3,300.00
525	8	VF	Precast 6' Diameter Pit w/ Lid Min. 4' Depth	$ 1,000.00	$ 8,000.00	$ 1,050.00	$ 8,400.00
530	8	VF	Precast 8' Diameter Pit w/ Lid Min. 4' Depth	$ 1,500.00	$ 12,000.00	$ 1,075.00	$ 8,600.00
535	7	CY	Cast-In-Place RCP Vault w/ Lid	$ 1,000.00	$ 7,000.00	$ 1,025.00	$ 7,175.00
540	1	EA	Prefabricated Vault, 4' X 8'	$ 8,900.00	$ 8,900.00	$ 8,995.00	$ 8,995.00

				AAC		Sub Surface	
Bid Item	Approx. QTY.	Unit	Article and Description	Unit Price	Item Price	Unit Price	Item Price
545	1	ACRE	Native Seeding	$ 2,606.00	$ 2,606.00	$ 2,275.00	$ 2,275.00
550	1	EA	Bollards (pair)	$ 1,180.00	$ 1,180.00	$ 975.00	$ 975.00
555	18	LF	4" Steel Casing	$ 31.37	$ 564.66	$ 95.00	$ 1,710.00
560	18	LF	4" PVC Casing	$ 15.40	$ 277.20	$ 75.00	$ 1,350.00
565	18	LF	14" Steel Casing	$ 107.43	$ 1,933.74	$ 175.00	$ 3,150.00
570	18	LF	16" Steel Casing	$ 124.02	$ 2,232.36	$ 200.00	$ 3,600.00
575	18	LF	18" Steel Casing	$ 144.03	$ 2,592.54	$ 275.00	$ 4,950.00
580	18	LF	22" Steel Casing	$ 234.94	$ 4,228.92	$ 300.00	$ 5,400.00
585	18	LF	26" Steel Casing	$ 290.67	$ 5,232.06	$ 400.00	$ 7,200.00
590	18	LF	28" Steel Casing	$ 187.04	$ 3,366.72	$ 450.00	$ 8,100.00
595	18	LF	30" Steel Casing	$ 187.04	$ 3,366.72	$ 450.00	$ 8,100.00
600	18	LF	36" Steel Casing	$ 287.03	$ 5,166.54	$ 500.00	$ 9,000.00
605	50	DIA-IN-LF	Bore & Jack Casing Pipe	$ 575.00	$ 28,750.00	$ 40.00	$ 2,000.00
610	18	LF	Open Cut Casing Pipe Installation, < 6' Deep	$ 62.00	$ 1,116.00	$ 39.00	$ 702.00
615	25	SY	Asphalt Pavement Removal & Disposal, <2"	$ 29.50	$ 737.50	$ 65.00	$ 1,625.00
620	200	SY	Asphalt Pavement Removal & Disposal, 2"-6"	$ 17.70	$ 3,540.00	$ 65.00	$ 13,000.00
625	10	SY	Concrete Pavement Removal & Disposal, <2"	$ 97.50	$ 975.00	$ 90.00	$ 900.00
630	10	SY	Concrete Pavement Removal & Disposal, 2"-6"	$ 132.50	$ 1,325.00	$ 95.00	$ 950.00
635	50	LF	Concrete Curb and Gutter Removal & Disposal	$ 12.00	$ 600.00	$ 25.00	$ 1,250.00
640	10	SY	Concrete Sidewalk Removal & Disposal	$ 65.00	$ 650.00	$ 30.00	$ 300.00
645	50	SY	Replace City Street Pavement w/o Laydown Machine, Virgin Asphalt	$ 74.50	$ 3,725.00	$ 75.00	$ 3,750.00
650	50	SY	Replace City Street Pavement w/o Laydown Machine, Recycled Asphalt	$ 74.50	$ 3,725.00	$ 75.00	$ 3,750.00
655	50	SY	Replace City Street Pavement with Laydown Machine, Virgin Asphalt	$ 72.00	$ 3,600.00	$ 75.00	$ 3,750.00
660	10	SY	Replace City Street Pavement with Laydown Machine, Recycled Asphalt	$ 84.96	$ 849.60	$ 75.00	$ 750.00
665	10	SY	Replace City Street Pavement with Temporary Cold Mix	$ 167.56	$ 1,675.60	$ 75.00	$ 750.00
670	100	SY	Replace Non-City Street Pavement w/o Laydown Machine, Virgin Asphalt	$ 74.50	$ 7,450.00	$ 75.00	$ 7,500.00
675	10	SY	Replace Non-City Street Pavement w/o Laydown Machine, Recycled Asphalt	$ 74.50	$ 745.00	$ 75.00	$ 750.00
680	10	SY	Replace Non-City Street Pavement with Laydown Machine, Virgin Asphalt	$ 92.00	$ 920.00	$ 75.00	$ 750.00
685	10	SY	Replace Non-City Street Pavement with Laydown Machine, Recycled Asphalt	$ 92.00	$ 920.00	$ 75.00	$ 750.00
690	1	SY	Replace Non-City Street Pavement with Temporary Cold Mix	$ 167.56	$ 167.56	$ 75.00	$ 75.00
695	10	SY	Replace Concrete Pavement	$ 261.50	$ 2,615.00	$ 275.00	$ 2,750.00
700	50	LF	Replace Concrete Curb & Gutter	$ 45.00	$ 2,250.00	$ 45.00	$ 2,250.00
705	10	SY	Replace Concrete Sidewalk	$ 155.00	$ 1,550.00	$ 170.00	$ 1,700.00
710	10	CY	Replace Gravel Surface, 0"-2"	$ 56.00	$ 560.00	$ 85.00	$ 850.00
715	10	CY	Replace Gravel Surface, 2"-4"	$ 66.00	$ 660.00	$ 120.00	$ 1,200.00
720	150	SY	Base course/Gravel (crushed or landscape), 0"-3"	$ 34.00	$ 5,100.00	$ 35.00	$ 5,250.00
725	50	SY	Base course/Gravel (crushed or landscape), 3"-6"	$ 45.00	$ 2,250.00	$ 45.00	$ 2,250.00
730	4	EA	Service, 3/4" Single, New Main	$ 1,262.50	$ 5,050.00	$ 1,475.00	$ 5,900.00
735	2	EA	Service, 3/4" Double, New Main	$ 1,662.50	$ 3,325.00	$ 1,775.00	$ 3,550.00
740	2	EA	Service, 1", New Main	$ 1,887.50	$ 3,775.00	$ 1,825.00	$ 3,650.00
745	1	EA	Service, 1 1/2", New Main	$ 3,670.00	$ 3,670.00	$ 3,450.00	$ 3,450.00
750	1	EA	Service, 2", New Main	$ 3,985.00	$ 3,985.00	$ 3,870.00	$ 3,870.00
755	5	EA	Service, 3/4" Single, Existing Main	$ 1,450.00	$ 7,250.00	$ 1,475.00	$ 7,375.00
760	2	EA	Service, 3/4" Double, Existing Main	$ 1,912.50	$ 3,825.00	$ 1,775.00	$ 3,550.00
765	1	EA	Service, 1", Existing Main	$ 1,900.00	$ 1,900.00	$ 1,825.00	$ 1,825.00
770	1	EA	Service, 1 1/2", Existing Main	$ 3,670.00	$ 3,670.00	$ 3,450.00	$ 3,450.00
775	1	EA	Service, 2", Existing Main	$ 4,300.00	$ 4,300.00	$ 3,870.00	$ 3,870.00
780	5	EA	Service Replacement, 3/4"	$ 1,602.50	$ 8,012.50	$ 1,475.00	$ 7,375.00
785	2	EA	Service Replacement, Double, 3/4"	$ 1,950.00	$ 3,900.00	$ 1,775.00	$ 3,550.00
790	1	EA	Service Replacement, 1"	$ 2,100.00	$ 2,100.00	$ 1,825.00	$ 1,825.00

				AAC		Sub Surface	
Bid Item	Approx. QTY.	Unit	Article and Description	Unit Price	Item Price	Unit Price	Item Price
795	1	EA	Service Replacement, 1 1/2"	$ 3,875.00	$ 3,875.00	$ 3,450.00	$ 3,450.00
800	1	EA	Service Replacement, 2"	$ 4,512.00	$ 4,512.00	$ 3,870.00	$ 3,870.00
805	3	EA	Meter Box Relocation/Replacement, 3/4"	$ 1,000.00	$ 3,000.00	$ 895.00	$ 2,685.00
810	1	EA	Meter Box Relocation/Replacement, 1"	$ 1,150.00	$ 1,150.00	$ 915.00	$ 915.00
815	1	EA	Meter Box Relocation/Replacement, 1-1/2"	$ 1,800.00	$ 1,800.00	$ 1,400.00	$ 1,400.00
820	1	EA	Meter Box Relocation/Replacement, 2"	$ 1,900.00	$ 1,900.00	$ 1,400.00	$ 1,400.00
825	5	EA	Service Transfer, 3/4"	$ 812.50	$ 4,062.50	$ 725.00	$ 3,625.00
830	2	EA	Service Transfer, 1"	$ 912.50	$ 1,825.00	$ 825.00	$ 1,650.00
835	1	EA	Service Transfer, 1 1/2"	$ 1,112.50	$ 1,112.50	$ 925.00	$ 925.00
840	1	EA	Service Transfer at Main, 2"	$ 1,325.00	$ 1,325.00	$ 975.00	$ 975.00
845	1	EA	Retire Existing Service at Main, 3/4"- 2"	$ 962.50	$ 962.50	$ 725.00	$ 725.00
850	1	EA	Retire Existing Meter Box & Setting	$ 437.50	$ 437.50	$ 525.00	$ 525.00
855	1	EA	Adjust Meter Box To Grade	$ 412.50	$ 412.50	$ 425.00	$ 425.00
860	11	EA	Service Saddle, 3/4" Tap, 4"-12" Main	$ 500.00	$ 5,500.00	$ 650.00	$ 7,150.00
865	4	EA	Service Saddle, 1" Tap, 4"-12" Main	$ 462.50	$ 1,850.00	$ 675.00	$ 2,700.00
870	3	EA	Service Saddle, 1 1/2" Tap, 4"-12" Main	$ 562.50	$ 1,687.50	$ 750.00	$ 2,250.00
875	3	EA	Service Saddle, 2" Tap, 4"-12" Main	$ 650.00	$ 1,950.00	$ 775.00	$ 2,325.00
880	100	LF	Service Tubing, 3/4"	$ 28.75	$ 2,875.00	$ 31.50	$ 3,150.00
885	100	LF	Service Tubing, 1"	$ 34.12	$ 3,412.00	$ 33.75	$ 3,375.00
890	100	LF	Service Tubing, 1 1/2"	$ 46.50	$ 4,650.00	$ 44.00	$ 4,400.00
895	25	LF	Service Tubing, 2"	$ 65.50	$ 1,637.50	$ 53.00	$ 1,325.00
900	1	EA	Air and Vacuum Valve (individual)	$ 450.00	$ 450.00	$ 1,550.00	$ 1,550.00
905	1	GROUP OF 10	Air and Vacuum Valves	$ 8,045.00	$ 8,045.00	$ 15,500.00	$ 15,500.00
910	1	EA	Automatic Flushing Valve	$ 5,867.50	$ 5,867.50	$ 4,350.00	$ 4,350.00
915	$20,000	%	Materials Mark-Up Over Invoice	$ 3,600.00	$ 3,600.00	$ 1,500.00	$ 1,500.00
920	$8,000	%	Traffic Control Mark-Up Over Invoice	$ 1,440.00	$ 1,440.00	$ 1,200.00	$ 1,200.00
925	1	Allow.	Street-Cut Permits	$ 175.00	$ 175.00	$ 375.00	$ 375.00
930	1	EA	Project Signs	$ 675.00	$ 675.00	$ 450.00	$ 450.00
935	10	HR	Archeological Required Delay (after 2 hrs)	$ 250.00	$ 2,500.00	$ 185.00	$ 1,850.00
940	1	LS	Archeological Required Mob/Demob	$ 725.00	$ 725.00	$ 700.00	$ 700.00
EMERGENCY REPAIR					$ -		$ -
9000	175	HR	Supervisor's Truck With tools	$ 35.00	$ 6,125.00	$ 30.00	$ 5,250.00
9100	80	HR	Backhoe/Skid Steer	$ 57.00	$ 4,560.00	$ 58.00	$ 4,640.00
9200	8	HR	Compressor with tools	$ 54.00	$ 432.00	$ 35.00	$ 280.00
9300	16	HR	Dump Truck	$ 65.00	$ 1,040.00	$ 60.00	$ 960.00
9400	4	HR	Pump	$ 25.00	$ 100.00	$ 15.00	$ 60.00
9500	300	HR	Laborer	$ 42.50	$ 12,750.00	$ 43.00	$ 12,900.00
9600	200	HR	Pipe Fitter	$ 44.50	$ 8,900.00	$ 45.00	$ 9,000.00
9700	200	HR	Equipment Operator	$ 57.50	$ 11,500.00	$ 58.00	$ 11,600.00
9800	175	HR	Foreman	$ 59.50	$ 10,412.50	$ 60.00	$ 10,500.00
9900	$5,000	%	Rental Items Mark-Up Over Invoice (multiply $5,000 x your % for Item Price)	$ 1,000.00	$ 1,000.00	$ 900.00	$ 900.00
9950	$20,000	%	Materials Mark-Up Over Invoice (multiply $20,000 x your % for Item Price)	$ 3,600.00	$ 3,600.00	$ 1,500.00	$ 1,500.00

of the Contractor are in addition to his obligations under Paragraph 4.18.

10.2.6 The Contractor shall designate a responsible member of his organization at the site whose duty shall be the prevention of accidents. This person shall be the Contractor's Superintendent unless otherwise designated by the Contractor in writing to the City of Santa Fe and the City of Santa Fe's Representative.

10.2.7 The Contractor shall not load or permit any part of the work to be loaded so as to endanger its safety.

10.3 EMERGENCIES

10.3.1 In any emergency affecting the safety of persons or property, the Contractor shall act, at his reasonable discretion, to prevent threatened damage, injury or loss. Any additional compensation or extension of time claimed by the Contractor on account of emergency work shall be determined as provided in Article 12 for changes in the work.

ARTICLE 11

INSURANCE

11.1 CONTRACTOR'S LIABILITY INSURANCE

11.1.1. The Contractor shall carry insurance to protect the City of Santa Fe from and against all claims, demands, actions, judgments, costs, expenses and liabilities which may arise or result directly or indirectly from or by reasons of loss, injury or damage related to the Project. The Contractor shall file with the City of Santa Fe current certificates evidencing public liability insurance with limits as provided in the New Mexico Tort Claims Act, Section 41-4-19 NMSA 1978, and as that section or successors section may be amended from time to time. The contractor shall also carry such insurance as it deems necessary to protect it from all claims under any workmen's compensation law in effect that may be applicable to the Contractor. All insurance required by this Agreement shall be kept and remain in full force and effect for the entire life of this Agreement.

11.1.2. The insurance coverage shall include worker's compensation, employer's liability, comprehensive general liability (Premises-Operations, independent contractors, products and completed operations, broad form property damage, contractual liability, explosion and collapse hazard, underground Hazard, personal injury) comprehensive automobile liability (owned and hired), excess liability (umbrella form), and all-risk builder's risk.

11.1.3. All insurance coverage must be maintained for the entire life of the Project. Products and completed operations coverage shall be maintained for a minimum period of one (1) year after final payment.

11.1.4. A valid certificate of insurance must be submitted to the City of Santa Fe prior to issuance of a Notice-to-Proceed.

Type of Required Coverage	Minimum Limits of Liability
Workman's compensation (including accident and occupational disease coverage)	Statutory
Employer's Liability	$100,000
Comprehensive General Liability (including endorsements providing broad form property damage coverage, personal injury coverage, and contractual assumption of liability coverage for all liability the Contractor has assumed under his Contract).	Bodily injury liability: $500,000 each occurrence; $1,000,000 aggregate. Property damage liability: $500,000 each occurrence; $1,000,000 aggregate.
Auto Liability (including non-owned auto coverage)	Bodily injury liability: $500,000 each person; $1,000,000 each occurrence. Property damage liability: $1,000,000 each occurrence

11.1.5 Certificates of Insurance acceptable to the City of Santa Fe shall be filed with the City of Santa Fe prior to

commencement of the work. These Certificates shall contain a provision that coverage afforded under the policies will not be canceled until at least thirty days' prior written notice has been given to the City of Santa Fe. The Contractor shall furnish one (1) copy of each of the Certificates of insurance herein required for each copy of the Contract.

11.2 CITY OF SANTA FE'S LIABILITY INSURANCE

11.2.1 The City of Santa Fe shall be responsible for purchasing and maintaining his own liability insurance and, at his option, may purchase and maintain such insurance as will protect him against all claims which may arise from operations under the Contract.

11.3 PROPERTY INSURANCE

11.3.1 The Contractor shall maintain traditional course of construction insurance upon the work at the site for at least the actual cash value thereof. The traditional course of construction insurance shall cover the interests of the City of Santa Fe, the Contractor, Subcontractors, and Sub-subcontractors in the work. The insurance shall insure against at least the following perils: fire extended coverage, vandalism, malicious mischief, and flood insurance with a deductible of no more than $25,000. The Contractor shall bear the cost of such insurance and include its cost in the Bid.

11.3.2 Any loss insured under Subparagraph 11.3.1 is to be adjusted with the City of Santa Fe and made payable to the City of Santa Fe as trustee for the insured, as their interests may appear subject to the requirements of any applicable mortgage clause. The City of Santa Fe shall deposit the proceeds in a separate account and shall distribute them in accordance with such agreement as the parties in interest, including the City of Santa Fe, may reach. The Contractor shall pay each Subcontractor a just share of any insurance proceeds which the Contractor receives and shall require by written agreement signed by the Subcontractor that the Subcontractor will make payments to his Sub-subcontractors in a similar manner. If after such loss no other special agreement is made, replacement of damaged work shall be covered by an appropriate order.

11.3.3 To the extent permitted under their respective property insurance policies, the City of Santa Fe and the Contractor hereby waive all rights, each against the other, for damages caused by fire or other perils to the extent covered by Insurance obtained pursuant to this Article 11 or any other property insurance applicable to the work, except such rights as they may have to the proceeds of such Insurance held by the City of Santa Fe as trustee. The City of Santa Fe or the Contractor, as appropriate, shall require the City of Santa Fe's Representative, other Contractors, Subcontractors, and Sub-subcontractors to similarly waive rights of subrogation or property insurers.

11.3.4 If the City of Santa Fe finds it necessary to occupy use of any portion of the work prior to Substantial Completion, such occupancy or use shall not commence prior to the time mutually agreed to by the City of Santa Fe and the Contractor and, if required by the applicable insurance or self-insurance coverage not prior to the time the builder's risk property insurer has consented to such occupancy or use. The Contractor's consent to such occupancy or use shall not be unreasonably withheld.

11.4 LOSS OF USE INSURANCE

11.4.1 The City of Santa Fe, at his option, may purchase and maintain such insurance as will insure him against loss of use of his property due to fire or other hazards, however caused.

City of Santa Fe, New Mexico

memo

Date: March 28, 2023

To: Finance Committee / Public Works-Public Utilities Committee

Via: Emily Oster, Finance Director EKO
Travis Dutton-Leyda, Chief Procurement Officer TDL
John Dupuis, Public Utilities Department Director
Jesse D. Roach, Water Division Director

From: Michael R. Moya, T&D Section Manager
Bill Huey, Water Division Engineer Associate

RE: Request to add funds to bid number '21/43/B for the FY 2223 Priority Line Replacement Price Agreement, CIP # 3058 A.A.C. Construction, LLC. in the amount of $2,210,000.00 including NMGRT for the remainder of the contract term (FY2024-25). Approval of the BAR – Budget Increase in the amount of $5,000,000

ITEM AND ISSUE:

The Water Division requests increasing the amount of award for bid number '21/43/B for Priority Line Replacement Price Agreement, CIP # 3058 to A.A.C. Construction, LLC by $2,210,000.00 inclusive of NMGRT for the remaining three (3) Fiscal Years, FY 2022-23 until FY2024-25.

Approval of the BAR – Budget Increase in the amount of $5,000,000 from the Water Enterprise Fund cash balance into the Water CIP fund, of which $2,210,000 is for this amendment.

BACKGROUND AND SUMMARY:

City Council has awarded bid number '21/43/B for the Priority Line Replacement Price Agreement, CIP # 3058 to Sub Surface Contracting, Inc. (Sub Surface) and A.A.C. Construction, LLC (AAC) for four (4) Fiscal Years, FY 2021-22 until FY2024-25 in the amount of $3,500,000 inclusive of NMGRT. Future funding was dependent upon the availability of CIP funds.

The Priority Line Replacement Price Agreement is an on-call requirements contract, with the Water Division issuing work orders as needed for work such as water line replacements. The contract is funded from CIP for Transmission and Distribution to work on their infrastructure.

Current expenditures on this contract are still at or below the initial contract amount. Current work on the contract will need additional funds. The contract funding needed for the completion of the contract term for AAC is $2,210,000.00 inclusive of NMGRT. Total funding for the entire contract with AAC will be $3,460,000 inclusive of NMGRT.

The attached BAR/Increase will provide funding for this AAC PLR Amendment #1 in the amount of $2,210,000 and the following Agenda Item Sub Surface PLR Amendment #1 in the amount of $2,790,000 for a combined amount of $5,000,000.

PROCUREMENT:
21/43/B for the FY 2022 Priority Line Replacement

CONTRACT NUMBER:

A.A.C Construction # 3202778.

FUNDING SOURCE:
The funding source is:
Water Enterprise Fund/ CIP
FY 2023
Fund Name/Number: Water Enterprise Fund/ 500
Munis Org Name/Number: Water CIP / 5050395
Munis Object Name/Number: WIP Construction / 572970

RECOMMENDATION:

The Water Division recommends:

- Review and approval of increase of contract amount to A.A.C Construction, LLC for Priority Line Replacement Price Agreement, CIP # 3058 under ITB No. '21/43/B of $2,210,000.00 for a total amount of $3,460,000.00 inclusive of NMGRT through FY2024-25.

- Approval of the BAR/Increase to provide funding for this AAC PLR Amendment #1 in the amount of $2,210,000 and the following Agenda Item Sub Surface PLR Amendment #1 in the amount of $2,790,000 for a combined amount of $5,000,000.

Amendment 3 Memo_Revised (1)

Interim Agreement Report 2025-02-13

Created:	2025-02-12
By:	Kristy Miera (kamiera@santafenm.gov)
Status:	Out for Signature
Transaction ID:	CBJCHBCAABAAp0ZXY3m4X25ZbeE9xIJBGvXG2-FHTqdP

Agreement History

Agreement history is the list of the events that have impacted the status of the agreement prior to the final signature. A final audit report will be generated when the agreement is complete.

"Amendment 3 Memo_Revised (1)" History

Document created by Kristy Miera (kamiera@santafenm.gov)
2025-02-12 - 5:29:36 PM GMT- IP address: 173.184.239.1

Document emailed to Jesse Roach (jdroach@santafenm.gov) for signature
2025-02-12 - 5:41:47 PM GMT

Email viewed by Jesse Roach (jdroach@santafenm.gov)
2025-02-12 - 9:09:16 PM GMT- IP address: 174.244.23.54

Document e-signed by Jesse Roach (jdroach@santafenm.gov)
Signature Date: 2025-02-12 - 9:10:49 PM GMT - Time Source: server- IP address: 174.244.23.54

Document sent to ALEXIS LOTERO (aclotero@santafenm.gov) and ajhopkins@santafenm.gov ajhopkins@santafenm.gov (ajhopkins@santafenm.gov) for signature. One of them to sign
2025-02-12 - 9:10:56 PM GMT

Email viewed by ajhopkins@santafenm.gov ajhopkins@santafenm.gov (ajhopkins@santafenm.gov)
2025-02-12 - 10:08:51 PM GMT- IP address: 104.47.65.254

Document e-signed by ajhopkins@santafenm.gov ajhopkins@santafenm.gov (ajhopkins@santafenm.gov)
Signature Date: 2025-02-12 - 10:09:10 PM GMT - Time Source: server- IP address: 63.232.20.2

Document emailed to Josie Bolden (jxbolden@santafenm.gov) for signature
2025-02-12 - 10:09:16 PM GMT

Email viewed by Josie Bolden (jxbolden@santafenm.gov)
2025-02-12 - 10:27:47 PM GMT- IP address: 104.47.64.254

Document e-signed by Josie Bolden (jxbolden@santafenm.gov)
Signature Date: 2025-02-12 - 10:28:37 PM GMT - Time Source: server- IP address: 63.232.20.2

Document sent to JoAnn Lovato (jdlovato@santafenm.gov) and Travis Dutton-Leyda (tkduttonleyda@santafenm.gov) for signature. One of them to sign
2025-02-12 - 10:28:43 PM GMT

Email viewed by Travis Dutton-Leyda (tkduttonleyda@santafenm.gov)
2025-02-13 - 6:06:28 AM GMT- IP address: 129.222.129.80

Document e-signed by Travis Dutton-Leyda (tkduttonleyda@santafenm.gov)
Signature Date: 2025-02-13 - 4:22:32 PM GMT - Time Source: server- IP address: 63.232.20.2

Document emailed to EMILY OSTER (ekoster@santafenm.gov) for signature
2025-02-13 - 4:22:39 PM GMT

CITY OF SANTA FE

Date: January 24, 2025

To: Governing Body

Via: Regina Wheeler
Regina Wheeler (Jan 27, 2025 09:30 MST)
Regina Wheeler, Public Works Department Director

From: Romella Glorioso-Moss, PhD, CPM, Capital Projects Manager RGM

ACTION:
Request for Approval of a Budget Amendment Resolution (BAR) in the Total Amount of $92,737 Using $69,553 Grant Funding and $23,184 Road Impact Fees for the Complete Streets WIP Design for the Santa Fe Rail Trail Intersection Improvements Project. (Romella Glorioso-Moss, Complete Streets Capital Projects Manager, rsglorioso-moss@santafenm.gov)

BACKGROUND AND SUMMARY:
The Rail Trail Intersection Improvements Project seeks to improve the intersections of Rail Trail at Paseo de Peralta, San Mateo Road, Siringo Road, and Rodeo Road and to improve accessibility and ADA compliance. Total project cost including construction is estimated at $2M. Design of these improvements is at 30% complete.

The $69,553 is from an NMDOT grant signed by City Manager in October 2024 (see attached). Local match of $23,184 will be provided from Road Impact Fees. These additional funds will allow the project to achieve 100% design.

FUNDING: New Mexico Department of Transportation L500577
Munis Org Name/Number: Streets Roadways /3309980
Munis Object Name/Number: WIP Design/572960
Project ID/String: GO183550BP-Design-RAILTRAL

ATTACHMENTS:
BAR
NM DOT Funding Approved Agreement

Log # *{Finance use only}*:	
Journal # *{Finance use only}*:	

City of Santa Fe, New Mexico
BUDGET AMENDMENT RESOLUTION (BAR)

DEPARTMENT / DIVISION NAME	DATE
Public Works / Streets and Roadways CIP	8/15/2024

ITEM DESCRIPTION	ORG	OBJECT	PROJECT	INCREASE	DECREASE
EXPENDITURES				*{enter as positive #}*	*{enter as negative #}*
WIP Construction - Rail Trail Intersection Improvements	3309980	572970	GO18355BP-Design-RAILTRAL	92,737	
Impact Fees - Capital Transfer Out to Streets/Rdways CIP	2320471	760330		23,184	
REVENUES				*{enter as negative #}*	*{enter as positive #}*
NMDOT - Rail Trail Intersection Improvements L500577	3309980	490150	GO18355BP-Design-RAILTRAL	(69,553)	
Roadways/Trails CIP - Capital Transfer In from Impact Fees	3309980	660232		(23,184)	
				$ 23,184	$ -

JUSTIFICATION: *(use additional page if needed)*
--Attach supporting documentation/memo

Agreement with NMDOT for Traffic Signal Improvements in the amount of $69,553 with a local match of $23,184 from Impact Fees for a total of $92,737. (L500577 expires 12/31/2025)

{Complete section below if BAR results in a net change to ANY Fund}

Fund(s) Affected	Fund Balance Increase/(Decrease)
330	23,184
232	(23,184)
TOTAL:	**0**

Halona Crowe — 8/15/2024
Prepared By *{print name}* — Date

Division Director Signature — Date

Regina Wheeler
Regina Wheeler (Jan 27, 2025 09:30 MST)
Department Director Signature — Date

{Use this form for Finance Committee/ City Council agenda items ONLY}

CITY COUNCIL APPROVAL

City Council Approval Date

Agenda Item #:

Andy Hopkins
Budget Officer — Date

Finance Director *{≤ $5,000}* — Date

City Manager *{≤ $60,000}* — Date

Docusign Envelope ID: CDEE0737-92AF-4858-A2B9-26593A7C953F

Contract No. D20485
Vendor No. 0000054360
Control No. HW2L500577

LOCAL GOVERNMENT ROAD FUND COOPERATIVE AGREEMENT

This Agreement is between the **New Mexico Department of Transportation** (Department) and **City of Santa Fe** (Public Entity), collectively referred as the "parties." This Agreement is effective as of the date of the last party to sign it on the signature page below.

Pursuant to NMSA 1978, Sections 67-3-28 and 67-3-28.2, and State Transportation Commission Policy No. 44, and

Pursuant to the Public Entity's resolution that assumes ownership, liability, and maintenance responsibility for the project scope, or related amenities, and required funding to support the Project identified herein, the parties agree as follows:

1. **Purpose.**
   The purpose of this Agreement is to provide Local Government Road Funds to the Public Entity for the Project, as described in Control No. L500577, and the Public Entity's resolution attached as **Exhibit C**. See:

   Reconstruction, Traffic Signal Improvements

   The Project is a joint and coordinated effort for which the parties each have authority or jurisdiction. This Agreement specifies and delineates the rights and duties of the parties.

2. **Project Funding.**
   a. The estimated total cost for the Project is **Ninety Two Thousand Seven Hundred Thirty Seven Dollars and No Cents ($92,737)** to be funded in proportional share by the parties as follows:

Project Funding	Department Share	Public Entity Share	Total Project Cost
Funding Source 1	**75%**	**25%**	
FY 2025 Local Government Road Fund **For the purpose stated above in Section 1.**	**$69,553**	**$23,184**	**$92,737**
		Total Project Cost	**$92,737**

Docusign Envelope ID: CDEE0737-92AF-4858-A2B9-26593A7C953F

b. The Public Entity shall pay all Project costs, which exceed the Total Project Cost.
c. Any costs incurred by the Public Entity prior to this Agreement are not eligible for reimbursement and are not included in the amount listed in this Section 2.

3. **The Department Shall:**
Pay the Department's Share of Project Funding identified in Section 2, Paragraph a, to the Public Entity in a single lump sum payment after:
a. Receipt of a cover letter requesting funds;
b. Receipt of a Notice of Award and Notice to Proceed;
c. Receipt of Estimated Summary of Costs and Quantities;
d. Verification of available Local Government Road Funds and Public Entity's local matching funds identified in Section 2, Paragraph a; and
e. All required documents must include Department Project and Control Number.

4. **The Public Entity Shall:**
a. Act in the capacity of lead agency for the Project described in Section 1.
b. Submit an estimate of the Project, including work to be performed and cost to the District Engineer within thirty (30) calendar days of execution of this Agreement, or as otherwise agreed to in writing by the parties.
c. Be solely responsible for all proportional matching funds identified in Section 2. Certify that these matching funds have been appropriated, budgeted, and approved for expenditure prior to execution of this Agreement.
d. Pay all costs, and perform and supply or contract for all labor and material, for the purpose as described in Section 1 and the Project estimate approved by the District Engineer.
e. Procure and award any contract in accordance with applicable procurement law, rules, regulations and ordinances.
f. In accordance with project parameters, assume the lead planning and implementation role and sole responsibility for environmental, archaeological, utility clearances; railroad and Intelligent Transportation System (ITS) clearances; right-of-way acquisition; project development and design; and project construction and management.
g. Cause all designs and plans to be performed under the direct supervision of a Registered New Mexico Professional Engineer, when applicable, as approved by the Department.
h. Obtain all required written agreements or permits, as applicable, from all public and private entities.
i. Allow the Department to inspect the Project to confirm that the Project is constructed in accordance with the provisions of this Agreement. Disclosures of any failure to meet such requirements and standards as identified by the Department, will result in termination for default, including without limitation the Public Entity's costs for funding, labor, equipment and materials.
j. Complete the project within eighteen (18) months of approval of funding by the State Transportation Commission.
k. Within thirty (30) calendar days of completion, provide written certification that all work under this Agreement was performed in accordance with either the New Mexico Department of Transportation's Standard Specification, Current Edition; American Public Works Association (APWA) Specifications; Department approved Public Entity established Specifications; or Department Specifications established for Local Government Road Fund projects, by submitting the **Project Certification of Design, Construction,**

Docusign Envelope ID: CDEE0737-92AF-4858-A2B9-26593A7C953F

and Cost form, attached as **Exhibit B**.

l. Within thirty (30) calendar days of completion, furnish the Department an **AS BUILT Summary of Costs and Quantities** form, attached as **Exhibit C**. The report should reflect the total cost of the Project as stated in the **Project Certification of Design, Construction, and Cost** form.

m. Failure to provide the **Project Certification of Design, Construction, and Cost** form and an **AS BUILT Summary of Costs and Quantities** report within thirty (30) calendar days of Project completion is a material breach of this Agreement and Public Entity shall reimburse to the Department all funds disbursed in accordance with this Agreement.

n. Upon completion, maintain all Public Entity facilities that were constructed or reconstructed under this Agreement.

5. Both Parties Agree:

a. Upon termination of this Agreement any remaining property, materials, or equipment belonging to the Department will be accounted for and disposed of by the Public Entity as directed by the Department.

b. Any unexpended or unencumbered balance from the Local Government Road Fund appropriated for this Project reverts to the Department. These balances, if any, must be reimbursed to the Department within thirty (30) calendar days of project completion or expiration of this Agreement, whichever occurs first.

c. This Project is not being incorporated into the State Highway System and the Department is not assuming maintenance responsibility or liability.

d. Pursuant to NMSA 1978, Section 67-3-28.2, Local Government Road Funds granted under this provision cannot be used by the Public Entity to meet a required match under any other program.

e. As applicable for state-funded projects, the provisions of the Tribal/Local Public Agency (T/LPA) State Funding Handbook (Current Edition), and for projects with federal funds, the provisions of the Tribal/Local Public Agency (T/LPA) Federal Funding Handbook (Current Edition), are incorporated by reference and control the contractual rights and obligations of the parties unless in conflict with the specific terms expressed in this Agreement or any amendments.

6. Term.

This Agreement becomes effective upon signature of all Parties. The effective date is the date when the last party signed the Agreement on the signature page below. This Agreement terminates on **12/31/2025**. In the event an extension to the term is needed, the Public Entity shall provide through a duly authorized agent written notice along with detailed justification to the Department sixty (60) calendar days prior to the expiration date to ensure timely processing of an Amendment.

7. Termination.

a. If the Public Entity fails to comply with any provision of this Agreement, the Department may terminate this Agreement by providing thirty (30) calendar days written notice.

b. The Department may terminate this Agreement if the funds identified in Section 2 have not been contractually committed within one year from the effective date of this Agreement.

c. If sufficient appropriations and authorizations are not made, this Agreement will terminate immediately upon written notice of the Department to the Public Entity.

Docusign Envelope ID: CDEE0737-92AF-4858-A2B9-26593A7C953F

d. Neither party has any obligation after termination, except as stated in Sections 4, 5, and 16.

8. Third Party Beneficiary.

It is not intended by any of the provisions of this Agreement to create in the public or any member of the public a third party beneficiary or to authorize anyone not a party to the Agreement to maintain suit for wrongful death(s), bodily and/or personal injury(ies) to person(s), damage(s) to property(ies), and/or any other claim(s) whatsoever pursuant to the provisions of this Agreement.

9. Liability.

As between the Department and Public Entity, neither party shall be responsible for liability incurred as a result of the other party's acts or omissions in connection with this Agreement. Any liability incurred in connection with this Agreement is subject to the immunities and limitations of the New Mexico Tort Claims Act, NMSA 1978, Sections 41-4-1, *et seq.*, and other applicable law.

10. Contractors Insurance Requirements.

The Public Entity shall require contractors and subcontractors hired for the Project to have a general liability insurance policy, with limits of liability of at least $1,000,000 per occurrence. The Department is to be named as an additional insured on the contractors and subcontractor's policy and a certificate of insurance and endorsements listing the Department as an additional insured must be provided to the Department and must state that coverage provided under the policy is primary over any other valid insurance.

To the fullest extent permitted by law, the Public Entity shall require the contractor and subcontractors to defend, indemnify and hold harmless the Department from and against any liability, claims, damages, losses or expenses (including but not limited to attorney's fees, court costs, and the cost of appellate proceedings) arising out of or resulting from the negligence, act, error, or omission of the contractor and subcontractor in the performance of the Project, or anyone directly or indirectly employed by the contractor or anyone for whose acts they are liable in the performance of the Project.

11. Scope of Agreement.

This Agreement incorporates agreements, covenants, and understandings between the parties concerning the subject matter. All such covenants, agreements, and understandings have been merged into this Agreement. No prior agreement or understandings, verbal or otherwise, of the parties or their agents are valid or enforceable unless included in this Agreement.

12. Terms of this Agreement.

The terms of this Agreement are lawful. Performance of all duties and obligations must conform with and not contravene any state, local, or federal statutes, regulations, rules, or ordinances.

13. Legal Compliance.

The Public Entity shall comply with all applicable federal, state, and local laws, and Department regulations and policies in the performance of this Agreement, including, but not

Docusign Envelope ID: CDEE0737-92AF-4858-A2B9-26593A7C953F

limited to laws governing civil rights, equal opportunity compliance, environmental issues, workplace safety, employer-employee relations and all other laws governing operations of the workplace. The Public Entity shall include the requirements of this Section 13 in each contract and subcontract at all tiers.

14. Equal Opportunity Compliance.

The parties agree to abide by all federal and state laws and rules and regulations, and executive orders of the Governor of the State of New Mexico, pertaining to equal employment opportunity. In accordance with all such laws and rules and regulations, and executive orders of the Governor of the State of New Mexico, the parties agree to assure that no person in the United States will, on the grounds of race, color, national origin, ancestry, sex, sexual preference, age, disability, or other protected class, be excluded from employment with, or participation in, any program or activity performed under this Agreement. If the Public Entity is found to not comply with these requirements during the term of this Agreement, the parties agree to take appropriate steps to correct these deficiencies, subject to Section 7 above.

15. Appropriations and Authorizations.

The terms of this Agreement are contingent upon sufficient appropriations and authorizations being made by the governing board of the Public Entity, the Legislature of New Mexico, or the Congress of the United States if federal funds are involved, for performance of the Agreement. If sufficient appropriations and authorizations are not made by the Public Entity, Legislature of New Mexico, or the Congress of the United States if federal funds are involved, this Agreement will terminate upon written notice being given by one party to the other. The Department and Public Entity are expressly not committed to expenditure of any funds until such time as they are programmed, budgeted, encumbered, and approved for expenditure.

16. Accountability of Receipts and Disbursements.

There shall be strict accountability for all receipts and disbursements relating to this Agreement. The Public Entity shall maintain all records and documents relative to the Project for a minimum of five years after completion of the Project. The Public Entity shall furnish the Department and State Auditor, upon demand, any and all such records relevant to this Agreement. If documentation is insufficient to support an audit by customarily accepted accounting practices, the expense supported by such insufficient documentation must be reimbursed to the Department within thirty (30) calendar days. If an audit finding determines that specific funding was inappropriate or not related to the Project, the Public Entity shall reimburse that portion to the Department within thirty (30) calendar days of written notification.

17. Severability.

In the event that any portion of this Agreement is determined to be void, unconstitutional or otherwise unenforceable, the remainder of this Agreement will remain in full force and effect.

18. Applicable Law.

The laws of the State of New Mexico shall govern this Agreement, without giving effect to its choice of law provisions. Venue is proper in a New Mexico Court of competent jurisdiction in accordance with NMSA 1978, Section 38-3-1(G).

Docusign Envelope ID: CDEE0737-92AF-4858-A2B9-26593A7C953F

19. Amendment.

This Agreement may be altered, modified, or amended only by an instrument in writing executed by the parties.

The remainder of this page is intentionally left blank.

Docusign Envelope ID: CDEE0737-92AF-4858-A2B9-26593A7C953F

In witness whereof, each party is signing this Agreement on the date stated opposite that party's signature.

NEW MEXICO DEPARTMENT OF TRANSPORTATION

DocuSigned by:
By: Mallery Manzanares Date: 10/25/24
83F307B82C81449...
Cabinet Secretary or Designee

Approved as to form and legal sufficiency by the New Mexico Department of Transportation's Office of General Counsel

DocuSigned by:
By: Sundeyeet kaur Date: 10/23/24
CBDDF719FE734A2...
Assistant General Counsel

City of Santa Fe

By: John Blair Date: Oct 8, 2024
John Blair (Oct 8, 2024 11:50 MDT)
John Blair, City Manager

Attest: Date: Oct 8, 2024
Geralyn Cardenas, Interim City Clerk
XIV

Approved as to form:

Marcos Martinez
Marcos Martinez (Jul 25, 2024 13:53 MDT)
Marcos Martinez Date: Jul 25, 2024
Senior Assistant City Attorney

Approved for finance:

Emily K. Oster
Emily Oster, Finance Director Date: 10/01/2024

Docusign Envelope ID: CDEE0737-92AF-4858-A2B9-26593A7C953F

EXHIBIT A
PROJECT CERTIFICATION OF
DESIGN, CONSTRUCTION, AND COST

TO: New Mexico Department of Transportation
District _____ LGRF Coordinator

Cooperative Agreement No. _____ Control No. _____
Joint Powers Agreement No. _____ Control No. _____

Entity: _____

Scope of Work (Including Routes and Termini):

_____
_____
_____
_____
_____

I, the undersigned, in my capacity as _____ of _____ state that:

1. The design is in compliance with all state laws, rules, regulations, and local ordinances and was performed in accordance with the provisions set forth in this Agreement and in the Tribal/Local Public Agency State Funding Handbook (Current Edition);

2. Construction of the project was performed in accordance with standards and specifications set forth in:

_____
and completed on _____, 20____; and

3. That the total project cost of _____, with New Mexico Department of Transportation 75% share of _____ and the Public Entity share of _____ (as submitted in attached "As Built Summary of Costs and Quantities") is accurate, legitimate, and appropriate for the project.

_____ _____
Name Date

_____
Print Name

_____
Title

Docusign Envelope ID: CDEE0737-92AF-4858-A2B9-26593A7C953F

EXHIBIT B

AS BUILT SUMMARY
OF COSTS AND QUANTITIES
CONTRACT

ENTITY: _____ No.: _____ CN: _____

PROJECT No.: _____

TERMINI: _____

_____

SCOPE OF WORK: _____

_____

ITEM NO.	ITEM DESCRIPTION	UNIT	ESTIMATED QUANTITY	FINAL QUANTITY	UNIT COST	FINAL COST

Docusign Envelope ID: CDEE0737-92AF-4858-A2B9-26593A7C953F

CITY OF SANTA FE, NEW MEXICO

RESOLUTION NO. 2024-39

INTRODUCED BY:

Councilor Amanda Chavez

A RESOLUTION

ACCEPTING A GRANT FROM THE LOCAL GOVERNMENT ROAD FUND PROGRAM ADMINISTERED BY NEW MEXICO DEPARTMENT OF TRANSPORTATION AND ENTERING INTO COOPERATIVE AGREEMENT CONTROL NUMBER L500577.

WHEREAS, the City of Santa Fe ("City") and the New Mexico Department of Transportation ("NMDOT") wish to enter a cooperative grant agreement, control number L50077, under the Local Government Road Fund Program for a local road project, incorporated as Attachment A, the purpose of which is to make improvements to the Santa Fe Rail Trail intersections located at Paseo De Peralta, Second Street, West San Mateo Road, Siringo Road, and Rodeo road, and to include reconstruction and traffic signal improvements; and

WHEREAS, the NMDOT and City estimate the total cost of the project will be ninety-two thousand seven hundred thirty-seven dollars ($92,737), to be funded in proportional share by the parties hereto as follows:

1. NMDOT's share shall be seventy-five percent (75%) or sixty-nine thousand five hundred fifty-three dollars ($69,553); and.

Docusign Envelope ID: CDEE0737-92AF-4858-A2B9-26593A7C953F

2. The City's share shall be twenty-five percent (25%) or twenty-three thousand one hundred eighty-four dollars ($23,184).

WHEREAS, the agreement provides that the City shall pay all costs that exceed the total project cost of ninety-two thousand seven hundred and thirty-seven dollars ($92,737).

NOW, THEREFORE, BE IT RESOLVED BY THE GOVERNING BODY OF THE CITY OF SANTA FE that the fiscal year 2025 cooperative agreement, Project Control Number L500577, included as Attachment A, as part of a program administered under the Local Government Road Fund Program, for improvements to the Santa Fe Rail Trail intersections located at Paseo De Peralta, Second Street, West San Mateo Road, and Rodeo Road within the city of Santa Fe and Santa Fe County, and to include reconstruction and traffic signal improvements at these intersections, is hereby approved.

BE IT FURTHER RESOLVED that the project for the cooperative agreement is adopted and has a priority standing, as is established by Resolution No. 2022-18.

BE IT FURTHER RESOLVED that the cooperative agreement terminates on December 31, 2025, and the City incorporates all the agreements, covenants, and understandings between the parties hereto concerning the subject matter hereof, and all such covenants, agreements, and understandings have been merged into the written agreement.

BE IT FURTHER RESOLVED that the City Manager shall have the signature authority to bind the City to the terms and conditions of the cooperative agreement and the City's Complete Streets Capital Projects Manager has authority to request in writing and secure extensions to the Cooperative Agreement on behalf of the City in the manner set forth by the Cooperative Agreement.

PASSED, APPROVED, and ADOPTED this 25th day of September, 2024.

Alan Webber (Sep 30, 2024 17:17 MDT)

ALAN WEBBER, MAYOR

Docusign Envelope ID: CDEE0737-92AF-4858-A2B9-26593A7C953F

ATTEST:

GERALYN CARDENAS, INTERIM CITY CLERK

APPROVED AS TO FORM:

ERIN K. McSHERRY, CITY ATTORNEY

FY 25 - RAIL TRAIL INTERSECTION IMPROVEMENTS NMDOT L500577

Final Audit Report 2025-01-27

Created:	2025-01-27
By:	Halona Crowe (hcrowe@santafenm.gov)
Status:	Signed
Transaction ID:	CBJCHBCAABAA24BrIQKIX6j5kzs7ZE9JL1aS5nsI9zL5

"FY 25 - RAIL TRAIL INTERSECTION IMPROVEMENTS NMDOT L500577" History

Document created by Halona Crowe (hcrowe@santafenm.gov)
2025-01-27 - 3:15:54 PM GMT- IP address: 63.232.20.2

Document emailed to rawheeler@santafenm.gov for signature
2025-01-27 - 3:17:15 PM GMT

Email viewed by rawheeler@santafenm.gov
2025-01-27 - 4:29:12 PM GMT- IP address: 104.47.65.254

Signer rawheeler@santafenm.gov entered name at signing as Regina Wheeler
2025-01-27 - 4:30:15 PM GMT- IP address: 63.232.20.2

Document e-signed by Regina Wheeler (rawheeler@santafenm.gov)
Signature Date: 2025-01-27 - 4:30:17 PM GMT - Time Source: server- IP address: 63.232.20.2

Document emailed to ajhopkins@santafenm.gov ajhopkins@santafenm.gov (ajhopkins@santafenm.gov) for signature
2025-01-27 - 4:30:22 PM GMT

Email viewed by ajhopkins@santafenm.gov ajhopkins@santafenm.gov (ajhopkins@santafenm.gov)
2025-01-27 - 4:42:54 PM GMT- IP address: 104.47.65.254

Document e-signed by ajhopkins@santafenm.gov ajhopkins@santafenm.gov (ajhopkins@santafenm.gov)
Signature Date: 2025-01-27 - 4:43:41 PM GMT - Time Source: server- IP address: 63.232.20.2

Agreement completed.
2025-01-27 - 4:43:41 PM GMT

Powered by Adobe Acrobat Sign

City of Santa Fe, New Mexico

Memorandum

DATE: January 24, 2025

TO: Public Works and Utilities Committee
Finance Committee
Governing Body

VIA: Jesse Roach, Interim Public Utilities Director JR
Deborah Trujillo, Interim Environmental Services Division Director DT
Michael Dozier, Wastewater Division Director MD

FROM: Nancy Jimenez, PUD, Utility Billing Division Director NLJ

RE: BAR to Utility Billing and Customer Service Division for Temporary Professional Staffing

---

ITEM AND ISSUE:

The Utility Billing and Customer Service Division of the Public Utilities Department is requesting approval for a Budget Amendment Resolution (BAR) in the amount of $150,000.00 for temporary professional staffing needs.

BACKGROUND AND SUMMARY:

Public Utilities Department is understaffed and needs to meet immediate staffing needs.

FUNDING SOURCE:

Funding is available in the Public Utilities Cash Enterprise Funds.

REQUESTED ACTION:

Request approval of a BAR to increase budget in Org/Obj 5115501.510310.

ATTACHMENTS:

BAR

Log # *{Finance use only}*:	
Journal # *{Finance use only}*:	

City of Santa Fe, New Mexico
BUDGET AMENDMENT RESOLUTION (BAR)

DEPARTMENT / DIVISION NAME	DATE
PUD/Utility Billing Division	1/24/205

ITEM DESCRIPTION	ORG	OBJECT	PROJECT	INCREASE	DECREASE
EXPENDITURES				*{enter as positive #}*	*{enter as negative #}*
PU Admin/Service Contracts	5115501	510310		150,000	
REVENUES				*{enter as negative #}*	*{enter as positive #}*
				$ 150,000	$ -

JUSTIFICATION: *(use additional page if needed)*
--Attach supporting documentation/memo

Budget increase needed for temporary staffing needs

{Complete section below if BAR results in a net change to ANY Fund}	
Fund(s) Affected	Fund Balance Increase/(Decrease)
505	100,000
510	25,000
500	25,000
TOTAL:	**150,000**

Virginia Wolff for Nancy Jimenez — 1/24/2025
Prepared By *{print name}* — Date

Division Director Signature *{optional}* — Date

Jan 24, 2025
Department Director Signature — Date

{Use this form for Finance Committee/ City Council agenda items ONLY}

CITY COUNCIL APPROVAL

City Council Approval Date

Agenda Item #:

Andy Hopkins — Jan 27, 2025
Budget Officer — Date

Finance Director *{≤ $5,000}* — Date

City Manager *{≤ $60,000}* — Date

Signature: Nancy L. Jimenez
Nancy L. Jimenez (Jan 25, 2025 07:34 MST)

Email: nljimenez@santafenm.gov

Signature:

Email: mldozier@santafenm.gov

Signature:
DEBORA TRUJILLO (Jan 27, 2025 13:07 MST)

Email: dctrujillo@santafenm.gov

Temporary Staffing Memo and BAR 2025.xls

Final Audit Report 2025-01-27

Created:	2025-01-24
By:	Gina Wolff (vawolff@santafenm.gov)
Status:	Signed
Transaction ID:	CBJCHBCAABAAXdR_6d1S_w_A92i-B4g7fQqJ0wEpo1Zs

"Temporary Staffing Memo and BAR 2025.xls" History

Document created by Gina Wolff (vawolff@santafenm.gov)
2025-01-24 - 10:58:21 PM GMT- IP address: 63.232.20.2

Document emailed to Jesse Roach (jdroach@santafenm.gov) for signature
2025-01-24 - 11:01:06 PM GMT

Email viewed by Jesse Roach (jdroach@santafenm.gov)
2025-01-24 - 11:13:04 PM GMT- IP address: 104.47.64.254

Document e-signed by Jesse Roach (jdroach@santafenm.gov)
Signature Date: 2025-01-24 - 11:14:03 PM GMT - Time Source: server- IP address: 63.232.20.2

Document emailed to Nancy Jimenez (nljimenez@santafenm.gov) for signature
2025-01-24 - 11:14:04 PM GMT

Email viewed by Nancy Jimenez (nljimenez@santafenm.gov)
2025-01-25 - 2:33:20 PM GMT- IP address: 104.47.65.254

Signer Nancy Jimenez (nljimenez@santafenm.gov) entered name at signing as Nancy L. Jimenez
2025-01-25 - 2:34:10 PM GMT- IP address: 63.232.20.2

Document e-signed by Nancy L. Jimenez (nljimenez@santafenm.gov)
Signature Date: 2025-01-25 - 2:34:12 PM GMT - Time Source: server- IP address: 63.232.20.2

Document emailed to MICHAEL DOZIER (mldozier@santafenm.gov) for signature
2025-01-25 - 2:34:13 PM GMT

Email viewed by MICHAEL DOZIER (mldozier@santafenm.gov)
2025-01-25 - 2:37:56 PM GMT- IP address: 75.161.84.197

Document e-signed by MICHAEL DOZIER (mldozier@santafenm.gov)
Signature Date: 2025-01-25 - 2:39:06 PM GMT - Time Source: server- IP address: 75.161.84.197

Powered by Adobe Acrobat Sign

Document emailed to DEBORA TRUJILLO (dctrujillo@santafenm.gov) for signature

2025-01-25 - 2:39:08 PM GMT

Email viewed by DEBORA TRUJILLO (dctrujillo@santafenm.gov)

2025-01-27 - 8:06:38 PM GMT- IP address: 104.47.64.254

Document e-signed by DEBORA TRUJILLO (dctrujillo@santafenm.gov)

Signature Date: 2025-01-27 - 8:07:17 PM GMT - Time Source: server- IP address: 63.232.20.2

Document emailed to ajhopkins@santafenm.gov ajhopkins@santafenm.gov (ajhopkins@santafenm.gov) for signature

2025-01-27 - 8:07:19 PM GMT

Email viewed by ajhopkins@santafenm.gov ajhopkins@santafenm.gov (ajhopkins@santafenm.gov)

2025-01-27 - 11:18:32 PM GMT- IP address: 104.47.64.254

Document e-signed by ajhopkins@santafenm.gov ajhopkins@santafenm.gov (ajhopkins@santafenm.gov)

Signature Date: 2025-01-27 - 11:18:55 PM GMT - Time Source: server- IP address: 63.232.20.2

Agreement completed.

2025-01-27 - 11:18:55 PM GMT

City of Santa Fe, New Mexico
Memorandum

DATE: January 16, 2025

TO: Governing Body

VIA: Regina Wheeler, Public Works Director RW

FROM: Brian Moya, Fire Chief BM

ACTION:
Request Approval of a Budget Amendment Resolution (BAR) from available balances, including $1,100,000 from the Fire Impact Fees Fund (232), $500,000 from the Gross Receipts Tax Fund (216) and $150,000 from the Capital GRT Fund (365), for a Total Amount of $1,750,000 transferred to Facilities CIP/WIP Construction to Construct Equipment Storage and Training Facilities at Fire Station 5.

BACKGROUND:
The need for additional apparatus storage, including a temperature-controlled environment, is critical to accommodate Fire's growing fleet and ensure that equipment is properly maintained and readily accessible. The current storage space is insufficient, and expanding our storage capacity will enhance operational efficiency while protecting our apparatus from weather-related damage. The training space would address the pressing need due to growth within our department by providing a new classroom, decontamination station after fires, and storage areas for the Training and Health and Safety Divisions. Meeting these needs is essential to support our department's operational requirements.

FUNDING SOURCES:
Transfer from Impact Fees Fund 232, org/object 2322001/760320 ($1,100,000)
Transfer from GRT Fund 216, org/object 2160001/760320 ($500,000)
Transfer from Capital GRT Fund 365, org/object 3650433/760320 ($150,000)
Transfer to Facilities CIP Fund 320, org/object 3209980/572970 ($1,750,000)

ATTACHMENT:
BAR

Signature: BRIAN MOYA
BRIAN MOYA (Jan 23, 2025 15:15 MST)

Email: bjmoya@santafenm.gov

Signature: Regina Wheeler
Regina Wheeler (Jan 23, 2025 15:41 MST)

Email: rawheeler@santafenm.gov

Log # *{Finance use only}*:	
Journal # *{Finance use only}*:	

City of Santa Fe, New Mexico
BUDGET AMENDMENT RESOLUTION (BAR)

DEPARTMENT / DIVISION NAME	DATE
Fire Department	1/30/2025

ITEM DESCRIPTION	ORG	OBJECT	PROJECT	INCREASE	DECREASE
EXPENDITURES				*{enter as positive #}*	*{enter as negative #}*
WIP Construction	3209980	572970		1,750,000	
Facilities (1/2% Capital GRT Fund) / Capital Transfer to Facilities CIP Fund	3650433	760320		150,000	
Gross Receipts Tax Fund / Capital Transfer to Facilities CIP Fund	2160001	760320		500,000	
Fire Impact Fees Fund / Capital Transfer to Facilities CIP Fund	2322001	760320		1,100,000	
REVENUES				*{enter as negative #}*	*{enter as positive #}*
Facilities CIP Fund / Capital Transfer from 1/2% Capital GRT Fund	3209980	660365		(150,000)	
Facilities CIP Fund / Capital Transfer from Gross Receipts Tax Fund	3209980	660216		(500,000)	
Facilities CIP Fund / Capital Transfer from Fire Impact Fees Fund	3209980	660232		(1,100,000)	
				$ 1,750,000	$ -

JUSTIFICATION: *(use additional page if needed)*
--Attach supporting documentation/memo

Appropriations from available fund balances in the 1/2% Capial GRT Fund (365), the Gross Receipts Tax Fund (216) and the Impact Fees Fund (232) for the construction of equipment storage and training facilities at Fire Station 5A

[see attached memo]

{Complete section below if BAR results in a net change to ANY Fund}

Fund(s) Affected	Fund Balance Increase/(Decrease)
216	(500,000)
232	(1,100,000)
365	(150,000)
TOTAL:	**(1,750,000)**

Andy Hopkins — Prepared By *{print name}* — 1/30/2025 Date

{Use this form for Finance Committee/ City Council agenda items ONLY}

CITY COUNCIL APPROVAL

City Council Approval Date

Agenda Item #:

ALEXIS LOTERO (Feb 5, 2025 16:45 MST) — Budget Officer — Feb 5, 2025 Date

Division Director Signature *{optional}* — Date

N/A — Finance Director *{≤ $5,000}* — Date

Department Director Signature — Date

N/A — City Manager *{≤ $60,000}* — Date

City of Santa Fe, New Mexico
Memorandum

DATE: January 15, 2025

TO: Governing Body

VIA: Henri Hammond-Paul, Community Health and Safety Director HENRI HAMMOND-PAUL (Jan 23, 2025 14:21 MST)
Marcella Apodaca, Business Operations Manager *Marcella Apodaca*

FROM: Brian Williams, Director Office of Emergency Management BRIAN WILLIAMS

SUBJECT: One-Time Funding Requests for the Office of Emergency Management

---

ITEM AND ISSUE:
The Office of Emergency Management respectfully requests the following allocations of one-time funding for the Office of Emergency Management.

BACKGROUND AND SUMMARY:
The City of Santa Fe Office of Emergency Management identified the following priority projects for a one-time funding allocation

1. **Wildfire identification thermal camera installation at McClure Dam ($170,000)**
   One-time funding from available *100* Fund Balances. ORG/OBJ: 1002850/510300 (Professional Contracts)

   This funding would allow for the purchase and installation of a thermal video surveillance system at McClure dam with a viewshed of the lower extent of the Santa Fe Municipal Watershed. This will aid in early detection and triangulation of potential wildfire starts to support rapid decision making and resource allocation.

2. **Continuity of Operations and Distribution Management Planning ($70,000.00)**
   One-time funding from available *100* Fund Balances ORG/OBJ: 1002850/510300 (Professional Contracts)

   The majority of foundational citywide Emergency Management Plans, including the Hazard Mitigation Plan (2020), Emergency Operations Plan (2024), and Threat and Hazard Identification and Risk Assessment (2023) have been overhauled in recent years. A specific area within our planning cycle that needs to be addressed is to develop both a robust Continuity of Operations Plan, as well as a Distribution Management Plan. OEM intends to procure specialized contracted support to lead these unique planning efforts.

3. **Mobile Anti-Vehicle Ramming Barriers ($251,110.00)**
   One-time funding from available *365* Fund Balances ORG/OBJ: 1002850/570500 (Equipment and Machinery > $5,000)

   This funding would allow for the purchase of 16 rapidly deployable barriers, a trailer, and accessories to keep event goers safe at large events within city limits (Zozobra, Indian Market, etc.). City staff from OEM, SFPD, SFFD, and Parks have received multiple demonstrations of this product

and believe this to be a significant upgrade from our current road closure and barrier systems. Our current limited supply of equipment is manually intensive to deploy and move a single barrier, whereas a full trailer of this type of barrier system can be deployed by a single person in approximately 15 minutes.

ACTION REQUESTED:
The Office of Emergency Management and Safety respectfully requests your review and approval.

Log # *{Finance use only}*:	
Journal # *{Finance use only}*:	

City of Santa Fe, New Mexico
BUDGET AMENDMENT RESOLUTION (BAR)

DEPARTMENT / DIVISION NAME	DATE
Office of Emergency Management	1/30/2025

ITEM DESCRIPTION	ORG	OBJECT	PROJECT	INCREASE	DECREASE
EXPENDITURES				*{enter as positive #}*	*{enter as negative #}*
1) Professional Contracts	1002850	510300		170,000	
2) Professional Contracts	1002850	510300		70,000	
3) Equipment & Machinery > $5,000	1002850	570500		251,110	
3) 1/2% Capital GRT Fund / Operating Transfer to General Fund	3650142	750100		251,110	
REVENUES				*{enter as negative #}*	*{enter as positive #}*
3) Emergency Management (General Fund) / Operating Transfer from 1/2% Capital GRT Fund	1002850	650365		(251,110)	
				$ 491,110	$ -

JUSTIFICATION: *(use additional page if needed)*
--Attach supporting documentation/memo

Appropriations from available General Fund balance for: 1) purchase and installation of a thermal video surveillance system at McClure dam to allow monitoring of the lower Santa Fe watershed for wildfire starts; 2) development of a Continuity of Operations Plan for Emergency Management; and 3) purchase of 16 rapidly deployable anti-vehicle ramming barriers for the safety of participants at large City events {item 3) funded by available balance in the 1/2% Capital GRT Fund}

[see attached memo]

{Complete section below if BAR results in a net change to ANY Fund}

Fund(s) Affected	Fund Balance Increase/(Decrease)
100	(240,000)
365	(251,110)
TOTAL:	**(491,110)**

Andy Hopkins — 1/30/2025
Prepared By *{print name}* — Date

Division Director Signature *{optional}* — Date

Department Director Signature — Date

{Use this form for Finance Committee/ City Council agenda items ONLY}

CITY COUNCIL APPROVAL

City Council Approval Date

Agenda Item #:

ALEXIS LOTERO (Feb 5, 2025 16:44 MST)
Budget Officer — Feb 5, 2025 — Date

N/A
Finance Director *{≤ $5,000}* — Date

N/A
City Manager *{≤ $60,000}* — Date

City of Santa Fe, New Mexico
Memorandum

DATE: January 21, 2025

TO: Governing Body

VIA: Henri Hammond-Paul, Community Health and Safety Director HENRI HAMMOND-PAUL (Jan 23, 2025 16:08 MST)
Maria Sanchez-Tucker, Community Services Director Maria Tucker (Jan 23, 2025 16:00 MST)
Marcella Apodaca, Business Operations Manager Marcella Apodaca

FROM: Brian Stinett, Recreation Division Director Brian Stinett (Jan 23, 2025 14:29 MST)

SUBJECT: One-Time Funding Request for Recreation

ITEM AND ISSUE:
Community Services/Recreation Division respectfully requests your review and approval of one-time funding from available Fund Balance 365 for GCCC Cooling Tower Repair and/or Replacement.

BACKGROUND AND SUMMARY:
Community Services/Recreation Division was given notice that one-time funds were available for unfunded projects. We are requesting $140,000.00 for the repair, maintenance, and/or replacement of the two cooling towers at the GCCC. The GCCC cooling towers are in critical condition and are original to the building (1999). The cooling tower media is in disrepair and needs to be replaced or maintained. Cooling Tower one is engineered to work with the original compressor skid which is also original to the building. If parts and replacement implements are available, then refurbishing of tower one is viable, however, due to their original age, it is likely that parts are unavailable, and a full replacement will be needed. Cooling Tower two works with cooling compressor skid 2 which was replaced (2020). Skid two is a screw compressor system, that requires a higher output of water to effectively cool the subfloor glycol. Cooling tower two is not engineered to match with skid two and most likely needs a full replacement.

ACTION REQUESTED:
Community Services/Recreation Division respectfully requests the approval of funds for GCCC Cooling Tower Repair and/or Replacement.

FUNDING SOURCE: FY25 Mid-Year Funding Allocation from Fund 365

Fund Name/Number: GCCOMCTR/550
Munis Org Name/Number: GCC IceOps/5500265
Munis Obj Name/Number: Remodeling & Replacement/572500
Amount: $140,000.00

ATTCHMENTS:
BAR

Log # *{Finance use only}*:	
Journal # *{Finance use only}*:	

City of Santa Fe, New Mexico
BUDGET AMENDMENT RESOLUTION (BAR)

DEPARTMENT / DIVISION NAME	DATE
Community Services / Recreation	1/30/2025

ITEM DESCRIPTION	ORG	OBJECT	PROJECT	INCREASE	DECREASE
EXPENDITURES				*{enter as positive #}*	*{enter as negative #}*
Remodeling & Replacement	5500265	520300		140,000	
1/2% Capital GRT Fund / Operating Transfer to GCCC Fund	3650142	750550		140,000	
REVENUES				*{enter as negative #}*	*{enter as positive #}*
GCCC-Ice Arena / Operating Transfer from 1/2% Capital GRT Fund	5500265	650365		(140,000)	
				$ 140,000	$ -

JUSTIFICATION: *(use additional page if needed)*
--Attach supporting documentation/memo

Appropriation from available 1/2% Capital GRT Fund balance for repair and/or replacement of the GCCC Ice Arena cooling tower

[see attached memo]

{Complete section below if BAR results in a net change to ANY Fund}

Fund(s) Affected	Fund Balance Increase/(Decrease)
365	(140,000)
TOTAL:	**(140,000)**

Andy Hopkins — 1/30/2025
Prepared By *{print name}* — Date

Division Director Signature *{optional}* — Date

Department Director Signature — Date

{Use this form for Finance Committee/ City Council agenda items ONLY}

CITY COUNCIL APPROVAL

City Council Approval Date

Agenda Item #:

ALEXIS LOTERO (Feb 5, 2025 16:40 MST) — Feb 5, 2025
Budget Officer — Date

N/A
Finance Director *{≤ $5,000}* — Date

N/A
City Manager *{≤ $60,000}* — Date

City of Santa Fe, New Mexico
Memorandum

DATE: January 21, 2025

TO: Governing Body

VIA: Henri Hammond-Paul, Community Health and Safety Director HENRI HAMMOND-PAUL (Jan 23, 2025 17:13 MST)
Maria Sanchez-Tucker, Community Services Director Maria Tucker (Jan 23, 2025 16:31 MST)
Marcella Apodaca, Business Operations Manager Marcella Apodaca

FROM: Brian Stinett, Recreation Division Director Brian Stinett (Jan 23, 2025 16:28 MST)

SUBJECT: One-Time Funding Request for Recreation

ITEM AND ISSUE:
Community Services/Recreation Division respectfully requests your review and approval of one-time funding from available Fund Balance 365 for Therapy Pool Deck Drain Repair and/or Replacement.

BACKGROUND AND SUMMARY:
Community Services/Recreation Division was given notice that one-time funds were available for unfunded projects. We are requesting $70,000, for pool deck drain repair and/or replacement. The deck drains in the therapy pool are original to the facility (1999). Concrete shifting and movement have either collapsed or shifted in areas that cause safety concerns. Our intention is to repair the drains, and/or replace sections where they are in disrepair.

ACTION REQUESTED:
Community Services/Recreation Division respectfully requests the approval of funds for Therapy Pool Deck Drain Repair and/or Replacement.

FUNDING SOURCE: FY25 Mid-Year Funding Allocation from Fund 365

Fund Name/Number: GCCCOMCTR/550
Munis Org Name/Number: GCC NatOps/5500264
Munis Obj Name/Number: Rep and Maint Build/Struct/520100
Amount: $70,000.00

ATTCHMENTS:
BAR

Log # *{Finance use only}*:	
Journal # *{Finance use only}*:	

City of Santa Fe, New Mexico
BUDGET AMENDMENT RESOLUTION (BAR)

DEPARTMENT / DIVISION NAME	DATE
Community Services / Recreation	1/30/2025

ITEM DESCRIPTION	ORG	OBJECT	PROJECT	INCREASE	DECREASE
EXPENDITURES				*{enter as positive #}*	*{enter as negative #}*
Repair & Maintenance - Buildings & Structures	5500264	520100		70,000	
1/2% Capital GRT Fund / Operating Transfer to GCCC Fund	3650142	750550		70,000	
REVENUES				*{enter as negative #}*	*{enter as positive #}*
GCCC-Natatorium / Operating Transfer from 1/2% Capital GRT Fund	5500264	650365		(70,000)	
				$ 70,000	$ -

JUSTIFICATION: *(use additional page if needed)*
--Attach supporting documentation/memo

Appropriation from available 1/2% Capital GRT Fund balance for repairs to the GCCC Natatorium Therapy Pool Deck Drains

[see attached memo]

{Complete section below if BAR results in a net change to ANY Fund}

Fund(s) Affected	Fund Balance Increase/(Decrease)
365	(70,000)
TOTAL:	**(70,000)**

Andy Hopkins — Prepared By *{print name}* — 1/30/2025 Date

Division Director Signature *{optional}* — Date

Department Director Signature — Date

{Use this form for Finance Committee/ City Council agenda items ONLY}

CITY COUNCIL APPROVAL

City Council Approval Date

Agenda Item #:

ALEXIS LOTERO (Feb 10, 2025 14:48 MST) — Budget Officer — Feb 10, 2025 Date

N/A — Finance Director *{≤ $5,000}* — Date

N/A — City Manager *{≤ $60,000}* — Date

City of Santa Fe, New Mexico
Memorandum

DATE: January 21, 2025

TO: Governing Body

VIA: Henri Hammond-Paul, Community Health and Safety Director HENRI HAMMOND-PAUL (Jan 23, 2025 16:08 MST)
Maria Sanchez-Tucker, Community Services Director Maria Tucker (Jan 23, 2025 15:59 MST)
Marcella Apodaca, Business Operations Manager Marcella Apodaca

FROM: Brian Stinett, Recreation Division Director Brian Stinett (Jan 23, 2025 14:48 MST)

SUBJECT: One-Time Funding Request for Recreation

ITEM AND ISSUE:
Community Services/Recreation Division respectfully requests your review and approval of one-time funding from available Fund Balance 365 for GCCC Gymnasium Floor Maintenance and Refinishing.

BACKGROUND AND SUMMARY:
Community Services/Recreation Division was given notice that one-time funds were available for unfunded projects. We are requesting $70,000 for floor maintenance and refinishing in the GCCC gymnasium. The floor finish was last completed in 2014. Usable lifespan of a gym finish should be 7-10 years. However, the high usage of daily programming from 6:00 am -8:00 pm daily has put the condition floor of the gym well past its usable finish. In 2024 Recreation staff completed refinishing of court 3. Therefore, Court 1 and 2 are needing to be refinished.

ACTION REQUESTED:
Community Services/Recreation Division respectfully requests the approval of funds for GCCC Gymnasium Floor Maintenance and Refinishing.

FUNDING SOURCE: FY25 Mid-Year Funding Allocation from Fund 365

Fund Name/Number: GCCCOMCTR/550
Munis Org Name/Number: GCC FclOps/5500262
Munis Obj Name/Number: Remodeling & Replacement/572500
Amount: $70,000.00

ATTCHMENTS:
BAR

Log # *{Finance use only}*:	
Journal # *{Finance use only}*:	

City of Santa Fe, New Mexico
BUDGET AMENDMENT RESOLUTION (BAR)

DEPARTMENT / DIVISION NAME	DATE
Community Services / Recreation	1/30/2025

ITEM DESCRIPTION	ORG	OBJECT	PROJECT	INCREASE	DECREASE
EXPENDITURES				*{enter as positive #}*	*{enter as negative #}*
Remodeling & Replacement	5500262	520100		70,000	
1/2% Capital GRT Fund / Operating Transfer to GCCC Fund	3650142	750550		70,000	
REVENUES				*{enter as negative #}*	*{enter as positive #}*
GCCC-Facility Operations / Operating Transfer from 1/2% Capital GRT Fund	5500262	650365		(70,000)	
JUSTIFICATION: *(use additional page if needed)* *--Attach supporting documentation/memo*				$ 70,000	$ -

Appropriation from available 1/2% Capital GRT Fund balance for maintenance and refinishing of the GCCC Gymnasium floor

[see attached memo]

{Complete section below if BAR results in a net change to ANY Fund}	
Fund(s) Affected	Fund Balance Increase/(Decrease)
365	(70,000)
TOTAL:	**(70,000)**

Andy Hopkins — Prepared By *{print name}* — 1/30/2025 Date

Division Director Signature *{optional}* — Date

Department Director Signature — Date

{Use this form for Finance Committee/ City Council agenda items ONLY}

CITY COUNCIL APPROVAL

City Council Approval Date

Agenda Item #:

ALEXIS LOTERO (Feb 10, 2025 14:49 MST) — Budget Officer — Feb 10, 2025 Date

N/A — Finance Director *{≤ $5,000}* — Date

N/A — City Manager *{≤ $60,000}* — Date

CITY OF SANTA FE

Date: January 16, 2025

To: Governing Body

Via: Regina Wheeler, Public Works Department Director RW (Jan 19, 2025 18:00 MST)
Brian Stinett, Recreation Division Director Brian Stinett (Jan 17, 2025 15:12 MST)

From: Sam Burnett, Facilities Division Director JOHN BURNETT (Jan 17, 2025 14:48 MST)

Subject: Genoveva Chavez Stucco Replacement – One Time funding

---

ACTION:
Request for Approval of a Budget Amendment Resolution (BAR) in the Total Amount of $1,500,000 in One Time Funding From Fund 216 Gross Receipts Tax for New Stucco on the Genoveva Chavez Community Center. (Sam Burnett, Facilities Division Director, jsburnett@santafenm.gov)

BACKGROUND AND SUMMARY:
We are requesting $1,500,000 for the replacement of the Genoveva Chavez Community Center (GC3) stucco. The Facilities Asset Database indicates that the GC3's stucco is original to the building (1999) and has exceeded its useful life. This stucco has been identified as a "Critical Condition" asset for close to a decade and is in dire need of replacement. The current condition of this stucco puts the building at risk of water intrusion and damage as well as reduces the building's overall operational efficiency. Further delays to this replacement risk damage to the existing stucco and building that would lead to increased costs.

FUNDING SOURCE: FY 25 Mid-Year Funding Allocation from Gross Receipts Tax Fund 216
Fund Name/Number: Facilities/320
Munis Org Name/Number: Facility/3209980
Munis Object Name/Number: WIP Construction/572970
Project ID: FMD2532011

ATTACHMENTS:
Budget Amendment Resolution (BAR)

Log # *{Finance use only}*:	
Journal # *{Finance use only}*:	

City of Santa Fe, New Mexico
BUDGET AMENDMENT RESOLUTION (BAR)

DEPARTMENT / DIVISION NAME	DATE
Public Works / Facilities Division	2/6/2025

ITEM DESCRIPTION	ORG	OBJECT	PROJECT	INCREASE	DECREASE
EXPENDITURES				*{enter as positive #}*	*{enter as negative #}*
WIP Construction	3209980	572970	FMD2532011	1,500,000	
Gross Receipts Tax Fund / Capital Transfer to Facilities CIP Fund	2160001	760320		1,500,000	
REVENUES				*{enter as negative #}*	*{enter as positive #}*
Facilities CIP Fund / Capital Transfer from Gross Receipts Tax Fund	3209980	660216		(1,500,000)	
				$ 1,500,000	$ -

JUSTIFICATION: *(use additional page if needed)*
--Attach supporting documentation/memo

Appropriation from available Gross Receipts Tax Fund balance for replacement of the stucco at the Genoveva Chavez Community Center

[see attached memo]

{Complete section below if BAR results in a net change to ANY Fund}

Fund(s) Affected	Fund Balance Increase/(Decrease)
216	(1,500,000)
TOTAL:	**(1,500,000)**

Andy Hopkins — Prepared By *{print name}* — 2/6/2025 Date

{Use this form for Finance Committee/ City Council agenda items ONLY}

CITY COUNCIL APPROVAL

City Council Approval Date

Agenda Item #:

ALEXIS LOTERO (Feb 11, 2025 10:43 MST) — Budget Officer — Feb 11, 2025 Date

Division Director Signature *{optional}* — Date

N/A — Finance Director *{≤ $5,000}* — Date

Department Director Signature — Date

N/A — City Manager *{≤ $60,000}* — Date

CITY OF SANTA FE

Date: January 16, 2025

To: Governing Body

Via: Regina Wheeler (Jan 19, 2025 17:57 MST)
Regina Wheeler, Public Works Department Director

From: Jennifer Morrow, Complete Streets Division Director Jennifer Morrow (Jan 17, 2025 16:20 MST)

ACTION:
Request Approval of a Budget Amendment Resolution (BAR) to Allocate One-Time Funding from 365 Capital GRT Fund in the Total Amount of $550,000 to FY25 Complete Streets Vehicles Budget for a Replacement Vactor Truck. (Jennifer Morrow, Complete Streets Division Director; jlmorrow@santafenm.gov)

BACKGROUND AND SUMMARY:
Funding will allocate $550,000 to purchase of a new vactor truck for Complete Streets to replace a 2003 year model unit that is beyond useful life. The vactor truck is essential equipment to maintain storm water drains and culverts along City maintained streets. This one-time funding will support Complete Streets to consistently maintain roadway drainage infrastructure to ensure safety and protect public and private property.

FUNDING SOURCE: FY25 Mid-Year Funding Allocation from Capital GRT Fund 365
Fund Name/Number: GENFUND / 100
Munis Org Name/Number: STR ADMIN /1000471
Munis Expenditure Object Name/Number: Vehicles >1.5 Tons / 571000

ATTACHMENTS:
BAR

Log # *{Finance use only}*:	
Journal # *{Finance use only}*:	

City of Santa Fe, New Mexico
BUDGET AMENDMENT RESOLUTION (BAR)

DEPARTMENT / DIVISION NAME	DATE
Public Works / Complete Streets Division	2/6/2025

ITEM DESCRIPTION	ORG	OBJECT	PROJECT	INCREASE	DECREASE
EXPENDITURES				*{enter as positive #}*	*{enter as negative #}*
Vehicles > 1.5 Tons	1000471	571000		550,000	
Streets (1/2% Capital GRT Fund) / Transfer to Streets (General Fund)	3650414	750100		550,000	
REVENUES				*{enter as negative #}*	*{enter as positive #}*
Streets (General Fund) / Transfer from Streets (1/2% Capital GRT Fund)	1000471	650365		(550,000)	
				$ 550,000	$ -

JUSTIFICATION: *(use additional page if needed)*
--Attach supporting documentation/memo

Appropriation from available 1/2% Capital GRT Fund balance for replacement of a Vactor truck used in maintaining storm water drains and culverts along City-maintained streets

[see attached memo]

{Complete section below if BAR results in a net change to ANY Fund}

Fund(s) Affected	Fund Balance Increase/(Decrease)
365	(550,000)
TOTAL:	**(550,000)**

Andy Hopkins — Prepared By *{print name}* — 2/6/2025 Date

{Use this form for Finance Committee/ City Council agenda items ONLY}

ALEXIS LOTERO (Feb 11, 2025 10:52 MST) — Budget Officer — Feb 11, 2025 Date

CITY COUNCIL APPROVAL

City Council Approval Date

Agenda Item #:

Division Director Signature *{optional}* — Date

N/A — Finance Director *{≤ $5,000}* — Date

Department Director Signature — Date

N/A — City Manager *{≤ $60,000}* — Date

CITY OF SANTA FE

Date: January 16, 2025

To: Governing Body

Via: Regina Wheeler, Public Works Department Director RW (Jan 19, 2025 18:00 MST)
Maria Tucker, Community Services Division Director Maria Tucker (Jan 17, 2025 14:59 MST)

From: Sam Burnett, Facilities Division Director JOHN BURNETT (Jan 17, 2025 14:46 MST)

Subject: Library ADA and Parking Improvements – One Time funding

---

ACTION:
Request for Approval of a Budget Amendment Resolution (BAR) in the Total Amount of $400,000 in One Time Funding From Fund 365 Capital GRT for Infrastructure Available Balance for ADA Sidewalk and Parking Lot Repairs at Southside and LaFarge Libraries. (Sam Burnett, Facilities Division Director; jsburnett@santafenm.gov)

BACKGROUND AND SUMMARY:
Accessible approach and entrance is a Priority Level 1 under the ADA Compliance Requirements. The path of travel at each library contains abrupt vertical edges and/ or unsafe variations. A number of repairs are required at both Southside and LaFarge Libraries for compliance.

At the Southside Library, $300,000 will fund repairs to walkways, ramps and parking lot resurfacing and striping to ensure accessibility to the front entrance from the parking lot and the adjacent bus stop.

At LaFarge, $100,000 will fund parking lot resurfacing and restriping.

FUNDING SOURCE: FY 25 Mid-Year Funding Allocation from Capital GRT Fund 365
Fund Name/Number: Facilities/320
Munis Org Name/Number: FacilityCIP/3209980
Munis Object Name/Number: WIP Construction/572970
Project Ledger: FMD2532012

ATTACHMENTS:
BAR

Log # *{Finance use only}*:	
Journal # *{Finance use only}*:	

City of Santa Fe, New Mexico
BUDGET AMENDMENT RESOLUTION (BAR)

DEPARTMENT / DIVISION NAME	DATE
Public Works / Facilities Division	2/6/2025

ITEM DESCRIPTION	ORG	OBJECT	PROJECT	INCREASE	DECREASE
EXPENDITURES				*{enter as positive #}*	*{enter as negative #}*
WIP Construction	3209980	572970	FMD2532012	400,000	
Facilities (1/2% Capital GRT Fund) / Capital Transfer to Facilities CIP Fund	3650432	760320		400,000	
REVENUES				*{enter as negative #}*	*{enter as positive #}*
Facilities CIP Fund / Capital Transfer from Facilities(1/2% Capital GRT Fund)	3209980	660365		(400,000)	
				$ 400,000	$ -

JUSTIFICATION: *(use additional page if needed)*
--Attach supporting documentation/memo

Appropriation from available 1/2% Capital GRT Fund balance for parking lot repairs and Americans with Disabilities Act (ADA)-required repairs at the Southside and LaFarge Libraries

[see attached memo]

{Complete section below if BAR results in a net change to ANY Fund}

Fund(s) Affected	Fund Balance Increase/(Decrease)
365	(400,000)
TOTAL:	**(400,000)**

Andy Hopkins — Prepared By *{print name}* — 2/6/2025 Date

Division Director Signature *{optional}* — Date

Department Director Signature — Date

{Use this form for Finance Committee/ City Council agenda items ONLY}

CITY COUNCIL APPROVAL

City Council Approval Date

Agenda Item #:

ALEXIS LOTERO (Feb 11, 2025 10:54 MST) — Budget Officer — Feb 11, 2025 Date

N/A — Finance Director *{≤ $5,000}* — Date

N/A — City Manager *{≤ $60,000}* — Date

CITY OF SANTA FE

Date: January 16, 2025

To: Governing Body

Via: Regina Wheeler, Public Works Department Director RW (Jan 19, 2025 18:01 MST)
Randy Randall, Interim City Manager Randy Randall (Jan 19, 2025 23:38 MST)

From: Sam Burnett, Facilities Division Director JOHN BURNETT (Jan 17, 2025 14:47 MST)

Subject: City Hall / Convention Center Bell Tower Elevator Repair – One Time funding

---

ACTION:
Request for Approval of a Budget Amendment Resolution (BAR) in the Total Amount of $200,000 in One Time Funding From Available 365 GRT Capital Fund for Infrastructure to Repair the Bell Tower Elevators between City Hall and the Convention Center. (Sam Burnett, Facilities Division Director, jsburnett@santafenm.gov)

BACKGROUND AND SUMMARY:
We are requesting $200,000 for repairs required to restore service to the City Hall / Convention Center Bell Tower elevators. These elevators have been damaged numerous times by water intrusion into the elevator shaft. This work is likely to include Bell Tower roof repairs, modifications to the walkways leading to the elevators, improvements to grading and drainage in the area, and finally repairs to the damaged elevator electrical equipment.

FUNDING SOURCE: FY 25 Mid-Year Funding Allocation from Capital GRT Fund 365
Fund Name/Number: Facilities/320
Munis Org Name/Number: Facility/3209980
Munis Object Name/Number: WIP Construction/572970
Project ID: FMD2532015

ATTACHMENTS:
Budget Amendment Resolution (BAR)

Log # *{Finance use only}*:	
Journal # *{Finance use only}*:	

City of Santa Fe, New Mexico
BUDGET AMENDMENT RESOLUTION (BAR)

DEPARTMENT / DIVISION NAME	DATE
Public Works / Facilities Division	2/6/2025

ITEM DESCRIPTION	ORG	OBJECT	PROJECT	INCREASE	DECREASE
EXPENDITURES				*{enter as positive #}*	*{enter as negative #}*
WIP Construction	3209980	572970	FMD2532015	200,000	
Facilities (1/2% Capital GRT Fund) / Capital Transfer to Facilities CIP Fund	3650432	760320		200,000	
REVENUES				*{enter as negative #}*	*{enter as positive #}*
Facilities CIP Fund / Capital Transfer from Facilities(1/2% Capital GRT Fund)	3209980	660365		(200,000)	
				$ 200,000	$ -

JUSTIFICATION: *(use additional page if needed)*
--Attach supporting documentation/memo

Appropriation from available 1/2% Capital GRT Fund balance for repairs to the Convention Center Bell Tower elevators

that have been damaged by water intrusion into the elevator shaft

[see attached memo]

{Complete section below if BAR results in a net change to ANY Fund}

Fund(s) Affected	Fund Balance Increase/(Decrease)
365	(200,000)
TOTAL:	**(200,000)**

Andy Hopkins — Prepared By *{print name}* — 2/6/2025 Date

{Use this form for Finance Committee/ City Council agenda items ONLY}

ALEXIS LOTERO (Feb 11, 2025 10:57 MST) — Budget Officer — Feb 11, 2025 Date

CITY COUNCIL APPROVAL

Division Director Signature *{optional}* — Date

City Council Approval Date

N/A — Finance Director *{≤ $5,000}* — Date

Department Director Signature — Date

Agenda Item #:

N/A — City Manager *{≤ $60,000}* — Date

CITY OF SANTA FE

Date: January 14, 2025

To: Governing Body

Via: Regina Wheeler (Jan 17, 2025 11:36 MST)
Regina Wheeler, Public Works Department Director

From: Melissa McDonald, Parks and Open Space Division Director MMc

---

ACTION:
Request Approval of a Budget Amendment Resolution (BAR) to Allocate One-Time Funding from Capital GRT Fund 365 in the Amount of $230,000 to FY25 CIP WIP Construction for West Alameda Culvert Improvements and $780,000 to Parks and Open Space Equipment Replacement.
(Melissa McDonald, Parks and Open Space Division Director; mamcdonald@santafenm.gov)

BACKGROUND AND SUMMARY:
Funding of $250,000 is requested for improvements to the West Alameda Culvert between Siler Road and Nix Lane. During heavy rains in 2024, erosion occurred indicating a need for enhancing channel protection. Construction issues related to the erosion will be addressed under warranty and new design and improvement costs will be shared by stormwater and these one-time funds. The project includes securing a maintenance easement through private property to facilitate City access to maintain the culvert. Design is underway and construction expected to complete in 2025. Cost are based on engineers' estimates with refined estimates to be developed as part of the design work.

Over the past three years, the Parks and Open Space Division has identified $1.5 million in necessary equipment replacements to address aging and obsolete assets. This $780,000 funding request prioritizes essential purchases, including a water truck, work trucks, tractors, and trailers, to enhance safety, maintain service levels, and care for park landscapes. Investing in these items will help the division meet current demands and preserve public spaces for the community's benefit.

FUNDING SOURCE: FY25 Mid-Year Funding Allocation from Capital GRT / Fund 365

Project Ledger: EPM2323103
Fund Name/Number: 365 / ½ Per GRT
Munis Org Name/Number: Rdwys&Drng / 3650414
Munis Expenditure Object Name/Number: WIP Construction /572970

Fund Name/Number: GENFUND / 100
Munis Org Name/Number: PTW ADMIN / 1004150
Munis Expenditure Object Name/Number: Inventory Exempt / 572400 - $20,000
Munis Expenditure Object Name/Number: Equipment & Machinery / 570500 - $210,000
Munis Expenditure Object Name/Number: Vehicles / 570950 - $550,000

ATTACHMENTS:
BAR

Log # *{Finance use only}*:	
Journal # *{Finance use only}*:	

City of Santa Fe, New Mexico
BUDGET AMENDMENT RESOLUTION (BAR)

DEPARTMENT / DIVISION NAME	DATE
Public Works / Parks Division	2/6/2025

ITEM DESCRIPTION	ORG	OBJECT	PROJECT	INCREASE	DECREASE
EXPENDITURES				*{enter as positive #}*	*{enter as negative #}*
1) WIP Construction	3650414	572970		230,000	
2) Equipment < $5,000	1004150	572400		20,000	
2) Equipment & Machinery > $5,000	1004150	570500		210,000	
2) Vehicles < 1.5 Tons	1004150	570950		550,000	
2) Parks (1/2% Capital GRT Fund) / Transfer to Parks (General Fund)	3654150	750100		780,000	
REVENUES				*{enter as negative #}*	*{enter as positive #}*
2) Parks (General Fund) / Transfer from Parks (1/2% Capital GRT Fund)	1004150	650365		(780,000)	
				$ 1,010,000	$ -

JUSTIFICATION: *(use additional page if needed)*
--Attach supporting documentation/memo

Appropriation from available 1/2% Capital GRT Fund balance for: 1) improvements to the W. Alameda culvert between Siler Road and Nix Lane; and 2) various equipment/vehicle replacements to address issues related to aging and obsolete assets, including a water truck, work trucks, tractors and trailers

[see attached memo]

{Complete section below if BAR results in a net change to ANY Fund}

Fund(s) Affected	Fund Balance Increase/(Decrease)
365	(1,010,000)
TOTAL:	**(1,010,000)**

Andy Hopkins — Prepared By *{print name}* — 2/6/2025 Date

{Use this form for Finance Committee/ City Council agenda items ONLY}

CITY COUNCIL APPROVAL

City Council Approval Date

Agenda Item #:

ALEXIS LOTERO (Feb 11, 2025 10:59 MST) — Budget Officer — Feb 11, 2025 Date

Division Director Signature *{optional}* — Date

N/A — Finance Director *{≤ $5,000}* — Date

Department Director Signature — Date

N/A — City Manager *{≤ $60,000}* — Date

CITY OF SANTA FE

Date: January 14, 2025

To: Governing Body

Via: Regina Wheeler
Regina Wheeler (Jan 17, 2025 11:36 MST)
Regina Wheeler, Public Works Department Director

From: Melissa McDonald, Parks and Open Space Division Director MMc
MMc

ACTION:
Request Approval of a Budget Amendment Resolution (BAR) to Allocate One-Time Funding from Available Gross Receipts Tax Fund 216 Balance in the Total Amount of $270,000 to FY25 Parks and Open Space Service Contracts to Enhance Weed Control and Median Maintenance. (Melissa McDonald, Parks and Open Space Division Director; mamcdonald@santafenm.gov)

BACKGROUND AND SUMMARY:
Funding is being allocated $140,000 to enhance weed control and $130,000 to increase median maintenance. This one-time funding will enable the Parks and Open Space Division to address priority areas, improve service efficiency, and ensure public spaces and medians remain inviting and well-maintained. These enhancements are critical to meeting community expectations this fiscal year.

FUNDING SOURCE: FY25 Mid-Year Funding Allocation from Gross Receipts Tax Fund
Fund Name/Number: GENFUND / 100
Munis Org Name/Number: PTW ADMIN / 1004150
Munis Expenditure Object Name/Number: Service Contracts / 510310

ATTACHMENTS:
BAR

Log # *{Finance use only}*:	
Journal # *{Finance use only}*:	

City of Santa Fe, New Mexico
BUDGET AMENDMENT RESOLUTION (BAR)

DEPARTMENT / DIVISION NAME	DATE
Public Works / Parks Division	2/6/2025

ITEM DESCRIPTION	ORG	OBJECT	PROJECT	INCREASE	DECREASE
EXPENDITURES				*{enter as positive #}*	*{enter as negative #}*
Service Contracts	1004150	510310		270,000	
Gross Receipts Tax Fund / Transfer to Parks (General Fund)	2160001	750100		270,000	
REVENUES				*{enter as negative #}*	*{enter as positive #}*
Parks (General Fund) / Transfer from Gross Receipts Tax Fund	1004150	650216		(270,000)	
				$ 270,000	$ -

JUSTIFICATION: *(use additional page if needed)*
--Attach supporting documentation/memo

Appropriation from available Gross Receipts Tax Fund balance for enhanced weed control and medians maintenance

[see attached memo]

{Complete section below if BAR results in a net change to ANY Fund}

Fund(s) Affected	Fund Balance Increase/(Decrease)
216	(270,000)
TOTAL:	**(270,000)**

Andy Hopkins — 2/6/2025
Prepared By *{print name}* — Date

Division Director Signature *{optional}* — Date

Department Director Signature — Date

{Use this form for Finance Committee/ City Council agenda items ONLY}

CITY COUNCIL APPROVAL

City Council Approval Date

Agenda Item #:

ALEXIS LOTERO (Feb 11, 2025 11:17 MST) — Feb 11, 2025
Budget Officer — Date

N/A
Finance Director *{≤ $5,000}* — Date

N/A
City Manager *{≤ $60,000}* — Date

CITY OF SANTA FE

Date: January 21, 2025

To: Governing Body

From: Regina Wheeler, Public Works Director Regina Wheeler (Jan 21, 2025 12:35 MST)

ACTION:
Request for Approval of a Budget Amendment Resolution (BAR) to Allocate One-Time Funding From Available GRT Fund 216 Balance For Contractually Required Fiscal Agent Fees in the Total Amount of $120,000 to Public Works Administration Service Contracts. (Regina Wheeler, Public Works Director; rawheeler@santafenm.gov)

BACKGROUND AND SUMMARY:
The New Mexico Department of Finance and Administration (DFA) took the position that it required the City to engage a fiscal agent in order to utilize State Capital appropriations. The City entered into a intergovernmental services agreement with the North Central New Mexico Economic Development District (NCNMEDD) to meet the State's mandate. NCNMEDD fee for these services is 1% of the amount that the City submits for reimbursement estimated to be $120,000 in FY25.

FUNDING SOURCE: FY25 Mid-Year Funding Allocation from GRT Fund 216
Fund Name/Number: General Fund/ 100
Munis Org Name/Number: Public Works Administration / 1006001
Munis Expenditure Object Name/Number: Service Contracts / 510310
Project Ledger: PWD2510051

ATTACHMENTS:
BAR

Log # *{Finance use only}*:	
Journal # *{Finance use only}*:	

City of Santa Fe, New Mexico
BUDGET AMENDMENT RESOLUTION (BAR)

DEPARTMENT / DIVISION NAME	DATE
Public Works / Administration	2/6/2025

ITEM DESCRIPTION	ORG	OBJECT	PROJECT	INCREASE	DECREASE
EXPENDITURES				*{enter as positive #}*	*{enter as negative #}*
Service Contracts	1006001	510310	PWD02510051	120,000	
Gross Receipts Tax Fund / Transfer to PW Administration (General Fund)	2160001	750100		120,000	
REVENUES				*{enter as negative #}*	*{enter as positive #}*
PW Administration (General Fund) / Transfer from Gross Receipts Tax Fund	1006001	650216		(120,000)	
				$ 120,000	$ -

JUSTIFICATION: *(use additional page if needed)*
--Attach supporting documentation/memo

Appropriation from available Gross Receipts Tax Fund balance for fiscal agent fees payable to the North Central New Mexico Economic Development District (NCNMEDD) as mandated by the New Mexico Department of Finance and Administration (NM DFA) in order for the City to receive State capital appropriations

[see attached memo]

{Complete section below if BAR results in a net change to ANY Fund}

Fund(s) Affected	Fund Balance Increase/(Decrease)
216	(120,000)
TOTAL:	**(120,000)**

Andy Hopkins — Prepared By *{print name}* — 2/6/2025 Date

Division Director Signature *{optional}* — Date

Department Director Signature — Date

{Use this form for Finance Committee/ City Council agenda items ONLY}

CITY COUNCIL APPROVAL

City Council Approval Date

Agenda Item #:

ALEXIS LOTERO (Feb 11, 2025 11:18 MST) — Budget Officer — Feb 11, 2025 Date

N/A — Finance Director *{≤ $5,000}* — Date

N/A — City Manager *{≤ $60,000}* — Date

City of Santa Fe, New Mexico
Memorandum

DATE: **February 5, 2025**

TO: **Governing Body**
Regina Wheeler
Regina Wheeler (Feb 7, 2025 11:50 MST)

VIA: **Regina Wheeler, Public Works Director**

Melissa McDonald, Parks and Open Space Division Director MMc
MMc

FROM: **Scott Overlie, Parks and Open Space Project Manager** sao
sao
Sam Ulibarri, Parks and Open Space Water Resources Superintendent SU
SU

ACTION:
Request for Approval of a Budget Amendment Resolution (BAR) to Allocate $320,000 from Available Gross Receipts Tax Fund 216 and $680,000 From the ½% Capital GRT Fund 365 for a Total Amount of $1,000,000 to Municipal Recreation Complex WIP Construction to Repair Ponds at the Marty Sanchez Golf Course for Compliance with a Corrective Action Plan. (Scott Overlie, Parks and Open Space Project Manager; saoverlie@santafenm.gov and Sam Ulibarri, Parks and Open Space Water Resources Superintendent; ssulibarri@santafenm.gov)

BACKGROUND AND SUMMARY:
The Parks and Open Space Division will use this one-time allocation to supplement existing funding for the implementation of a required Action Plan to ensure compliance with the United States Environmental Protection Agency (EPA) and New Mexico Environment Department (NMED) regulations. Work has already commenced with partial funding, and completion is anticipated before the 2025 irrigation season.

FUNDING SOURCE: FY 25 One Time Allocation from Gross Receipts Tax Fund 216 and ½% Capital GRT Fund 365
Project Ledger ID: MRC2553002-Construct
Fund Name/Number: MUNRECCMP / 530
Munis Org Name/Number: MRC CapPrj / 5300279
Munis Object Name/Number: WIP Construction / 572970

ATTACHMENTS:
BAR

Signature: Samuel S. Ulibarri

Email: ssulibarri@santafenm.gov

Signature: Scott Overlie
Scott Overlie (Feb 7, 2025 11:17 MST)

Email: saoverlie@santafenm.gov

Signature: Melissa McDonald

Email: mamcdonald@santafenm.gov

Log # *{Finance use only}*:	
Journal # *{Finance use only}*:	

City of Santa Fe, New Mexico
BUDGET AMENDMENT RESOLUTION (BAR)

DEPARTMENT / DIVISION NAME	DATE
Public Works / Municipal Recreation Complex (MRC)	2/6/2025

ITEM DESCRIPTION	ORG	OBJECT	PROJECT	INCREASE	DECREASE
EXPENDITURES				*{enter as positive #}*	*{enter as negative #}*
WIP Construction	5300279	572970	MRC2553002-Construct	1,000,000	
Gross Receipts Tax Fund / Capital Transfer to MRC CIP Fund	2160001	760530		320,000	
1/2% Capital GRT Fund / Capital Transfer to MRC CIP Fund	3654150	760530		680,000	
REVENUES				*{enter as negative #}*	*{enter as positive #}*
MRC CIP Fund / Capital Transfer from Gross Receipts Tax Fund	5300279	660216		(320,000)	
MRC CIP Fund / Capital Transfer from 1/2% Capital GRT Fund	5300279	660365		(680,000)	
				$ 1,000,000	$ -

JUSTIFICATION: *(use additional page if needed)*
--Attach supporting documentation/memo

Appropriation from available balances in the Gross Receipts Tax Fund ($320,000) and the 1/2% Capital GRT Fund ($680,000)

to repair irrigation ponds at the Marty Sanchez Golf Course in order to comply with a Corrective Action Plan required per

US Environmental Protection Agency and New Mexico Environment Department regulations

[see attached memo]

{Complete section below if BAR results in a net change to ANY Fund}

Fund(s) Affected	Fund Balance Increase/(Decrease)
216	(320,000)
365	(680,000)
TOTAL:	**(1,000,000)**

Andy Hopkins — 2/6/2025
Prepared By *{print name}* — Date

Division Director Signature *{optional}* — Date

Department Director Signature — Date

{Use this form for Finance Committee/ City Council agenda items ONLY}

CITY COUNCIL APPROVAL

City Council Approval Date

Agenda Item #:

ALEXIS LOTERO (Feb 11, 2025 11:19 MST) — Feb 11, 2025
Budget Officer — Date

N/A
Finance Director *{≤ $5,000}* — Date

N/A
City Manager *{≤ $60,000}* — Date

City of Santa Fe, New Mexico
Memorandum

DATE: January 21, 2025

TO: Governing Body

VIA: Henri Hammond-Paul, Community Health and Safety Director HENRI HAMMOND-PAUL (Jan 23, 2025 16:07 MST)
Maria Sanchez-Tucker, Community Services Director Maria Tucker (Jan 23, 2025 16:05 MST)
Marcella Apodaca, Business Operations Manager Marcella Apodaca

FROM: Brian Stinett, Recreation Division Director Brian Stinett (Jan 23, 2025 14:23 MST)

SUBJECT: One-Time Funding Request for Recreation

ITEM AND ISSUE:
Community Services/Recreation Division respectfully requests your review and approval of one-time funding from available Fund Balance 365 for Aquatic Mechanical Systems, Motors, and Impeller Remodel and Replacement.

BACKGROUND AND SUMMARY:
Community Services/Recreation Division was given notice that one-time funds were available for unfunded projects. We are requesting $150,000.00 for the remodel and replacement of aquatic mechanical systems motor and impeller systems. GCCC aquatic motors are original to the building (1999) and need replacement. GCCC impellers are also original to the building (1999) and are in a state of disrepair with replacement parts unavailable to refurbish. Quality Sites: Fort Marcy, Salvador Perez, and Bicentennial Pool have varying ages of current pumps and impellers. However, many of the mechanical systems are beyond their usable expected lifespan. Replacement of motors will gather all systems with one replacement date, and allow for aquatics to service, maintenance and recommend every 10 years replacement for the motors and impellers. The current usable motors can be refurbished and stored for an emergency where they can be installed and utilized in the short term should any mechanical system fail. This will reduce the possibility of a closure due to mechanical failure.

ACTION REQUESTED:
Community Services/Recreation Division respectfully requests the approval of funds for Aquatic Mechanical Systems, Motors, and Impeller Remodel and Replacement.

FUNDING SOURCE: FY25 Mid-Year Funding Allocation from Fund 365

Fund Name/Number: GENFUND/100
Munis Org Name/Number: Rec Admin/1004200
Munis Obj Name/Number: Remodeling & Replacement/572500
Amount: $100,000

Fund Name/Number: GCCC/550
Munis Org Name/Number: Natatorium/5500264
Munis Obj Name/Number: Remodeling & Replacement/572500
Amount: $50,000

ATTCHMENTS:
BAR

Log # *{Finance use only}*:	
Journal # *{Finance use only}*:	

City of Santa Fe, New Mexico
BUDGET AMENDMENT RESOLUTION (BAR)

DEPARTMENT / DIVISION NAME	DATE
Community Services / Recreation	1/30/2025

ITEM DESCRIPTION	ORG	OBJECT	PROJECT	INCREASE	DECREASE
EXPENDITURES				*{enter as positive #}*	*{enter as negative #}*
1) Remodeling & Replacement	1004200	572500		40,000	
1) 1/2% Capital GRT Fund / Operating Transfer to General Fund	3650142	750100		40,000	
2) Remodeling & Replacement	5500264	572500		110,000	
2) 1/2% Capital GRT Fund / Operating Transfer to GCCC Fund	3650142	750550		110,000	
REVENUES				*{enter as negative #}*	*{enter as positive #}*
1) Recreation (General Fund) / Operating Transfer from 1/2% Capital GRT Fund	1004200	650365		(40,000)	
2) GCCC-Natatorium / Operating Transfer from 1/2% Capital GRT Fund	5500264	650365		(110,000)	
				$ 150,000	$ -

JUSTIFICATION: *(use additional page if needed)*
--Attach supporting documentation/memo

Appropriations from available 1/2% Capital GRT Fund balance for replacement of aquatics mechanical systems and motor/impeller systems at 1) Fort Marcy, Salvador Perez and Bicentennial pools; and 2) the Genoveva Chavez Community Center Natatorium

[see attached memo]

{Complete section below if BAR results in a net change to ANY Fund}

Fund(s) Affected	Fund Balance Increase/(Decrease)
365	(150,000)
TOTAL:	**(150,000)**

Andy Hopkins — 1/30/2025
Prepared By *{print name}* — Date

Division Director Signature *{optional}* — Date

Department Director Signature — Date

{Use this form for Finance Committee/ City Council agenda items ONLY}

CITY COUNCIL APPROVAL

City Council Approval Date

Agenda Item #:

ALEXIS LOTERO (Feb 10, 2025 14:46 MST) — Feb 10, 2025
Budget Officer — Date

N/A
Finance Director *{≤ $5,000}* — Date

N/A
City Manager *{≤ $60,000}* — Date

City of Santa Fe, New Mexico

Memorandum

DATE: January 27, 2025

TO: Public Works and Utilities Committee
Finance Committee
Governing Body

VIA: Jesse Roach, Interim Public Utilities Director JR
Nancy Jimenez, Utility Billing Division Director NLJ
Deborah Trujillo, Environmental Services Interim Division Director DT
Michael Dozier, Wastewater Division Director MD

FROM: Clarence Romero, Finance Department, Treasury Officer CR
Virginia Wolff, Public Utilities Manager GW

RE: Wells Fargo Credit Card fees

ITEM AND ISSUE:

Treasury is requesting Public Utilities make available $120,000.00 to pay credit card fees to Wells Fargo.

BACKGROUND AND SUMMARY:

Wells Fargo credit card fees are paid by the Treasury Officer out of Public Utilities account 5110354.561750. This account does not have enough funds to pay Wells Fargo credit card fees through the remainder of the Fiscal Year.

FUNDING SOURCE:

Public Utilities Enterprise Cash fund.

REQUESTED ACTION:

Request approval of a BAR to increase budget in Org/Obj 5110354.561750.

ATTACHMENTS:

BAR

Log # *{Finance use only}* :	
Journal # *{Finance use only}* :	

City of Santa Fe, New Mexico
BUDGET AMENDMENT RESOLUTION (BAR)

DEPARTMENT / DIVISION NAME	DATE
PUBLIC UTILITIES/UTILITIES	1/24/205

ITEM DESCRIPTION	ORG	OBJECT	PROJECT	INCREASE	DECREASE
EXPENDITURES				*{enter as positive #}*	*{enter as negative #}*
Public Utilities Cashier Utility Bank Charges	5110354	561750		120,000	
REVENUES				*{enter as negative #}*	*{enter as positive #}*
				$ 120,000	$ -

JUSTIFICATION: *(use additional page if needed)*
--Attach supporting documentation/memo

Budget increase needed for Wells Fargo Credit Card Fees

{Complete section below if BAR results in a net change to ANY Fund}

Fund(s) Affected	Fund Balance Increase/(Decrease)
505	60,000
510	30,000
500	30,000
TOTAL:	**120,000**

Virginia Wolff — 1/30/2025
Prepared By *{print name}* — Date

{Use this form for Finance Committee/ City Council agenda items ONLY}

CITY COUNCIL APPROVAL

City Council Approval Date

Agenda Item #:

Andy Hopkins — Feb 13, 2025
Budget Officer — Date

Division Director Signature *{optional}* — Date

Finance Director *{≤ $5,000}* — Date

Jan 31, 2025
Department Director Signature — Date

City Manager *{≤ $60,000}* — Date

Signature: Nancy L. Jimenez
Nancy L. Jimenez (Feb 3, 2025 10:36 MST)

Email: nljimenez@santafenm.gov

Signature:

Email: mldozier@santafenm.gov

Signature: Gina Wolff
Gina Wolff (Feb 13, 2025 12:19 MST)

Email: vawolff@santafenm.gov

Signature:
DEBORA TRUJILLO (Feb 3, 2025 11:15 MST)

Email: dctrujillo@santafenm.gov

Signature: CLARENCE ROMERO

Email: clromero@santafenm.gov

CITY OF SANTA FE

Memorandum

Date: January 27, 2025

To: Governing Body, Public Works and Utilities Committee, and Finance Committee

From: Romella Glorioso-Moss, Complete Streets Capital Projects Manager RGM

Via: Regina Wheeler, Public Works Department Director RW

RE: C5223169 Governor Miles Road Authorized Representatives and Agents

---

EXECUTIVE SUMMARY:

The Resolution designates authorized representatives and agents for an agreement with New Mexico Department of Finance and Administration (DFA), regarding appropriation ID Number G3169 and New Mexico Department of Transportation (NMDOT) Control Number C5223169 ("Grant Agreement"). The Grant Agreement makes available three hundred thousand dollars ($300,000), appropriated by the New Mexico State Legislature for a project to acquire easements and rights of way for and to plan, design, and construct and repair Governor Miles Road from Richards Avenue to Nizhoni Drive in the city of Santa Fe in Santa Fe County.

BACKGROUND:

The New Mexico Department of Transportation, through Article X.B. (v) of the Grant Agreement, requires that the City of Santa Fe as the grantee, to agree that the "governing body has duly adopted or passed as an official act a resolution, motion or similar action authorizing the person identified as the official representative of the Grantee to sign the Agreement and to sign Requests for Payment". Adoption of this Resolution will satisfy this requirement and allow the City to enter into the Grant Agreement. The Grant Agreement will be presented to the Governing Body in an action separate from this Resolution; and this Resolution will not be implicated if the Governing Body does not later approve the grant agreement.

ATTACHMENTS:

Resolution
FIR

CITY OF SANTA FE, NEW MEXICO

RESOLUTION NO. 2025-__

INTRODUCED BY:

Councilor Amanda Chavez

A RESOLUTION

AUTHORIZING REPRESENTATIVES AND AGENTS FOR AN AGREEMENT WITH THE NEW MEXICO DEPARTMENT OF FINANCE AND ADMINISTRATION REGARDING APPROPRIATION ID NUMBER G3169, NEW MEXICO DEPARTMENT OF TRANSPORTATION CONTROL NUMBER C5223169, TO ACQUIRE EASEMENTS AND RIGHTS OF WAY FOR AND TO PLAN, DESIGN, CONSTRUCT, AND REPAIR GOVERNOR MILES ROAD FROM RICHARDS AVENUE TO NIZHONI DRIVE.

WHEREAS, in the Laws of 2022, Chapter 53, Section 36, Subsection 87, the New Mexico Legislature made an appropriation to the New Mexico Department of Transportation ("NMDOT"), for funds from which NMDOT is making available to the City of Santa Fe ("Grantee" or "City") through the New Mexico Department of Finance and Administration Appropriation Number G3169, NMDOT Control Number C5223169 ("Agreement"), incorporated as Attachment A, in the amount of three hundred thousand ($300,000), to acquire easements and rights of way and to plan, design, construct and repair Governor Miles Road from Richards Avenue to Nizhoni Drive in the

city of Santa Fe in Santa Fe County (the "Project"); and

WHEREAS, Article X. B. (v) of the Agreement, states that "the Grantee's governing body has duly adopted or passed as an official act a resolution, motion or similar action authorizing the person identified as the official representative of the Grantee to sign the Agreement and to sign Requests for Payment" and adopting this resolution will satisfy this requirement; and

WHEREAS, in a letter dated August 24, 2023, the New Mexico Department of Finance and Administration ("DFA") took the position that it required the City to initiate a fiscal agent relationship in order for the City to utilize its current State Capital appropriations, and this position was renewed in a letter dated August 20, 2024, for all current Capital outlay appropriations; and

WHEREAS, as a result of DFA's position, the City entered into a governmental services agreement, incorporated as Attachment B, with North Central Economic Development District ("NCEDD") for fiscal agent services, in which NCEDD agreed to review and sign Requests for Payment for permissible expenditures, on December 19, 2023; and

WHEREAS, Amendment No. 1 to the Intergovernmental Service Agreement, Item No. 22-G3169, included in Attachment B, includes the Project.

NOW, THEREFORE, BE IT RESOLVED BY THE GOVERNING BODY OF THE CITY OF SANTA FE that the following provisions shall apply to the Agreement:

A. The person listed below, or their successor, is the Grantee's official representative authorized to sign the Agreement:

Grantee:	City of Santa Fe
Name:	Alan Webber
Title:	Mayor
Address:	PO Box 909
	Santa Fe, NM 87504-0909
Email:	mayor@santafenm.gov

Telephone: (505) 955-6590

B. The person listed below, or their successor, is the Grantee's Fiscal Officer of Fiscal Agent concerning reviewing and signing Requests for Payments for permissible expenditures:

Grantee: City of Santa Fe

Name: Felicity Fonseca

Title: Community Development Director, North Central New Mexico Economic Development District

Address: 644 Don Gaspar Ave.
Santa Fe, Nm 87505

Email: felicityf@ncnmedd.com

Telephone: (505) 356-9098

PASSED, APPROVED, and ADOPTED this _____day of _____, 2025.

_____

ALAN WEBBER, MAYOR

ATTEST:

_____

ANDRÉA SALAZAR, CITY CLERK

APPROVED AS TO FORM:



ERIN K. McSHERRY, CITY ATTORNEY

Legislation/2025/Resolutions/C5223165 Medians Phase I Designating Authorized Representatives and Agents

DocuSign Envelope ID: 386A9DA1-182E-4831-B175-10ABB5E884BA

ATTACHMENT A

Contract Number: _____
Vendor Number: 0000054360
Control Number: C5223169

STATE OF NEW MEXICO
DEPARTMENT OF TRANSPORTATION
FUND 89200 CAPITAL APPROPRIATION PROJECT

THIS AGREEMENT is between the Department of Transportation, hereinafter called the "Department" or abbreviation such as "NMDOT", and City of Santa Fe, hereinafter called the "Grantee". This Agreement is effective as of the date of the last party to sign it on the signature page below.

RECITALS

WHEREAS, in the Laws of 2022, SB212, Chapter 53, Section 36, Subsection 87, the Legislature made an appropriation to the Department, funds from which the Department is making available to the Grantee pursuant to this Agreement; and

WHEREAS, the Department is granting to Grantee, and the Grantee is accepting the grant of, funds from this appropriation, in accordance with the terms and conditions of this Agreement; and

WHEREAS, pursuant to the NMSA 1978, Section 67-3-28, as amended, and State Highway Commission Policy No. 44, the Department has the authority to enter into this Grant Agreement.

AGREEMENT

NOW, THEREFORE, in consideration of the mutual covenants and obligations contained herein, the parties hereby mutually agree as follows:

ARTICLE I. PROJECT DESCRIPTION, AMOUNT OF GRANT AND REVERSION DATE

A. The project that is the subject of this Agreement is described as follows:

DFA Appropriation ID G3169 NMDOT Control Number C5223169 **$300,000**
APPROPRIATION REVERSION DATE: 6/30/2026
Laws of 2022, Chapter 53, Section 36, Subsection 87, Three Hundred Thousand Dollars and No Cents ($300,000), to acquire easements and rights of way and to plan, design, construct and repair Governor Miles road from Richards avenue to Nizhoni drive in Santa Fe in Santa Fe county .

The Grantee's total reimbursements shall not exceed Three Hundred Thousand Dollars and No Cents $300,000 (the "Appropriation Amount") minus the allocation for Art in Public Places ("AIPP amount")[1], if

[1] The AIPP amount is "an amount of money equal to one percent or two hundred thousand dollars ($200,000), whichever is less, of the amount of money appropriated for new construction or any major renovation exceeding one hundred thousand dollars ($100,000)." Section 13-4A-4 NMSA 1978.

applicable, Zero Dollars and No Cents ($ 0.00), which equals Three Hundred Thousand Dollars and No Cents (**$300,000**) (the "Adjusted Appropriation Amount").

In the event of a conflict among the Appropriation Amount, the Reversion Date, as defined herein and/or the purpose of the Project, as set forth in this Agreement, and the corresponding appropriation language in the laws cited above in this Article I(A), the language of the laws cited herein shall control.

This project is referred to throughout the remainder of this Agreement as the "Project"; the information contained in Article I(A) is referred to collectively throughout the remainder of this Agreement as the "Project Description." Optional Attachment A sets forth additional or more stringent requirements and conditions, which are incorporated by this reference as if set forth fully herein. If Optional Attachment A imposes more stringent requirements than any requirement set forth in this Agreement, the more stringent requirements of Attachment A shall prevail, in the event of irreconcilable conflict. The Grantee shall reference the Project's number in all correspondence with and submissions to the Department concerning the Project, including, but not limited to, Requests for Payment and reports.

ARTICLE II. LIMITATION ON DEPARTMENT'S OBLIGATION TO MAKE GRANT DISBURSEMENT TO GRANTEE

A. Upon the Effective Date of this Agreement, for permissible purposes within the scope of the Project Description, the Grantee shall only be reimbursed monies for which the Department has issued and the Grantee has received a Notice of Department's Obligation to Reimburse[2] Grantee (hereinafter referred to as "Notice of Obligation"). This Grant Agreement and the disbursement of any and all amounts of the above referenced Adjusted Appropriation Amount are expressly conditioned upon the following:

(i) Irrespective of any Notice of Obligation, the Grantee's expenditures shall be made on or before the Reversion Date and, if applicable, an Early Termination Date (i.e., the goods have been delivered and accepted or the title to the goods has been transferred to the Grantee and/or the services have been rendered for the Grantee); and

(ii) The total amount received by the Grantee shall not exceed the lesser of: (a) the Adjusted Appropriation Amount identified in Article I(A) herein or (b) the total of all amounts stated in the Notice(s) of Obligation evidencing that the Department has received and accepted the Grantee's Third Party Obligation(s), as defined in subparagraph iii of this Article II(A); and

(iii) The Grantee's expenditures were made pursuant to the State Procurement Code and execution of binding written obligations or purchase orders with third party contractors or vendors for the provision of services, including professional services, or the purchase of tangible personal property and real property for the Project, hereinafter referred to as "Third Party Obligations"; and

(iv) The Grantee's submittal of timely Requests for Payment in accordance with the procedures set forth in Article IX of this Agreement; and

(v) In the event that capital assets acquired with Project funds are to be sold, leased, or licensed to or operated by a private entity, the sale, lease, license, or operating agreement:
   a. must be approved by the applicable oversight entity (if any) in accordance with law; or
   b. if no oversight entity is required to approve the transaction, the Department must approve the transaction as complying with law.

[2] "Reimburse" as used throughout this Agreement includes Department payments to the Grantee for invoices received, but not yet paid, by the Grantee from a third party contractor or vendor, if the invoices comply with the provisions of this Agreement and are a valid liability of the Grantee.

Prior to the sale, lease, license, or operating agreement being approved pursuant to Articles II(A)(v)(a) and II(A)(v)(b) herein, the Department may, in its sole and absolute discretion and unless inconsistent with State Board of Finance imposed conditions, reimburse the Grantee for necessary expenditures incurred to develop the Project sufficiently to make the sale, lease, license, or operating agreement commercially feasible, such as plan and design expenditures; and

(vi) The Grantee's submission of documentation of all Third Party Obligations and amendments thereto (including terminations) to the Department and the Department's issuance and the Grantee's receiving of a Notice of Obligation for a particular amount in accordance with the terms of this Agreement shall be governed by the following:

a. The Grantee shall submit to the Department one copy of all Third Party Obligations and amendments thereto (including terminations) as soon as possible after execution by the Third Party **but prior to execution by the Grantee.**

b. Grantee acknowledges and agrees that if it chooses to enter into a Third Party Obligation prior to receiving a Notice of Obligation that covers the expenditure, it is solely responsible for such obligations.

c. The Department may, in its sole and absolute discretion, issue to Grantee a Notice of Obligation for the particular amount of that Third Party Obligation that only obligates the Department to reimburse Grantee's expenditures made on or before the Reversion Date or an Early Termination Date. The current Notice of Obligation form is attached to this Agreement as Exhibit 2.

d. The date the Department signs the Notice of Obligation is the date that the Department's Notice of Obligation is effective. After that date, the Grantee is authorized to budget the particular amount set forth in the Notice of Obligation, execute the Third Party Obligation and request the Third Party to begin work. Payment for any work performed or goods received prior to the effective date of the Notice of Obligation is wholly and solely the obligation of the Grantee.

B. The Grantee shall implement, in all respects, the Project. The Grantee shall provide all necessary qualified personnel, material, and facilities to implement the Project. The Grantee shall finance its share (if any) of the costs of the Project, including all Project overruns.

C. Project funds shall not be used for purposes other than those specified in the Project Description.

D. Unless specifically allowed by law, Project funds cannot be used to reimburse Grantee for indirect Project costs.

ARTICLE III. NOTICE PROVISIONS AND GRANTEE AND DEPARTMENT DESIGNATED REPRESENTATIVES

Whenever written notices, including written decisions, are to be given or received, related to this Agreement, the following provisions shall apply.

The Grantee designates the person(s) listed below, or their successor, as their official representative(s) concerning all matters related to this Agreement:

Grantee: City of Santa Fe

Name: David Chapman
Title: Grants Administrator
Address: P.O. Box 909, Santa Fe, New Mexico 87504
Email: dachapman@ci.santa-fe.nm.us
Telephone: 505-955-2012

The Grantee designates the person(s) listed below, or their successor, as their Fiscal Officer or Fiscal Agent concerning all matters related to this Agreement:

Grantee: _____
Name: _____
Title: _____
Address: _____
Email: _____
Telephone: _____

The Department designates the persons listed below, or their successors, as the Points of Contact for matters related to this Agreement.

Department: Department of Transportation District 5 Office
Name: Amanda Nino
Title: Capital Outlay District Coordinator
Address: P.O. Box 4127, Santa Fe, NM 87502
Email: Amanda.Nino@dot.nm.gov
Telephone: 505-660-6357

The Grantee and the Department agree that either party shall send all notices, including written decisions, related to this Agreement to the above named persons by email or regular mail. In the case of mailings, notices shall be deemed to have been given and received upon the date of the receiving party's actual receipt or five calendar days after mailing, whichever shall first occur. In the case of email transmissions, the notice shall be deemed to have been given and received on the date reflected on the delivery receipt of email.

ARTICLE IV. REVERSION DATE, TERM, DEADLINE TO EXPEND FUNDS

A. As referenced in Article I(A), the applicable law establishes a date by which Project funds must be expended by Grantee, which is referred to throughout the remainder of this Agreement as the "Reversion Date." Upon being duly executed by both parties, this Agreement shall be effective as of the date of execution by the Department. It shall terminate on 6/30/2026 the Reversion Date unless Terminated Before Reversion Date ("Early Termination") pursuant to Article V herein.

B. The Project's funds must be expended on or before the Reversion Date and, if applicable, Early Termination Date of this Agreement. For purposes of this Agreement, it is not sufficient for the Grantee to encumber the Project funds on its books on or before the Project's Reversion Date or Early Termination Date. Funds are expended and an expenditure has occurred as of the date that a particular quantity of goods are delivered to and received by the Grantee or title to the goods is transferred to the Grantee and/or as of the date

particular services are rendered for the Grantee. Funds are ***not*** expended and an expenditure has ***not*** occurred as of the date they are encumbered by the Grantee pursuant to a contract or purchase order with a third party.

ARTICLE V. EARLY TERMINATION

A. Early Termination Before Reversion Date Due to Completion of the Project or Complete Expenditure of the Adjusted Appropriation or Violation of this Agreement

Early Termination includes:

(i) Termination due to completion of the Project before the Reversion Date; or

(ii) Termination due to complete expenditure of the Adjusted Appropriation Amount before the Reversion Date; or

(iii) Termination for violation of the terms of this Agreement; or

(iv) Termination for suspected mishandling of public funds, including but not limited to, fraud, waste, abuse, and conflicts of interest.

Either the Department or the Grantee may early terminate this Agreement prior to the Reversion Date by providing the other party with a minimum of fifteen (15) days' advance, written notice of early termination. Grantee hereby waives any rights to assert an impairment of contract claim against the Department or the State of New Mexico in the event of Early Termination of this Agreement by the Department pursuant to Article V(A).

B. Early Termination Before Reversion Date Due to Non-appropriation

The terms of this Agreement are expressly made contingent upon sufficient appropriations and authorization being made by the Legislature of New Mexico for the performance of this Agreement. Throughout this Agreement the term "non-appropriate" or "non-appropriation" includes the following actions by the New Mexico Legislature: deauthorization, reauthorization or revocation of a prior authorization. The Legislature may choose to non-appropriate the Appropriation referred to in Article I and, if that occurs, the Department shall early terminate this Agreement for non-appropriation by giving the Grantee written notice of such termination, and such termination shall be effective as of the effective date of the law making the non-appropriation. The Department's decision as to whether sufficient appropriations or authorizations are available shall be accepted by the Grantee and shall be final. Grantee hereby waives any rights to assert an impairment of contract claim against the Department or the State of New Mexico in the event of Early Termination of this Agreement by the Department pursuant to Article V(B).

C. Limitation on Department's Obligation to Make Grant Disbursements to Grantee in the Event of Early Termination

In the event of Early Termination of this Agreement by either party, the Department's sole and absolute obligation to reimburse the Grantee is expressly conditioned upon the limitations set forth Article II.

ARTICLE VI. SUSPENSION OF NEW OR FURTHER OBLIGATIONS

A. The Department may choose, in its sole and absolute discretion, to provide written notice to the Grantee to suspend entering into new and further obligations. Upon the receipt of such written notice by the Grantee:

(i) The Grantee shall immediately suspend entering into new or further written obligations with third parties; and

(ii) The Department will suspend the issuance of any new or further Notice of Obligation under this Agreement; and
(iii) The Department may direct the Grantee to implement a corrective action plan in accordance with Article VI(D) herein.

B. In the event of Suspension of this Agreement, the Department's sole and absolute obligation to reimburse the Grantee is expressly conditioned upon the limitations set forth in Article II herein.

C. A suspension of new or further obligations under this Agreement shall remain in effect unless or until the date the Grantee receives written notice given by the Department informing the Grantee that the Suspension has been lifted or that the Agreement has been Early Terminated in accordance with Article V herein. If the Suspension is lifted, the Department will consider further requests for Notice of Obligation.

D. Corrective Action Plan in the Event of Suspension

In the event that the Department chooses, in its sole and absolute discretion to direct the Grantee to suspend entering into new or further written obligations with third parties pursuant to Article VI(A), the Department may, but is not obligated to, require the Grantee to develop and implement a written corrective action plan to remedy the grounds for the Suspension. Such corrective action plan must be approved by the Department and be signed by the Grantee. Failure to sign a corrective action plan or meet the terms and deadlines set forth in the signed corrective action plan, is hereby deemed a violation of the terms of this Agreement for purposes of Early Termination, Article V(A)(iii). The corrective action plan is in addition to, and not in lieu of, any other equitable or legal remedy, including but not limited to Early Termination.

ARTICLE VII. AMENDMENT

This Agreement shall not be altered, changed, or amended except by instrument in writing duly executed by both the parties hereto.

ARTICLE VIII. REPORTS

A. Database Reporting

The Grantee shall report quarterly Project activity by entering such Project information as the Department and the Department of Finance and Administration may require, such information entered directly into a database maintained by the Department of Finance and Administration (Budget & Formulation Management System). Additionally, the Grantee shall certify on the Request for Payment form (Exhibit 1) that updates have been maintained and are current in the database. The Grantee hereby acknowledges that failure to perform and/or certify updates into the database will delay or potentially jeopardize the reimbursement of funds. The Department shall give Grantee a minimum of thirty (30) days' advance written notice of any changes to the information the Grantee is required to report.

Quarterly reports shall be due on the last day of the month that is 30 days prior to the end of the quarter following execution of this Agreement by the Department and ending during the quarter of the submission of the final request for reimbursement for the Project, or the following quarter.

B. Requests for Additional Information/Project Inspection

DocuSign Envelope ID: 386A9DA1-182E-4831-B175-10ABB5E884BA

During the term of this Agreement and during the period of time during which the Grantee must maintain records pursuant to Article VIII, the Department may:

(i) request such additional information regarding the Project as it deems necessary; and

(ii) conduct, at reasonable times and upon reasonable notice, onsite inspections of the Project.

Grantee shall respond to such requests for additional information within a reasonable period of time, as established by the Department.

ARTICLE IX. REQUEST FOR PAYMENT PROCEDURES AND DEADLINES

A. The Grantee shall request payment by submitting a Request for Payment, in the form attached hereto as Exhibit 1. Payment requests are subject to the following procedures:

(i) The Grantee must submit a Request for Payment; and

(ii) Each Request for Payment must contain proof of payment by the Grantee or liabilities incurred by the Grantee showing that the expenditures are valid or are liabilities incurred by the Grantee in the form of actual unpaid invoices received by the Grantee for services rendered by a third party or items of tangible personal property received by the Grantee for the implementation of the Project; provided, however, that the Grantee may be reimbursed for unpaid liabilities only if the Department, in its sole and absolute discretion, agrees to do so and in accordance with any special conditions imposed by the Department.

(iii) In cases where the Grantee is submitting a Request for Payment to the Department based upon invoices received, but not yet paid, by the Grantee from a third party contractor or vendor, if the invoices comply with the provisions of this Agreement and are a valid liability of the Grantee, the Grantee shall make payment to those contractors or vendors within five (5) business days from the date of receiving reimbursement from the Department or such shorter period of time as the Department may prescribe in writing. The Grantee is required to certify to the Department proof of payment to the third party contractor or vendor within ten (10) business days from the date of receiving reimbursement from the Department.

B. The Grantee must obligate 5% of the Adjusted Appropriation Amount within six months of acceptance of the grant agreement and must have expended no less than 85% of the Adjusted Appropriation Amount six months prior to the reversion date.

C. **Deadlines**

Requests for Payments shall be submitted by Grantee to the Department on the earlier of:

(i) Immediately as they are received by the Grantee but at a minimum thirty (30) days from when the expenditure was incurred or liability of the Grantee was ~~a~~pproved as evidenced by an unpaid invoice received by the Grantee from a third party contractor or vendor; or

(ii) Twenty (20) days from date of Early Termination; or

(iii) Twenty (20) days from the Reversion Date.

D. The Grantee's failure to abide by the requirements set forth in Article II and Article IX herein will result in the denial of its Request for Payment or will delay the processing of Requests for Payment. The Department has the right to reject a payment request for the Project unless and until it is satisfied that the expenditures in the Request for Payment are for permissible purposes within the meaning of the Project Description and that the expenditures and the Grantee are otherwise in compliance with this Agreement, including but not limited to, compliance with the reporting requirements and the requirements set forth in

DocuSign Envelope ID: 386A9DA1-182E-4831-B175-10ABB5E884BA

Article II herein to provide Third Party Obligations and the Deadlines set forth in Article IX herein. The Department's ability to reject any Request for Payment is in addition to, and not in lieu of, any other legal or equitable remedy available to the Department due to Grantee's violation of this Agreement.

ARTICLE X. PROJECT CONDITIONS AND RESTRICTIONS; REPRESENTATIONS AND WARRANTIES

A. The following general conditions and restrictions are applicable to the Project:

(i) The Project's funds must be spent in accordance with all applicable state laws, regulations, policies, and guidelines, including, but not limited to, the State Procurement Code (or local procurement ordinance, where applicable).

(ii) The Project must be implemented in accordance with the New Mexico Public Works Minimum Wage Act, Section 13-4-10 through 13-4-17 NMSA 1978, as applicable. Every contract or project in excess of sixty thousand dollars ($60,000) that the Grantee is a party to for construction, alteration, demolition or repair or any combination of these, including painting and decorating, of public buildings, public works or public roads and that requires or involves the employment of mechanics, laborers or both shall contain a provision stating the minimum wages and fringe benefits to be paid to various classes of laborers and mechanics, shall be based upon the wages and benefits that will be determined by the New Mexico Department of Workforce Solutions to be prevailing for the corresponding classes of laborers and mechanics employed on contract work of a similar nature in the locality. Further, every contract or project shall contain a stipulation that the contractor, subcontractor, employer or a person acting as a contractor shall pay all mechanics and laborers employed on the site of the project, unconditionally and not less often than once a week and without subsequent unlawful deduction or rebate on any account, the full amounts accrued at time of payment computed at wage rates and fringe benefit rates not less than those determined pursuant to Section 13-4-11 (B) NMSA 1978 to be the prevailing wage rates and prevailing fringe benefit rates issued for the project.

(iii) The Project may only benefit private entities in accordance with applicable law, including, but not limited to, Article IX, Section 14 of the Constitution of the State of New Mexico, the "Anti-Donation Clause."

(iv) The Grantee shall not for a period of 10 years from the date of this agreement convert any property acquired, built, renovated, repaired, designed or developed with the Project's funds to uses other than those specified in the Project Description without the Department's and the Board of Finance's express, advance, written approval, which may include a requirement to reimburse the State for the cost of the project, transfer proceeds from the disposition of property to the State, or otherwise provide consideration to the State.

(v) The Grantee shall comply with all federal and state laws, rules and regulations pertaining to equal employment opportunity. In accordance with all such laws, rules and regulations the Grantee agrees to assure that no person shall, on the grounds of race, color, national origin, sex, sexual preference, age or handicap, be excluded from employment with Grantee, be excluded from participation in the Project, be denied benefits or otherwise be subject to discrimination under, any activity performed under this Agreement. If Grantee is found to be not in compliance with these requirements during the life of this Agreement, Grantee agrees to take appropriate steps to correct any deficiencies. The Grantee's failure to implement such appropriate steps within a reasonable time constitutes grounds for terminating this Agreement.

B. The Grantee hereby represents and warrants the following:

(i) The Grantee has the legal authority to receive and expend the Project's funds.

(ii) This Agreement has been duly authorized by the Grantee, the person executing this Agreement has authority to do so, and, once executed by the Grantee, this Agreement shall constitute a binding obligation of the Grantee, enforceable according to its terms.

(iii) This Agreement and the Grantee's obligations hereunder do not conflict with any law or ordinance or resolution applicable to the Grantee, the Grantee's charter (if applicable), or any judgment or decree to which the Grantee is subject.

(iv) The Grantee has independently confirmed that the Project Description, including, but not limited to, the amount and Reversion Date, is consistent with the underlying appropriation in law.

(v) The Grantee's governing body has duly adopted or passed as an official act a resolution, motion, or similar action authorizing the person identified as the official representative of the Grantee to sign the Agreement and to sign Requests for Payment.

(vi) The Grantee shall abide by New Mexico laws regarding conflicts of interest, governmental conduct and whistleblower protection. The Grantee specifically agrees that no officer or employee of the local jurisdiction or its designees or agents, no member of the governing body, and no other public official of the locality who exercises any function or responsibility with respect to this Grant, during their tenure or for one year thereafter, shall have any interest, direct or indirect, in any contract or subcontract, or the proceeds thereof, for work to be performed or goods to be received, pursuant to this Grant. Further, Grantee shall require all of its contractors to incorporate in all subcontracts the language set forth in this paragraph prohibiting conflicts of interest.

(vii) No funds have been paid or will be paid, by or on behalf of the Grantee, to any person for influencing or attempting to influence an officer or employee of this or any agency or body in connection with the awarding of any Third Party Obligation and that the Grantee shall require certifying language prohibiting lobbying to be included in the award documents for all subawards, including subcontracts, loans and cooperative agreements. All subrecipients shall be required to certify accordingly.

ARTICLE XI. STRICT ACCOUNTABILITY OF RECEIPTS AND DISBURSEMENTS; PROJECT RECORDS

A. The Grantee shall be strictly accountable for receipts and disbursements relating to the Project's funds. The Grantee shall follow generally accepted accounting principles, and, if feasible, maintain a separate bank account or fund with a separate organizational code, for the funds to assure separate budgeting and accounting of the funds.

B. For a period of six (6) years following the Project's completion, the Grantee shall maintain all Project related records, including, but not limited to, all financial records, requests for proposals, invitations to bid, selection and award criteria, contracts and subcontracts, advertisements, minutes of pertinent meetings, as well as records sufficient to fully account for the amount and disposition of the total funds from all sources budgeted for the Project, the purpose for which such funds were used, and such other records as the Department shall prescribe.

C. The Grantee shall make all Project records available to the Department, the Department of Finance and Administration, and the New Mexico State Auditor upon request. With respect to the funds that are the

DocuSign Envelope ID: 386A9DA1-182E-4831-B175-10ABB5E884BA

subject of this Agreement, if the State Auditor or the Department of Finance and Administration finds that any or all of these funds were improperly expended, the Grantee may be required to reimburse to the State of New Mexico, to the originating fund, any and all amounts found to be improperly expended.

ARTICLE XII. IMPROPERLY REIMBURSED FUNDS

If the Department determines that part or all of the Appropriation Amount was improperly reimbursed to Grantee, including but not limited to, Project funds reimbursed to Grantee based upon fraud, mismanagement, misrepresentation, misuse, violation of law by the Grantee, or violation of this Agreement, the Grantee shall return such funds to the Department for disposition in accordance with law.

ARTICLE XIII. LIABILITY

Neither party shall be responsible for liability incurred as a result of the other party's acts or omissions in connection with this Agreement. Any liability incurred in connection with this Agreement is subject to immunities and limitations of the New Mexico Tort Claims Act.

ARTICLE XIV. SCOPE OF AGREEMENT

This Agreement constitutes the entire and exclusive agreement between the Grantee and Department concerning the subject matter hereof. The Agreement supersedes any and all prior or contemporaneous agreements, understandings, discussions, communications, and representations, written or verbal.

ARTICLE XV. REQUIRED NON-APPROPRIATIONS CLAUSE IN CONTRACTS FUNDED IN WHOLE OR PART BY FUNDS MADE AVAILABLE UNDER THIS AGREEMENT

The Grantee acknowledges, warrants, and agrees that Grantee shall include a “non-appropriations” clause in all contracts between it and other parties that are (i) funded in whole or part by funds made available under this Agreement and (ii) entered into after the effective date of this Agreement that states:

“The terms of this Agreement are contingent upon sufficient appropriations and authorization being made by the Legislature of New Mexico for the performance of this Agreement. If sufficient appropriations and authorization are not made by the Legislature, the City of Santa Fe may immediately terminate this Agreement by giving Contractor written notice of such termination. The City of Santa Fe’s decision as to whether sufficient appropriations are available shall be accepted by the Contractor and shall be final. Contractor hereby waives any rights to assert an impairment of contract claim against the City of Santa Fe or the Department of Transportation or the State of New Mexico in the event of immediate or Early Termination of this Agreement by the City of Santa Fe or the Department”

ARTICLE XVI. REQUIRED TERMINATION CLAUSE IN CONTRACTS FUNDED IN WHOLE OR PART BY FUNDS MADE AVAILABLE UNDER THIS AGREEMENT

Grantee acknowledges, warrants, and agrees that Grantee shall include the following termination clause in all contracts that are (i) funded in whole or part by funds made available under this Agreement and (ii) entered into after the effective date of this Agreement:

"This contract is funded in whole or in part by funds made available under a Department of Transportation Grant Agreement. Should the Department of Transportation early terminate the grant agreement, the City of Santa Fe may early terminate this contract by providing Contractor written notice of such termination. In the event of termination pursuant to this paragraph, the City of Santa Fe only liability shall be to pay Contractor for acceptable goods delivered and services rendered before the termination date."

Grantee hereby waives any rights to assert an impairment of contract claim against the Department or the State of New Mexico in the event of Early Termination of this Agreement by the Department.

XVII. COMPLIANCE WITH UNIFORM FUNDING CRITERIA.

A. Throughout the term of this Agreement, Grantee shall:

1. submit all reports of annual audits and agreed upon procedures required by Section 12-6-3(A)-(B) NMSA 1978 by the due dates established in 2.2.2 NMAC, reports of which must be a public record pursuant to Section 12-6-5(A) NMSA 1978 within forty-five days of delivery to the State Auditor;
2. have a duly adopted budget for the current fiscal year approved by its budgetary oversight agency (if any);
3. timely submit all required financial reports to its budgetary oversight agency (if any); and
4. have adequate accounting methods and procedures to expend grant funds in accordance with applicable law and account for and safeguard grant funds and assets acquired by grant funds.

B. In the event Grantee fails to comply with the requirements of Paragraph A of this Article XVII, the Department may take one or more of the following actions:

1. suspend new or further obligations pursuant to Article VI(A) of this Agreement;
2. require the Grantee to develop and implement a written corrective action plan pursuant to Article VI(D) of this Agreement to remedy the non-compliance;
3. impose special grant conditions to address the non-compliance by giving the Grantee notice of such special conditions in accordance with Article III of this Agreement; the special conditions shall be binding and effective on the date that notice is deemed to have been given pursuant to Article III; or
4. terminate this Agreement pursuant to Article V(A) of this Agreement.

ARTICLE XVIII. SEVERANCE TAX BOND AND GENERAL OBLIGATION BOND PROJECT CLAUSES

A. Grantee acknowledges and agrees that the underlying appropriation for the Project is a severance tax bond or general obligation bond appropriation, and that the associated bond proceeds are administered by the New Mexico State Board of Finance (SBOF), an entity separate and distinct from the Department. Grantee acknowledges and agrees that (i) it is Grantee's sole and absolute responsibility to determine through SBOF staff what (if any) conditions are currently imposed on the Project; (ii) the Department's failure to inform Grantee of a SBOF imposed condition does not affect the validity or enforceability of the condition; (iii) the SBOF may in the future impose further or different conditions upon the Project; (iv) all SBOF conditions are effective without amendment of this Agreement; (v) all applicable SBOF conditions must be satisfied before the SBOF will release to the Department funds subject to the condition(s); and (vi) the Department's obligation to reimburse Grantee from the Project is contingent upon the then current SBOF conditions being satisfied.

B. Grantee acknowledges and agrees that the SBOF may in its sole and absolute discretion remove a project's assigned bond proceeds if the project doesn't proceed sufficiently. Entities must comply with the

DocuSign Envelope ID: 386A9DA1-182E-4831-B175-10ABB5E884BA

requirement to encumber five percent (5%) of Project funds within six months of bond issuance as certified by the grantee in the Bond Questionnaire and Certification documents submitted to the SBOF. Failure to comply may result in the bond proceeds reassignment to a new ready project. If this should occur this grant agreement will be suspended until the entity has demonstrated readiness as determined by the SBOF and the Department.

C. Grantee acknowledges and agrees that this Agreement is subject to the SBOF's Bond Project Disbursements rule, NMAC 2.61.6, as may be amended or re-codified. The rule provides definitions and interpretations of grant language for the purpose of determining whether a particular activity is allowable under the authorizing language of the agreement.

[THIS SPACE LEFT BLANK INTENTIONALLY]

DocuSign Envelope ID: 386A9DA1-182E-4831-B175-10ABB5E884BA

IN WITNESS WHEREOF, the parties have duly executed this Agreement as of the date of execution by the Department.

GRANTEE

_____
Signature of Official with Authority to Bind Grantee

_____
Entity Name

By: _____
(Type or Print Name)

Its: _____
(Type or Print Title)

_____
Date

DEPARTMENT OF TRANSPORTATION

_____
By:

Its: Cabinet Secretary or Designee

_____
Date

REVIEWED AND APPROVED AS TO FORM AND LEGAL SUFFICIENCY BY THE DEPARTMENT'S OFFICE OF GENERAL COUNSEL

DocuSigned by:
Sundeepet Kaur
CBDDF719FE734A2...
By: Aaron Frankland or Designee

Its: Deputy General Counsel

04/22/24
Date

IN WITNESS WHEREOF, the parties have executed this Capital Appropriation Project as of the dates set forth below.

CITY OF SANTA FE:

SEE ABOVE

_____

ALAN WEBBER, MAYOR

ATTEST:

_____

GERALYN CARDENAS, INTERIM CITY CLERK

CITY ATTORNEY'S OFFICE:

Marcos Martinez

Marcos Martinez (Jun 14, 2024 09:33 MDT)

_____

SENIOR ASSISTANT CITY ATTORNEY

FINANCE DIRECTOR:

_____

EMILY OSTER

DocuSign Envelope ID: 386A9DA1-182E-4831-B175-10ABB5E884BA

STATE OF NEW MEXICO
CAPITAL GRANT PROJECT
Request for Payment Form
Exhibit 1

I. Grantee Information

(Make sure information is complete & accurate)

A. Grantee: _____

B. Address: _____

(Complete Mailing, including Suite, if applicable)

_____

City _____ State _____ Zip _____

C. Phone No: _____

D. Grant No: _____

E. Project Title: _____

F. Grant Expiration Date: _____

II. Payment Computation

A. Payment Request No. _____

B. Grant Amount: _____

C. AIPP Amount *(If Applicable)*: _____

D. Funds Requested to Date: _____

E. Amount Requested this Payment: _____

F. Reversion Amount (If *Applicable*): _____

G. Grant Balance: _____

H. ☐ GF ☐ GOB ☐ STB (*attach wire if first draw*)

I. ☐ Final Request for Payment (*if Applicable*)

III. Fiscal Year : _____

(The State of NM Fiscal Year is July 1, 20XX through June 30, 20XX of the following year)

IV. ☐ **Reporting Certification:** I hereby certify to the best of my knowledge and belief, that database reporting is up to date; to include the accuracy of expenditures and grant balance, project status, project phase, achievements and milestones; and in compliance with Article VIII of the Capital Outlay Grant Agreement.

V. ☐ **Compliance Certification:** Under penalty of law, I hereby certify to the best of my knowledge and belief, the above information is correct; expenditures are properly documented, and are valid expenditures or actual receipts; and that the grant activity is in full compliance with Article IX, Sec. 14 of the New Mexico Constitution known as the "anti donation" clause.

Grantee Fiscal Officer
or **Fiscal Agent** (*if applicable*)

Printed Name

Date: _____

Grantee Representative

Printed Name

Date: _____

(State Agency Use Only)

Vendor Code: _____ **Fund No.:** _____ **Loc No.:** _____

I certify that the State Agency financial and vendor file information agree with the above submitted information.

Division Fiscal Officer Date

Division Project Manager Date

DocuSign Envelope ID: 386A9DA1-182E-4831-B175-10ABB5E884BA

NOTICE OF OBLIGATION TO REIMBURSE GRANTEE
EXHIBIT 2

Notice of Obligation to Reimburse Grantee [# 1]

DATE: [_____]

TO: Department Representative: [_____,_____]
FROM: Grantee: [_____]
Grantee Official Representative: [_____]

SUBJECT: Notice of Obligation to Reimburse Grantee
Grant Number: [_____]
Grant Termination Date: [_____]

As the designated representative of the Department for Grant Agreement number [_____] entered into between Grantee and the Department, I certify that the Grantee has submitted to the Department the following third party obligation executed, in writing, by the third party's authorized representative:

Vendor or Contractor: [_____]
Third Party Obligation Amount: [_____]

Vendor or Contractor: [_____]
Third Party Obligation Amount: [_____]

Vendor or Contractor: [_____]
Third Party Obligation Amount: [_____]

I certify that the State is issuing this Notice of Obligation to Reimburse Grantee for permissible purposes within the scope of the project description, subject to all the terms and conditions of the above referenced Grant Agreement.

Grant Amount (Minus AIPP if applicable): [_____]
The Amount of this Notice of Obligation: [_____]
The Total Amount of all Previously Issued Notices of Obligation: [_____]
The Total Amount of all Notices of Obligation to Date: [_____]
Note: Contract amounts may exceed the total grant amount, but the invoices paid by the grant will not exceed the grant amount.

Department Rep. Approver: [_____]
Title: [_____]
Signature: [_____]
Date: [_____]

1 Administrative and/or Indirect Cost – generally, the legislation authorizing the issuance of bonds prohibits the use of its proceeds for indirect expenses (e.g. penalty fees or damages other than pay for work performed, attorney fees, and administrative fees). Such use of bond proceeds shall not be allowed unless specifically authorized by statute.

DocuSign Envelope ID: 386A9DA1-182E-4831-B175-10ABB5E884BA

NMDOT ATTACHEMNT A

The City of Santa Fe shall agree to comply with the following Provisions:

1. Assume the lead role for the Project.
2. Be responsible for all applicable design, environmental and archaeological clearances, and right-of-way acquisition, in accordance with current local, state, federal laws, Uniform Relocation Act, and current design practices and specifications.
3. Be responsible for project development, project construction, construction management, and testing.
4. Utilize the Project Control Number in all correspondence and submittals to the Department.
5. Adopt a written resolution of support for the Project, including as applicable an assumption of ownership, liability, and maintenance responsibility for the scope, or related amenities and required funding to support the Project.
6. Complete the Project using current American Public Works Association (APWA) specifications, implemented Grantee's design standards and specifications, or Department specifications.
7. Use Rental Rate Blue Book rates, if not provided in the Department established equipment rates, in the implementation of this Project. Any equipment rates not found in the Department established rates shall be reimbursed at the Blue Book rates.

The City of Santa Fe shall agree to comply with the following Lighting and Signal Provisions as applicable:

1. After subject signal system(s) has/have been constructed, make provisions for and provide, at its own expense, all electrical energy, routine maintenance such as lamp replacement, emergency shutdown in case of accidental damage or equipment failure and make any repairs necessary due to accidental damage to, or equipment failure of, the signal head and poles.
2. In the event that accidental damage or equipment failure should occur, provide for equipment shut down/or emergency traffic control as needed. In addition, should the accidental damage or equipment failure involve the Controller (and cabinet) or the loop detection system, promptly notify the Traffic Technical Support Bureau of the Department.
3. In the event that the traffic signal should be rendered completely inoperable as a result of accidental damage, secure the intersection with stop signs at all approach legs until such time as the traffic signal is made operable.
4. Make ample future provisions in its budget each year for the cost of maintaining and providing energy to the traffic signals and telephone service to the signal system and intersection lighting.
5. At its own expense, maintain the signal controller and control equipment (the "Controller") including and maintenance of the machine vision vehicle detection system with cameras and emergency vehicle pre-empt system and repair or replace the Controller in the event the Controller and/or cabinet is damaged or there is an equipment failure.
6. After the installation of the roadway lighting system, if any, provide any and all utilities, maintenance, and such other items as may be necessary of continued satisfactory operation of said subject lighting system.
7. Make all timing adjustments to the Signal Control equipment and review the Signal System(s) for efficient and satisfactory operation.
8. Obtain approval from the Department for all signal equipment prior to installation.
9. Require the construction contractor to name the Department and the Grantee as an additional insured in the construction contractor's general liability policy.
10. Enter into a Signalization and Lighting Agreement with the Department's Traffic Technical Support Bureau as required.

DocuSign Envelope ID: 386A9DA1-182E-4831-B175-10ABB5E884BA

1.

INTERGOVERNMENTAL SERVICES AGREEMENT
BETWEEN CITY OF SANTA FE AND
NORTH CENTRAL NEW MEXICO ECONOMIC DEVELOPMENT DISTRICT
FOR FISCAL AGENT SERVICES

WHEREAS, the State of New Mexico appropriated funding for the purposes of improvements in the City of Santa Fe ("City") to the State of New Mexico, Department of Finance and Administration, Local Government Division, in the laws of Laws of 2021, Chapter 138, as detailed below ("Projects");

WHEREAS, NCNMEDD acknowledges that the appropriations for the Projects are intended for City;

WHEREAS, City, a municipality within Santa Fe County and the State of New Mexico, agrees to engage North Central New Mexico Economic Development District ("NCNMEDD") in providing fiscal agency services in relation to the Projects.

NOW, THEREFORE, the parties do mutually agree as follows:

This Agreement is entered into by and between City and NCNMEDD pursuant to the following purposes, conditions, and terms:

A. PURPOSE

The purpose of this Agreement is for NCNMEDD to provide fiscal agent services in connection with the Projects as specifically appropriated under New Mexico Legislative Appropriation Agreements identified as follows:

ApprID	Leg. Session	Appropriation Title	Year	Ch	Sect	Agency		Amount	Project Description
F2900	2021	SANTA FE PARKS UPGRADE	2021	138	29/341	341	Finance & Administration	1,000,000	to plan, design, construct, repair, improve and equip parks in Santa Fe in Santa Fe county;
F2902	2021	SANTA FE TIERRA CONTENTA TRAIL CONSTRUCT	2021	138	29/343	341	Finance & Administration	300,000	to plan, design and construct a trail in the Tierra Contenta subdivision in Santa Fe in Santa Fe county;
F2903	2021	SANTA FE MIDTOWN INFRA DES CONSTRUCT	2021	138	29/344	341	Finance & Administration	1,000,000	to plan, design, construct and improve infrastructure for the midtown Santa Fe property in Santa Fe in Santa Fe county;
F2899	2021	SANTA FE HOMEBOUND MEALS PROGRAM IMPROVE	2021	138	29/340	341	Finance & Administration	250,000	to plan, design, renovate, construct, improve and equip a facility for a meals program serving homebound and special needs individuals in Santa Fe in Santa Fe county;
F2901	2021	SANTA FE SOUTHSIDE TEEN CTR CONSTRUCT	2021	138	29/342	341	Finance & Administration	1,805,000	to plan, design, construct, furnish and equip a teen and resource center on the south side of Santa Fe in Santa Fe county;

Other projects may be included as agreed upon in writing and by amendment between the Parties.

B. SCOPE OF WORK

NCNMEDD's services in support of the above purpose shall be to provide fiscal agency services associated with the Projects, including:

1. NCNMEDD Fiscal Agency Services:

- Ensure that grant funds are expended in compliance with all applicable laws, regulations, and grant agreement and the transactions are appropriately accounted for in compliance with such laws, regulations, and grant agreement;
- Ensure safeguarding of grant funds and assets acquired with grant funds and proper accounting thereof in compliance with applicable laws, regulations, and grant agreement;
- Act as liaison between City and appropriate New Mexico state agencies as needed;
- Complete all required quarterly and financial reporting with information provided by City;
- Review and sign-off on project invoices to the appropriate State agency in a timely manner; and

- Work with the State on providing direct project reimbursements to City and act as a facilitator for such reimbursements as needed.

2. City Role and Responsibilities
   - City understands it remains ultimately responsible for executing and complying with all applicable laws, regulations, and grant agreement requirements such as flow down provisions, executing procurement responsibilities, and subcontractor management, as well as project, grant, and financial management.

C. TIMEFRAME

Work pursuant to this Agreement shall be effective no sooner than the date of last party signature below, and shall conclude upon notice by either party pursuant to paragraph I, but no later than one month following the reversion date of the appropriations, except as amended and mutually agreed upon in writing.

D. COMPENSATION:

NCNMEDD has agreed to provide the agreed upon services at three percent (3%) of the dollar amount(s) the City expends during the term of this Agreement towards the completion of the Projects, as those amounts were appropriated. Billing for services to City shall occur by NCNMEDD no more than on a monthly basis. The City will not use funds from this grant to make such payments.

E. RECORDS AND RECOVERY:

NCNMEDD shall maintain appropriate records of services rendered during the Agreement term and retain them for a period of three (3) years after the grant has been closed.

F. ACCESS TO INFORMATION

City and its contractors and subcontractors shall provide information, as needed, for purposes and work described in this Agreement. NCNMEDD will be included and copied on all invoices and reports, prior to City's submission to the appropriate State agency.

G. OWNERSHIP OF PROJECTS

All documents, capital improvements, and project assets produced pursuant to this Agreement shall be the property of City which shall assume full administrative responsibility for the life of the project; or the State grant agreement required period, whichever comes first.

H. LIMITATION OF LIABILITY

This Agreement shall not create a general liability of the constituent members of NCNMEDD.

City shall hold NCNMEDD harmless with respect to any damages, expenses, or claims arising or in connection with any negligent acts, errors, or omissions performed by City under this Agreement. This term shall not limit NCNMEDD liability with respect to NCNMEDD's negligence or willful misconduct.

I. MODIFICATION AND TERMINATION

Any modifications or amendments to this Agreement shall be in writing, and when signed by both parties shall be made part of the Agreement. This Agreement may be terminated by either party upon thirty (30) days written notice to the other.

J. CERTIFICATION

City shall comply with the requirements of all applicable laws, rules, and regulations, and shall assume full responsibility for payment of federal, state, and local taxes and contributions imposed or required under Social Security, Workers Compensation and income tax laws. City is required to follow all State procurement regulations and it is City obligation and responsibility to follow all State requirements as certified in the project bond questionnaire process and as included in associated State grant agreements, including reporting and drawdown requirements, such documents to be filed for each project in conjunction with this agreement.

K. ADEQUATE APPROPRIATIONS

Performance of this agreement is contingent upon sufficient appropriations and authorization being made for the performance of this Agreement. If sufficient appropriations and authorization are not made, this Agreement shall terminate immediately upon written notice being given by NCNMEDD to City. NCNMEDD's decision as to whether sufficient appropriations are available shall be accepted by City and shall be final. If NCNMEDD proposes an amendment to the Agreement to unilaterally reduce its Fiscal Agency Services, City shall have the option to terminate the Agreement or agree to negotiate for reduced Fiscal Agency Services: within thirty (30) days of receipt of the proposed amendment.

L. PENALTIES

The Procurement Code, NMSA 1978, Sections 13-1-28 to -199, imposes civil and criminal penalties for its violation. In addition, the New Mexico criminal statutes impose felony penalties for illegal bribes, gratuities, and kickbacks.

M. NOTICES

Any notice required to be given to either party by this Agreement shall be in writing

and shall be delivered in person, by courier service or by U.S. mail, either first class or certified, return receipt requested, postage prepaid as follows:

To: City
City Manager John Blair
City of Santa Fe
200 Lincoln
Santa Fe, New Mexico, 87501j

To NCNMEDD:
Monica Abeita Executive Director NCNMEDD
3900 Paseo del Sol
Santa Fe, NM 87507

N. DISPUTE RESOLUTION

The parties to this agreement agree that in the event of a dispute that may arise hereunder, which dispute cannot be reasonably resolve, they will submit to mediation by a neutral mediator, the cost of which will be borne equally by both parties. Disputes that cannot be resolved by mediation shall be subject to the laws of the State of New Mexico under the jurisdiction of the First Judicial District Court.

O. BREACH AND DEFAULT

If either party commits a breach or default in the performance or observance of any of its obligations under this agreement and such breach or default continues and is not corrected within thirty (30) days of written notification of such breach or default by either party to the other, the non-breaching or non-defaulting party shall have the right to terminate this agreement by giving notice to the breaching or defaulting party.

P. ASSIGNMENT

No portion of this agreement may be assigned to another party without the express written consent of the City and NCNMEDD.

APPROVED THIS 19th DAY OF December, 2023, BY CITY.

NORTH CENTRAL NEW MEXICO ECONOMIC DEVELOPMENT DISTRICT:

BY: Monica Abeita 12/8/23

Monica Abeita, Executive Director Date

IN WITNESS WHEREOF, the City of Santa Fe has agreed to this Waiver as of the date of the signature by the required approval authorities below.

CITY OF SANTA FE:

ALAN WEBBER, MAYOR

DATE: Dec 19, 2023

ATTEST:

Geralyn Cardenas (Dec 19, 2023 14:06 MST)

GERALYN CARDENAS, INTERIM CITY CLERK XIV

GB MTG 12/13/23

CITY ATTORNEY'S OFFICE:

Erin McSherry

Erin McSherry (Dec 8, 2023 13:36 MST)

ERIN MCSHERRY, CITY ATTORNEY

Munis Contract#_____
Original Contract Item#___23-0688____
SWPA/GSA/Coop/RFP/ITB #: _____

CITY OF SANTA FE
AMENDMENT No. 1 TO
Intergovernmental Service Agreement
ITEM#23-0688

This AMENDMENT No 1 (the "Amendment") amends the INTERGOVERNMENTAL SERVICES AGREEMENT BETWEEN CITY OF SANTA FE AND NORTH CENTRAL NEW MEXICO ECONOMIC DEVELOPMENT DISTRICT FOR FISCAL AGENT SERVICES, dated December 19, 2023 (the "Agreement"), between the City of Santa Fe (the "City") and the North Central New Mexico Economic Development District (NCNMEDD). The date of this Amendment shall be the date when it is executed by the City and the NCNMEDD whichever occurs last.

RECITALS:

A. Under the terms of the Agreement, the NCNMEDD has agreed to provide fiscal agent services in connection with the Capital Projects specified under the Agreement.

B. Pursuant to Article I of the Agreement, and for good and valuable consideration, the receipt and sufficiency of which are acknowledged by the parties, the City and the NCNMEDD agree as follows:

1. PURPOSE:

Article A of the Agreement is amended to add an additional twenty-two (22) Capital appropriations as seen on Exhibit A.

2. COMPENSATION:

Article D, of the Agreement is amended in its entirety as follows:

NCNMEDD has agreed to provide the agreed upon services at one percent (1%) of the dollar amount(s) the City expends during the term of this Agreement towards the completion of the Projects, as those amounts were appropriated. Billing for services to City shall occur by NCNMEDD no more than on a monthly basis. The City will not use funds from these Capital appropriations to make such payments.

3. CONTRACT IN FULL FORCE.

Except as specifically provided in this Amendment, the Agreement remains and shall remain in full force and effect, in accordance with its terms.

IN WITNESS WHEREOF, the parties have executed this Amendment No.1 to the Agreement as of the dates set forth below.

CITY OF SANTA FE:

Alan Webber (Mar 14, 2024 10:01 MDT)

ALAN WEBBER, MAYOR

DATE: Mar 14, 2024

NCNMEDD

Monica Abeita

MONICA ABEITA
EXECUTIVE DIRECTOR

Executive Director
TITLE

DATE: Feb. 20. 2024

ATTEST:

Geralyn Cardenas (Mar 14, 2024 11:32 MDT)

GERALYN CARDENAS, INTERIM CITY CLERK
GB MTG 03/13/2024 XIV

CITY ATTORNEY'S OFFICE:

Marcos Martinez
Marcos Martinez (Feb 16, 2024 13:08 MST)

SENIOR ASSISTANT CITY ATTORNEY

EXHIBIT A

Approp ID	Leg. Session	Appropriation Title	Approp. Amount	Reversion Date	Agency	Bond Series
22-G2419	2022	Jemez Road Construction	$ 400,000	6/30/2026	NMED	STB23SC
22-G3010	2022	SF Fire Fleet Equip / Upgrade Improv	$ 120,000	6/30/2026	DFA	STB23SC
22-G3012	2022	Harrison Rd Improve Construct	$ 100,000	6/30/2026	DFA	STB23SC
22-G3016	2022	Homebound Meals Program Improve	$ 200,000	6/30/2026	DFA	STB23SC
22-G3017	2022	Midtown Property Infra Improve	$ 1,100,000	6/30/2026	DFA	STB23SC
22-G3018	2022	SWAN Park Phase 2 Construct	$ 380,000	6/30/2026	DFA	STB23SC
22-G3019	2022	Tierra Contenta Trail Improve	$ 300,000	6/30/2026	DFA	STB23SC
22-G3165	2022	Median Beautify Phase 1 Design	$ 1,170,000	6/30/2026	DOT	STB23SC
22-G3169	2022	Governor Miles Rd. Construct	$ 300,000	6/30/2026	DOT	STB23SC
22-G3170	2022	Pacheco Street Improve	$ 150,000	6/30/2026	DOT	STB23SC
G22-5353	2022	Mary Esther Gonzales Senior Ctr- Equip	$ 235,630	6/30/2026	ALTSD	STB22SC- GO Bonds
G22-5354	2022	Pasatiemo Senior Ctr- Equip	$ 65,805	6/30/2026	ALTSD	STB22SC- GO Bonds
23-H3200	2023	Santa Fe Building Upgrade	$ 210,000	6/30/2027	DFA	General Fund
23-H3201	2023	SF Fire Station #2 Construction	$ 3,995,000	6/30/2027	DFA	General Fund
23-H3202	2023	SF Homebound Meals Faculty Ren	$ 200,000	6/30/2027	DFA	General Fund
23-H3203	2023	SF Midtown Infa. Improvement	$ 4,900,000	6/30/2027	DFA	General Fund
23-H3204	2023	SF Muni Rec Sports Cmplx Field Const.	$ 50,000	6/30/2027	DFA	General Fund
23-H3205	2023	SF Pickleball Cmplx Ft. Marcy Constr.	$ 650,000	6/30/2027	DFA	General Fund
23-H3206	2023	SF SWAN Park Phase 2 Improvement	$ 2,400,000	6/30/2027	DFA	General Fund
23-H3207	2023	SF Water History Park Improvement	$ 350,000	6/30/2027	DFA	General Fund
23-H3359	2023	Governor Miles Road Improvement	$ 210,000	6/30/2027	DOT	General Fund
23-H3360	2023	Pacheco Street Improvement	$ 350,000	6/30/2027	DOT	General Fund

Munis Contract#_____
Original Contract Item#___23-0688_____
SWPA/GSA/Coop/RFP/ITB #: _____

CITY OF SANTA FE
AMENDMENT No. 2 TO
Intergovernmental Service Agreement
ITEM#23-0688

This AMENDMENT No 2 (the "Amendment") amends the INTERGOVERNMENTAL SERVICES AGREEMENT BETWEEN CITY OF SANTA FE AND NORTH CENTRAL NEW MEXICO ECONOMIC DEVELOPMENT DISTRICT FOR FISCAL AGENT SERVICES, dated December 19, 2023 (the "Agreement"), between the City of Santa Fe (the "City") and the North Central New Mexico Economic Development District (NCNMEDD). The date of this Amendment shall be the date when it is executed by the City and the NCNMEDD whichever occurs last.

RECITALS:

A. Under the terms of the Agreement, the NCNMEDD has agreed to provide fiscal agent services in connection with the Capital Projects specified under the Agreement.

B. Pursuant to Article I of the Agreement, and for good and valuable consideration, the receipt and sufficiency of which are acknowledged by the parties, the City and the NCNMEDD agree as follows:

1. PURPOSE:

Article A of the Agreement is amended to add an additional three (3) capital appropriations as seen on Exhibit B.

2. CONTRACT IN FULL FORCE.

Except as specifically provided in this Amendment, the Agreement remains and shall remain in full force and effect, in accordance with its terms.

IN WITNESS WHEREOF, the parties have executed this Amendment No.2 to the Agreement as of the dates set forth below.

CITY OF SANTA FE:

Alan Webber (Apr 11, 2024 21:17 MDT)

ALAN WEBBER, MAYOR

DATE: Apr 11, 2024

CONTRACTOR:
NCNMEDD

Monica Abeita

MONICA ABEITA
EXECUTIVE DIRECTOR

Executive Director
TITLE

April 2, 2024

DATE:

ATTEST:

GERALYN CARDENAS (Apr 12, 2024 09:03 MDT)

GERALYN CARDENAS, INTERIM CITY CLERK

GB MTG 04/10/2024 XIV

CITY ATTORNEY'S OFFICE:

Marcos Martinez
Marcos Martinez (Apr 4, 2024 09:38 MDT)

SENIOR ASSISTANT CITY ATTORNEY

APPROVED FOR FINANCES:

Emily K. Oster

FINANCE DIRECTOR

EXHIBIT B

23-ZH9298	for Santa Fe to purchase security cameras and security systems at municipal parks	$	95,000.00
23-ZH9300	to purchase equipment and to provide arson investigation training to fire department three in Santa Fe	$	125,000.00
23-ZH9401	for sanitization and deep cleaning of all municipal swimming pools in Santa Fe	$	75,000.00

Original Contract Item# 23-0688
SWPA/GSA/Coop/RFP/ITB #: N/A

CITY OF SANTA FE
AMENDMENT No. 3 TO
Intergovernmental Service Agreement
ITEM#23-0688

This AMENDMENT No 3 (the "Amendment") amends the INTERGOVERNMENTAL SERVICES AGREEMENT BETWEEN CITY OF SANTA FE AND NORTH CENTRAL NEW MEXICO ECONOMIC DEVELOPMENT DISTRICT FOR FISCAL AGENT SERVICES, dated December 19, 2023 (the "Agreement"), between the City of Santa Fe (the "City") and the North Central New Mexico Economic Development District (NCNMEDD). The date of this Amendment shall be the date when it is executed by the City and the NCNMEDD whichever occurs last.

RECITALS:

A. Under the terms of the Agreement, the NCNMEDD has agreed to provide fiscal agent services in connection with the Capital Projects specified under the Agreement.

B. Pursuant to Article I of the Agreement, and for good and valuable consideration, the receipt and sufficiency of which are acknowledged by the parties, the City and the NCNMEDD agree as follows:

1. PURPOSE:

Article A of the Agreement is amended to add twenty-two (22) capital appropriations as seen on Exhibit A.

2. CONTRACT IN FULL FORCE.

Except as specifically provided in this Amendment, the Agreement remains and shall remain in full force and effect, in accordance with its terms.

IN WITNESS WHEREOF, the parties have executed this Amendment No.3 to the Agreement as of the dates set forth below.

CITY OF SANTA FE:

Alan Webber (Nov 15, 2024 09:56 MST)

ALAN WEBBER, MAYOR

DATE: Nov 15, 2024

CONTRACTOR:
NCNMEDD

Monica Abeita
Monica Abeita (Oct 11, 2024 13:22 MDT)

MONICA ABEITA
EXECUTIVE DIRECTOR

DATE: Oct 11, 2024

ATTEST:

Andrea Salazar
Andrea Salazar (Nov 15, 2024 11:02 MST)

ANDREA SALAZAR, CITY CLERK

CITY ATTORNEY'S OFFICE:

Marcos Martinez
Marcos Martinez (Oct 11, 2024 13:26 MDT)

SENIOR ASSISTANT CITY ATTORNEY

APPROVED FOR FINANCES:

Emily K. Oster

FINANCE DIRECTOR

EXHIBIT A

Approp ID	Leg. Session	Appropriation Title	Approp. Amount	Reversion Date	Funding Agency	Funding Source
I2455	2024	Paseo Real Wastewater Facility	$1,600,000	30-Jun-28	NMED	General Fund
I2457	2024	Jemez Rd Sewer	$210,000	30-Jun-28	NMED	General Fund
I2458	2024	Vereda de Velencia WWater	$160,000	30-Jun-2028	NMED	General Fund
I3023	2024	Police Dept. Equipment Purchase	$250,000	30-Jun-2026	DFA	General Fund
I3134	2024	Fire Stn 2 Construct	$250,000	30-Jun-2028	DFA	General Fund
I3136	2024	Soccer Valley MRC Construct	$3,425,000	30-Jun-2028	DFA	General Fund
I3138	2024	Los Prados Park	$438,000	30-Jun-2028	DFA	General Fund
I3141	2024	Fire SCBA Equip Purchase	$250,000	30-Jun-2026	DFA	General Fund
I3142	2024	Ft Marcy Park Ren	$5,000,000	30-Jun-2028	DFA	General Fund
I3143	2024	Permanent and Transitional Housing	$400,000	30-Jun-2028	DFA	General Fund
I3144	2024	Railyard Bldg. Upgrade	$100,000	30-Jun-2028	DFA	General Fund
I3145	2024	Railyard Multipurpose Bldg	$175,000	30-Jun-2028	DFA	General Fund
I3146	2024	Regional Airport Phase 2 Improve	$2,000,000	30-Jun-2028	DFA	General Fund
I3147	2024	River Park Pedestrian Bridge	$240,000	30-Jun-2028	DFA	General Fund
I3318	2024	NM599-Airport Access Road	$4,500,000	30-Jun-2028	NMDOT	General Fund
I3319	2024	Rufina St. & Lopez Lane Intersection	$50,000	30-Jun-2028	NMDOT	General Fund
I3320	2024	Paseo del Sol Extension	$50,000	30-Jun-2028	NMDOT	General Fund
I3321	2024	St. Michael's Rail Trail Underpass	$100,000	30-Jun-2028	NMDOT	General Fund
I4219	2024	El Museo Improvements	$126,950	30-Jun-2026	DFA	Severance Tax Bond
I4220	2024	Homebound Meals	$100,000	30-Jun-2028	DFA	General Fund
I4221	2024	Municipal Court Renovations	$29,843	30-Jun-2028	DFA	General Fund
I4222	2024	Supportive Housing	$844,470	30-Jun-2026	DFA	General Fund

FIR No. 10648.1

FISCAL IMPACT REPORT

General Information:

(Check) **Bill:** _____ **Resolution:** X

Short Title(s): Authorized Representatives and Agents for DFA Appropriation ID Number G3169, NMDOT Control Number C5223169

Sponsor(s): Councilor Amanda Chavez

Reviewing Department(s): Public Works Department

Staff Completing FIR: Regina Wheeler, Public Works Director **Date:** 1/26/2025 **Phone:** (505) 690-4197

Reviewed by City Attorney: _____ **Date:** Feb 7, 2025

Reviewed by Finance Director: Emily K. Oster **Date:** Feb 7, 2025

Summary:
The Resolution designates authorized representatives and agents for an agreement with New Mexico Department of Finance and Administration (DFA) about appropriation ID Number G3169, New Mexico Department of Transportation (NMDOT) Control Number C5223169 ("Grant Agreement"). The Grant Agreement makes available three hundred thousand dollars ($300,000), appropriated by the New Mexico Legislature, for a project to acquire easements and rights of way and to plan, design, construct and repair Governor Miles Road from Richards Avenue to Nizhoni Drive in the city of Santa Fe in Santa Fe County.

Departments Affected:
Public Works Department.

Consequences of Not Enacting Legislation:
If this legislation is not adopted, the City of Santa Fe ("City") will not satisfy Article X. B. (v) of the Grant Agreement, which requires the Governing Body to adopt a resolution authorizing the person identified as the official representative of the City to sign the Grant Agreement and to sign Requests for Payment. Additionally, without the adoption of this Resolution the City would not receive NMDOT's funding in the amount of three hundred thousand dollars ($300,000).

Conflict, Duplication, Companionship, or Relationship to Other Legislation:
The Governing Body will be approving the agreement through a separate action.

Performance and Administrative Implications:
Public Works Department staff will acquire easements and rights of way for and to plan, design, and construct and repair Governor Miles Road from Richards Avenue to Nizhoni Drive for the city of Santa Fe in Santa Fe County in association with this Grant Agreement. Public Works staff and Finance Department staff will also administer the grant.

Fiscal Implications:

**Although there is not a fiscal impact for authorizing and naming agents, it is worth pointing out that Amendment No. 1 to the Intergovernmental Agreement states that "NCNMEDD has agreed to provide the agreed upon services at one percent (1%) of the dollar amount(s) the City expends during the term of this Agreement towards the completion of the Projects". If the City expends the total agreement amount of three hundred thousand dollars ($300,000), then NCNMEDD will receive three thousand dollars ($3,000) as one percent (1%) of the expense. The City will pay the 1% from City funds separate from the grant funds. The Governing Body will approve the agreement through a separate action and will budget funds for fiscal agent fees in a separate action.

Fiscal Impact

____X____ Check here if no fiscal impact

Expenditures

Expenditure Type	FYE 2025	FYE 2026	FYE 2027	Require BAR (Y/N)	Recurring (R) or Non-recurring (NR)	Fund	3-Year Total Cost
Personnel and Benefits*	$	$	$				
Capital Outlay	$	$	$				
Contractual/ Professional Services	$	$	$				
Operating	$	$	$				$
Total:	$	$	$				$

Expenditure Narrative:
**See "Fiscal Implications" narrative above.

Revenue

Revenue Type	FYE 2025	FYE 2026	FYE 2027	Recurring (R) or Non-recurring (NR)	Fund
General Fund	$	$	$		
Special Revenue	$	$	$		
CIP	$	$	$		
Enterprise	$	$	$		
Internal Service	$	$	$		
Trust and Agency	$	$	$		
Federal	$	$	$		
Other	$	$	$		
Total	$	$	$		

Revenue Narrative:

Signature: Regina Wheeler (Feb 7, 2025 16:16 MST)

Email: rawheeler@santafenm.gov

Signature: ROMELLA GLORIOSO-MOSS

Email: rsglorioso-moss@santafenm.gov

CITY OF SANTA FE, NEW MEXICO
CO-SPONSOR(S) TO RESOLUTION NO. 2025-__
C5223169 ($300,000) Governor Miles Road Authorized Representatives and Agents

The following members of the Governing Body joined sponsorship of this legislation:

Jamie Cassutt (Feb 10, 2025 21:15 MST)

Jamie Cassutt, Councilor

2/10/2025
Date

10648.0

Co-Sponsorship - Cassutt

Final Audit Report 2025-02-11

Created:	2025-02-10
By:	CHRISTINE SPIERS (cmspiers@santafenm.gov)
Status:	Signed
Transaction ID:	CBJCHBCAABAA-_MdeFX7UK4cs1sVz8sGMcnbOGQuaVvf

"Co-Sponsorship - Cassutt" History

Document created by CHRISTINE SPIERS (cmspiers@santafenm.gov)
2025-02-10 - 6:27:11 PM GMT- IP address: 63.232.20.2

Document emailed to jcassutt@santafenm.gov for signature
2025-02-10 - 6:27:42 PM GMT

Email viewed by jcassutt@santafenm.gov
2025-02-11 - 4:14:39 AM GMT- IP address: 73.242.171.128

Signer jcassutt@santafenm.gov entered name at signing as Jamie Cassutt
2025-02-11 - 4:15:08 AM GMT- IP address: 73.242.171.128

Document e-signed by Jamie Cassutt (jcassutt@santafenm.gov)
Signature Date: 2025-02-11 - 4:15:10 AM GMT - Time Source: server- IP address: 73.242.171.128

Agreement completed.
2025-02-11 - 4:15:10 AM GMT

Powered by Adobe Acrobat Sign

CITY OF SANTA FE

Memorandum

Date: January 28th, 2025

To: Governing Body, Public Works and Utilities Committee, Finance Committee

From: Romella Glorioso-Moss, Complete Streets Capital Projects Manager RGM

Via: Regina Wheeler, Public Works Department Director RW

RE: C5223170 Pacheco Street Improve Authorized Representatives and Agents

---

EXECUTIVE SUMMARY:

The Resolution designates authorized representatives and agents for New Mexico Department of Finance and Administration (DFA), appropriation ID Number G3170 and New Mexico Department of Transportation (NMDOT) Control Number C5223170 ("Grant Agreement"). The Grant Agreement makes available one hundred and fifty thousand dollars ($150,000), appropriated by the New Mexico State Legislature for a project to acquire easements and rights of way and to plan, design, construct and improve Pacheco street, including pedestrian and bicycle improvements, between West San Mateo Road and Alta Vista Street in the city of Santa Fe in Santa Fe County.

BACKGROUND:

The New Mexico Department of Transportation, through Article X.B. (v) of the Grant Agreement, requires that the City of Santa Fe as the grantee, to agree that the "governing body has duly adopted or passed as an official act a resolution, motion or similar action authorizing the person identified as the official representative of the Grantee to sign the Agreement and to sign Requests for Payment". Adoption of this Resolution will satisfy this requirement and allow the City to enter into the Grant Agreement. The Grant Agreement will be presented to the Governing Body in an action separate from this Resolution; and this Resolution will not be implicated if the Governing Body does not later approve the grant agreement.

ATTACHMENTS:

Resolution
FIR

CITY OF SANTA FE, NEW MEXICO

RESOLUTION NO. 2025-__

INTRODUCED BY:

Councilor Amanda Chavez

A RESOLUTION

AUTHORIZING REPRESENTATIVES AND AGENTS FOR AN AGREEMENT WITH NEW MEXICO DEPARTMENT OF FINANCE AND ADMINISTRATION, REGARDING APPROPRIATION ID NUMBER G3170, NEW MEXICO DEPARTMENT OF TRANSPORTATION CONTROL NUMBER C5223170, TO ACQUIRE EASEMENTS AND RIGHTS OF WAY FOR AND TO PLAN, DESIGN, CONSTRUCT AND IMPROVE PACHECO STREET, INCLUDING PEDESTRIAN AND BICYCLE IMPROVEMENTS BETWEEN WEST SAN MATEO ROAD AND ALTA VISTA STREET.

WHEREAS, in the Laws of 2022, Chapter 53, Section 36, Subsection 88, the New Mexico Legislature made an appropriation to the New Mexico Department of Transportation ("NMDOT"), for funds from which NMDOT is making available to the City of Santa Fe ("Grantee" or "City") through the New Mexico Department of Finance and Administration Appropriation Number G3170, NMDOT Control Number C5223170 ("Agreement"), incorporated as Attachment A, in the amount of one hundred and fifty thousand ($150,000), to acquire easements and rights of way and

to plan, design, construct and improve Pacheco street, including pedestrian and bicycle improvements, between West San Mateo Road and Alta Vista Street in the city of Santa Fe in Santa Fe County ("the Project"); and

WHEREAS, Article X. B. (v) of the Agreement, states that "the Grantee's governing body has duly adopted or passed as an official act a resolution, motion or similar action authorizing the person identified as the official representative of the Grantee to sign the Agreement and to sign Requests for Payment" and adopting this resolution will satisfy this requirement; and

WHEREAS, in a letter dated August 24, 2023, the New Mexico Department of Finance and Administration ("DFA") took the position that it required the City to initiate a fiscal agent relationship in order for the City to utilize its current State Capital appropriations and, this position was renewed in a letter dated August 20, 2024 for all current Capital outlay appropriations; and

WHEREAS, as a result of DFA's position articulated in these letters, the City entered into a governmental services agreement, incorporated as Attachment B, with North Central Economic Development District ("NCEDD") for fiscal agent services, in which NCEDD agreed to review and sign Requests for Payment for permissible expenditures, on December 19, 2023; and

WHEREAS, the terms of Amendment No. 1 to the Intergovernmental Service Agreement, Item No. 22-G3170, included in Attachment B, includes the project.

NOW, THEREFORE, BE IT RESOLVED BY THE GOVERNING BODY OF THE CITY OF SANTA FE that the following provisions shall apply to the Agreement:

A. The person listed below, or their successor, is the Grantee's official representative authorized to sign the Agreement:

Grantee: City of Santa Fe

Name: Alan Webber

Title: Mayor

Address: PO Box 909

Santa Fe, NM 87504-0909

Email: mayor@santafenm.gov

Telephone: (505) 955-6590

B. The person listed below, or their successor, is the Grantee's Fiscal Officer of Fiscal Agent concerning reviewing and signing Requests for Payments for permissible expenditures:

Grantee: City of Santa Fe

Name: Felicity Fonseca

Title: Community Development Director, North Central New Mexico Economic Development District

Address: 644 Don Gaspar Ave.

Santa Fe, Nm 87505

Email: felicityf@ncnmedd.com

Telephone: (505) 356-9098

PASSED, APPROVED, and ADOPTED this _____day of _____, 2025.

_____

ALAN WEBBER, MAYOR

ATTEST:

_____

ANDRÉA SALAZAR, CITY CLERK

APPROVED AS TO FORM:



_____

ERIN K. McSHERRY, CITY ATTORNEY

DocuSign Envelope ID: 05B69AF9-3198-4665-B726-0A173BC4E34C

ATTACHMENT A

Contract Number: _____
Vendor Number: 0000054360
Control Number: C5223170

STATE OF NEW MEXICO
DEPARTMENT OF TRANSPORTATION
FUND 89200 CAPITAL APPROPRIATION PROJECT

THIS AGREEMENT is between the Department of Transportation, hereinafter called the "Department" or abbreviation such as "NMDOT", and City of Santa Fe, hereinafter called the "Grantee". This Agreement is effective as of the date of the last party to sign it on the signature page below.

RECITALS

WHEREAS, in the Laws of 2022, SB212, Chapter 53, Section 36, Subsection 88, the Legislature made an appropriation to the Department, funds from which the Department is making available to the Grantee pursuant to this Agreement; and

WHEREAS, the Department is granting to Grantee, and the Grantee is accepting the grant of, funds from this appropriation, in accordance with the terms and conditions of this Agreement; and

WHEREAS, pursuant to the NMSA 1978, Section 67-3-28, as amended, and State Highway Commission Policy No. 44, the Department has the authority to enter into this Grant Agreement.

AGREEMENT

NOW, THEREFORE, in consideration of the mutual covenants and obligations contained herein, the parties hereby mutually agree as follows:

ARTICLE I. PROJECT DESCRIPTION, AMOUNT OF GRANT AND REVERSION DATE

A. The project that is the subject of this Agreement is described as follows:

DFA Appropriation ID G3170 NMDOT Control Number C5223170 **$150,000**
APPROPRIATION REVERSION DATE: 6/30/2026
Laws of 2022, Chapter 53, Section 36, Subsection 88, One Hundred Fifty Thousand Dollars and No Cents ($150,000), to acquire easements and rights of way and to plan, design, construct and improve Pacheco street, including pedestrian and bicycle improvements, between west San Mateo road and Alta Vista street in Santa Fe in Santa Fe county .

The Grantee's total reimbursements shall not exceed One Hundred Fifty Thousand Dollars and No Cents $150,000 (the "Appropriation Amount") minus the allocation for Art in Public Places ("AIPP amount")[1], if

[1] The AIPP amount is "an amount of money equal to one percent or two hundred thousand dollars ($200,000), whichever is less, of the amount of money appropriated for new construction or any major renovation exceeding one hundred thousand dollars ($100,000)." Section 13-4A-4 NMSA 1978.

applicable, Zero Dollars and No Cents ($ 0.00), which equals One Hundred Fifty Thousand Dollars and No Cents (**$150,000**) (the "Adjusted Appropriation Amount").

In the event of a conflict among the Appropriation Amount, the Reversion Date, as defined herein and/or the purpose of the Project, as set forth in this Agreement, and the corresponding appropriation language in the laws cited above in this Article I(A), the language of the laws cited herein shall control.

This project is referred to throughout the remainder of this Agreement as the "Project"; the information contained in Article I(A) is referred to collectively throughout the remainder of this Agreement as the "Project Description." Optional Attachment A sets forth additional or more stringent requirements and conditions, which are incorporated by this reference as if set forth fully herein. If Optional Attachment A imposes more stringent requirements than any requirement set forth in this Agreement, the more stringent requirements of Attachment A shall prevail, in the event of irreconcilable conflict. The Grantee shall reference the Project's number in all correspondence with and submissions to the Department concerning the Project, including, but not limited to, Requests for Payment and reports.

ARTICLE II. LIMITATION ON DEPARTMENT'S OBLIGATION TO MAKE GRANT DISBURSEMENT TO GRANTEE

A. Upon the Effective Date of this Agreement, for permissible purposes within the scope of the Project Description, the Grantee shall only be reimbursed monies for which the Department has issued and the Grantee has received a Notice of Department's Obligation to Reimburse[2] Grantee (hereinafter referred to as "Notice of Obligation"). This Grant Agreement and the disbursement of any and all amounts of the above referenced Adjusted Appropriation Amount are expressly conditioned upon the following:

(i) Irrespective of any Notice of Obligation, the Grantee's expenditures shall be made on or before the Reversion Date and, if applicable, an Early Termination Date (i.e., the goods have been delivered and accepted or the title to the goods has been transferred to the Grantee and/or the services have been rendered for the Grantee); and

(ii) The total amount received by the Grantee shall not exceed the lesser of: (a) the Adjusted Appropriation Amount identified in Article I(A) herein or (b) the total of all amounts stated in the Notice(s) of Obligation evidencing that the Department has received and accepted the Grantee's Third Party Obligation(s), as defined in subparagraph iii of this Article II(A); and

(iii) The Grantee's expenditures were made pursuant to the State Procurement Code and execution of binding written obligations or purchase orders with third party contractors or vendors for the provision of services, including professional services, or the purchase of tangible personal property and real property for the Project, hereinafter referred to as "Third Party Obligations"; and

(iv) The Grantee's submittal of timely Requests for Payment in accordance with the procedures set forth in Article IX of this Agreement; and

(v) In the event that capital assets acquired with Project funds are to be sold, leased, or licensed to or operated by a private entity, the sale, lease, license, or operating agreement:
   a. must be approved by the applicable oversight entity (if any) in accordance with law; or
   b. if no oversight entity is required to approve the transaction, the Department must approve the transaction as complying with law.

[2] "Reimburse" as used throughout this Agreement includes Department payments to the Grantee for invoices received, but not yet paid, by the Grantee from a third party contractor or vendor, if the invoices comply with the provisions of this Agreement and are a valid liability of the Grantee.

Prior to the sale, lease, license, or operating agreement being approved pursuant to Articles II(A)(v)(a) and II(A)(v)(b) herein, the Department may, in its sole and absolute discretion and unless inconsistent with State Board of Finance imposed conditions, reimburse the Grantee for necessary expenditures incurred to develop the Project sufficiently to make the sale, lease, license, or operating agreement commercially feasible, such as plan and design expenditures; and

(vi) The Grantee's submission of documentation of all Third Party Obligations and amendments thereto (including terminations) to the Department and the Department's issuance and the Grantee's receiving of a Notice of Obligation for a particular amount in accordance with the terms of this Agreement shall be governed by the following:

a. The Grantee shall submit to the Department one copy of all Third Party Obligations and amendments thereto (including terminations) as soon as possible after execution by the Third Party **but prior to execution by the Grantee.**

b. Grantee acknowledges and agrees that if it chooses to enter into a Third Party Obligation prior to receiving a Notice of Obligation that covers the expenditure, it is solely responsible for such obligations.

c. The Department may, in its sole and absolute discretion, issue to Grantee a Notice of Obligation for the particular amount of that Third Party Obligation that only obligates the Department to reimburse Grantee's expenditures made on or before the Reversion Date or an Early Termination Date. The current Notice of Obligation form is attached to this Agreement as Exhibit 2.

d. The date the Department signs the Notice of Obligation is the date that the Department's Notice of Obligation is effective. After that date, the Grantee is authorized to budget the particular amount set forth in the Notice of Obligation, execute the Third Party Obligation and request the Third Party to begin work. Payment for any work performed or goods received prior to the effective date of the Notice of Obligation is wholly and solely the obligation of the Grantee.

B. The Grantee shall implement, in all respects, the Project. The Grantee shall provide all necessary qualified personnel, material, and facilities to implement the Project. The Grantee shall finance its share (if any) of the costs of the Project, including all Project overruns.

C. Project funds shall not be used for purposes other than those specified in the Project Description.

D. Unless specifically allowed by law, Project funds cannot be used to reimburse Grantee for indirect Project costs.

ARTICLE III. NOTICE PROVISIONS AND GRANTEE AND DEPARTMENT DESIGNATED REPRESENTATIVES

Whenever written notices, including written decisions, are to be given or received, related to this Agreement, the following provisions shall apply.

The Grantee designates the person(s) listed below, or their successor, as their official representative(s) concerning all matters related to this Agreement:

Grantee: City of Santa Fe

Name: David Chapman
Title: Grants Administrator
Address: P.O. Box 909, Santa Fe, New Mexico 87504
Email: dachapman@ci.santa-fe.nm.us
Telephone: 505-955-2012

The Grantee designates the person(s) listed below, or their successor, as their Fiscal Officer or Fiscal Agent concerning all matters related to this Agreement:

Grantee: _____
Name: _____
Title: _____
Address: _____
Email: _____
Telephone: _____

The Department designates the persons listed below, or their successors, as the Points of Contact for matters related to this Agreement.

Department: Department of Transportation District 5 Office
Name: Amanda Nino
Title: Capital Outlay District Coordinator
Address: P.O. Box 4127, Santa Fe, NM 87502
Email: Amanda.Nino@dot.nm.gov
Telephone: 505-660-6357

The Grantee and the Department agree that either party shall send all notices, including written decisions, related to this Agreement to the above named persons by email or regular mail. In the case of mailings, notices shall be deemed to have been given and received upon the date of the receiving party's actual receipt or five calendar days after mailing, whichever shall first occur. In the case of email transmissions, the notice shall be deemed to have been given and received on the date reflected on the delivery receipt of email.

ARTICLE IV. REVERSION DATE, TERM, DEADLINE TO EXPEND FUNDS

A. As referenced in Article I(A), the applicable law establishes a date by which Project funds must be expended by Grantee, which is referred to throughout the remainder of this Agreement as the "Reversion Date." Upon being duly executed by both parties, this Agreement shall be effective as of the date of execution by the Department. It shall terminate on 6/30/2026 the Reversion Date unless Terminated Before Reversion Date ("Early Termination") pursuant to Article V herein.

B. The Project's funds must be expended on or before the Reversion Date and, if applicable, Early Termination Date of this Agreement. For purposes of this Agreement, it is not sufficient for the Grantee to encumber the Project funds on its books on or before the Project's Reversion Date or Early Termination Date. Funds are expended and an expenditure has occurred as of the date that a particular quantity of goods are delivered to and received by the Grantee or title to the goods is transferred to the Grantee and/or as of the date

particular services are rendered for the Grantee. Funds are ***not*** expended and an expenditure has ***not*** occurred as of the date they are encumbered by the Grantee pursuant to a contract or purchase order with a third party.

ARTICLE V. EARLY TERMINATION

A. Early Termination Before Reversion Date Due to Completion of the Project or Complete Expenditure of the Adjusted Appropriation or Violation of this Agreement

Early Termination includes:

(i) Termination due to completion of the Project before the Reversion Date; or

(ii) Termination due to complete expenditure of the Adjusted Appropriation Amount before the Reversion Date; or

(iii) Termination for violation of the terms of this Agreement; or

(iv) Termination for suspected mishandling of public funds, including but not limited to, fraud, waste, abuse, and conflicts of interest.

Either the Department or the Grantee may early terminate this Agreement prior to the Reversion Date by providing the other party with a minimum of fifteen (15) days' advance, written notice of early termination. Grantee hereby waives any rights to assert an impairment of contract claim against the Department or the State of New Mexico in the event of Early Termination of this Agreement by the Department pursuant to Article V(A).

B. Early Termination Before Reversion Date Due to Non-appropriation

The terms of this Agreement are expressly made contingent upon sufficient appropriations and authorization being made by the Legislature of New Mexico for the performance of this Agreement. Throughout this Agreement the term "non-appropriate" or "non-appropriation" includes the following actions by the New Mexico Legislature: deauthorization, reauthorization or revocation of a prior authorization. The Legislature may choose to non-appropriate the Appropriation referred to in Article I and, if that occurs, the Department shall early terminate this Agreement for non-appropriation by giving the Grantee written notice of such termination, and such termination shall be effective as of the effective date of the law making the non-appropriation. The Department's decision as to whether sufficient appropriations or authorizations are available shall be accepted by the Grantee and shall be final. Grantee hereby waives any rights to assert an impairment of contract claim against the Department or the State of New Mexico in the event of Early Termination of this Agreement by the Department pursuant to Article V(B).

C. Limitation on Department's Obligation to Make Grant Disbursements to Grantee in the Event of Early Termination

In the event of Early Termination of this Agreement by either party, the Department's sole and absolute obligation to reimburse the Grantee is expressly conditioned upon the limitations set forth Article II.

ARTICLE VI. SUSPENSION OF NEW OR FURTHER OBLIGATIONS

A. The Department may choose, in its sole and absolute discretion, to provide written notice to the Grantee to suspend entering into new and further obligations. Upon the receipt of such written notice by the Grantee:

(i) The Grantee shall immediately suspend entering into new or further written obligations with third parties; and

(ii) The Department will suspend the issuance of any new or further Notice of Obligation under this Agreement; and
(iii) The Department may direct the Grantee to implement a corrective action plan in accordance with Article VI(D) herein.

B. In the event of Suspension of this Agreement, the Department's sole and absolute obligation to reimburse the Grantee is expressly conditioned upon the limitations set forth in Article II herein.

C. A suspension of new or further obligations under this Agreement shall remain in effect unless or until the date the Grantee receives written notice given by the Department informing the Grantee that the Suspension has been lifted or that the Agreement has been Early Terminated in accordance with Article V herein. If the Suspension is lifted, the Department will consider further requests for Notice of Obligation.

D. Corrective Action Plan in the Event of Suspension

In the event that the Department chooses, in its sole and absolute discretion to direct the Grantee to suspend entering into new or further written obligations with third parties pursuant to Article VI(A), the Department may, but is not obligated to, require the Grantee to develop and implement a written corrective action plan to remedy the grounds for the Suspension. Such corrective action plan must be approved by the Department and be signed by the Grantee. Failure to sign a corrective action plan or meet the terms and deadlines set forth in the signed corrective action plan, is hereby deemed a violation of the terms of this Agreement for purposes of Early Termination, Article V(A)(iii). The corrective action plan is in addition to, and not in lieu of, any other equitable or legal remedy, including but not limited to Early Termination.

ARTICLE VII. AMENDMENT

This Agreement shall not be altered, changed, or amended except by instrument in writing duly executed by both the parties hereto.

ARTICLE VIII. REPORTS

A. Database Reporting

The Grantee shall report quarterly Project activity by entering such Project information as the Department and the Department of Finance and Administration may require, such information entered directly into a database maintained by the Department of Finance and Administration (Budget & Formulation Management System). Additionally, the Grantee shall certify on the Request for Payment form (Exhibit 1) that updates have been maintained and are current in the database. The Grantee hereby acknowledges that failure to perform and/or certify updates into the database will delay or potentially jeopardize the reimbursement of funds. The Department shall give Grantee a minimum of thirty (30) days' advance written notice of any changes to the information the Grantee is required to report.

Quarterly reports shall be due on the last day of the month that is 30 days prior to the end of the quarter following execution of this Agreement by the Department and ending during the quarter of the submission of the final request for reimbursement for the Project, or the following quarter.

B. Requests for Additional Information/Project Inspection

During the term of this Agreement and during the period of time during which the Grantee must maintain records pursuant to Article VIII, the Department may:

(i) request such additional information regarding the Project as it deems necessary; and

(ii) conduct, at reasonable times and upon reasonable notice, onsite inspections of the Project.

Grantee shall respond to such requests for additional information within a reasonable period of time, as established by the Department.

ARTICLE IX. REQUEST FOR PAYMENT PROCEDURES AND DEADLINES

A. The Grantee shall request payment by submitting a Request for Payment, in the form attached hereto as Exhibit 1. Payment requests are subject to the following procedures:

(i) The Grantee must submit a Request for Payment; and

(ii) Each Request for Payment must contain proof of payment by the Grantee or liabilities incurred by the Grantee showing that the expenditures are valid or are liabilities incurred by the Grantee in the form of actual unpaid invoices received by the Grantee for services rendered by a third party or items of tangible personal property received by the Grantee for the implementation of the Project; provided, however, that the Grantee may be reimbursed for unpaid liabilities only if the Department, in its sole and absolute discretion, agrees to do so and in accordance with any special conditions imposed by the Department.

(iii) In cases where the Grantee is submitting a Request for Payment to the Department based upon invoices received, but not yet paid, by the Grantee from a third party contractor or vendor, if the invoices comply with the provisions of this Agreement and are a valid liability of the Grantee, the Grantee shall make payment to those contractors or vendors within five (5) business days from the date of receiving reimbursement from the Department or such shorter period of time as the Department may prescribe in writing. The Grantee is required to certify to the Department proof of payment to the third party contractor or vendor within ten (10) business days from the date of receiving reimbursement from the Department.

B. The Grantee must obligate 5% of the Adjusted Appropriation Amount within six months of acceptance of the grant agreement and must have expended no less than 85% of the Adjusted Appropriation Amount six months prior to the reversion date.

C. **Deadlines**

Requests for Payments shall be submitted by Grantee to the Department on the earlier of:

(i) Immediately as they are received by the Grantee but at a minimum thirty (30) days from when the expenditure was incurred or liability of the Grantee was ~~a~~pproved as evidenced by an unpaid invoice received by the Grantee from a third party contractor or vendor; or

(ii) Twenty (20) days from date of Early Termination; or

(iii) Twenty (20) days from the Reversion Date.

D. The Grantee's failure to abide by the requirements set forth in Article II and Article IX herein will result in the denial of its Request for Payment or will delay the processing of Requests for Payment. The Department has the right to reject a payment request for the Project unless and until it is satisfied that the expenditures in the Request for Payment are for permissible purposes within the meaning of the Project Description and that the expenditures and the Grantee are otherwise in compliance with this Agreement, including but not limited to, compliance with the reporting requirements and the requirements set forth in

DocuSign Envelope ID: 05B69AF9-3198-4665-B726-0A173BC4E34C

Article II herein to provide Third Party Obligations and the Deadlines set forth in Article IX herein. The Department's ability to reject any Request for Payment is in addition to, and not in lieu of, any other legal or equitable remedy available to the Department due to Grantee's violation of this Agreement.

ARTICLE X. PROJECT CONDITIONS AND RESTRICTIONS; REPRESENTATIONS AND WARRANTIES

A. The following general conditions and restrictions are applicable to the Project:

(i) The Project's funds must be spent in accordance with all applicable state laws, regulations, policies, and guidelines, including, but not limited to, the State Procurement Code (or local procurement ordinance, where applicable).

(ii) The Project must be implemented in accordance with the New Mexico Public Works Minimum Wage Act, Section 13-4-10 through 13-4-17 NMSA 1978, as applicable. Every contract or project in excess of sixty thousand dollars ($60,000) that the Grantee is a party to for construction, alteration, demolition or repair or any combination of these, including painting and decorating, of public buildings, public works or public roads and that requires or involves the employment of mechanics, laborers or both shall contain a provision stating the minimum wages and fringe benefits to be paid to various classes of laborers and mechanics, shall be based upon the wages and benefits that will be determined by the New Mexico Department of Workforce Solutions to be prevailing for the corresponding classes of laborers and mechanics employed on contract work of a similar nature in the locality. Further, every contract or project shall contain a stipulation that the contractor, subcontractor, employer or a person acting as a contractor shall pay all mechanics and laborers employed on the site of the project, unconditionally and not less often than once a week and without subsequent unlawful deduction or rebate on any account, the full amounts accrued at time of payment computed at wage rates and fringe benefit rates not less than those determined pursuant to Section 13-4-11 (B) NMSA 1978 to be the prevailing wage rates and prevailing fringe benefit rates issued for the project.

(iii) The Project may only benefit private entities in accordance with applicable law, including, but not limited to, Article IX, Section 14 of the Constitution of the State of New Mexico, the "Anti-Donation Clause."

(iv) The Grantee shall not for a period of 10 years from the date of this agreement convert any property acquired, built, renovated, repaired, designed or developed with the Project's funds to uses other than those specified in the Project Description without the Department's and the Board of Finance's express, advance, written approval, which may include a requirement to reimburse the State for the cost of the project, transfer proceeds from the disposition of property to the State, or otherwise provide consideration to the State.

(v) The Grantee shall comply with all federal and state laws, rules and regulations pertaining to equal employment opportunity. In accordance with all such laws, rules and regulations the Grantee agrees to assure that no person shall, on the grounds of race, color, national origin, sex, sexual preference, age or handicap, be excluded from employment with Grantee, be excluded from participation in the Project, be denied benefits or otherwise be subject to discrimination under, any activity performed under this Agreement. If Grantee is found to be not in compliance with these requirements during the life of this Agreement, Grantee agrees to take appropriate steps to correct any deficiencies. The Grantee's failure to implement such appropriate steps within a reasonable time constitutes grounds for terminating this Agreement.

DocuSign Envelope ID: 05B69AF9-3198-4665-B726-0A173BC4E34C

B. The Grantee hereby represents and warrants the following:

(i) The Grantee has the legal authority to receive and expend the Project's funds.

(ii) This Agreement has been duly authorized by the Grantee, the person executing this Agreement has authority to do so, and, once executed by the Grantee, this Agreement shall constitute a binding obligation of the Grantee, enforceable according to its terms.

(iii) This Agreement and the Grantee's obligations hereunder do not conflict with any law or ordinance or resolution applicable to the Grantee, the Grantee's charter (if applicable), or any judgment or decree to which the Grantee is subject.

(iv) The Grantee has independently confirmed that the Project Description, including, but not limited to, the amount and Reversion Date, is consistent with the underlying appropriation in law.

(v) The Grantee's governing body has duly adopted or passed as an official act a resolution, motion, or similar action authorizing the person identified as the official representative of the Grantee to sign the Agreement and to sign Requests for Payment.

(vi) The Grantee shall abide by New Mexico laws regarding conflicts of interest, governmental conduct and whistleblower protection. The Grantee specifically agrees that no officer or employee of the local jurisdiction or its designees or agents, no member of the governing body, and no other public official of the locality who exercises any function or responsibility with respect to this Grant, during their tenure or for one year thereafter, shall have any interest, direct or indirect, in any contract or subcontract, or the proceeds thereof, for work to be performed or goods to be received, pursuant to this Grant. Further, Grantee shall require all of its contractors to incorporate in all subcontracts the language set forth in this paragraph prohibiting conflicts of interest.

(vii) No funds have been paid or will be paid, by or on behalf of the Grantee, to any person for influencing or attempting to influence an officer or employee of this or any agency or body in connection with the awarding of any Third Party Obligation and that the Grantee shall require certifying language prohibiting lobbying to be included in the award documents for all subawards, including subcontracts, loans and cooperative agreements. All subrecipients shall be required to certify accordingly.

ARTICLE XI. STRICT ACCOUNTABILITY OF RECEIPTS AND DISBURSEMENTS; PROJECT RECORDS

A. The Grantee shall be strictly accountable for receipts and disbursements relating to the Project's funds. The Grantee shall follow generally accepted accounting principles, and, if feasible, maintain a separate bank account or fund with a separate organizational code, for the funds to assure separate budgeting and accounting of the funds.

B. For a period of six (6) years following the Project's completion, the Grantee shall maintain all Project related records, including, but not limited to, all financial records, requests for proposals, invitations to bid, selection and award criteria, contracts and subcontracts, advertisements, minutes of pertinent meetings, as well as records sufficient to fully account for the amount and disposition of the total funds from all sources budgeted for the Project, the purpose for which such funds were used, and such other records as the Department shall prescribe.

C. The Grantee shall make all Project records available to the Department, the Department of Finance and Administration, and the New Mexico State Auditor upon request. With respect to the funds that are the

subject of this Agreement, if the State Auditor or the Department of Finance and Administration finds that any or all of these funds were improperly expended, the Grantee may be required to reimburse to the State of New Mexico, to the originating fund, any and all amounts found to be improperly expended.

ARTICLE XII. IMPROPERLY REIMBURSED FUNDS

If the Department determines that part or all of the Appropriation Amount was improperly reimbursed to Grantee, including but not limited to, Project funds reimbursed to Grantee based upon fraud, mismanagement, misrepresentation, misuse, violation of law by the Grantee, or violation of this Agreement, the Grantee shall return such funds to the Department for disposition in accordance with law.

ARTICLE XIII. LIABILITY

Neither party shall be responsible for liability incurred as a result of the other party's acts or omissions in connection with this Agreement. Any liability incurred in connection with this Agreement is subject to immunities and limitations of the New Mexico Tort Claims Act.

ARTICLE XIV. SCOPE OF AGREEMENT

This Agreement constitutes the entire and exclusive agreement between the Grantee and Department concerning the subject matter hereof. The Agreement supersedes any and all prior or contemporaneous agreements, understandings, discussions, communications, and representations, written or verbal.

ARTICLE XV. REQUIRED NON-APPROPRIATIONS CLAUSE IN CONTRACTS FUNDED IN WHOLE OR PART BY FUNDS MADE AVAILABLE UNDER THIS AGREEMENT

The Grantee acknowledges, warrants, and agrees that Grantee shall include a “non-appropriations” clause in all contracts between it and other parties that are (i) funded in whole or part by funds made available under this Agreement and (ii) entered into after the effective date of this Agreement that states:

“The terms of this Agreement are contingent upon sufficient appropriations and authorization being made by the Legislature of New Mexico for the performance of this Agreement. If sufficient appropriations and authorization are not made by the Legislature, the City of Santa Fe may immediately terminate this Agreement by giving Contractor written notice of such termination. The City of Santa Fe’s decision as to whether sufficient appropriations are available shall be accepted by the Contractor and shall be final. Contractor hereby waives any rights to assert an impairment of contract claim against the City of Santa Fe or the Department of Transportation or the State of New Mexico in the event of immediate or Early Termination of this Agreement by the City of Santa Fe or the Department”

ARTICLE XVI. REQUIRED TERMINATION CLAUSE IN CONTRACTS FUNDED IN WHOLE OR PART BY FUNDS MADE AVAILABLE UNDER THIS AGREEMENT

Grantee acknowledges, warrants, and agrees that Grantee shall include the following termination clause in all contracts that are (i) funded in whole or part by funds made available under this Agreement and (ii) entered into after the effective date of this Agreement:

"This contract is funded in whole or in part by funds made available under a Department of Transportation Grant Agreement. Should the Department of Transportation early terminate the grant agreement, the City of Santa Fe may early terminate this contract by providing Contractor written notice of such termination. In the event of termination pursuant to this paragraph, the City of Santa Fe only liability shall be to pay Contractor for acceptable goods delivered and services rendered before the termination date."

Grantee hereby waives any rights to assert an impairment of contract claim against the Department or the State of New Mexico in the event of Early Termination of this Agreement by the Department.

XVII. COMPLIANCE WITH UNIFORM FUNDING CRITERIA.

A. Throughout the term of this Agreement, Grantee shall:

1. submit all reports of annual audits and agreed upon procedures required by Section 12-6-3(A)-(B) NMSA 1978 by the due dates established in 2.2.2 NMAC, reports of which must be a public record pursuant to Section 12-6-5(A) NMSA 1978 within forty-five days of delivery to the State Auditor;
2. have a duly adopted budget for the current fiscal year approved by its budgetary oversight agency (if any);
3. timely submit all required financial reports to its budgetary oversight agency (if any); and
4. have adequate accounting methods and procedures to expend grant funds in accordance with applicable law and account for and safeguard grant funds and assets acquired by grant funds.

B. In the event Grantee fails to comply with the requirements of Paragraph A of this Article XVII, the Department may take one or more of the following actions:

1. suspend new or further obligations pursuant to Article VI(A) of this Agreement;
2. require the Grantee to develop and implement a written corrective action plan pursuant to Article VI(D) of this Agreement to remedy the non-compliance;
3. impose special grant conditions to address the non-compliance by giving the Grantee notice of such special conditions in accordance with Article III of this Agreement; the special conditions shall be binding and effective on the date that notice is deemed to have been given pursuant to Article III; or
4. terminate this Agreement pursuant to Article V(A) of this Agreement.

ARTICLE XVIII. SEVERANCE TAX BOND AND GENERAL OBLIGATION BOND PROJECT CLAUSES

A. Grantee acknowledges and agrees that the underlying appropriation for the Project is a severance tax bond or general obligation bond appropriation, and that the associated bond proceeds are administered by the New Mexico State Board of Finance (SBOF), an entity separate and distinct from the Department. Grantee acknowledges and agrees that (i) it is Grantee's sole and absolute responsibility to determine through SBOF staff what (if any) conditions are currently imposed on the Project; (ii) the Department's failure to inform Grantee of a SBOF imposed condition does not affect the validity or enforceability of the condition; (iii) the SBOF may in the future impose further or different conditions upon the Project; (iv) all SBOF conditions are effective without amendment of this Agreement; (v) all applicable SBOF conditions must be satisfied before the SBOF will release to the Department funds subject to the condition(s); and (vi) the Department's obligation to reimburse Grantee from the Project is contingent upon the then current SBOF conditions being satisfied.

B. Grantee acknowledges and agrees that the SBOF may in its sole and absolute discretion remove a project's assigned bond proceeds if the project doesn't proceed sufficiently. Entities must comply with the

DocuSign Envelope ID: 05B69AF9-3198-4665-B726-0A173BC4E34C

requirement to encumber five percent (5%) of Project funds within six months of bond issuance as certified by the grantee in the Bond Questionnaire and Certification documents submitted to the SBOF. Failure to comply may result in the bond proceeds reassignment to a new ready project. If this should occur this grant agreement will be suspended until the entity has demonstrated readiness as determined by the SBOF and the Department.

C. Grantee acknowledges and agrees that this Agreement is subject to the SBOF's Bond Project Disbursements rule, NMAC 2.61.6, as may be amended or re-codified. The rule provides definitions and interpretations of grant language for the purpose of determining whether a particular activity is allowable under the authorizing language of the agreement.

[THIS SPACE LEFT BLANK INTENTIONALLY]

IN WITNESS WHEREOF, the parties have duly executed this Agreement as of the date of execution by the Department.

GRANTEE

_____
Signature of Official with Authority to Bind Grantee

_____
Entity Name

By: _____
(Type or Print Name)

Its: _____
(Type or Print Title)

_____
Date

DEPARTMENT OF TRANSPORTATION

_____
By:

Its: Cabinet Secretary or Designee

_____
Date

REVIEWED AND APPROVED AS TO FORM AND LEGAL SUFFICIENCY BY THE DEPARTMENT'S OFFICE OF GENERAL COUNSEL

DocuSigned by:
Sundeepet kaur
C8DDF719FE734A2...
By: Aaron Frankland or Designee

Its: Deputy General Counsel

04/22/24
Date

IN WITNESS WHEREOF, the parties have executed this Capital Appropriation Project as of the dates set forth below.

CITY OF SANTA FE:

SEE ABOVE

_____

ALAN WEBBER, MAYOR

ATTEST:

_____

GERALYN CARDENAS, INTERIM CITY CLERK

CITY ATTORNEY'S OFFICE:

Marcos Martinez

Marcos Martinez (Jun 14, 2024 09:08 MDT)

_____

SENIOR ASSISTANT CITY ATTORNEY

FINANCE DIRECTOR:

_____

EMILY OSTER

DocuSign Envelope ID: 05B69AF9-3198-4665-B726-0A173BC4E34C

STATE OF NEW MEXICO
CAPITAL GRANT PROJECT
Request for Payment Form
Exhibit 1

I. Grantee Information

(Make sure information is complete & accurate)

A. Grantee: _____

B. Address: _____

(Complete Mailing, including Suite, if applicable)

_____

City _____ State _____ Zip _____

C. Phone No: _____

D. Grant No: _____

E. Project Title: _____

F. Grant Expiration Date: _____

II. Payment Computation

A. Payment Request No. _____

B. Grant Amount: _____

C. AIPP Amount *(If Applicable)*: _____

D. Funds Requested to Date: _____

E. Amount Requested this Payment: _____

F. Reversion Amount (If *Applicable*): _____

G. Grant Balance: _____

H. ☐ GF ☐ GOB ☐ STB (*attach wire if first draw*)

I. ☐ Final Request for Payment (*if Applicable*)

III. Fiscal Year : _____

(The State of NM Fiscal Year is July 1, 20XX through June 30, 20XX of the following year)

IV. ☐ **Reporting Certification:** I hereby certify to the best of my knowledge and belief, that database reporting is up to date; to include the accuracy of expenditures and grant balance, project status, project phase, achievements and milestones; and in compliance with Article VIII of the Capital Outlay Grant Agreement.

V. ☐ **Compliance Certification:** Under penalty of law, I hereby certify to the best of my knowledge and belief, the above information is correct; expenditures are properly documented, and are valid expenditures or actual receipts; and that the grant activity is in full compliance with Article IX, Sec. 14 of the New Mexico Constitution known as the "anti donation" clause.

Grantee Fiscal Officer
or **Fiscal Agent** (*if applicable*)

Printed Name

Date: _____

Grantee Representative

Printed Name

Date: _____

(State Agency Use Only)

Vendor Code: _____ **Fund No.:** _____ **Loc No.:** _____

I certify that the State Agency financial and vendor file information agree with the above submitted information.

Division Fiscal Officer Date

Division Project Manager Date

DocuSign Envelope ID: 05B69AF9-3198-4665-B726-0A173BC4E34C

NOTICE OF OBLIGATION TO REIMBURSE GRANTEE
EXHIBIT 2

Notice of Obligation to Reimburse Grantee [# 1]

DATE: [_____]

TO: Department Representative: [_____,_____]
FROM: Grantee: [_____]
Grantee Official Representative: [_____]

SUBJECT: Notice of Obligation to Reimburse Grantee
Grant Number: [_____]
Grant Termination Date: [_____]

As the designated representative of the Department for Grant Agreement number [_____] entered into between Grantee and the Department, I certify that the Grantee has submitted to the Department the following third party obligation executed, in writing, by the third party's authorized representative:

Vendor or Contractor: [_____]
Third Party Obligation Amount: [_____]

Vendor or Contractor: [_____]
Third Party Obligation Amount: [_____]

Vendor or Contractor: [_____]
Third Party Obligation Amount: [_____]

I certify that the State is issuing this Notice of Obligation to Reimburse Grantee for permissible purposes within the scope of the project description, subject to all the terms and conditions of the above referenced Grant Agreement.

Grant Amount (Minus AIPP if applicable): [_____]
The Amount of this Notice of Obligation: [_____]
The Total Amount of all Previously Issued Notices of Obligation: [_____]
The Total Amount of all Notices of Obligation to Date: [_____]
Note: Contract amounts may exceed the total grant amount, but the invoices paid by the grant will not exceed the grant amount.

Department Rep. Approver: [_____]
Title: [_____]
Signature: [_____]
Date: [_____]

1 Administrative and/or Indirect Cost – generally, the legislation authorizing the issuance of bonds prohibits the use of its proceeds for indirect expenses (e.g. penalty fees or damages other than pay for work performed, attorney fees, and administrative fees). Such use of bond proceeds shall not be allowed unless specifically authorized by statute.

DocuSign Envelope ID: 05B69AF9-3198-4665-B726-0A173BC4E34C

NMDOT ATTACHEMNT A

The City of Santa Fe shall agree to comply with the following Provisions:

1. Assume the lead role for the Project.
2. Be responsible for all applicable design, environmental and archaeological clearances, and right-of-way acquisition, in accordance with current local, state, federal laws, Uniform Relocation Act, and current design practices and specifications.
3. Be responsible for project development, project construction, construction management, and testing.
4. Utilize the Project Control Number in all correspondence and submittals to the Department.
5. Adopt a written resolution of support for the Project, including as applicable an assumption of ownership, liability, and maintenance responsibility for the scope, or related amenities and required funding to support the Project.
6. Complete the Project using current American Public Works Association (APWA) specifications, implemented Grantee's design standards and specifications, or Department specifications.
7. Use Rental Rate Blue Book rates, if not provided in the Department established equipment rates, in the implementation of this Project. Any equipment rates not found in the Department established rates shall be reimbursed at the Blue Book rates.

The City of Santa Fe shall agree to comply with the following Lighting and Signal Provisions as applicable:

1. After subject signal system(s) has/have been constructed, make provisions for and provide, at its own expense, all electrical energy, routine maintenance such as lamp replacement, emergency shutdown in case of accidental damage or equipment failure and make any repairs necessary due to accidental damage to, or equipment failure of, the signal head and poles.
2. In the event that accidental damage or equipment failure should occur, provide for equipment shut down/or emergency traffic control as needed. In addition, should the accidental damage or equipment failure involve the Controller (and cabinet) or the loop detection system, promptly notify the Traffic Technical Support Bureau of the Department.
3. In the event that the traffic signal should be rendered completely inoperable as a result of accidental damage, secure the intersection with stop signs at all approach legs until such time as the traffic signal is made operable.
4. Make ample future provisions in its budget each year for the cost of maintaining and providing energy to the traffic signals and telephone service to the signal system and intersection lighting.
5. At its own expense, maintain the signal controller and control equipment (the "Controller") including and maintenance of the machine vision vehicle detection system with cameras and emergency vehicle pre-empt system and repair or replace the Controller in the event the Controller and/or cabinet is damaged or there is an equipment failure.
6. After the installation of the roadway lighting system, if any, provide any and all utilities, maintenance, and such other items as may be necessary of continued satisfactory operation of said subject lighting system.
7. Make all timing adjustments to the Signal Control equipment and review the Signal System(s) for efficient and satisfactory operation.
8. Obtain approval from the Department for all signal equipment prior to installation.
9. Require the construction contractor to name the Department and the Grantee as an additional insured in the construction contractor's general liability policy.
10. Enter into a Signalization and Lighting Agreement with the Department's Traffic Technical Support Bureau as required.

DocuSign Envelope ID: 05B69AF9-3198-4665-B726-0A173BC4E34C

1.

INTERGOVERNMENTAL SERVICES AGREEMENT
BETWEEN CITY OF SANTA FE AND
NORTH CENTRAL NEW MEXICO ECONOMIC DEVELOPMENT DISTRICT
FOR FISCAL AGENT SERVICES

WHEREAS, the State of New Mexico appropriated funding for the purposes of improvements in the City of Santa Fe ("City") to the State of New Mexico, Department of Finance and Administration, Local Government Division, in the laws of Laws of 2021, Chapter 138, as detailed below ("Projects");

WHEREAS, NCNMEDD acknowledges that the appropriations for the Projects are intended for City;

WHEREAS, City, a municipality within Santa Fe County and the State of New Mexico, agrees to engage North Central New Mexico Economic Development District ("NCNMEDD") in providing fiscal agency services in relation to the Projects.

NOW, THEREFORE, the parties do mutually agree as follows:

This Agreement is entered into by and between City and NCNMEDD pursuant to the following purposes, conditions, and terms:

A. PURPOSE

The purpose of this Agreement is for NCNMEDD to provide fiscal agent services in connection with the Projects as specifically appropriated under New Mexico Legislative Appropriation Agreements identified as follows:

ApprID	Leg. Session	Appropriation Title	Year	Ch	Sect	Agency		Amount	Project Description
F2900	2021	SANTA FE PARKS UPGRADE	2021	138	29/341	341	Finance & Administration	1,000,000	to plan, design, construct, repair, improve and equip parks in Santa Fe in Santa Fe county;
F2902	2021	SANTA FE TIERRA CONTENTA TRAIL CONSTRUCT	2021	138	29/343	341	Finance & Administration	300,000	to plan, design and construct a trail in the Tierra Contenta subdivision in Santa Fe in Santa Fe county;
F2903	2021	SANTA FE MIDTOWN INFRA DES CONSTRUCT	2021	138	29/344	341	Finance & Administration	1,000,000	to plan, design, construct and improve infrastructure for the midtown Santa Fe property in Santa Fe in Santa Fe county;
F2899	2021	SANTA FE HOMEBOUND MEALS PROGRAM IMPROVE	2021	138	29/340	341	Finance & Administration	250,000	to plan, design, renovate, construct, improve and equip a facility for a meals program serving homebound and special needs individuals in Santa Fe in Santa Fe county;
F2901	2021	SANTA FE SOUTHSIDE TEEN CTR CONSTRUCT	2021	138	29/342	341	Finance & Administration	1,805,000	to plan, design, construct, furnish and equip a teen and resource center on the south side of Santa Fe in Santa Fe county;

Other projects may be included as agreed upon in writing and by amendment between the Parties.

B. SCOPE OF WORK

NCNMEDD's services in support of the above purpose shall be to provide fiscal agency services associated with the Projects, including:

1. NCNMEDD Fiscal Agency Services:

- Ensure that grant funds are expended in compliance with all applicable laws, regulations, and grant agreement and the transactions are appropriately accounted for in compliance with such laws, regulations, and grant agreement;
- Ensure safeguarding of grant funds and assets acquired with grant funds and proper accounting thereof in compliance with applicable laws, regulations, and grant agreement;
- Act as liaison between City and appropriate New Mexico state agencies as needed;
- Complete all required quarterly and financial reporting with information provided by City;
- Review and sign-off on project invoices to the appropriate State agency in a timely manner; and

- Work with the State on providing direct project reimbursements to City and act as a facilitator for such reimbursements as needed.

2. City Role and Responsibilities
   - City understands it remains ultimately responsible for executing and complying with all applicable laws, regulations, and grant agreement requirements such as flow down provisions, executing procurement responsibilities, and subcontractor management, as well as project, grant, and financial management.

C. TIMEFRAME

Work pursuant to this Agreement shall be effective no sooner than the date of last party signature below, and shall conclude upon notice by either party pursuant to paragraph I, but no later than one month following the reversion date of the appropriations, except as amended and mutually agreed upon in writing.

D. COMPENSATION:

NCNMEDD has agreed to provide the agreed upon services at three percent (3%) of the dollar amount(s) the City expends during the term of this Agreement towards the completion of the Projects, as those amounts were appropriated. Billing for services to City shall occur by NCNMEDD no more than on a monthly basis. The City will not use funds from this grant to make such payments.

E. RECORDS AND RECOVERY:

NCNMEDD shall maintain appropriate records of services rendered during the Agreement term and retain them for a period of three (3) years after the grant has been closed.

F. ACCESS TO INFORMATION

City and its contractors and subcontractors shall provide information, as needed, for purposes and work described in this Agreement. NCNMEDD will be included and copied on all invoices and reports, prior to City's submission to the appropriate State agency.

G. OWNERSHIP OF PROJECTS

All documents, capital improvements, and project assets produced pursuant to this Agreement shall be the property of City which shall assume full administrative responsibility for the life of the project; or the State grant agreement required period, whichever comes first.

H. LIMITATION OF LIABILITY

This Agreement shall not create a general liability of the constituent members of NCNMEDD.

City shall hold NCNMEDD harmless with respect to any damages, expenses, or claims arising or in connection with any negligent acts, errors, or omissions performed by City under this Agreement. This term shall not limit NCNMEDD liability with respect to NCNMEDD's negligence or willful misconduct.

I. MODIFICATION AND TERMINATION

Any modifications or amendments to this Agreement shall be in writing, and when signed by both parties shall be made part of the Agreement. This Agreement may be terminated by either party upon thirty (30) days written notice to the other.

J. CERTIFICATION

City shall comply with the requirements of all applicable laws, rules, and regulations, and shall assume full responsibility for payment of federal, state, and local taxes and contributions imposed or required under Social Security, Workers Compensation and income tax laws. City is required to follow all State procurement regulations and it is City obligation and responsibility to follow all State requirements as certified in the project bond questionnaire process and as included in associated State grant agreements, including reporting and drawdown requirements, such documents to be filed for each project in conjunction with this agreement.

K. ADEQUATE APPROPRIATIONS

Performance of this agreement is contingent upon sufficient appropriations and authorization being made for the performance of this Agreement. If sufficient appropriations and authorization are not made, this Agreement shall terminate immediately upon written notice being given by NCNMEDD to City. NCNMEDD's decision as to whether sufficient appropriations are available shall be accepted by City and shall be final. If NCNMEDD proposes an amendment to the Agreement to unilaterally reduce its Fiscal Agency Services, City shall have the option to terminate the Agreement or agree to negotiate for reduced Fiscal Agency Services: within thirty (30) days of receipt of the proposed amendment.

L. PENALTIES

The Procurement Code, NMSA 1978, Sections 13-1-28 to -199, imposes civil and criminal penalties for its violation. In addition, the New Mexico criminal statutes impose felony penalties for illegal bribes, gratuities, and kickbacks.

M. NOTICES

Any notice required to be given to either party by this Agreement shall be in writing

and shall be delivered in person, by courier service or by U.S. mail, either first class or certified, return receipt requested, postage prepaid as follows:

To: City
City Manager John Blair
City of Santa Fe
200 Lincoln
Santa Fe, New Mexico, 87501j

To NCNMEDD:
Monica Abeita Executive Director NCNMEDD
3900 Paseo del Sol
Santa Fe, NM 87507

N. DISPUTE RESOLUTION

The parties to this agreement agree that in the event of a dispute that may arise hereunder, which dispute cannot be reasonably resolve, they will submit to mediation by a neutral mediator, the cost of which will be borne equally by both parties. Disputes that cannot be resolved by mediation shall be subject to the laws of the State of New Mexico under the jurisdiction of the First Judicial District Court.

O. BREACH AND DEFAULT

If either party commits a breach or default in the performance or observance of any of its obligations under this agreement and such breach or default continues and is not corrected within thirty (30) days of written notification of such breach or default by either party to the other, the non-breaching or non-defaulting party shall have the right to terminate this agreement by giving notice to the breaching or defaulting party.

P. ASSIGNMENT

No portion of this agreement may be assigned to another party without the express written consent of the City and NCNMEDD.

APPROVED THIS 19th DAY OF December, 2023, BY CITY.

NORTH CENTRAL NEW MEXICO ECONOMIC DEVELOPMENT DISTRICT:

BY: Monica Abeita 12/8/23

Monica Abeita, Executive Director Date

IN WITNESS WHEREOF, the City of Santa Fe has agreed to this Waiver as of the date of the signature by the required approval authorities below.

CITY OF SANTA FE:

ALAN WEBBER, MAYOR

DATE: Dec 19, 2023

ATTEST:

Geralyn Cardenas (Dec 19, 2023 14:06 MST)

GERALYN CARDENAS, INTERIM CITY CLERK XIV

GB MTG 12/13/23

CITY ATTORNEY'S OFFICE:

Erin McSherry

Erin McSherry (Dec 8, 2023 13:36 MST)

ERIN MCSHERRY, CITY ATTORNEY

Munis Contract#_____
Original Contract Item#___23-0688____
SWPA/GSA/Coop/RFP/ITB #: _____

CITY OF SANTA FE
AMENDMENT No. 1 TO
Intergovernmental Service Agreement
ITEM#23-0688

This AMENDMENT No 1 (the "Amendment") amends the INTERGOVERNMENTAL SERVICES AGREEMENT BETWEEN CITY OF SANTA FE AND NORTH CENTRAL NEW MEXICO ECONOMIC DEVELOPMENT DISTRICT FOR FISCAL AGENT SERVICES, dated December 19, 2023 (the "Agreement"), between the City of Santa Fe (the "City") and the North Central New Mexico Economic Development District (NCNMEDD). The date of this Amendment shall be the date when it is executed by the City and the NCNMEDD whichever occurs last.

RECITALS:

A. Under the terms of the Agreement, the NCNMEDD has agreed to provide fiscal agent services in connection with the Capital Projects specified under the Agreement.

B. Pursuant to Article I of the Agreement, and for good and valuable consideration, the receipt and sufficiency of which are acknowledged by the parties, the City and the NCNMEDD agree as follows:

1. PURPOSE:

Article A of the Agreement is amended to add an additional twenty-two (22) Capital appropriations as seen on Exhibit A.

2. COMPENSATION:

Article D, of the Agreement is amended in its entirety as follows:

NCNMEDD has agreed to provide the agreed upon services at one percent (1%) of the dollar amount(s) the City expends during the term of this Agreement towards the completion of the Projects, as those amounts were appropriated. Billing for services to City shall occur by NCNMEDD no more than on a monthly basis. The City will not use funds from these Capital appropriations to make such payments.

3. CONTRACT IN FULL FORCE.

Except as specifically provided in this Amendment, the Agreement remains and shall remain in full force and effect, in accordance with its terms.

IN WITNESS WHEREOF, the parties have executed this Amendment No.1 to the Agreement as of the dates set forth below.

CITY OF SANTA FE:

Alan Webber (Mar 14, 2024 10:01 MDT)

ALAN WEBBER, MAYOR

DATE: Mar 14, 2024

NCNMEDD

Monica Abeita

MONICA ABEITA
EXECUTIVE DIRECTOR

Executive Director
TITLE

DATE: Feb. 20. 2024

ATTEST:

Geralyn Cardenas (Mar 14, 2024 11:32 MDT)

GERALYN CARDENAS, INTERIM CITY CLERK
GB MTG 03/13/2024 XIV

CITY ATTORNEY'S OFFICE:

Marcos Martinez
Marcos Martinez (Feb 16, 2024 13:08 MST)

SENIOR ASSISTANT CITY ATTORNEY

EXHIBIT A

Approp ID	Leg. Session	Appropriation Title	Approp. Amount	Reversion Date	Agency	Bond Series
22-G2419	2022	Jemez Road Construction	$ 400,000	6/30/2026	NMED	STB23SC
22-G3010	2022	SF Fire Fleet Equip / Upgrade Improv	$ 120,000	6/30/2026	DFA	STB23SC
22-G3012	2022	Harrison Rd Improve Construct	$ 100,000	6/30/2026	DFA	STB23SC
22-G3016	2022	Homebound Meals Program Improve	$ 200,000	6/30/2026	DFA	STB23SC
22-G3017	2022	Midtown Property Infra Improve	$ 1,100,000	6/30/2026	DFA	STB23SC
22-G3018	2022	SWAN Park Phase 2 Construct	$ 380,000	6/30/2026	DFA	STB23SC
22-G3019	2022	Tierra Contenta Trail Improve	$ 300,000	6/30/2026	DFA	STB23SC
22-G3165	2022	Median Beautify Phase 1 Design	$ 1,170,000	6/30/2026	DOT	STB23SC
22-G3169	2022	Governor Miles Rd. Construct	$ 300,000	6/30/2026	DOT	STB23SC
22-G3170	2022	Pacheco Street Improve	$ 150,000	6/30/2026	DOT	STB23SC
G22-5353	2022	Mary Esther Gonzales Senior Ctr- Equip	$ 235,630	6/30/2026	ALTSD	STB22SC- GO Bonds
G22-5354	2022	Pasatiemo Senior Ctr- Equip	$ 65,805	6/30/2026	ALTSD	STB22SC- GO Bonds
23-H3200	2023	Santa Fe Building Upgrade	$ 210,000	6/30/2027	DFA	General Fund
23-H3201	2023	SF Fire Station #2 Construction	$ 3,995,000	6/30/2027	DFA	General Fund
23-H3202	2023	SF Homebound Meals Faculty Ren	$ 200,000	6/30/2027	DFA	General Fund
23-H3203	2023	SF Midtown Infa. Improvement	$ 4,900,000	6/30/2027	DFA	General Fund
23-H3204	2023	SF Muni Rec Sports Cmplx Field Const.	$ 50,000	6/30/2027	DFA	General Fund
23-H3205	2023	SF Pickleball Cmplx Ft. Marcy Constr.	$ 650,000	6/30/2027	DFA	General Fund
23-H3206	2023	SF SWAN Park Phase 2 Improvement	$ 2,400,000	6/30/2027	DFA	General Fund
23-H3207	2023	SF Water History Park Improvement	$ 350,000	6/30/2027	DFA	General Fund
23-H3359	2023	Governor Miles Road Improvement	$ 210,000	6/30/2027	DOT	General Fund
23-H3360	2023	Pacheco Street Improvement	$ 350,000	6/30/2027	DOT	General Fund

Munis Contract#_____
Original Contract Item#___23-0688_____
SWPA/GSA/Coop/RFP/ITB #: _____

CITY OF SANTA FE
AMENDMENT No. 2 TO
Intergovernmental Service Agreement
ITEM#23-0688

This AMENDMENT No 2 (the "Amendment") amends the INTERGOVERNMENTAL SERVICES AGREEMENT BETWEEN CITY OF SANTA FE AND NORTH CENTRAL NEW MEXICO ECONOMIC DEVELOPMENT DISTRICT FOR FISCAL AGENT SERVICES, dated December 19, 2023 (the "Agreement"), between the City of Santa Fe (the "City") and the North Central New Mexico Economic Development District (NCNMEDD). The date of this Amendment shall be the date when it is executed by the City and the NCNMEDD whichever occurs last.

RECITALS:

A. Under the terms of the Agreement, the NCNMEDD has agreed to provide fiscal agent services in connection with the Capital Projects specified under the Agreement.

B. Pursuant to Article I of the Agreement, and for good and valuable consideration, the receipt and sufficiency of which are acknowledged by the parties, the City and the NCNMEDD agree as follows:

1. PURPOSE:

Article A of the Agreement is amended to add an additional three (3) capital appropriations as seen on Exhibit B.

2. CONTRACT IN FULL FORCE.

Except as specifically provided in this Amendment, the Agreement remains and shall remain in full force and effect, in accordance with its terms.

IN WITNESS WHEREOF, the parties have executed this Amendment No.2 to the Agreement as of the dates set forth below.

CITY OF SANTA FE:

Alan Webber (Apr 11, 2024 21:17 MDT)

ALAN WEBBER, MAYOR

DATE: Apr 11, 2024

CONTRACTOR:
NCNMEDD

Monica Abeita

MONICA ABEITA
EXECUTIVE DIRECTOR

Executive Director
TITLE

April 2, 2024

DATE:

ATTEST:

GERALYN CARDENAS (Apr 12, 2024 09:03 MDT)

GERALYN CARDENAS, INTERIM CITY CLERK

GB MTG 04/10/2024 XIV

CITY ATTORNEY'S OFFICE:

Marcos Martinez
Marcos Martinez (Apr 4, 2024 09:38 MDT)

SENIOR ASSISTANT CITY ATTORNEY

APPROVED FOR FINANCES:

Emily K. Oster

FINANCE DIRECTOR

EXHIBIT B

23-ZH9298	for Santa Fe to purchase security cameras and security systems at municipal parks	$	95,000.00
23-ZH9300	to purchase equipment and to provide arson investigation training to fire department three in Santa Fe	$	125,000.00
23-ZH9401	for sanitization and deep cleaning of all municipal swimming pools in Santa Fe	$	75,000.00

Original Contract Item# 23-0688
SWPA/GSA/Coop/RFP/ITB #: N/A

CITY OF SANTA FE
AMENDMENT No. 3 TO
Intergovernmental Service Agreement
ITEM#23-0688

This AMENDMENT No 3 (the "Amendment") amends the INTERGOVERNMENTAL SERVICES AGREEMENT BETWEEN CITY OF SANTA FE AND NORTH CENTRAL NEW MEXICO ECONOMIC DEVELOPMENT DISTRICT FOR FISCAL AGENT SERVICES, dated December 19, 2023 (the "Agreement"), between the City of Santa Fe (the "City") and the North Central New Mexico Economic Development District (NCNMEDD). The date of this Amendment shall be the date when it is executed by the City and the NCNMEDD whichever occurs last.

RECITALS:

A. Under the terms of the Agreement, the NCNMEDD has agreed to provide fiscal agent services in connection with the Capital Projects specified under the Agreement.

B. Pursuant to Article I of the Agreement, and for good and valuable consideration, the receipt and sufficiency of which are acknowledged by the parties, the City and the NCNMEDD agree as follows:

1. PURPOSE:

Article A of the Agreement is amended to add twenty-two (22) capital appropriations as seen on Exhibit A.

2. CONTRACT IN FULL FORCE.

Except as specifically provided in this Amendment, the Agreement remains and shall remain in full force and effect, in accordance with its terms.

IN WITNESS WHEREOF, the parties have executed this Amendment No.3 to the Agreement as of the dates set forth below.

CITY OF SANTA FE:

Alan Webber (Nov 15, 2024 09:56 MST)

ALAN WEBBER, MAYOR

DATE: Nov 15, 2024

CONTRACTOR:
NCNMEDD

Monica Abeita
Monica Abeita (Oct 11, 2024 13:22 MDT)

MONICA ABEITA
EXECUTIVE DIRECTOR

DATE: Oct 11, 2024

ATTEST:

Andrea Salazar
Andrea Salazar (Nov 15, 2024 11:02 MST)

ANDREA SALAZAR, CITY CLERK

CITY ATTORNEY'S OFFICE:

Marcos Martinez
Marcos Martinez (Oct 11, 2024 13:26 MDT)

SENIOR ASSISTANT CITY ATTORNEY

APPROVED FOR FINANCES:

Emily K. Oster

FINANCE DIRECTOR

EXHIBIT A

Approp ID	Leg. Session	Appropriation Title	Approp. Amount	Reversion Date	Funding Agency	Funding Source
I2455	2024	Paseo Real Wastewater Facility	$1,600,000	30-Jun-28	NMED	General Fund
I2457	2024	Jemez Rd Sewer	$210,000	30-Jun-28	NMED	General Fund
I2458	2024	Vereda de Velencia WWater	$160,000	30-Jun-2028	NMED	General Fund
I3023	2024	Police Dept. Equipment Purchase	$250,000	30-Jun-2026	DFA	General Fund
I3134	2024	Fire Stn 2 Construct	$250,000	30-Jun-2028	DFA	General Fund
I3136	2024	Soccer Valley MRC Construct	$3,425,000	30-Jun-2028	DFA	General Fund
I3138	2024	Los Prados Park	$438,000	30-Jun-2028	DFA	General Fund
I3141	2024	Fire SCBA Equip Purchase	$250,000	30-Jun-2026	DFA	General Fund
I3142	2024	Ft Marcy Park Ren	$5,000,000	30-Jun-2028	DFA	General Fund
I3143	2024	Permanent and Transitional Housing	$400,000	30-Jun-2028	DFA	General Fund
I3144	2024	Railyard Bldg. Upgrade	$100,000	30-Jun-2028	DFA	General Fund
I3145	2024	Railyard Multipurpose Bldg	$175,000	30-Jun-2028	DFA	General Fund
I3146	2024	Regional Airport Phase 2 Improve	$2,000,000	30-Jun-2028	DFA	General Fund
I3147	2024	River Park Pedestrian Bridge	$240,000	30-Jun-2028	DFA	General Fund
I3318	2024	NM599-Airport Access Road	$4,500,000	30-Jun-2028	NMDOT	General Fund
I3319	2024	Rufina St. & Lopez Lane Intersection	$50,000	30-Jun-2028	NMDOT	General Fund
I3320	2024	Paseo del Sol Extension	$50,000	30-Jun-2028	NMDOT	General Fund
I3321	2024	St. Michael's Rail Trail Underpass	$100,000	30-Jun-2028	NMDOT	General Fund
I4219	2024	El Museo Improvements	$126,950	30-Jun-2026	DFA	Severance Tax Bond
I4220	2024	Homebound Meals	$100,000	30-Jun-2028	DFA	General Fund
I4221	2024	Municipal Court Renovations	$29,843	30-Jun-2028	DFA	General Fund
I4222	2024	Supportive Housing	$844,470	30-Jun-2026	DFA	General Fund

FIR No. 10649.0

FISCAL IMPACT REPORT

General Information:

(Check) **Bill:** _____ **Resolution:** X

Short Title(s): Authorized Representatives and Agents for DFA Appropriation ID Number G3170, NMDOT Control Number C5223170

Sponsor(s): Councilor Amanda Chavez

Reviewing Department(s): Public Works Department

Staff Completing FIR: Regina Wheeler, Public Works Director **Date:** 1/28/2025 **Phone:** (505) 690 4197

Reviewed by City Attorney: _____ **Date:** Feb 5, 2025

Reviewed by Finance Director: Emily K. Oster **Date:** Feb 6, 2025

Summary:
The Resolution designates authorized representatives and agents for an agreement with New Mexico Department of Finance and Administration (DFA), regarding appropriation ID Number G3170, New Mexico Department of Transportation (NMDOT) Control Number C5223170 ("Grant Agreement"). The Grant Agreement makes available one hundred and fifty thousand dollars ($150,000), appropriated by the New Mexico Legislature for a project to acquire easements and rights of way and to plan, design, construct and improve Pacheco Street, including pedestrian and bicycle improvements, between West San Mateo Road and Alta Vista Street in the city of Santa Fe in Santa Fe County.

Departments Affected:
Public Works Department.

Consequences of Not Enacting Legislation:
If this legislation is not adopted, the City will not satisfy Article X. B. (v) of the Grant Agreement, which requires the Governing Body to adopt a resolution authorizing a person identified as the official representative of the City to sign the Grant Agreement and authorizing an agent to sign Requests for Payment. Additionally, without the adoption of this Resolution the City would not receive NMDOT's funding in the amount of one hundred and fifty thousand dollars ($150,000).

Conflict, Duplication, Companionship, or Relationship to Other Legislation:
The Governing Body will be approving the agreement through a separate action.

Performance and Administrative Implications:
Public Works staff will acquire easements and rights of way and to plan, design, construct and improve Pacheco Street, including pedestrian and bicycle improvements, between West San Mateo Road and Alta Vista Street in association with this Grant Agreement. Public Works Department and Finance Department staff will also administer the grant.

Fiscal Implications:

**Although there is not a fiscal impact for authorizing and naming agents, it is worth pointing out that Amendment No. 1 to the Intergovernmental Agreement states that "NCNMEDD has agreed to provide the agreed upon services at one percent (1%) of the dollar amount(s) the City expends during the term of this Agreement towards the completion of the Projects". If the City expends the total agreement amount of three hundred thousand dollars ($150,000), then NCNMEDD will receive one thousand five hundred dollars ($1,500) as one percent (1%) of the expense. The Governing Body will approve the agreement through a separate action. The City will pay the 1% from City funds separate from the grant funds and will approve the agreement through a separate action. The City will also budget funds for fiscal agent fees in a separate action.

Fiscal Impact

____X____ Check here if no fiscal impact

Expenditures

Expenditure Type	FYE 2025	FYE 2026	FYE 2027	Require BAR (Y/N)	Recurring (R) or Non-recurring (NR)	Fund	3-Year Total Cost
Personnel and Benefits*	$	$	$				
Capital Outlay	$	$	$				
Contractual/ Professional Services	$	$	$				
Operating	$	$	$				$
Total:	$	$	$				$

Expenditure Narrative:
**See "Fiscal Implications" narrative above.

Revenue

Revenue Type	FYE 2025	FYE 2026	FYE 2027	Recurring (R) or Non-recurring (NR)	Fund
General Fund	$	$	$		
Special Revenue	$	$	$		
CIP	$	$	$		
Enterprise	$	$	$		
Internal Service	$	$	$		
Trust and Agency	$	$	$		
Federal	$	$	$		
Other	$	$	$		
Total	$	$	$		

Revenue Narrative:

Signature: Regina Wheeler
Regina Wheeler (Feb 7, 2025 10:46 MST)

Email: rawheeler@santafenm.gov

Signature: ROMELLA GLORIOSO-MOSS

Email: rsglorioso-moss@santafenm.gov

CITY OF SANTA FE

Memorandum

Date: January 24, 2025

To: Public Works and Utilities Committee, Finance Committee and Governing B

From: Gabrielle Chavez, Transit Director of Administration

Via: Regina Wheeler, Public Works Department Director RW

RE: Resolution the Filing of Applications with the Federal Transit Administration

EXECUTIVE SUMMARY:
This resolution authorizes the City of Santa Fe's ("City") submission of applications to the Federal Transit Administration ("FTA") for federal transportation funding assistance. Upon the FTA's approval of applications, and as the FTA's identified recipient for the funding, the New Mexico Department of Transportation (NMDOT) will appropriate funding to the City for transit projects identified as eligible for the funding.

BACKGROUND:
The City receives Section 5307 funds, which is the Urbanized Area Formula Program assistance, as defined at 49 U.S.C. 5307(a)(2), and receives Urbanized Area Formula Program assistance for Public Transportation expenses on a reimbursement basis for providing safe and efficient bus service to the community and visitors.

The FTA now requires that grantees adopt and submit the Authorizing Resolution and an opinion of counsel to demonstrate eligibility to carry out FTA-funded programs and projects.

Beginning March 5, 2025, the City will be prevented from submitting new grant applications, unless current copies of the Authorizing Resolution and opinion of counsel have been submitted to FTA.

ACTION REQUESTED:
Approval of the Resolution

ATTACHMENTS:
Resolution
Fiscal Impact Report

CITY OF SANTA FE, NEW MEXICO

RESOLUTION NO. 2025-__

INTRODUCED BY:

Councilor Lee Garcia

A RESOLUTION

AUTHORIZING THE FILING OF APPLICATIONS TO THE FEDERAL TRANSIT ADMINISTRATION, AN OPERATING ADMINISTRATION OF THE UNITED STATES DEPARTMENT OF TRANSPORTATION, FOR FEDERAL TRANSPORTATION ASSISTANCE AS AUTHORIZED BY 49 U.S.C. 53, TITLE 23, UNITED STATES CODE, OR OTHER FEDERAL STATUTES ADMINISTERED BY THE FEDERAL TRANSIT ADMINISTRATION.

WHEREAS, the United States Department of Transportation has delegated the authority to award federal financial assistance for transportation projects and operations to the Federal Transit Administration ("FTA"); and

WHEREAS, the City of Santa Fe ("City") is a recipient of FTA funding, and it is a prerequisite of the FTA that the City demonstrate legal capacity to carry out projects included in federal assistance awards; and

WHEREAS, to demonstrate legal capacity, FTA requires funding recipients to authorize local agents to request, receive, and spend FTA funds to administer FTA-assisted projects; and

WHEREAS, the City Attorney affirms the legal authority of the City's authorized official to

make and comply with annual certifications and assurances on behalf of the City as required by the FTA for federal grant or cooperative agreements.

WHEREAS, a grant or cooperative agreement for federal financial assistance will impose obligations upon the City, and may require the City to provide a local share of the project cost; and

WHEREAS, the New Mexico Department of Transportation, which, as defined by 49 U.S.C. 5307 (a)(2), is the FTA's designated authority to appropriate funding, has granted the City authority to apply for an allocation of funding under the Section 5307, "Urbanized Area Formula Program"; and

WHEREAS, pursuant to 49 U.S.C. 5323(n), the FTA is required to publish its annual certifications and assurances each year.

NOW, THEREFORE, BE IT RESOLVED BY THE GOVERNING BODY OF THE CITY OF SANTA FE that this Resolution is the City of Santa Fe's ("City's") documentation and certification of eligibility under the law to request, receive, and spend FTA funds in order to administer FTA assisted projects; and

BE IT FURTHER RESOLVED, that the City's Transit Director of Administration or Public Works Director are authorized to execute and file applications on behalf of the City with the FTA for federal assistance authorized by 49 U.S.C. Chapter 53, title 23, United States Code, or other federal statutes authorizing a project administered by the FTA.

BE IT FURTHER RESOLVED that the Public Works Director is authorized to execute and file on behalf of the City the annual certifications and assurances, grant and cooperative agreements, and other documents the FTA requires before the FTA awards a federal assistance grant or cooperative agreement.

BE IT FURTHER RESOLVED, if matching funds are required for an FTA award, the City Manager shall work with the Transit Director of Administration and/or Public Works Director to ensure the City has budgeted the matching funds before executing agreements for the

award.

PASSED, APPROVED, and ADOPTED this _____day of _____, 2025.

_____


ALAN WEBBER, MAYOR

ATTEST:

_____

ANDRÉA SALAZAR, CITY CLERK

APPROVED AS TO FORM:

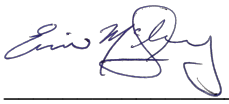

_____

ERIN K. McSHERRY, CITY ATTORNEY

FIR No. 10650

FISCAL IMPACT REPORT

General Information:

(Check) **Bill:** _____ **Resolution:** X

Short Title(s): Authorizing Filing Application to Federal Transit Administration for Federal Assistance

Sponsor(s): Councilor Lee Garcia

Reviewing Department(s): Public Works- Transit Division

Staff Completing FIR: Gabrielle Chavez **Date:** 2/5/2024 **Phone:** (505) 469-3405

Reviewed by City Attorney: _____ **Date:** Feb 14, 2025

Reviewed by Finance Director: Emily K. Oster **Date:** Feb 14, 2025

Summary:
This resolution establishes the required authorizations for the City of Santa Fe's ("City") submission of applications, assurances and certifications, and acceptances of grant funding agreements to the Federal Transit Administration's ("FTA's") online portal for federal transportation funding assistance. Upon the FTA's application approval, and as the FTA's identified recipient for the funding, the New Mexico Department of Transportation (NMDOT) will appropriate funding to the City for transit projects identified as eligible for the funding.

Departments Affected:
Public Works Department (Transit Division)

Consequences of Not Enacting Legislation:
If this legislation is not adopted, the ("FTA") will not award grant applications and grant funding for Transit will be paused until the requirements have been met.

Conflict, Duplication, Companionship, or Relationship to Other Legislation:
None.

Performance and Administrative Implications:
Approval of the Authorizing Resolution for submittal to the Federal Transit Administration will allow the City to continue to apply for and receive the City's annual FTA grant apportionments and any Competitive FTA funding available for Public Transportation expenditures.

Fiscal Implications:

The City is awarded annual FTA grant apportionments that are applied for and awarded for the purpose of public transportation expenditure reimbursements. The funding assists the City to provide safe and efficient public transportation to the community and visitors and lessens the annual operating and capital expenditures to the City.

Fiscal Impact

____X____ Check here if no fiscal impact

Expenditures

Expenditure Type	FYE 2025	FYE 2026	FYE 2027	Require BAR (Y/N)	Recurring (R) or Non-recurring (NR)	Fund	3-Year Total Cost
Personnel and Benefits*	$	$	$				
Capital Outlay	$	$	$				
Contractual/ Professional Services	$	$	$				
Operating	$	$	$				$
Total:	$	$	$				$

Expenditure Narrative:

Revenue

Revenue Type	FYE 2025	FYE 2026	FYE 2027	Recurring (R) or Non-recurring (NR)	Fund
General Fund	$	$	$		
Special Revenue	$	$	$		
CIP	$	$	$		
Enterprise	$	$	$		
Internal Service	$	$	$		
Trust and Agency	$	$	$		
Federal	$	$	$		
Other	$	$	$		
Total	$	$	$		

Revenue Narrative:

Signature:

Email: rawheeler@santafenm.gov

Signature:

Email: gnchavez@santafenm.gov