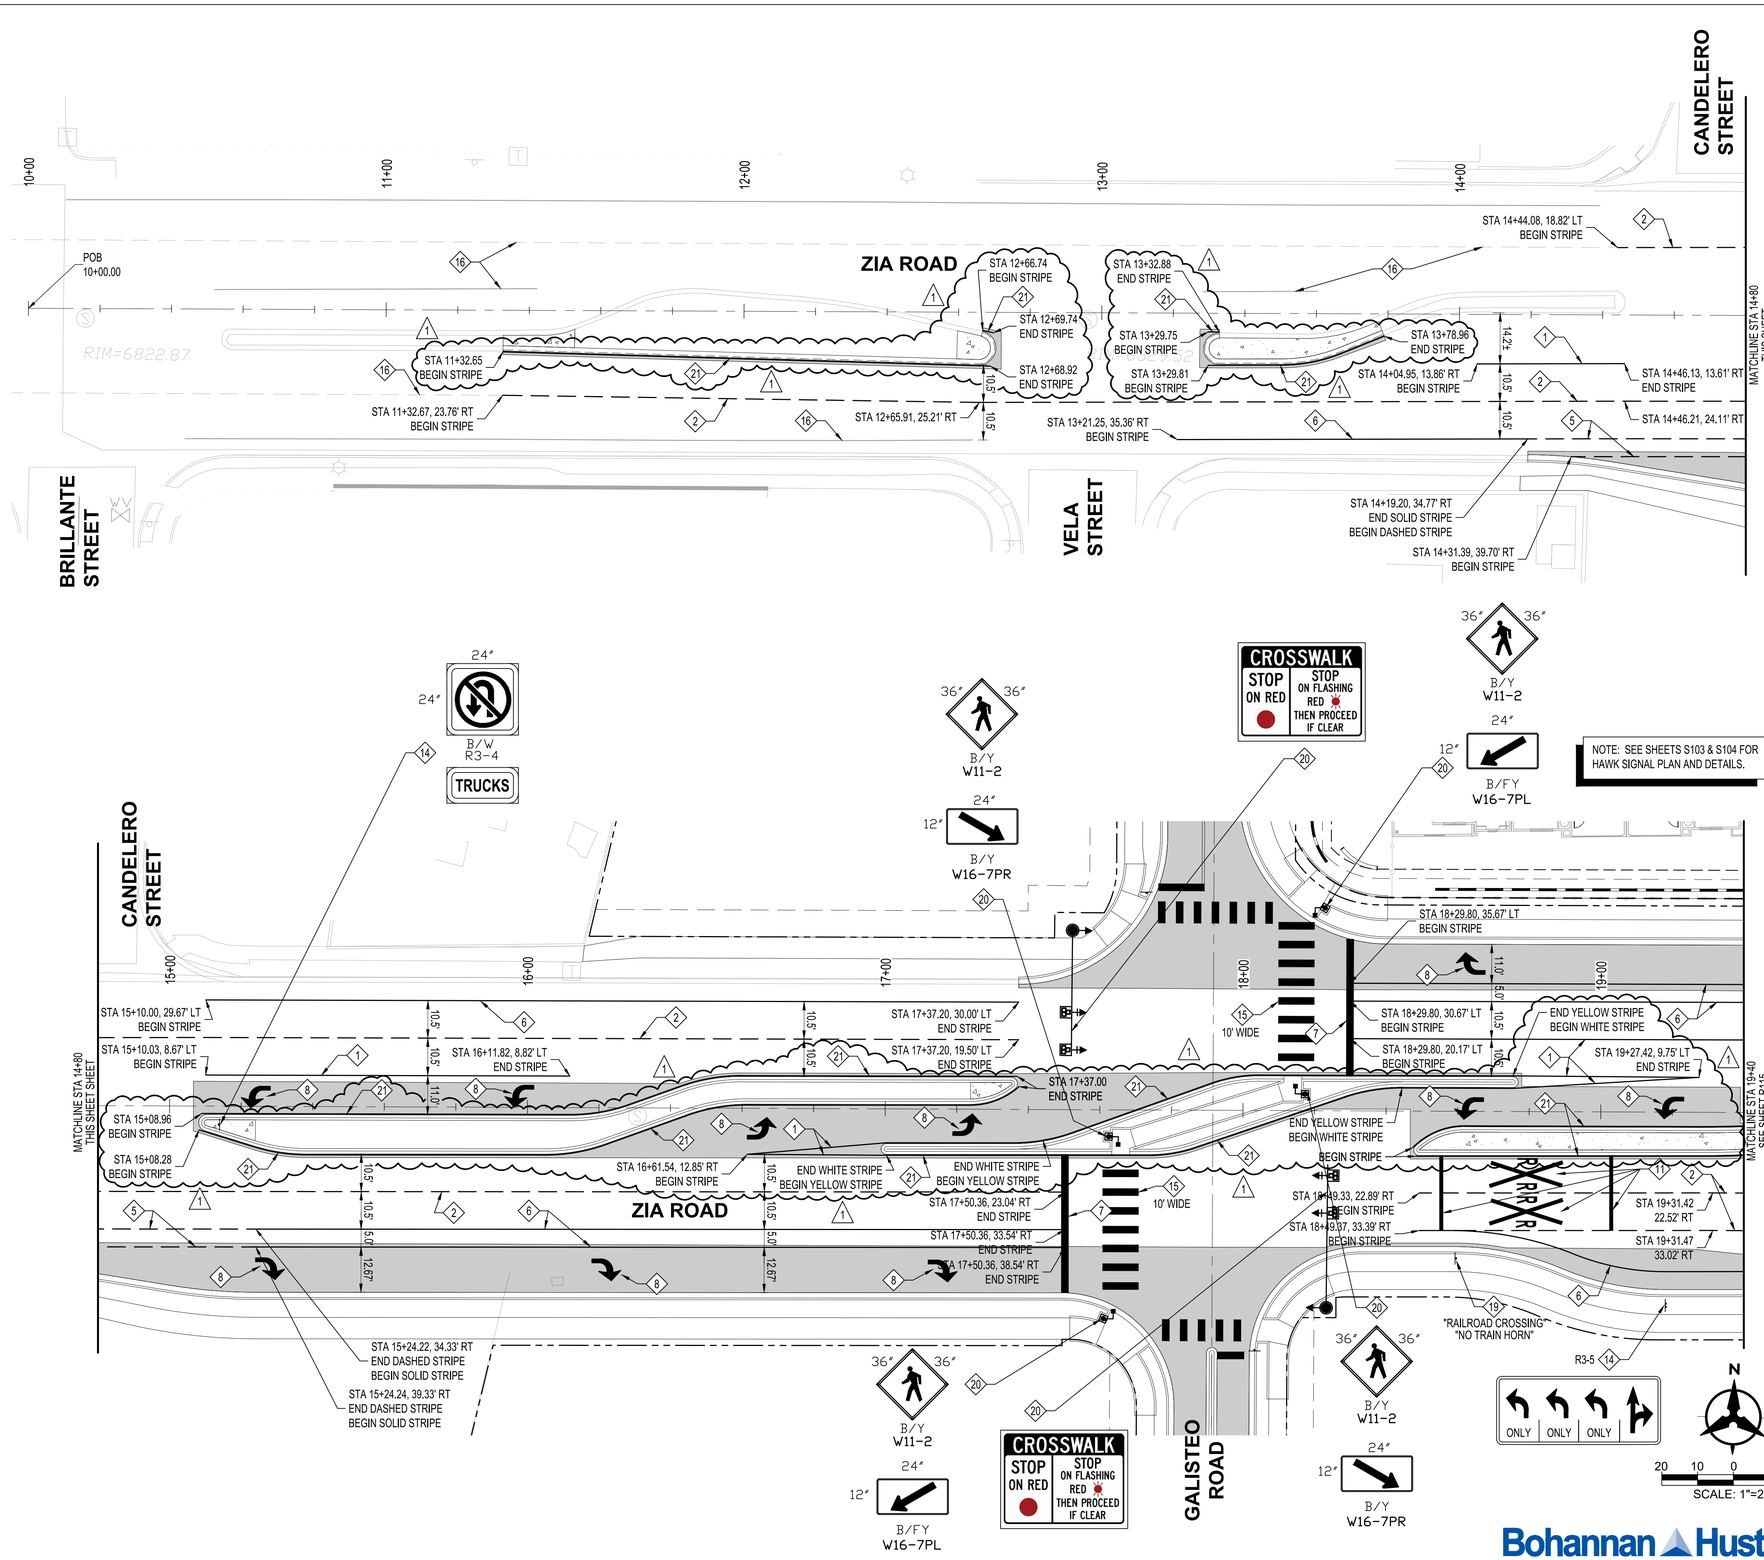

NOTE: SEE SHEETS S103 & S104 FOR HAWK SIGNAL PLAN AND DETAILS.

SIGNING & STRIPING KEYED NOTES

1. INSTALL EXTRUDED THERMOPLASTIC PAVEMENT MARKING - 4" SOLID WHITE STRIPE
2. INSTALL EXTRUDED THERMOPLASTIC PAVEMENT MARKING - 4" DASHED WHITE STRIPE. SEE DETAIL ON SHEET R114.
3. INSTALL EXTRUDED THERMOPLASTIC PAVEMENT MARKING - 4" DOUBLE SOLID YELLOW STRIPE
4. INSTALL 4" SOLID WHITE EXTRUDED THERMOPLASTIC PAVEMENT MARKING CHEVRONS (20' APART)
5. INSTALL EXTRUDED THERMOPLASTIC PAVEMENT MARKING - 6" DOTTED WHITE STRIPE (3' STRIPE w/ 9' GAP)
6. INSTALL EXTRUDED THERMOPLASTIC PAVEMENT MARKING - 6" SOLID WHITE STRIPE
7. INSTALL REFLECTORIZED THERMOPLASTIC PAVEMENT MARKING - 24" SOLID WHITE STOP BAR
8. INSTALL RETROREFLECTIVE PREFORMED PATTERNED OR THERMOPLASTIC PAVEMENT MARKING, LEFT ARROW, RIGHT ARROW OR THRU/RIGHT ARROW. SEE DETAIL ON SHEET R114.
9. INSTALL RETROREFLECTIVE PREFORMED PATTERNED PAVEMENT MARKING, WORD ONLY. SEE DETAIL ON SHEET R114.
10. INSTALL EXTRUDED THERMOPLASTIC PAVEMENT MARKING - 4" DOTTED WHITE STRIPE (3' STRIPE w/ 9' GAP)
11. INSTALL REFLECTORIZED THERMOPLASTIC PAVEMENT MARKING - RAILROAD CROSSING SYMBOL.
12. INSTALL EXTRUDED THERMOPLASTIC PAVEMENT MARKING - 4" DOTTED WHITE STRIPE (2' LINE, 4' SPACE). ERADICATE CONFLICTING PAVEMENT MARKINGS.
13. INSTALL EXTRUDED THERMOPLASTIC PAVEMENT MARKING - 4" DOTTED YELLOW STRIPE (2' LINE, 4' SPACE). ERADICATE CONFLICTING PAVEMENT MARKINGS.
14. INSTALL POST MOUNTED SIGN.
15. INSTALL REFLECTORIZED THERMOPLASTIC PAVEMENT MARKING - CROSSWALK. 24" WIDE THERMOPLASTIC PAVEMENT MARKING SPACED @ 5.25' O.C. (3.25' GAP). MARKING SHALL BE OUTSIDE OF WHEEL PATH.
16. EXISTING STRIPING TO REMAIN.
17. PAINT MEDIAN NOSE YELLOW FOR 10 LF.
18. INSTALL REFLECTORIZED THERMOPLASTIC PAVEMENT MARKING - CROSSWALK. 18" WIDE THERMOPLASTIC PAVEMENT MARKING SPACED @ 4.25' O.C (2.75' GAP). MARKING SHALL BE OUTSIDE OF WHEEL PATH.
19. REINSTALL EXISTING POST MOUNTED STREET SIGN.
20. INSTALL SIGN.
21. INSTALL EXTRUDED THERMOPLASTIC PAVEMENT MARKING - 4" SOLID YELLOW STRIPE.

NOTE: NOT ALL KEYED NOTES MAY APPLY TO THIS SHEET.

NOTES

1. ALL SIGNING & STRIPING SHALL BE INSTALLED IN ACCORDANCE WITH THE LATEST EDITION OF THE MUTCD.
2. CONTRACTOR SHALL REMOVE ALL CONFLICTING EXISTING PAVEMENT MARKINGS. STRIPING ERADICATION SHALL BE ACCOMPLISHED BY WATER BLASTING OR SURFACE PLANING OF THE ROADWAY TO A MAX. DEPTH OF 1/4" AND A WIDTH EQUAL TO TWICE THE WIDTH OF THE STRIPE OR MARKING TO BE REMOVED.
3. IF USED, STOP BAR STRIPES SHALL BE PLACED 4" IN ADVANCE OF AND PARALLEL TO THE NEAREST CROSSWALK LINE.
4. ALL REFLECTORIZED THERMOPLASTIC PAVEMENT MARKINGS SHALL BE PPG PREMARK XF PREFORMED THERMOPLASTIC.
5. PAVEMENT WORD AND SYMBOL MARKINGS SHOULD BE PROPORTIONALLY SCALED TO FIT WITHIN THE WIDTH OF THE FACILITY UPON WHICH THEY ARE APPLIED.
6. ALL SIGN SHEETING SHALL BE 3M DIAMOND GRADE 3G OR APPROVED EQUAL WITH ANTI-GRAFFITI/UV RESISTANT FILM OVRLAY.

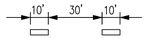

TYPICAL DASHED STRIPING

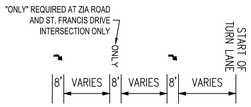

TYPICAL RIGHT TURN, LEFT TURN, ONLY

ENGINEER'S SEAL

GLENN S. BROUGHTON NEW MEXICO 14171 REGISTERED PROFESSIONAL ENGINEER

Digitally signed by Glenn Broughton Date: 2025.05.02 06:55:55-06'00'

SURVEY INFORMATION
FIELD NOTES

NO.	DATE	BY

No.	Date	REMARKS	By
1	5/23/25	ADDED MEDIAN STRIPING	BO/GSB
		REVISIONS	
		DESIGN	
Designed By:	GSB		DATE: 3/2024
Drawn By:	BO		DATE: 3/2024
Checked By:	GSB		DATE: 3/2024

CITY OF SANTA FE

Department	Signature on file See cover sheet
Wastewater	
Water	
Streets	
Traffic	
Fire	
Landscape	
Subdivision review	

PROJECT:

ZIA STATION
FINAL DEVELOPMENT PLAN

TITLE:

ZIA ROAD
SIGNING & STRIPING PLAN

Sheet **R114**

Bohannan Huston
www.bhinc.com 800.877.5332

P:\20210265\CDP\Plans\General\Public Infrastructure Plans\20210265 Striping Plan 01.dwg
Fri, 30-May-2025 - 9:44:am, Plotted by: BORTEGA