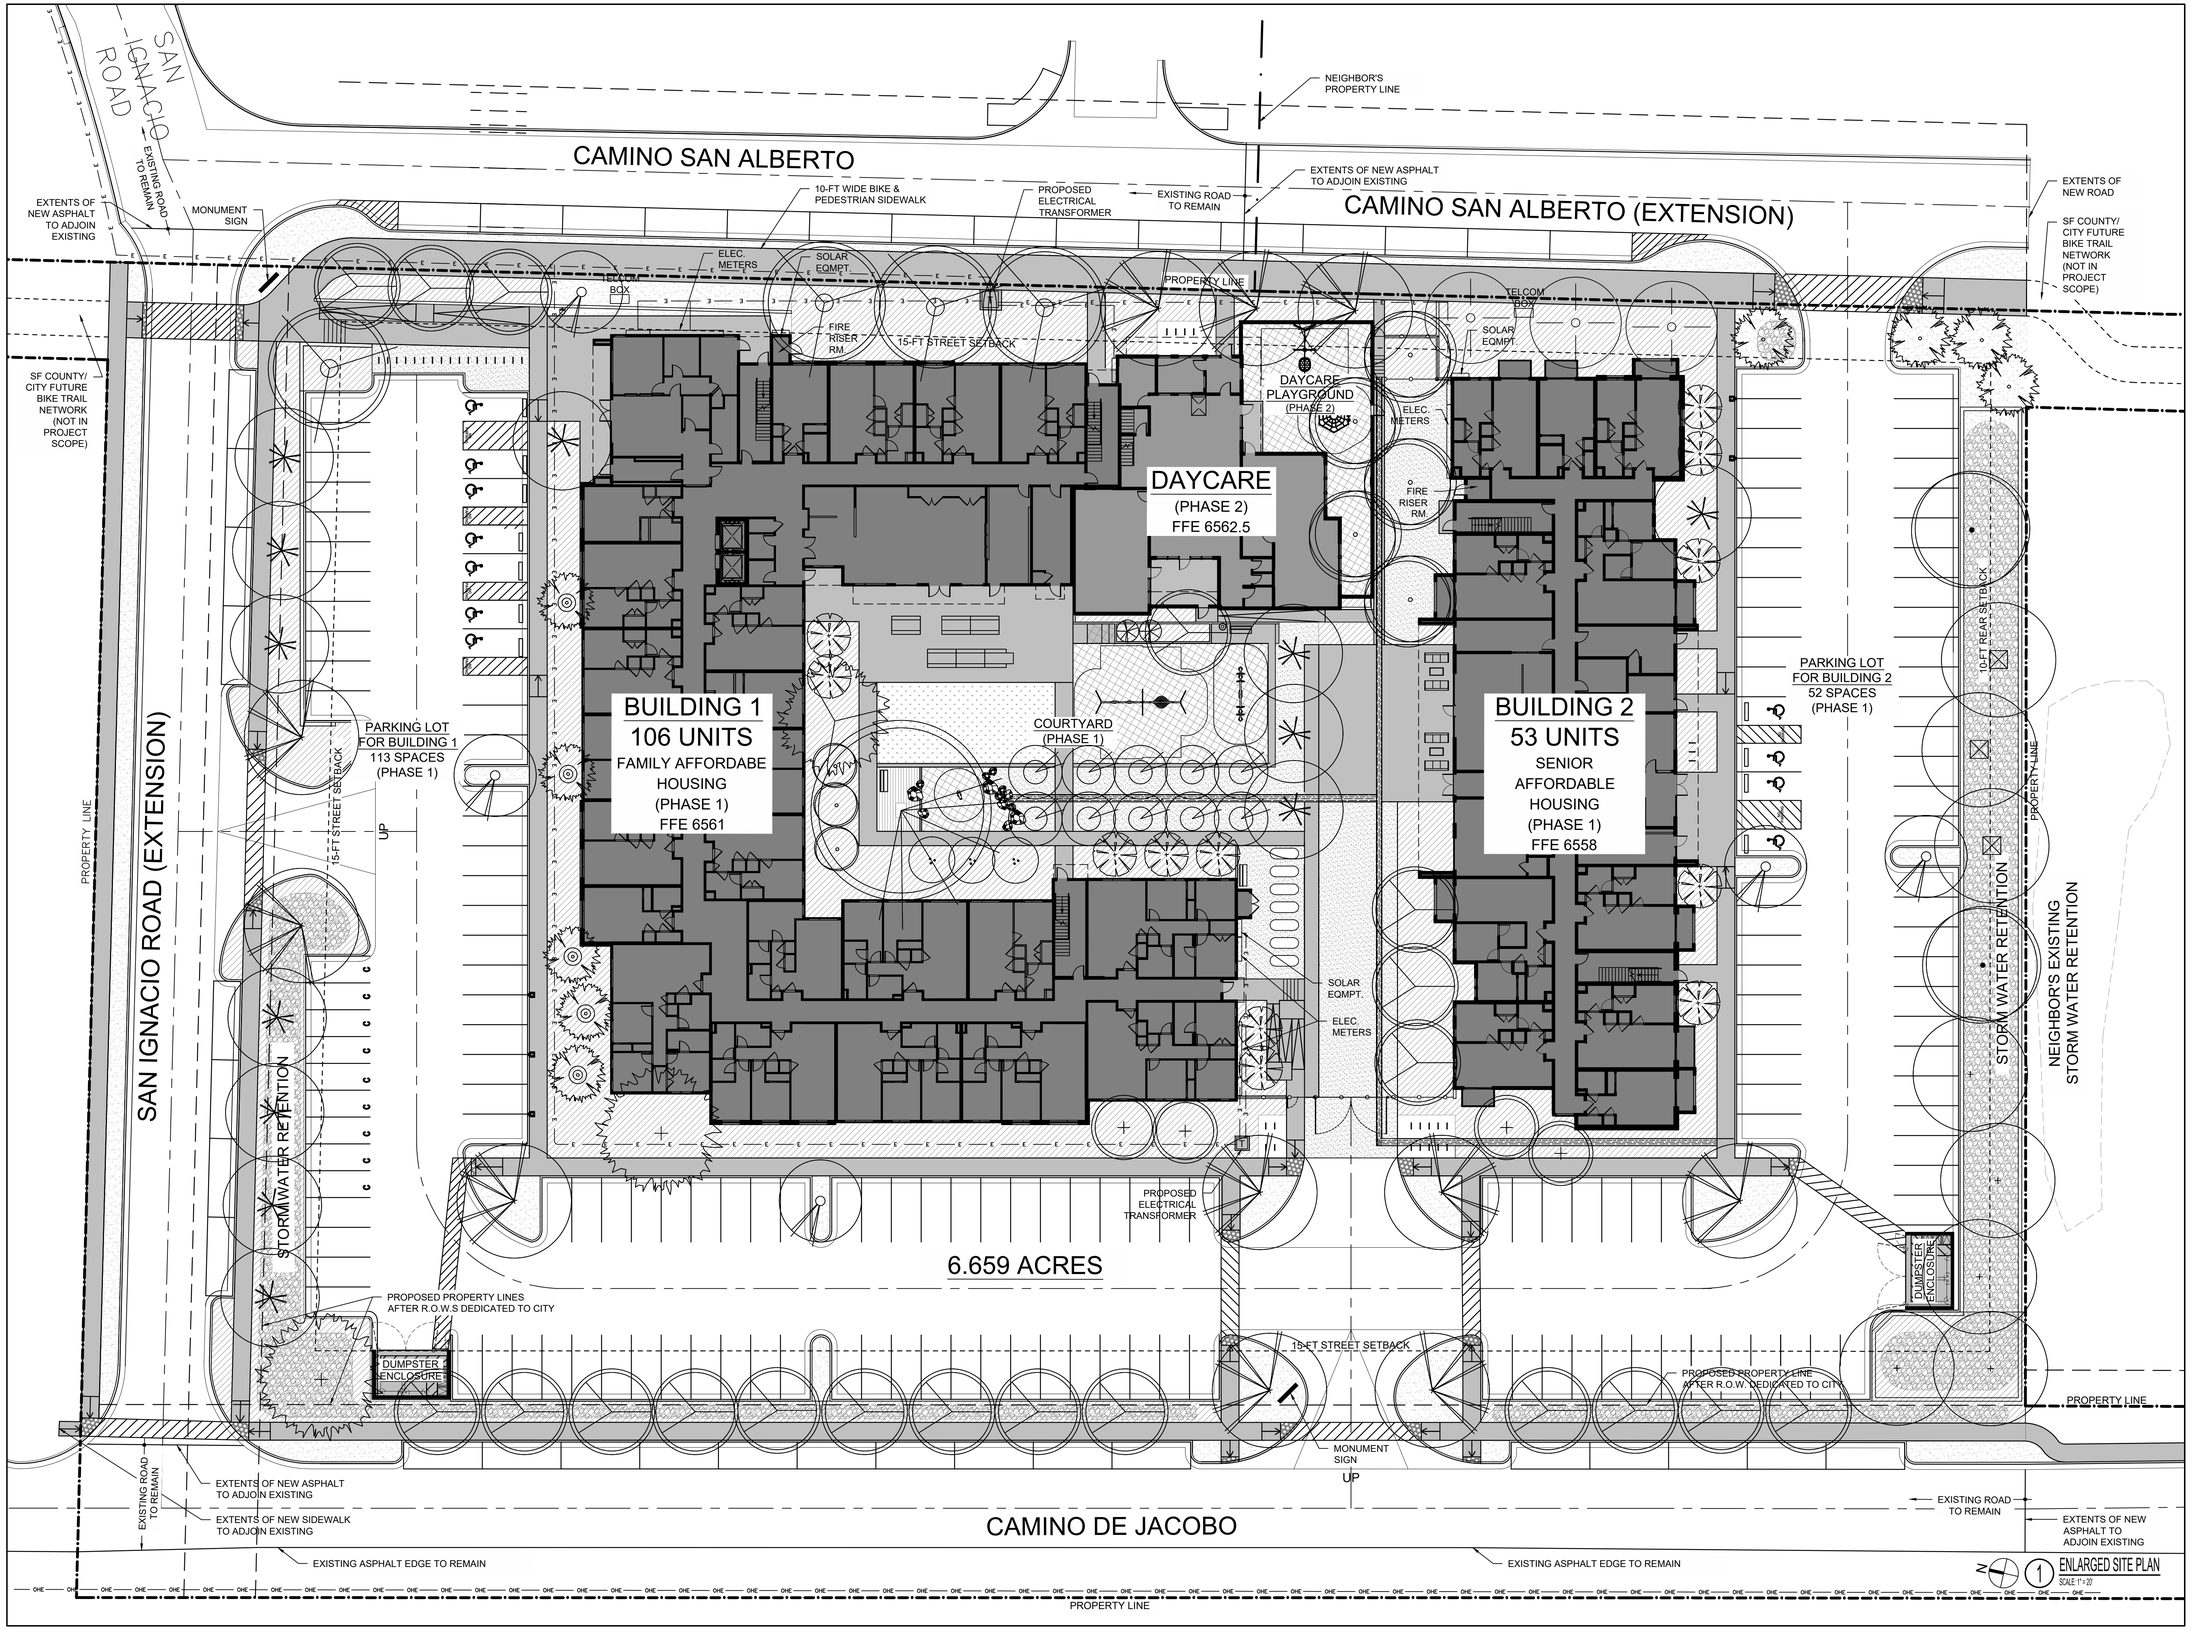

NUEVA ACEQUIA APARTMENTS

A 159-UNIT AFFORDABLE HOUSING FAMILY & SENIOR COMMUNITY

1335 CAMINO DE JACOBO SANTA FE, NM 87507

NOT FOR CONSTRUCTION

autotroph
architecture.planning.sustainable design consulting

PROJECT NUMBER:	2412
DATE:	SEPTEMBER 19, 2025

SITE PLAN

AS - 101